


COPYRIGHT NOTICE:
This drawing is the copyright of the Architects and may not be reproduced or used except by written permission.

Notes:
This drawing is to be read in conjunction with all relevant drawings and specifications.
Do not scale from this drawing, use figured dimensions only. All levels and dimensions to be checked on site. All level and dimensional discrepancies are to be brought to the immediate attention of HSSP Architects Ltd.
Responsibility cannot be accepted for alterations outside those shown on this drawing without prior agreement of HSSP Architects Ltd.
Copyright reserved. This drawing may only be used for the client and location specified in the title block. It may not be copied or distributed to any other third party without prior written consent from HSSP Architects Ltd.
Prior to any works commencing on site, the engineer is to be contacted regarding the current status, revision or regulatory approval of this drawing.
All work to be to the entire satisfaction of the HSE or Local Authority not withstanding drafting drawn or executed on these drawings. All waterworks and materials to be the best of their respective kind and of equal equivalent to the standards given. Standard Code of Practice. All materials dimensions and levels to be ascertained or checked and verified on the before specific areas of work are commenced.
This drawing is to be read in conjunction with clients specifications/requirements and structural engineers design.

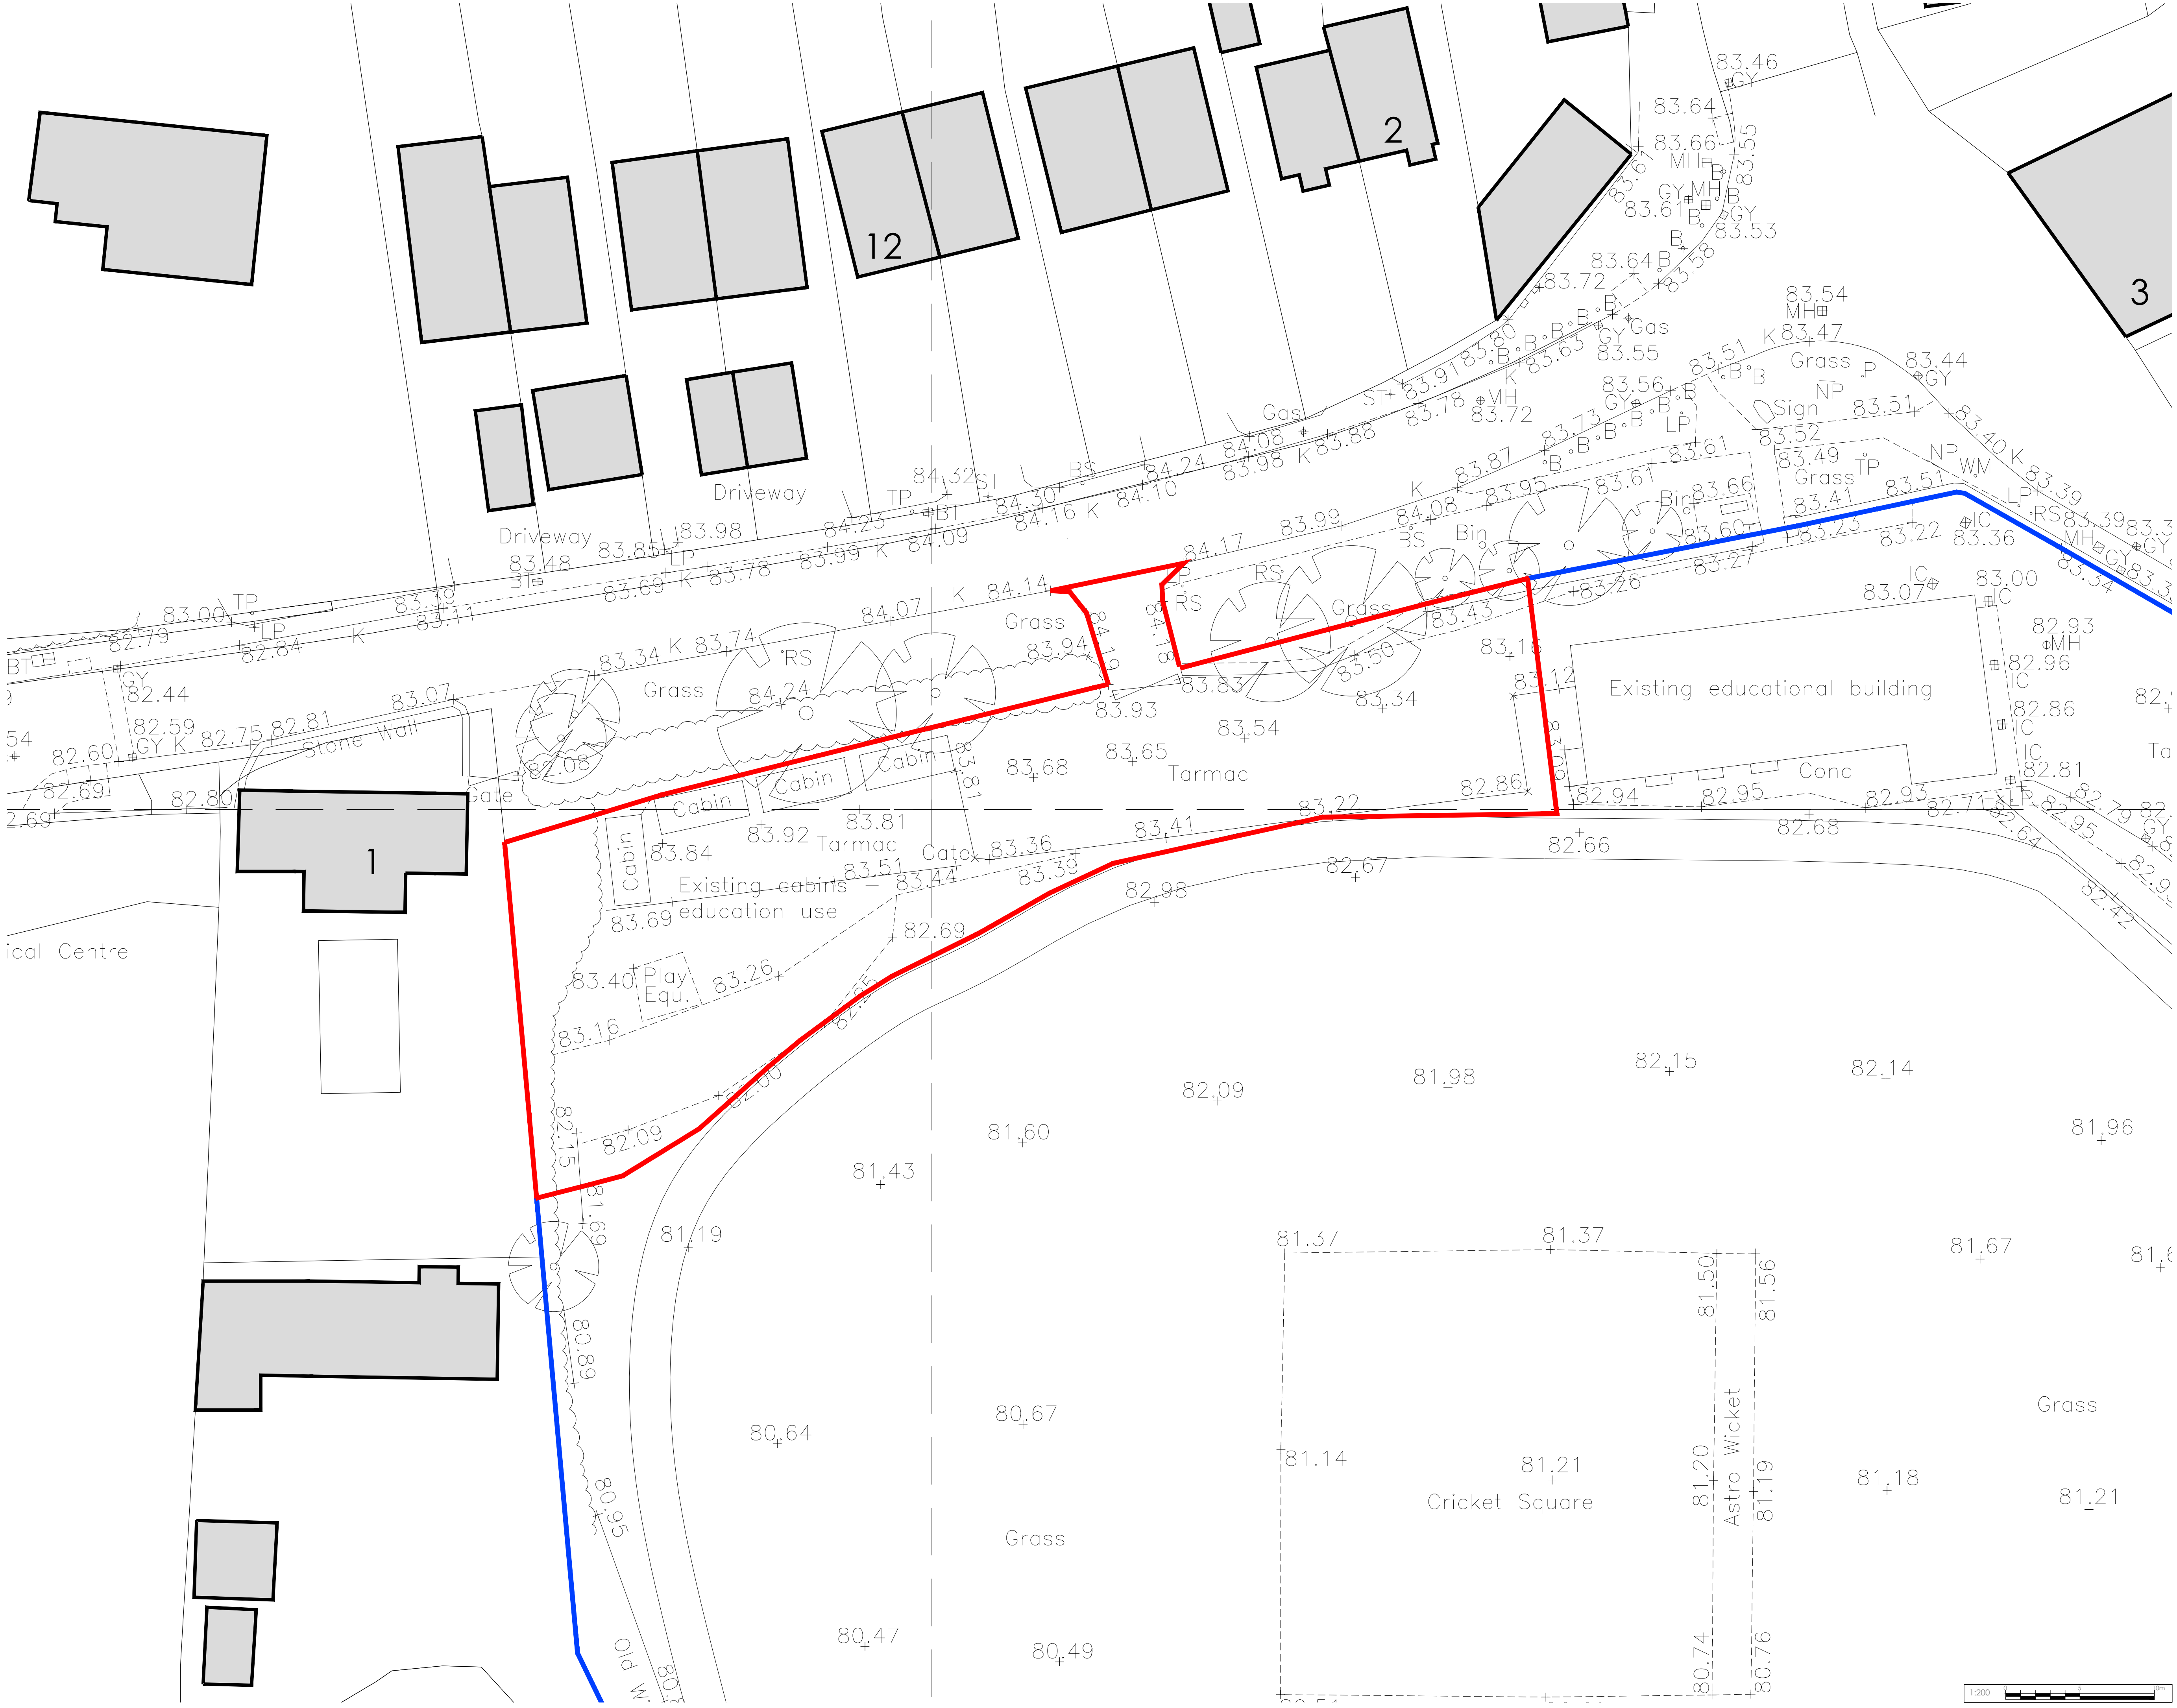

Site area = 1163 sq.m
(0.116 hectares)



21/08/2026 KS PL01: First planning issue.

Revision Notes:
Drawing Status:

PLANNING

hssp
architects

Pera Business Park, Nottingham Road
Milton Mowbray, LE13 0PB

Telephone: 01664 563 288 Fax: 01664 563 360
E-Mail: info@hssparchitects.co.uk Web: www.hssparchitects.co.uk

Project:
Proposed two storey education building
Wolfdale School
Desford Lane, Ratby
LE6 0LE

Title:
Existing Site Plan

Scale: 1:200	Drawn: KES	Checked: -	Date: Aug 2026
Drawing No: 9491_01_02	Revision: PL01		

HSSP A1