

This Drawing is the Copyright of J.E.D. Design (A.S.) Ltd
and is not to be reproduced without prior consent


REVISIONS

Rev	Description	Date	By


NOTES



EXISTING SOUTH WEST ELEVATION

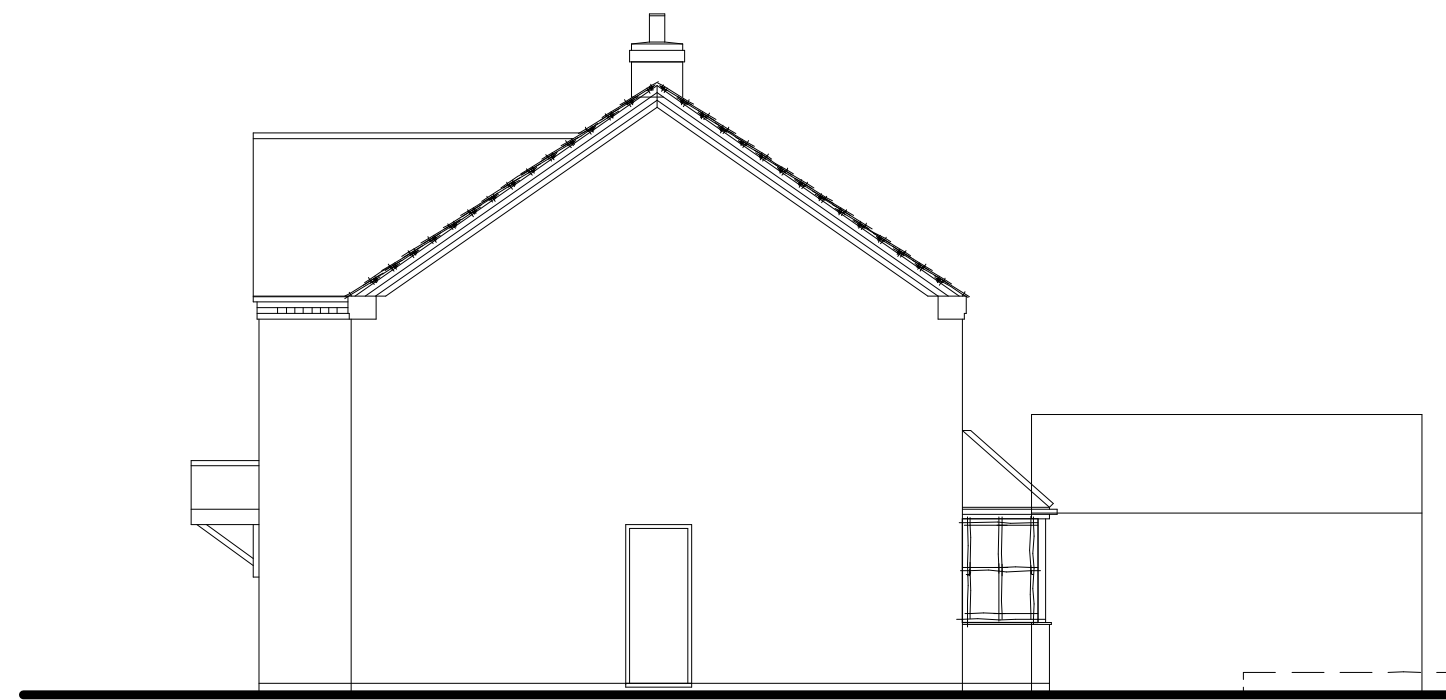

EXISTING NORTH WEST ELEVATION

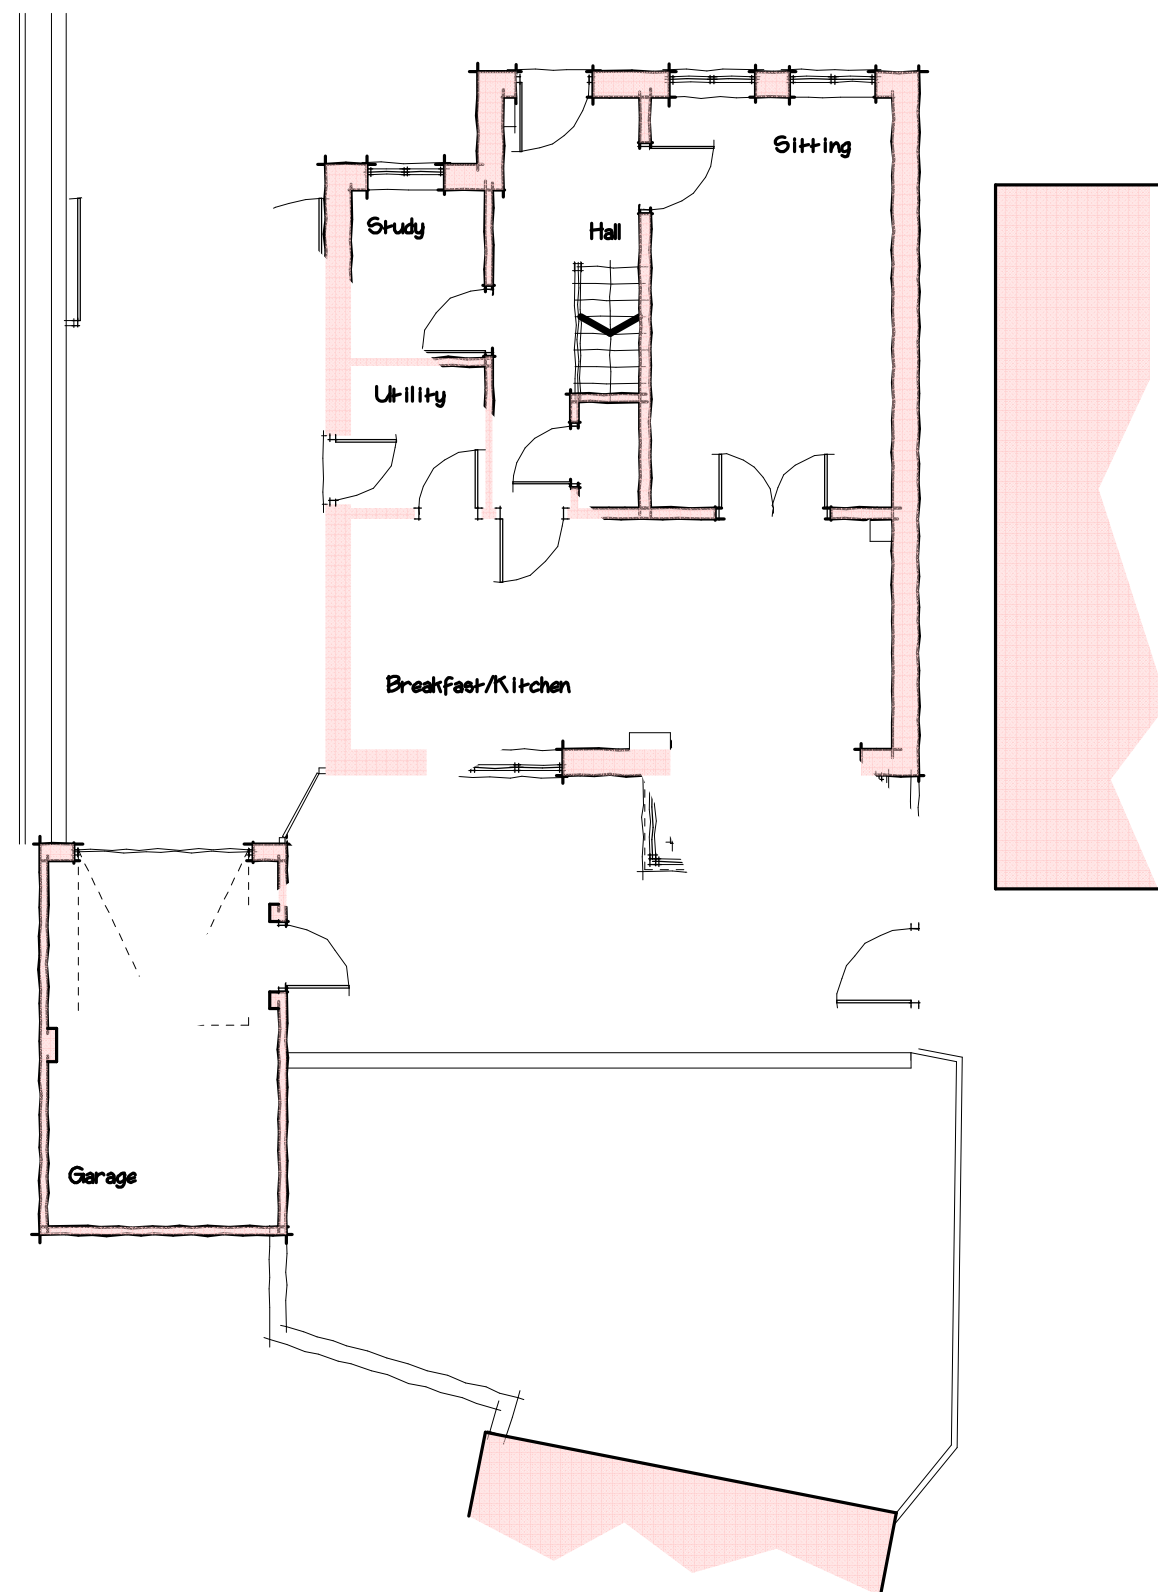

EXISTING GROUND FLOOR LAYOUT



EXISTING NORTH EAST ELEVATION



EXISTING SOUTH EAST ELEVATION



Job:

Proposed Extension,
21B, Main Street,
Desford,
Leics.

For

MR & MRS C.GINNS

Title :

Existing Layout

Scale: 1:100	Drwg No: 3355/1	Date: JAN 25	Rev:
-----------------	--------------------	-----------------	------

J.E.D. Design

(Architectural Services) Ltd

The Drawing Room, Gunnsbrooke Close, Great Bowden, Leics, LE16 7HB
Email: jeddesign@yahoo.com Mobile: 07760 224851