


REVISIONS

Rev	Description	Date	By


NOTES



PROPOSED SOUTH WEST ELEVATION

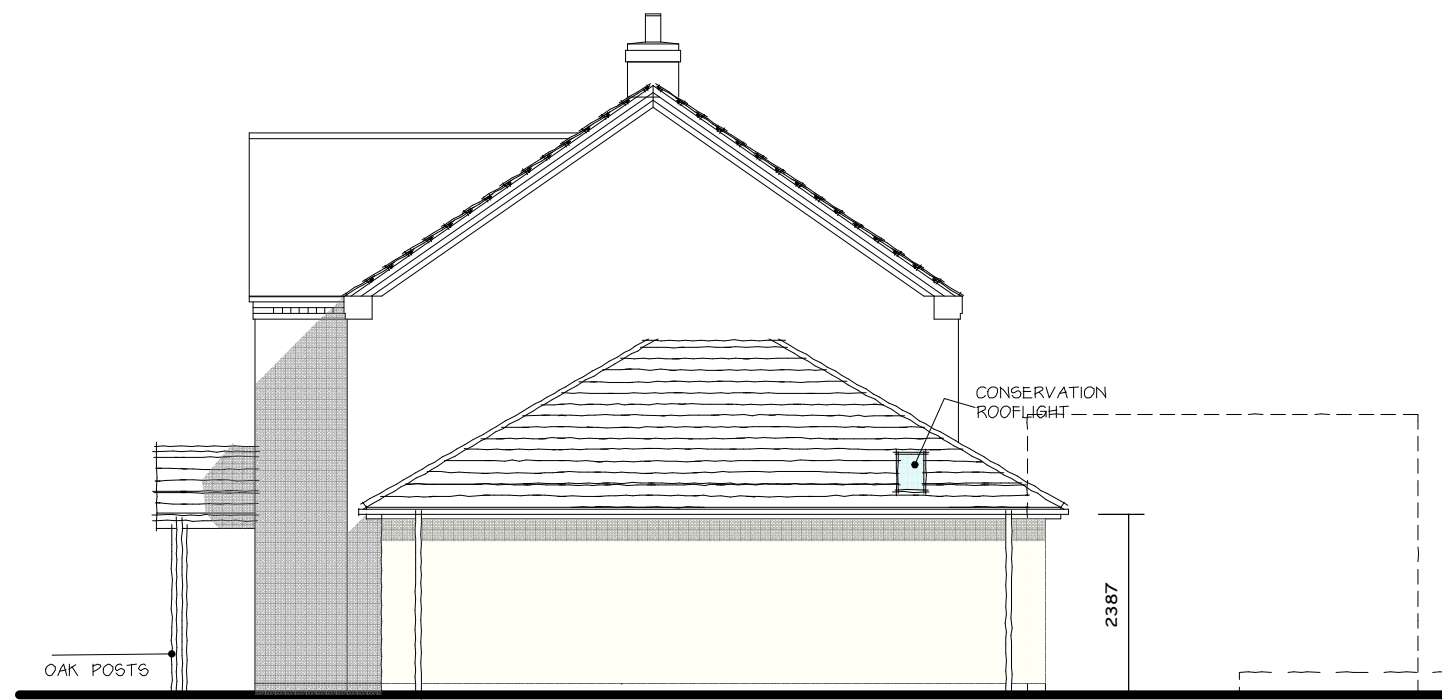


PROPOSED NORTH WEST ELEVATION

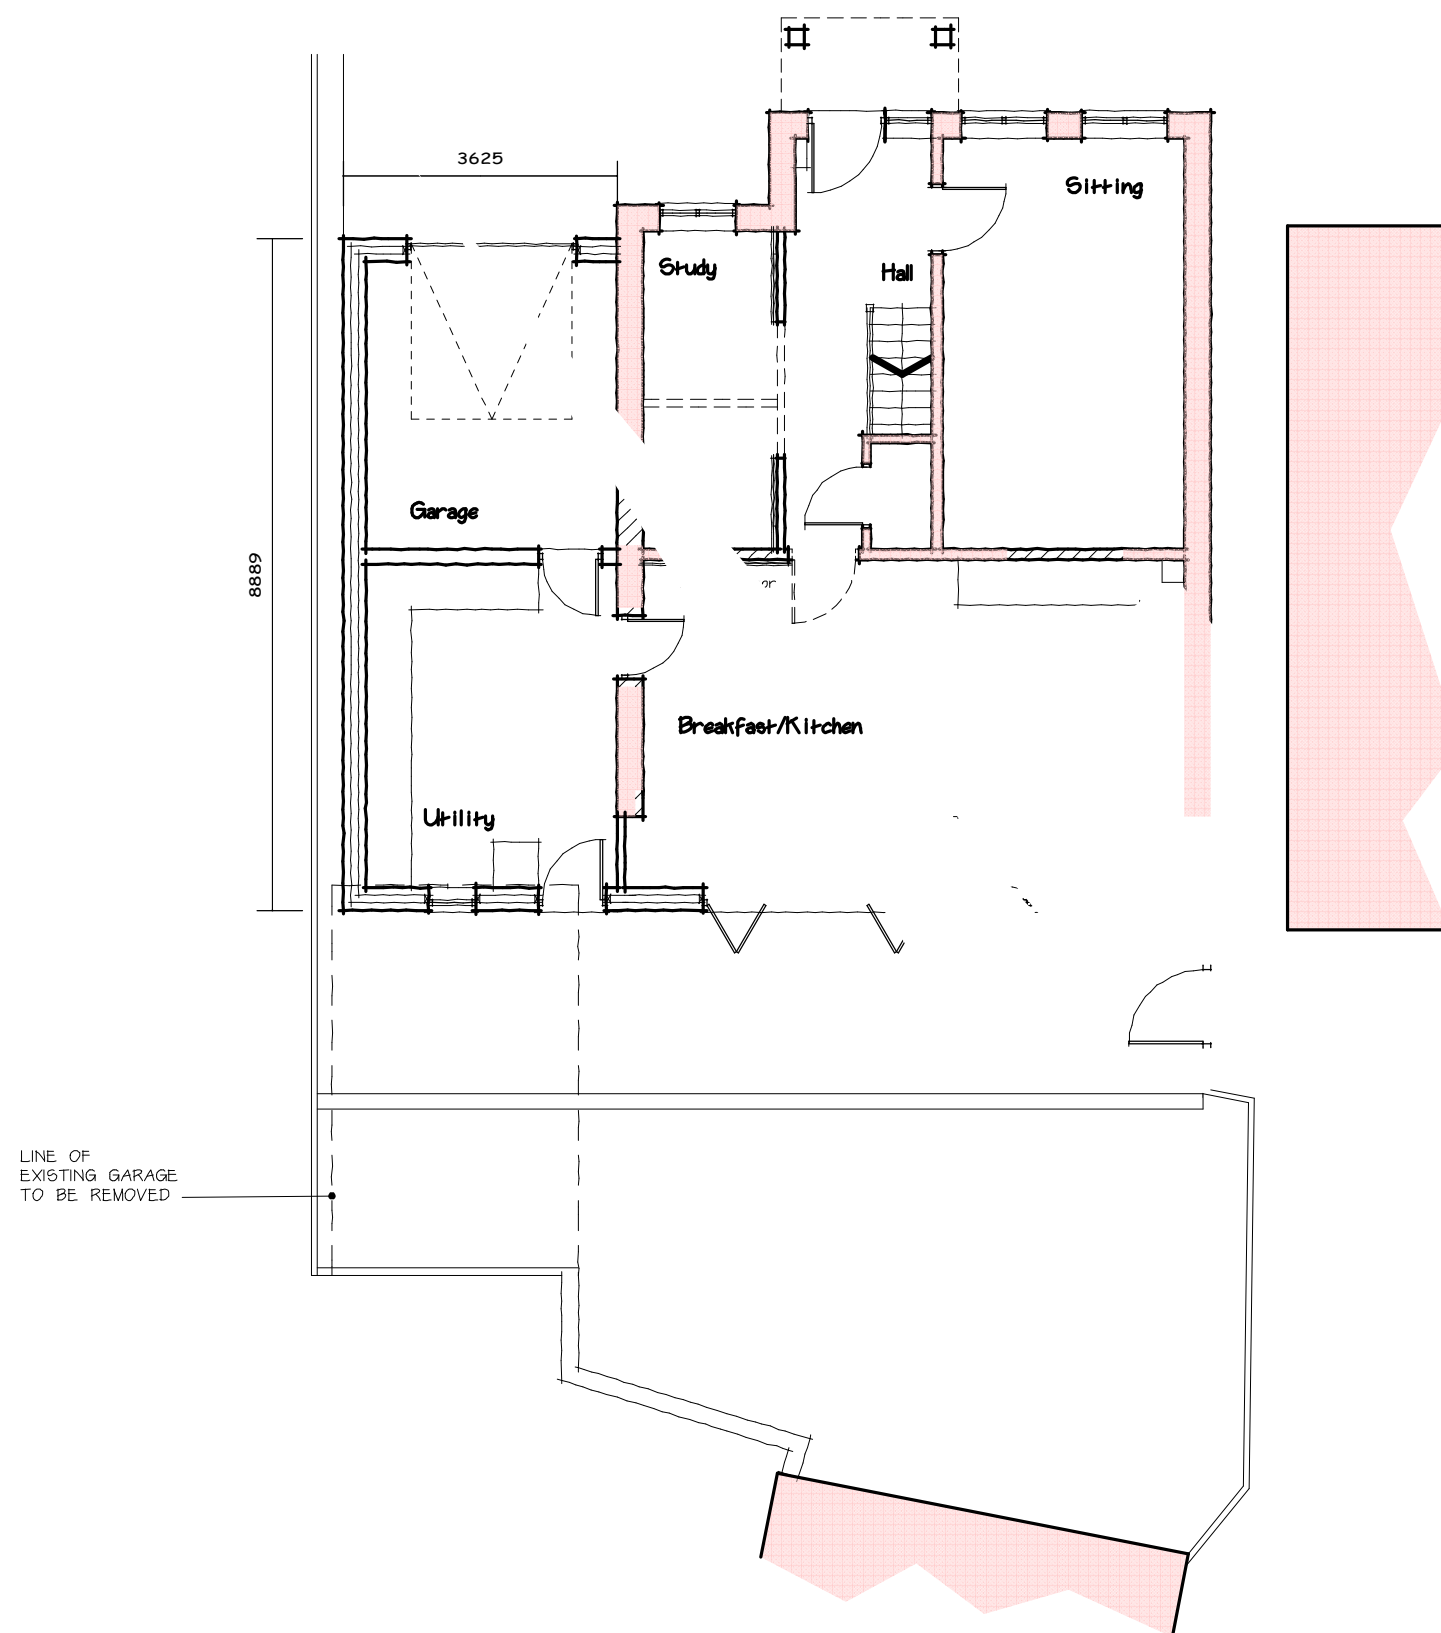


PROPOSED GROUND FLOOR LAYOUT



PROPOSED NORTH EAST ELEVATION

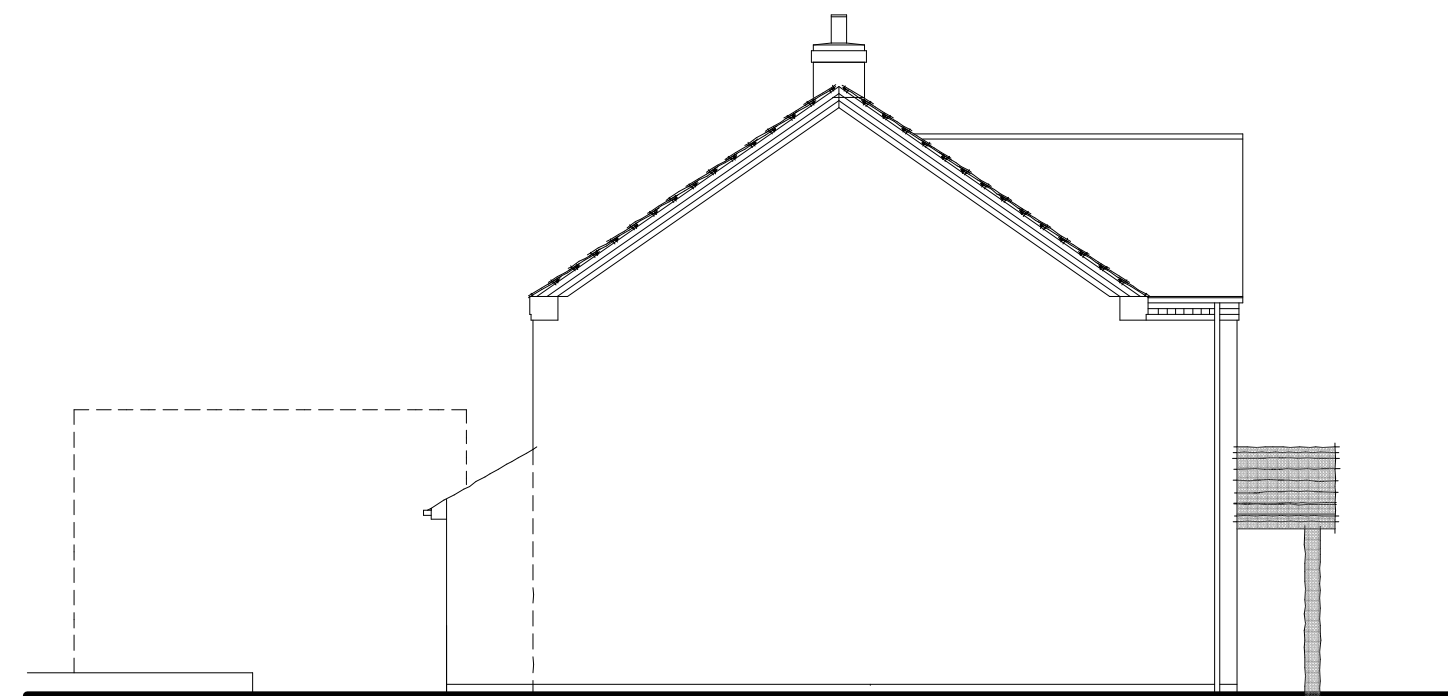

PROPOSED SOUTH EAST ELEVATION

 

Job:
Proposed Extension,
21B, Main Street,
Desford,
Leics.

For
MR & MRS C.GINNS

Title:
Planning

Scale: 1:100	Dwg No: 3355/2	Date: SEPT 20	Rev:
--------------	----------------	---------------	------

J.E.D. Design
(Architectural Services) Ltd

Member of the Chartered Institute of Architectural Technologists
The Drawing Room, Gunbrooke Close, Great Bowden, Leics, LE16 7HB
Email: jeddesign@yahoo.com Mobile: 07760 224851

