






Existing Rear Elevation

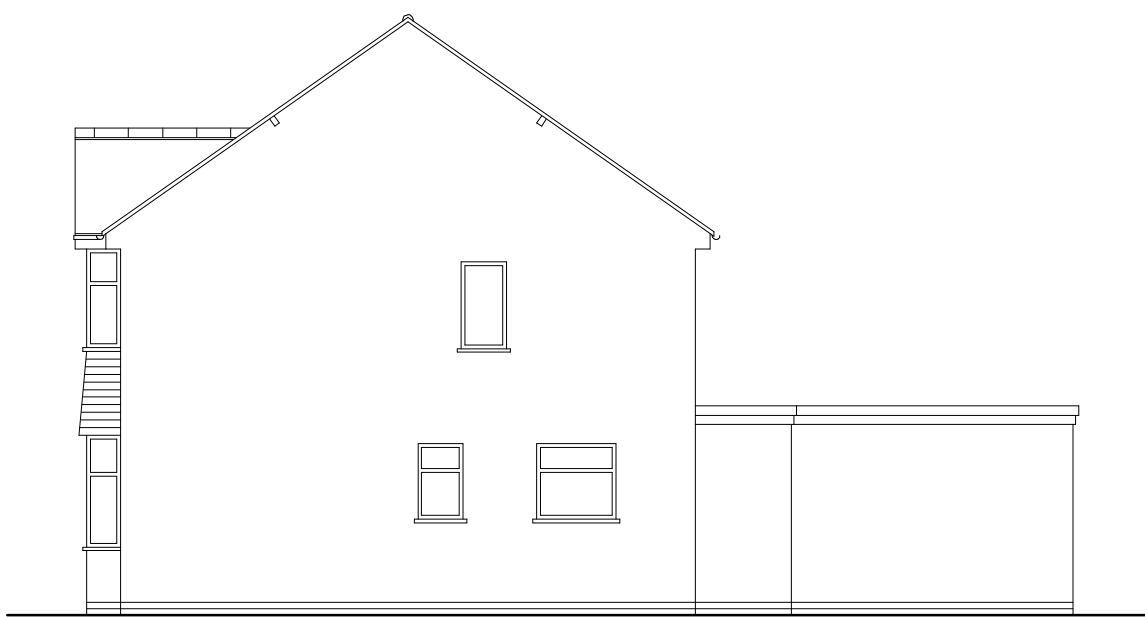

Existing Elevation To No 38

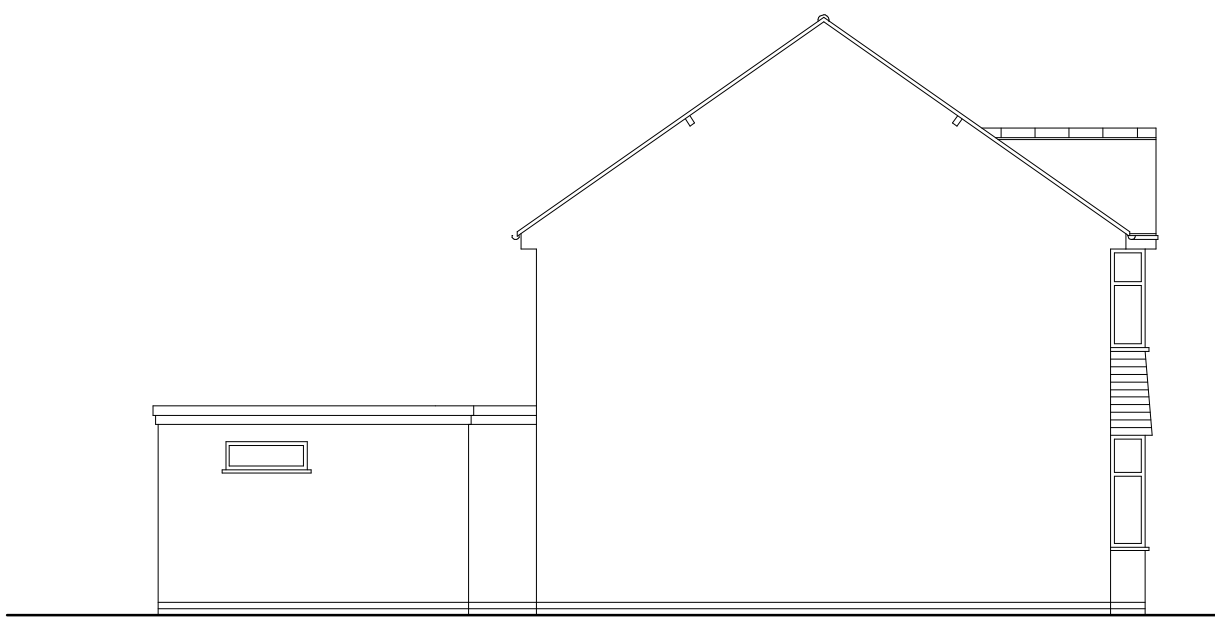


Existing Elevation To No 42

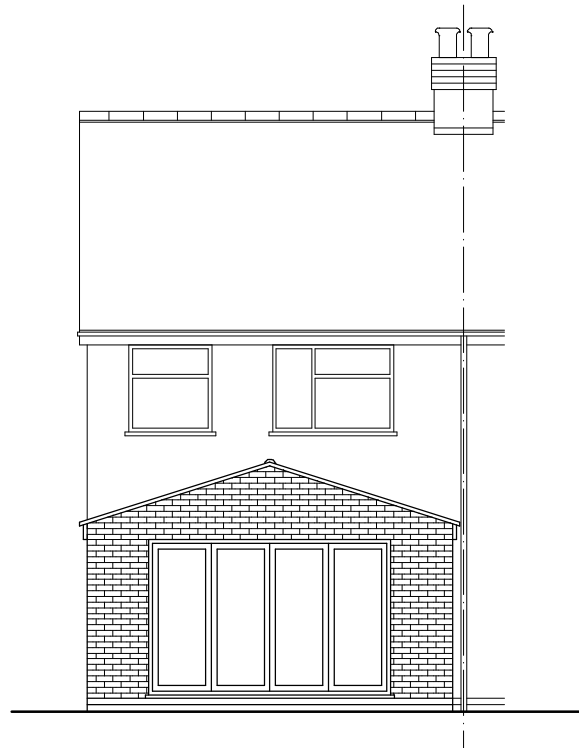


Proposed Rear Elevation




Proposed Elevation To No 38

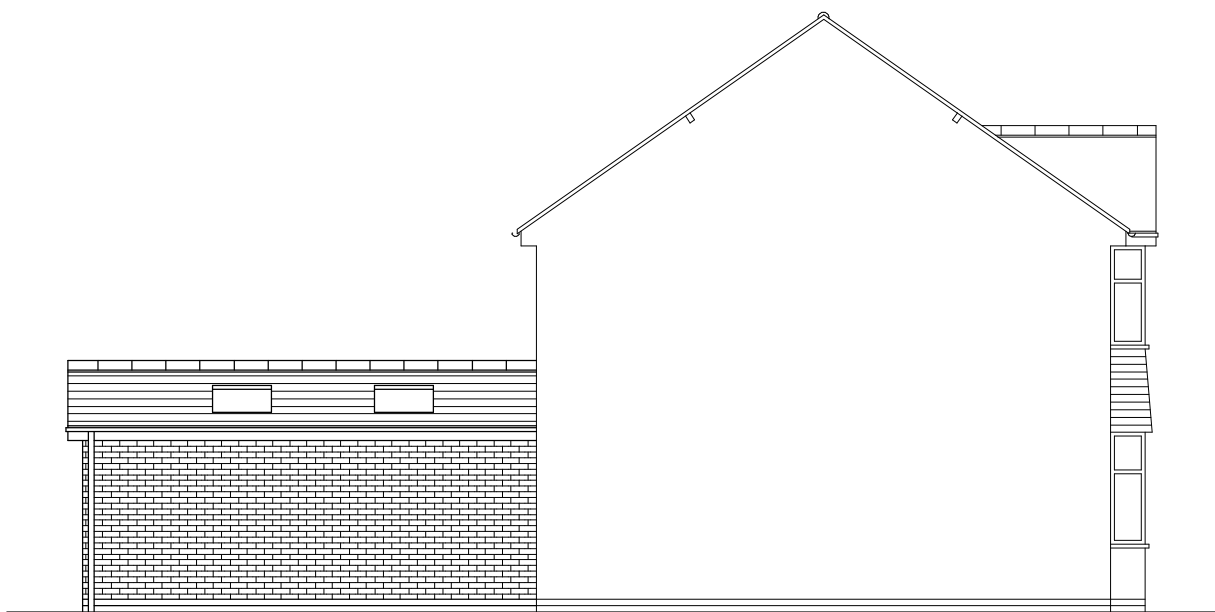

Proposed Elevation To No 42

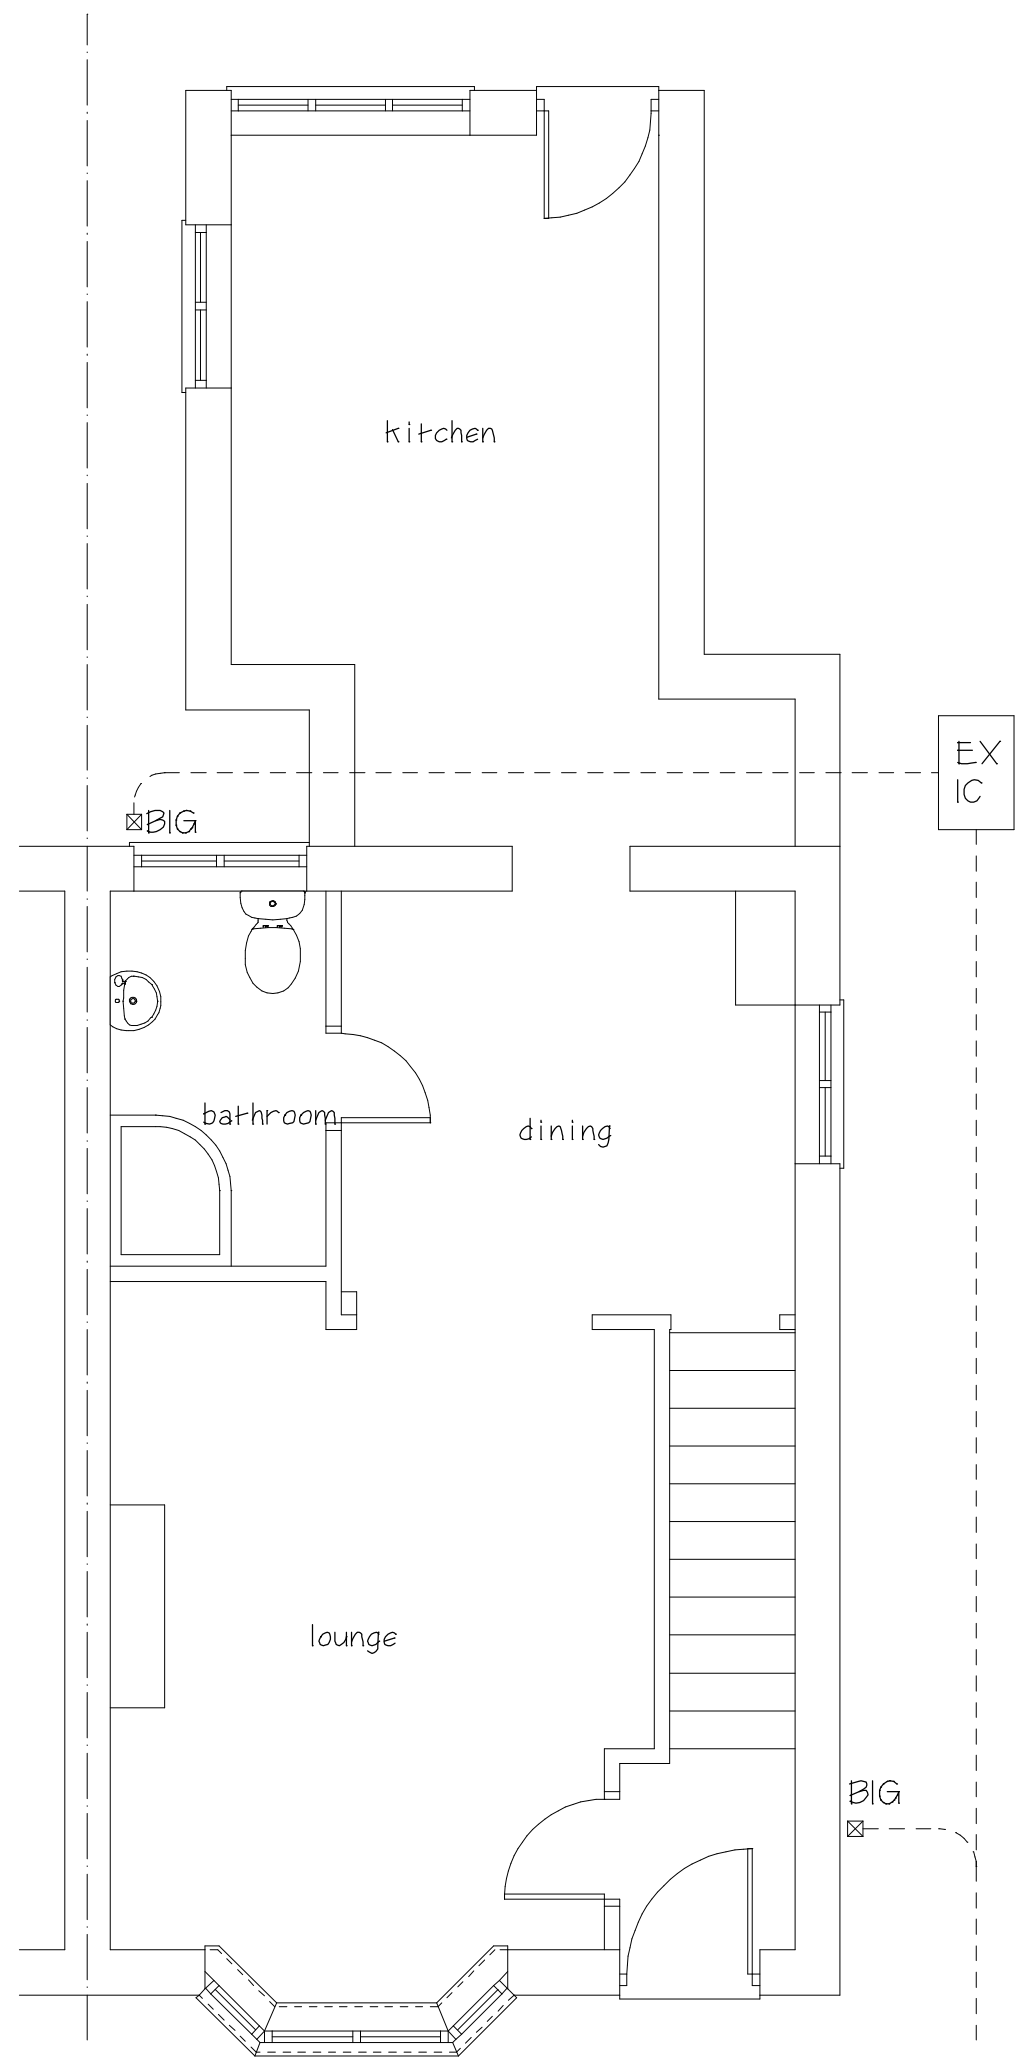

Existing Ground Floor Plan

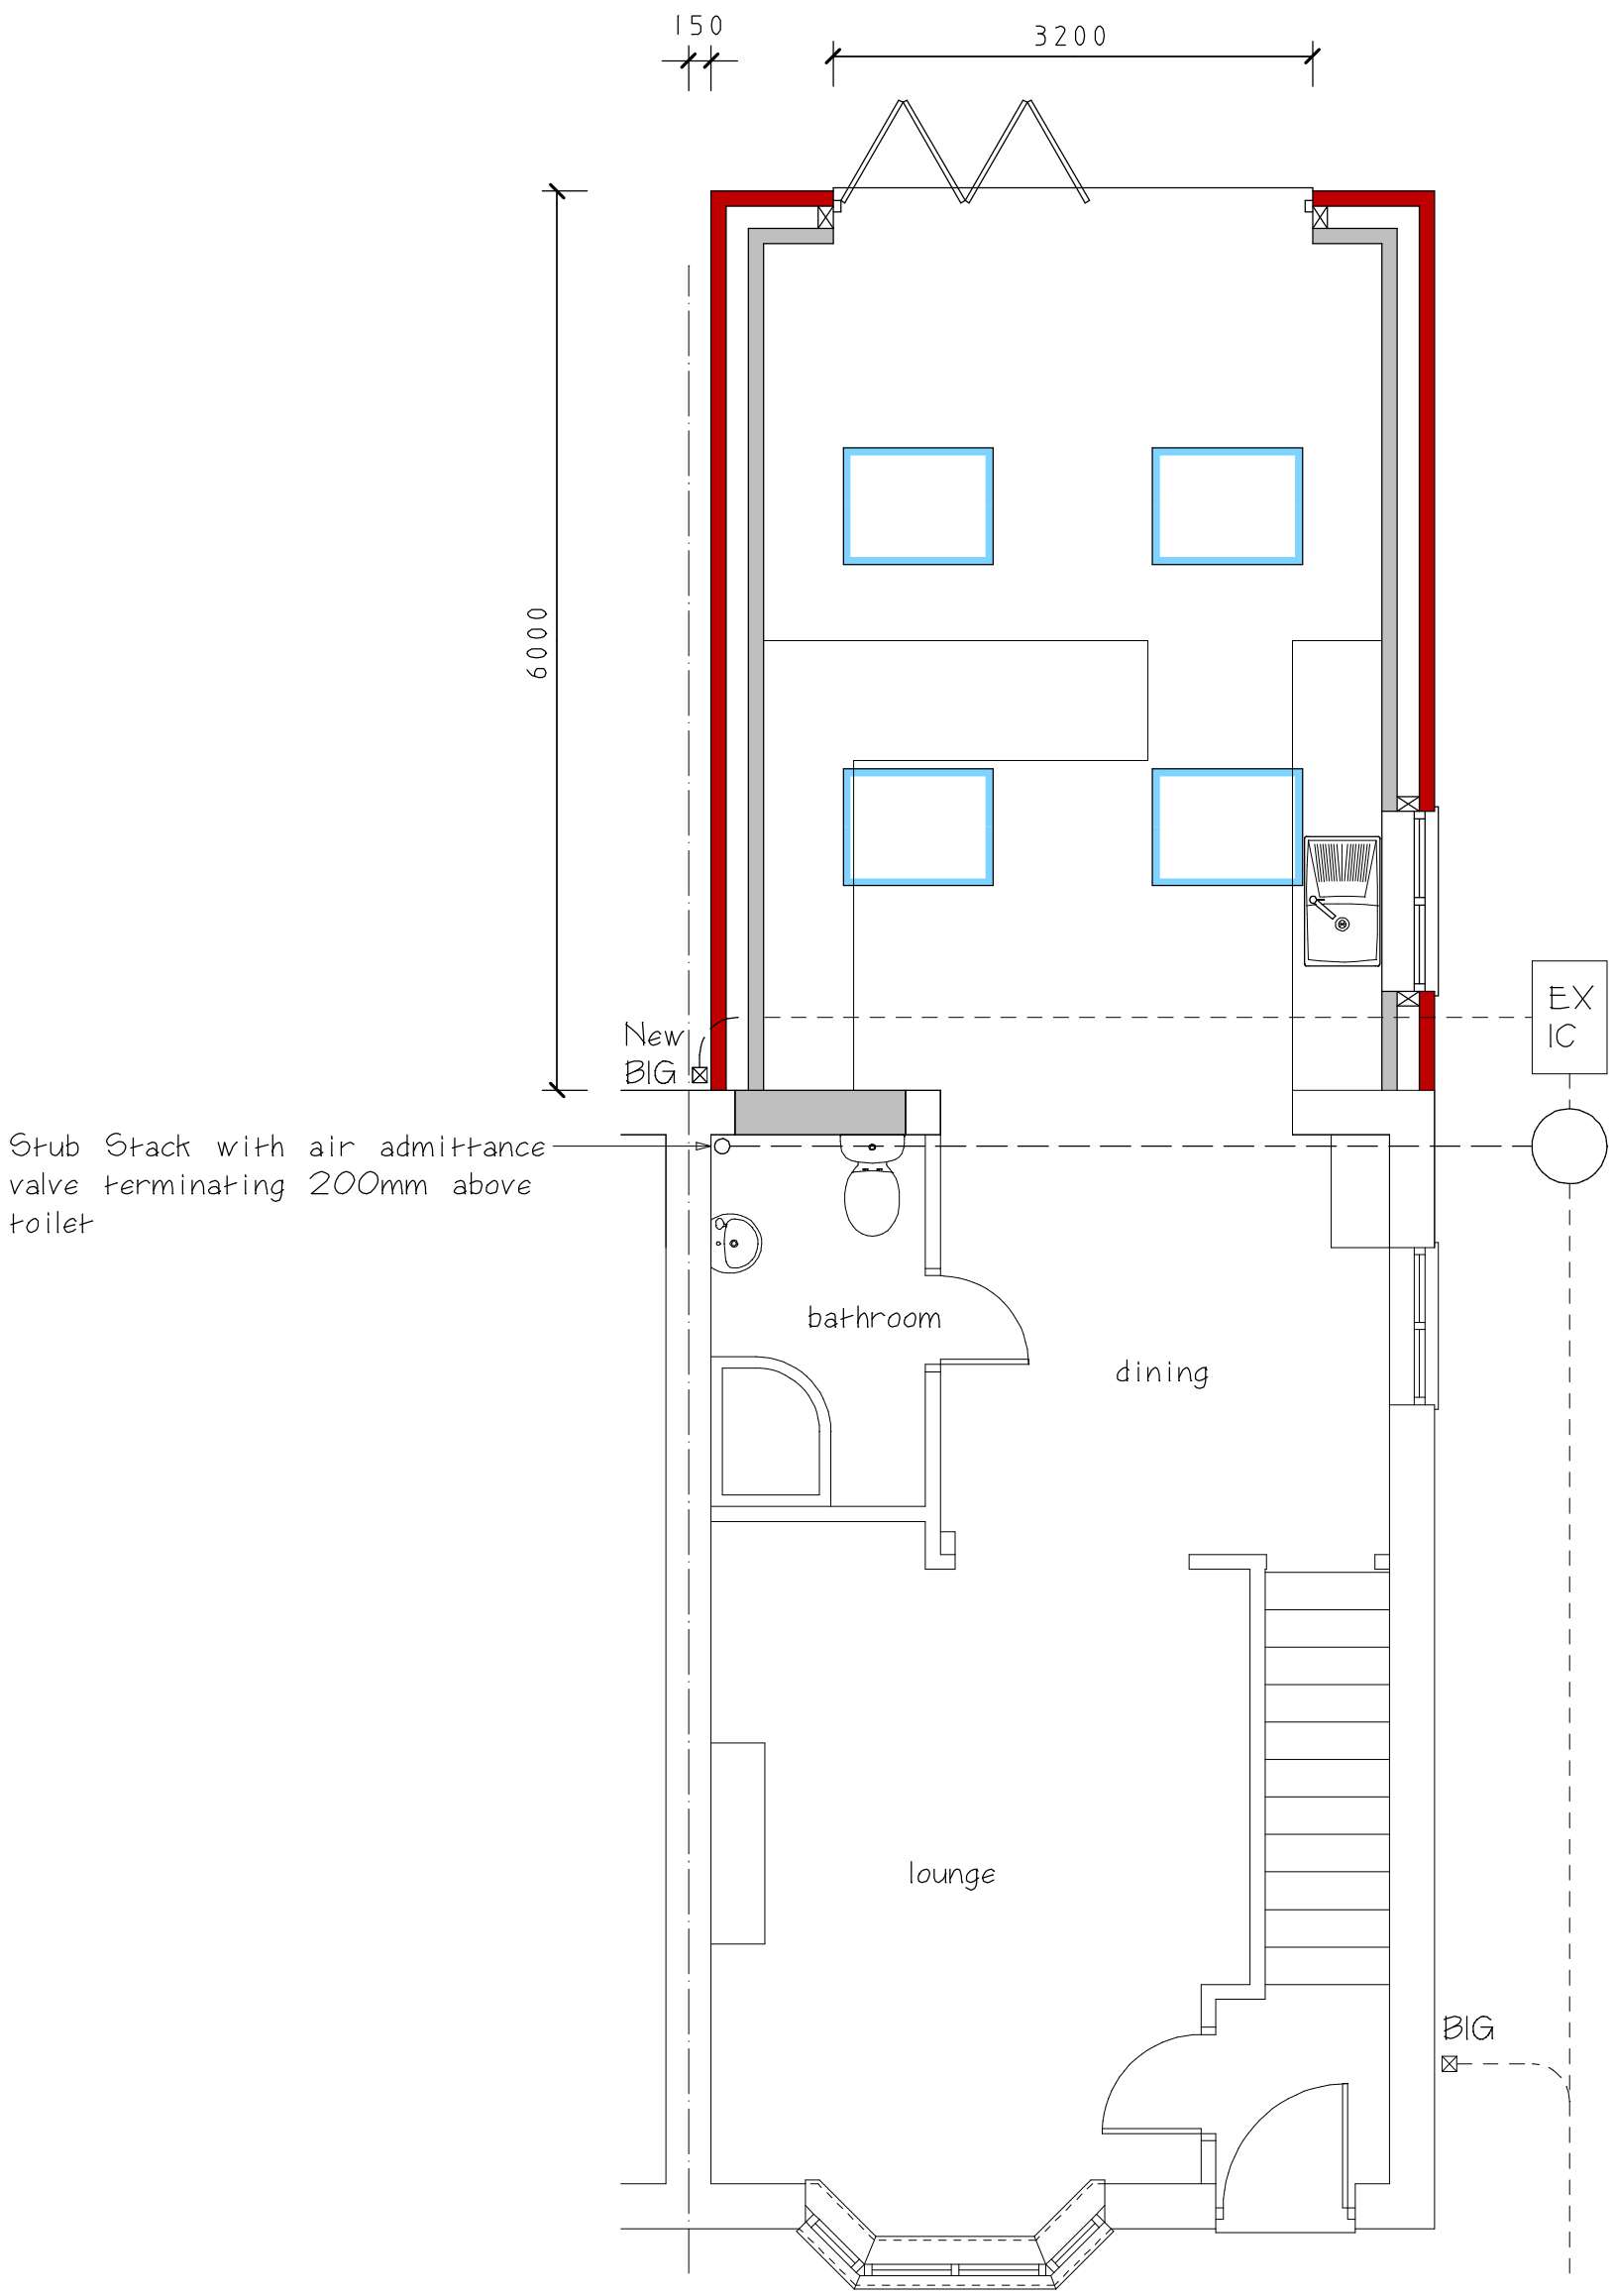

Proposed Ground Floor Plan

Drawings prepared for the purpose of Planning Permission and/or Building Regulations approval.

All dimensions are to be checked on site before works commence.

Actual boundary lines to be confirmed on site between parties concerned prior to start of work and no part of the new construction can project over the boundary.

Underground services have been assumed and therefore need to be located exactly prior to start of work

CLIENT
**Emmett Whitaker
Jessica Whitaker**

JOB TITLE
**40 Tudor Road
Hinckley
Leicester
LE10 0EQ**

DRAWING TITLE
**Proposed Extension
To The Rear Of
Semi Detached House**

SCALE	SHEET	DATE	DRAWN BY
1:50 & 1:100	A1	July 2026	A Moore

ANDREW MOORE
ARCHITECTURAL SERVICES
Tel; 07973397765
Email;andrewmoore@workmail.com

DRG NO	SHEET NO
1734	1