


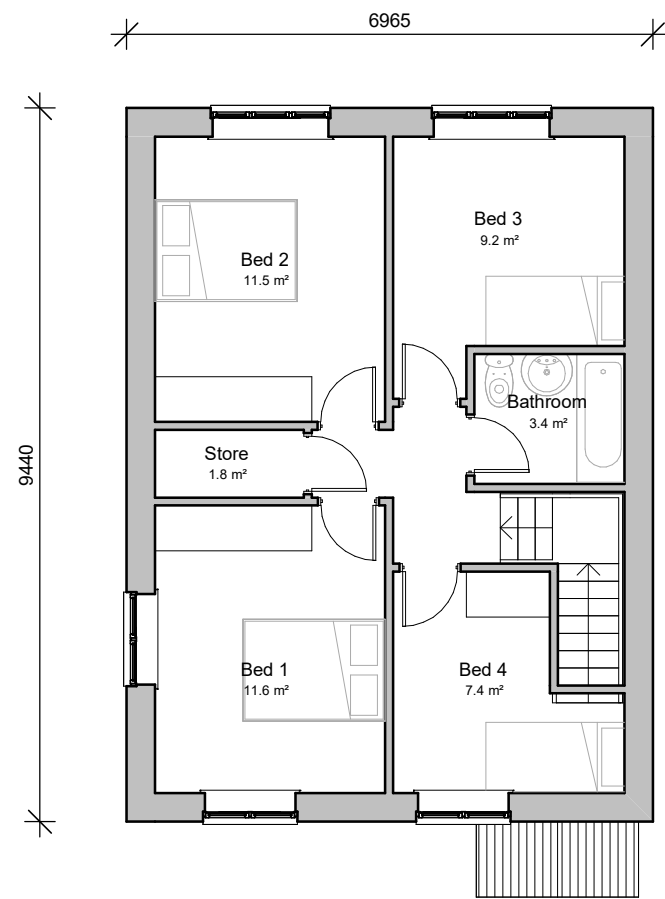


First Floor



Front Elevation



Side Elevation

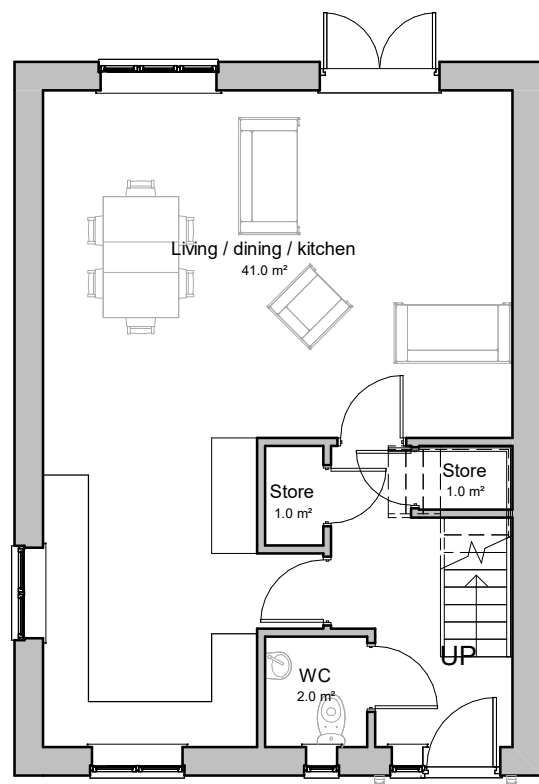

Ground Floor



Rear Elevation




Side Elevation



Plot 9

GIA - 106m² / 1141ft²

Rev.	Date	Description	By
A	06.02.26	Plot no.'s changed	ZM
B	12.05.26	Plot no.'s changed	ZM
C	13.05.26	Windows added to side elevation	ZM
D	11.08.26	Changed from semi to detached	ZM

 

Client Cartwright Homes		Project Title Proposed housing Station Road Bagworth		Drawing Title 4b6p	
Scale 1:100		Date May 2024		Sheet A2	
Author ZLM		Status PLANNING		Job No. 24/19	
Drawing No. 26d		Client Cartwright Homes		Project Title Proposed housing Station Road Bagworth	
Drawing Title 4b6p		Scale 1:100		Date May 2024	
Author ZLM		Status PLANNING		Job No. 24/19	
Drawing No. 26d		Client Cartwright Homes		Project Title Proposed housing Station Road Bagworth	

hayward
ARCHITECTS LTD

19 Station Road
Hinckley
Leicestershire
LE10 1AW

Tel: 01455 635 665
Fax: 01455 618 971
www.hayward-architects.co.uk