




front elevation

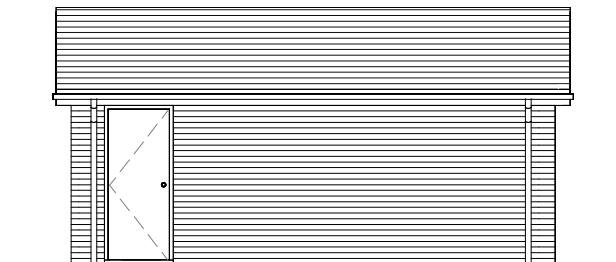


side elevation

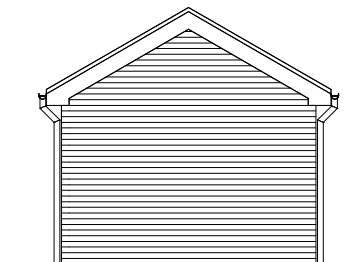

rear elevation

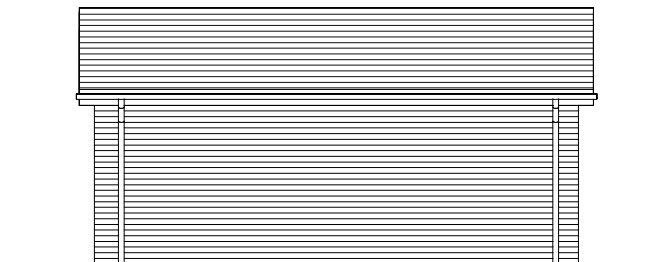

side elevation

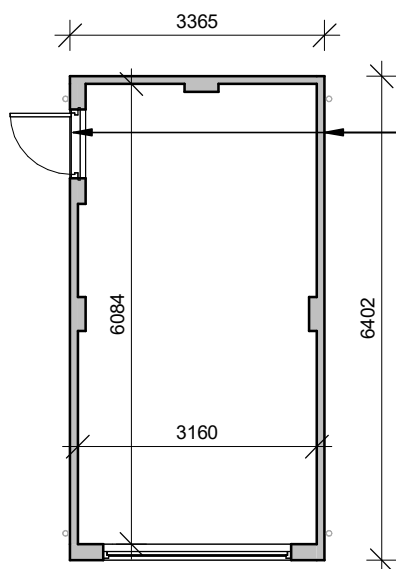

floor plan

Door to be handed to suit plot

Rev.	Date	Description	By
A	12.05.26	Plot no.'s changed	ZM
B	09.09.26	Plot no.'s changed	ZM



Single garage



Client Cartwright Homes			
Project Proposed development Station Road Bagworth		Scale 1:100	Job No. 24/19
		Date Jan 2026	Drawing No.
Drawing Single Garage Plots 29, 39 & 42	Author ZLM	Sheet A4	31b
THE COPYRIGHT OF THIS DRAWING IS VESTED IN HAYWARD ARCHITECTS LTD. REPRODUCTION IN ANY FORM, EITHER IN WHOLE OR IN PART IS FORBIDDEN WITHOUT THE PRIOR WRITTEN PERMISSION OF THE COPYRIGHT HOLDER. DO NOT SCALE FROM DRAWING AND ONLY FIGURED DIMENSIONS ARE TO BE USED			hayward ARCHITECTS LTD 19 Station Road Hinckley Leicestershire LE10 1AW Tel: 01455 635 665 Fax: 01455 618 971 www.hayward-architects.co.uk
Drawing Status			PLANNING