



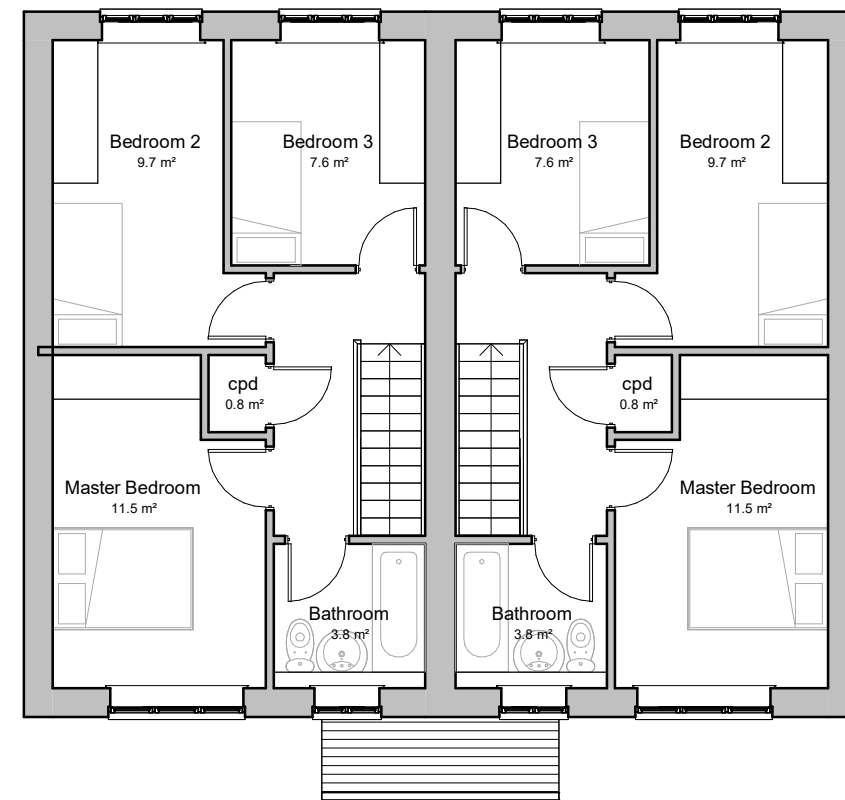


First Floor Plan

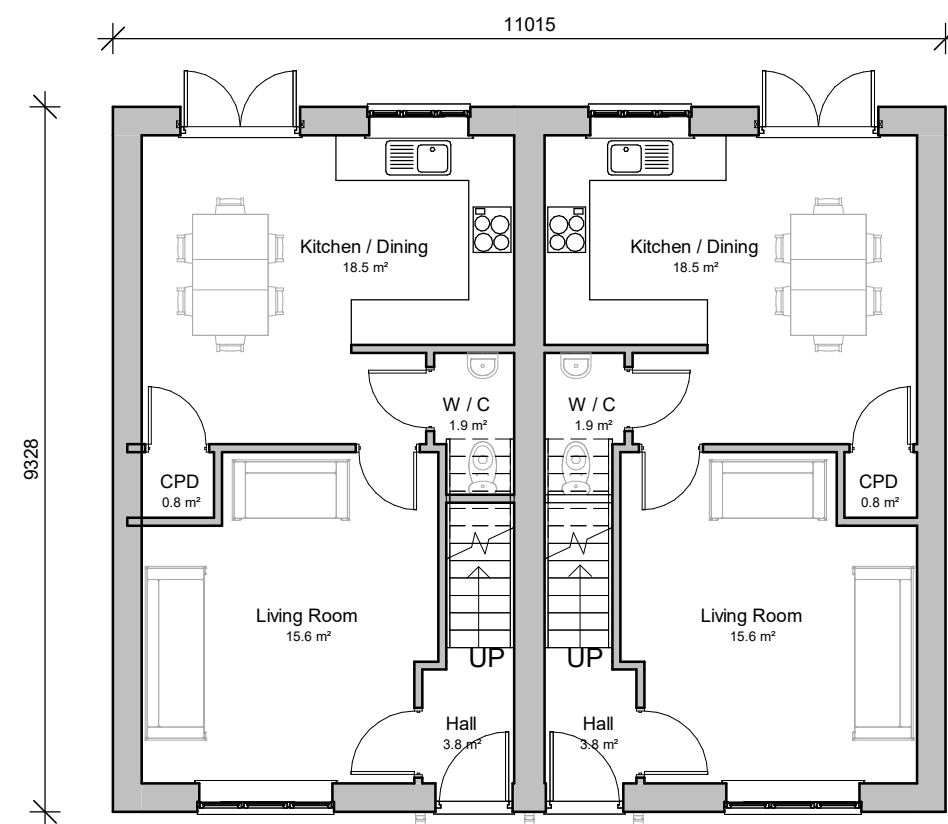


Ground Floor Plan



Front Elevation

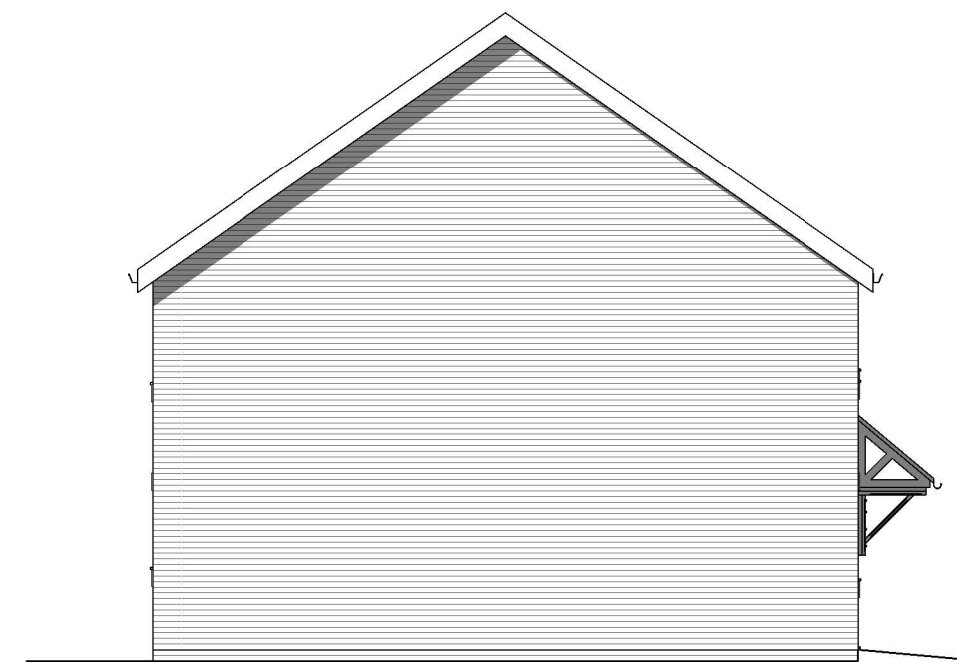

Side Elevation

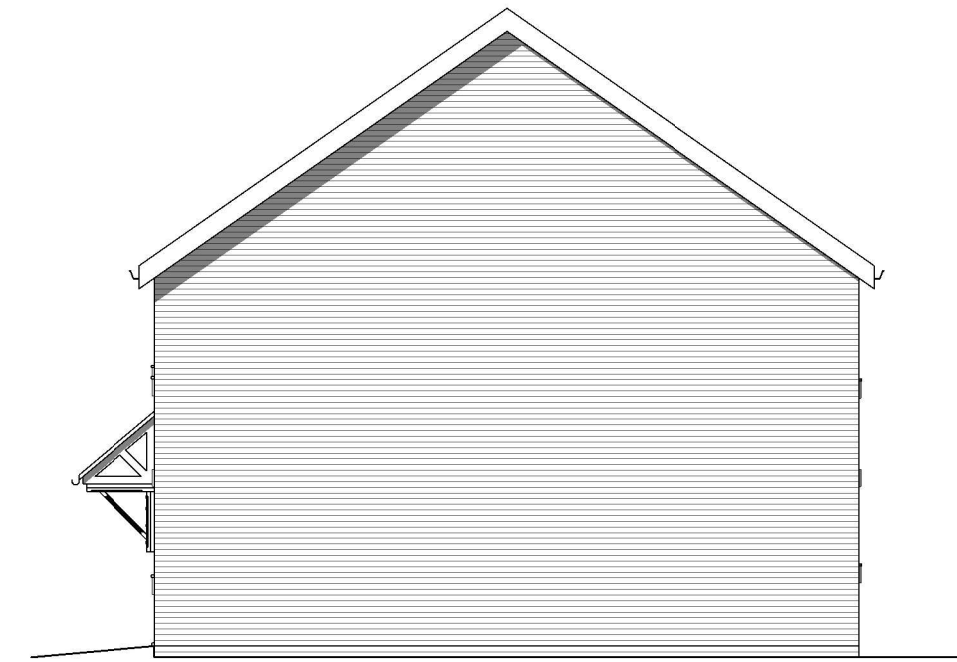

Side Elevation



Rear Elevation

Rev.	Date	Description
A	19.05.25	Plot numbers amended
B	12.05.26	Plot numbers amended
C	11.08.26	Plot numbers amended



Plots 14-17

Client Cartwright Homes Ltd.				
Project Title Proposed housing Station Road Bagworth			19 Station Road Hinckley Leicestershire LE10 1AW Tel: 01455 635 665 Fax: 01455 618 971 www.hayward-architects.co.uk	
Drawing Title 3B4P - Semi				
Scale 1:100	Date Sept 2024	Sheet A2	Job No. 24/19	Drawing No. 11c
Author MO	Checked by ZLM			
THE COPYRIGHT OF THIS DRAWING IS VESTED IN HAYWARD ARCHITECTS LTD. REPRODUCTION IN ANY FORM, EITHER WHOLLY OR IN PART IS FORBIDDEN WITHOUT THE PRIOR WRITTEN PERMISSION OF THE COPYRIGHT HOLDER. DO NOT SCALE FROM DRAWING AND ONLY FIGURED DIMENSIONS ARE TO BE USED			Status PLANNING	

3b4p
GIA: 84.4 m² / 908 ft²

