




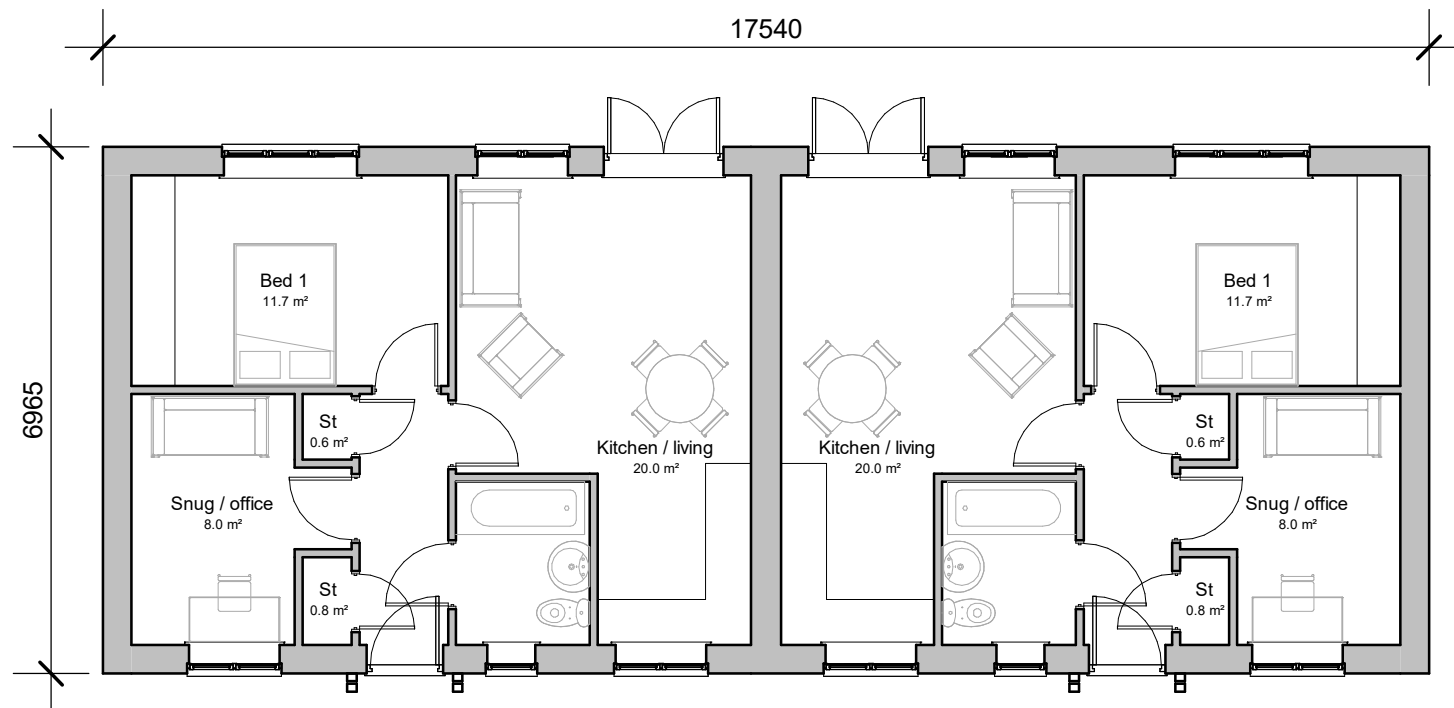

Ground Floor

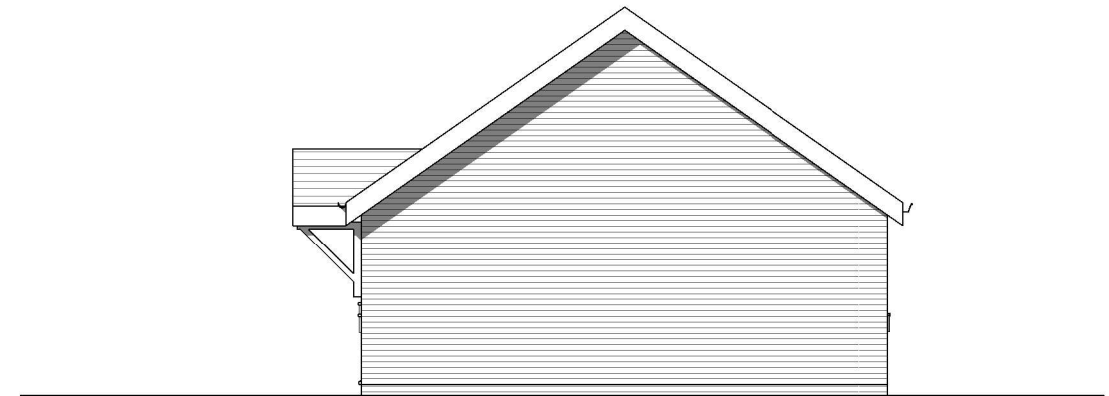

Side Elevation

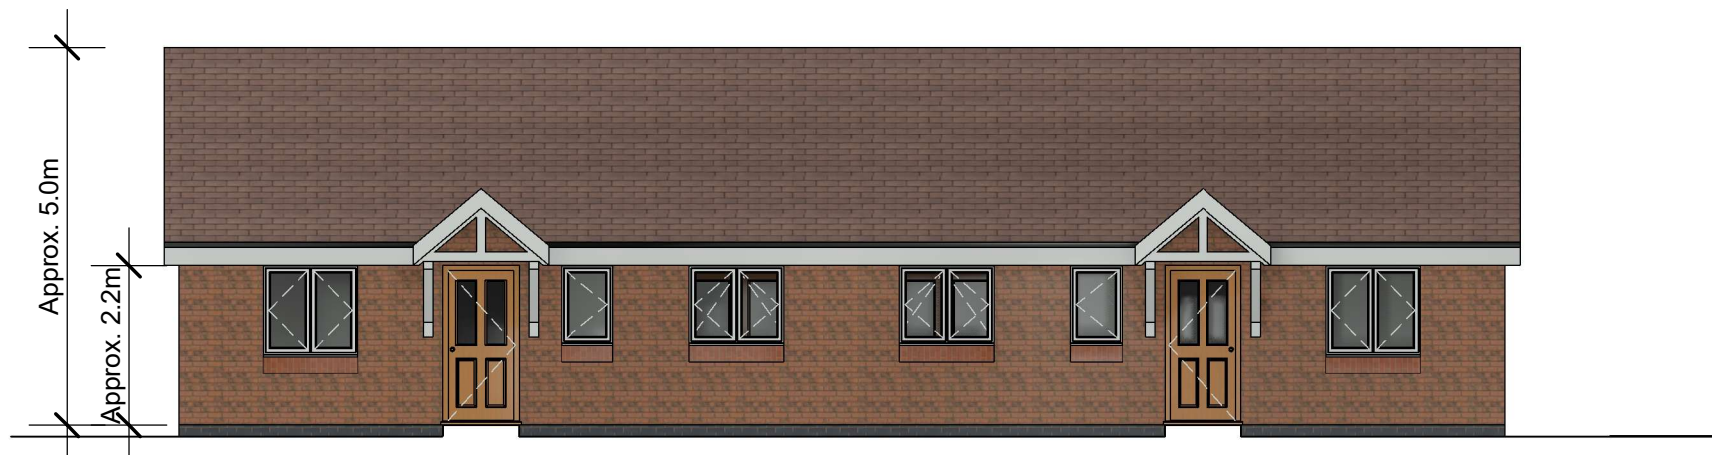

Front Elevation



Side Elevation



Rear Elevation

1b2p_b
GIA: 50.8 m² / 547 ft²



Rev.	Date	Description
A	12.05.26	Plot no.'s changed
B	01.06.26	Changed from 2b3p to 1b2p property
C	11.08.26	Plot no.'s changed



**Plots
18-19**

Client Cartwright Homes			
Project Proposed Housing Station Road Bagworth	Scale 1:100	Job No. 24/19	
	Date Sept 2024	Drawing No. 13c	
Drawing 1b2p_b_semi	Author ZLM	Sheet A3	
THE COPYRIGHT OF THIS DRAWING IS VESTED IN HAYWARD ARCHITECTS LTD. REPRODUCTION IN ANY FORM, EITHER IN WHOLE OR IN PART IS FORBIDDEN WITHOUT THE PRIOR WRITTEN PERMISSION OF THE COPYRIGHT HOLDER. DO NOT SCALE FROM DRAWING AND ONLY FIGURED DIMENSIONS ARE TO BE USED			Drawing Status PLANNING



19 Station Road
Hinckley
Leicestershire
LE10 1AW
Tel: 01455 635 665
Fax: 01455 618 971
www.hayward-architects.co.uk