


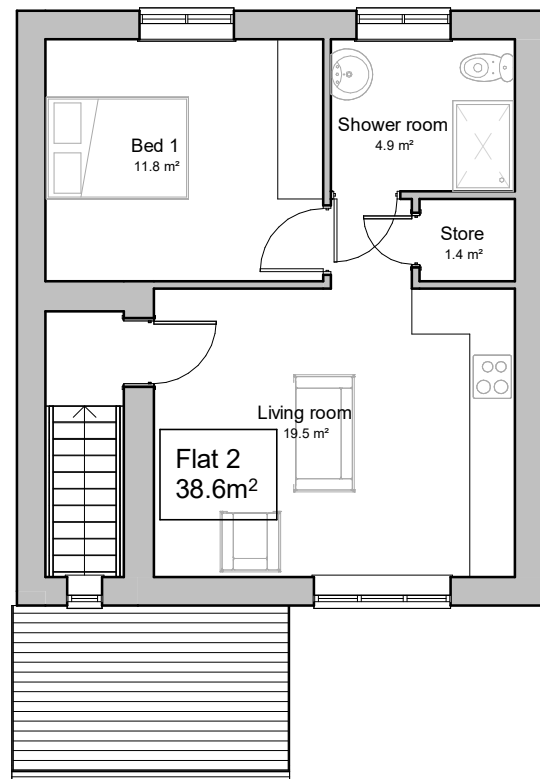


first floor plan



front elevation



side elevation

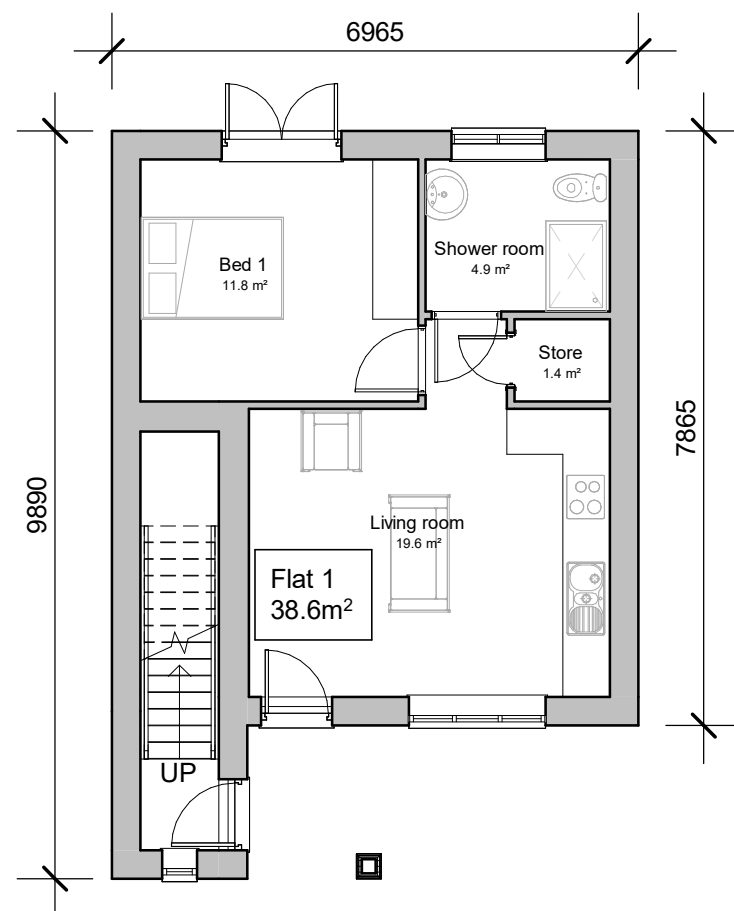

ground floor plan



rear elevation



side elevation



Plots 22-23

GIA: 38.6 m² / 415 ft²

Rev.	Date	Description
A	19.05.25	Reduced to 2 flats and plot numbers amended
B	12.05.26	Plot numbers amended
C	11.08.26	Plot numbers amended



Client Cartwright Homes			
Project Proposed housing Station Road Bagworth	Scale 1 : 100	Sheet A3	Job No. 24/19
	Date Sept 2024		Drawing No. 14c
Drawing 1 bed apartments	Author ZLM	Checked by	
THE COPYRIGHT OF THIS DRAWING IS VESTED IN HAYWARD ARCHITECTS LTD. REPRODUCTION IN ANY FORM, EITHER IN WHOLE OR IN PART IS FORBIDDEN WITHOUT THE PRIOR WRITTEN PERMISSION OF THE COPYRIGHT HOLDER. DO NOT SCALE FROM DRAWING AND ONLY FIGURED DIMENSIONS ARE TO BE USED			
Drawing Status PLANNING			19 Station Road Hinckley Leicestershire LE10 1AW Tel: 01455 635 665 Fax: 01455 618 971 www.hayward-architects.co.uk

