





Front elevation

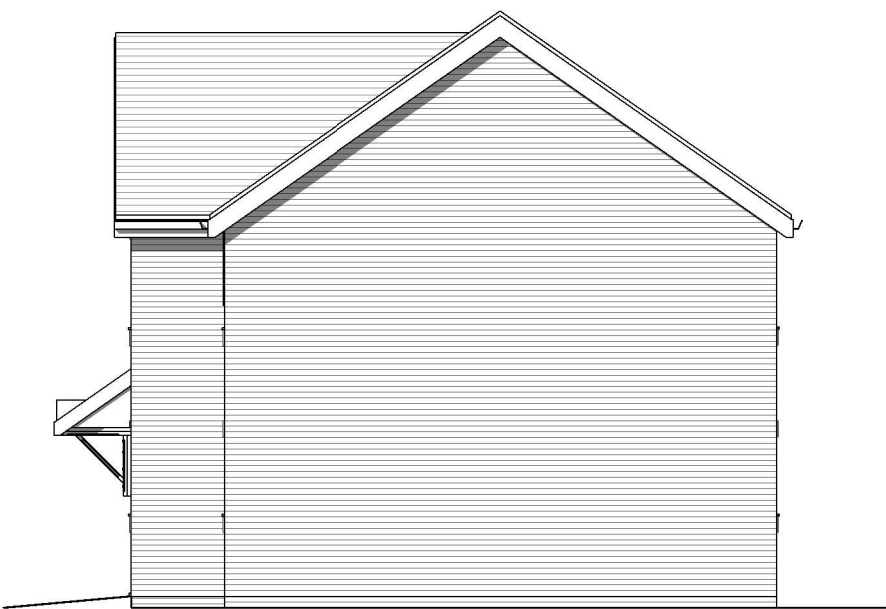

Side elevation




Side elevation

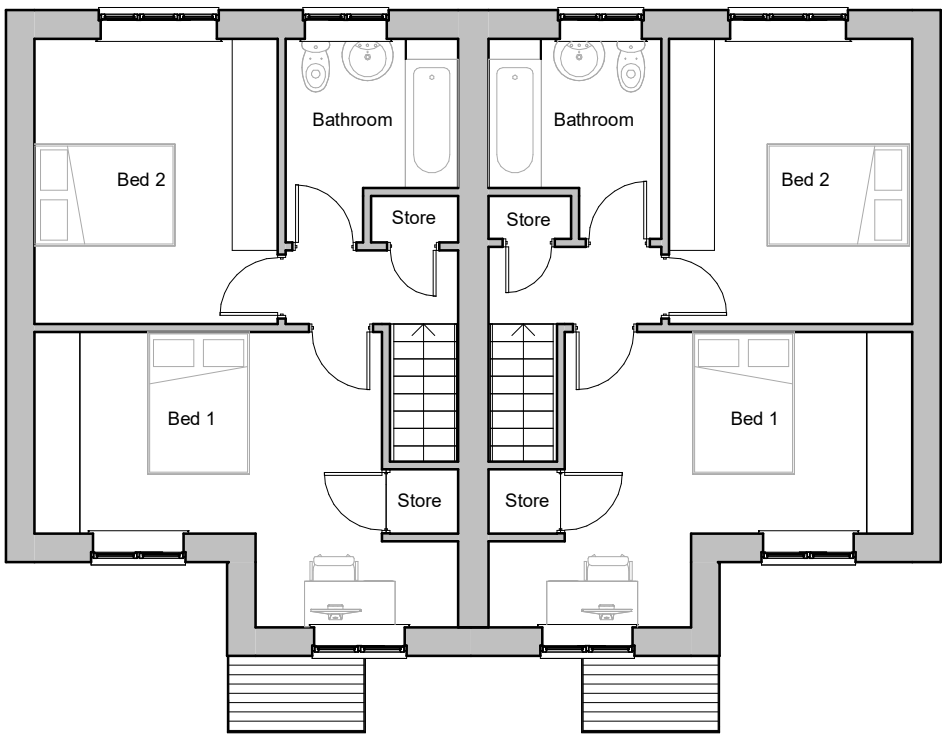

First floor plan




Rear elevation

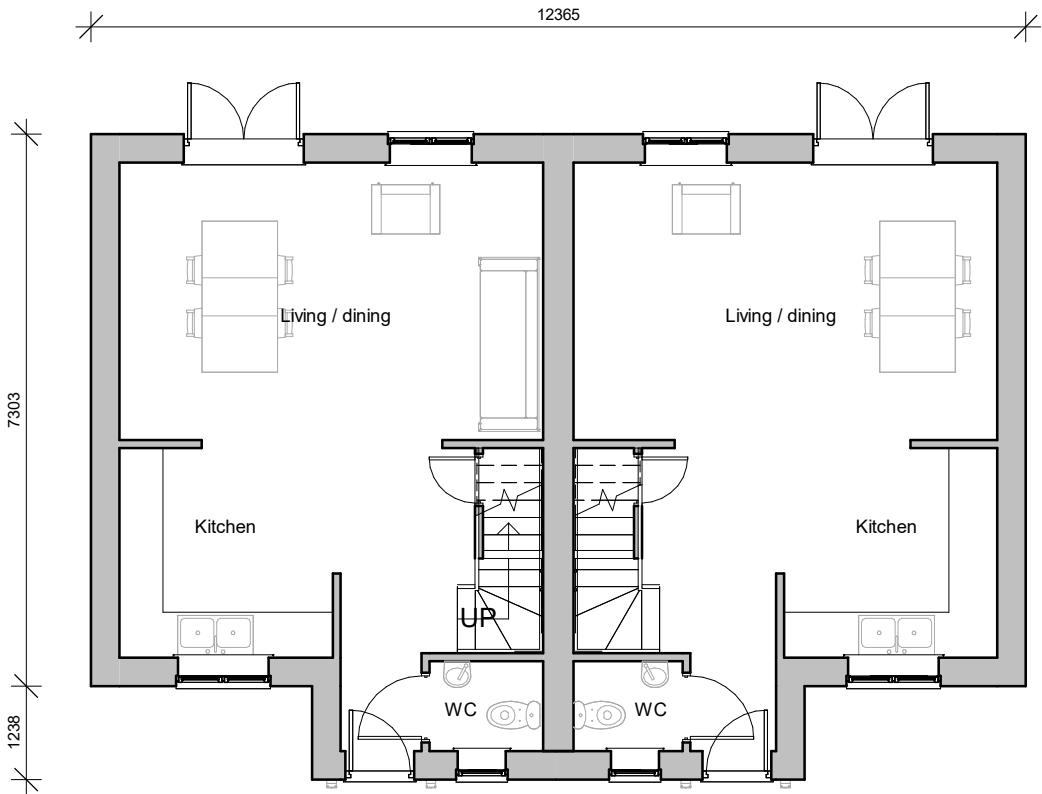

Ground floor plan

Dudley
GIA: 79.6 m² / 856 ft²

 

Rev.	Date	Description
A	19.05.25	Plot numbers amended
B	03.02.26	Plot numbers amended
C	12.05.26	Plot numbers amended
D	11.08.26	Plot numbers amended



Plots 26-27
30-31

Client Cartwright Homes					
Project Title Proposed housing Land off Maize Way Galley Common					
Drawing Title Dudley Semi			19 Station Road Hinckley Leicestershire LE10 1AW		Tel: 01455 635 665 Fax: 01455 618 971 www.hayward-architects.co.uk
Scale 1:100	Date Feb 2024		Sheet A2	Job No. 22/123	Drawing No. 19d
Author ZLM					
THE COPYRIGHT OF THIS DRAWING IS VESTED IN HAYWARD ARCHITECTS LTD. REPRODUCTION IN ANY FORM EITHER IN WHOLE OR IN PART IS FORBIDDEN WITHOUT THE PRIOR WRITTEN PERMISSION OF THE COPYRIGHT HOLDER. DO NOT SCALE FROM DRAWINGS AND ONLY FIGURED DIMENSIONS ARE TO BE USED			Status PLANNING		