





Front Elevation

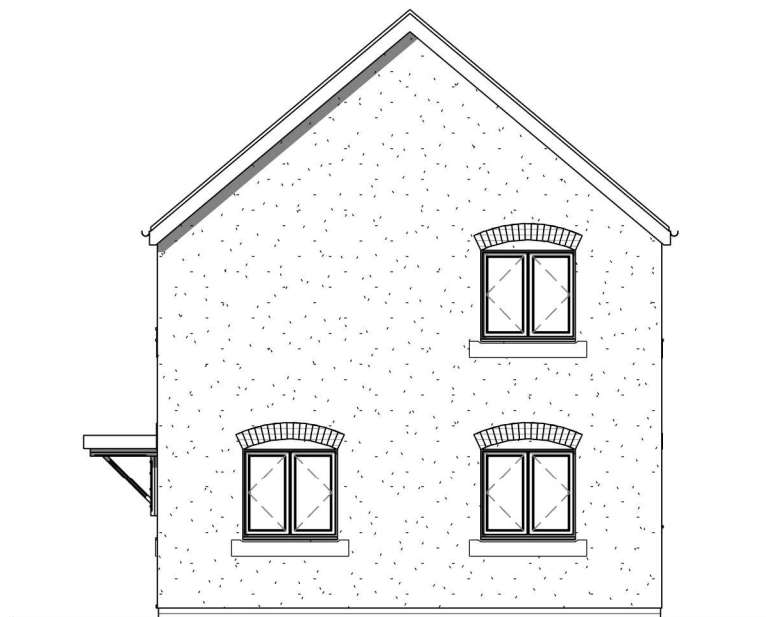

Side Elevation




Rear Elevation

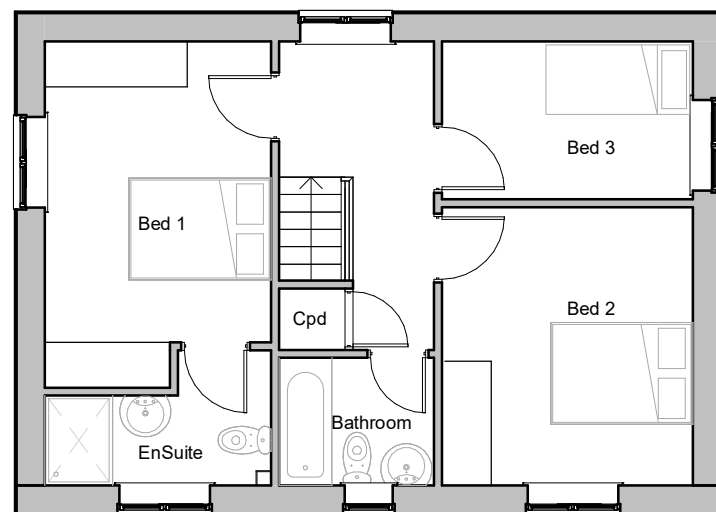

First Floor



Side Elevation

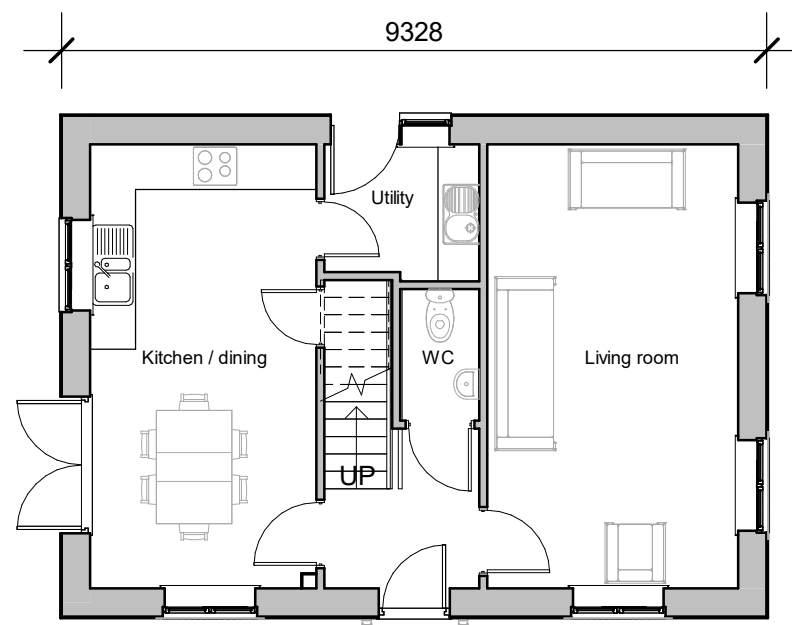

Ground Floor

Belvoir
GIA: 100.6 m² / 1084 ft²



Rev.	Date	Description
A	19.05.25	Plot numbers amended
B	03.02.26	Plot no.'s amended, render changed
C	13.04.26	Render, sills and heads amended
D	12.05.26	Plot numbers amended
E	11.08.26	Plot numbers amended



**Plots
4 & 36**

Client Cartwright Homes			
Project Proposed housing Station Road Bagworth	Scale 1:100	Job No. 24/19	
	Date Nov 2024	Drawing No. 23e	
Drawing Belvoir	Author ZLM	Sheet A3	
THE COPYRIGHT OF THIS DRAWING IS VESTED IN HAYWARD ARCHITECTS LTD. REPRODUCTION IN ANY FORM, EITHER IN WHOLE OR IN PART IS FORBIDDEN WITHOUT THE PRIOR WRITTEN PERMISSION OF THE COPYRIGHT HOLDER. DO NOT SCALE FROM DRAWING AND ONLY FIGURED DIMENSIONS ARE TO BE USED			
Drawing Status Planning			19 Station Road Hinckley Leicestershire LE10 1AW Tel: 01455 635 665 Fax: 01455 618 971 www.hayward-architects.co.uk

