

A bat box or bat tiles should be incorporated into the proposed extension of the building. The bat box or tile should be installed between the southwest and southeast aspect and should be situated at least at eaves height and away from artificial light sources. The inclusion of bat boxes or tiles will provide biodiversity enhancements in line with the National Planning Policy Framework3 (NPPF, 2025).

Front/Driveway Elevation

Any lighting to be installed as part of the scheme should use warm white LEDs to reduce the blue light component and will use a motion-sensor to limit artificial light exposure.

In the event it is not possible for works to avoid the typical bird nesting season of March-September, works must be preceded by a nesting bird check (within 24 hours) by a competent person to ensure no nesting is taking place. If there is evidence of nesting birds, work cannot proceed until nest-building and chick-rearing is complete or until an ecologist is able to advise on a suitable buffer distance to allow work in other areas of the Site.




Rear/Garden Elevation




Side/Road Elevation




Side/Field Elevation

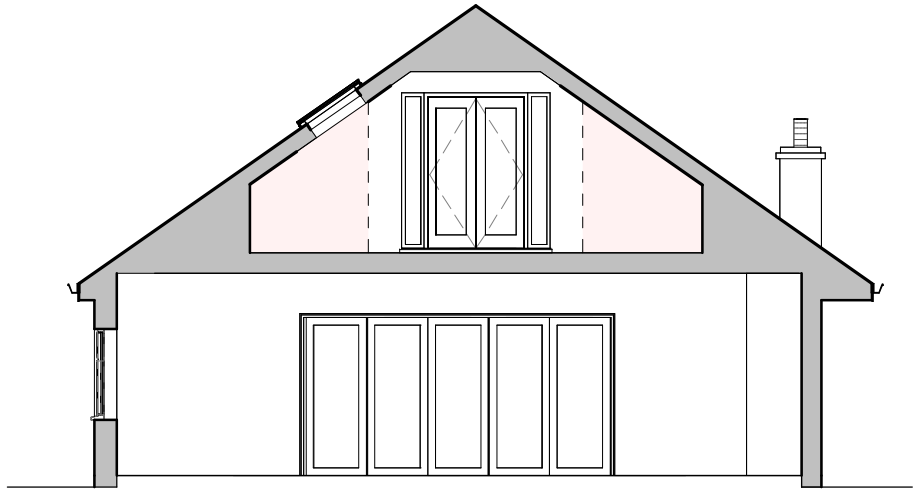


Section AA

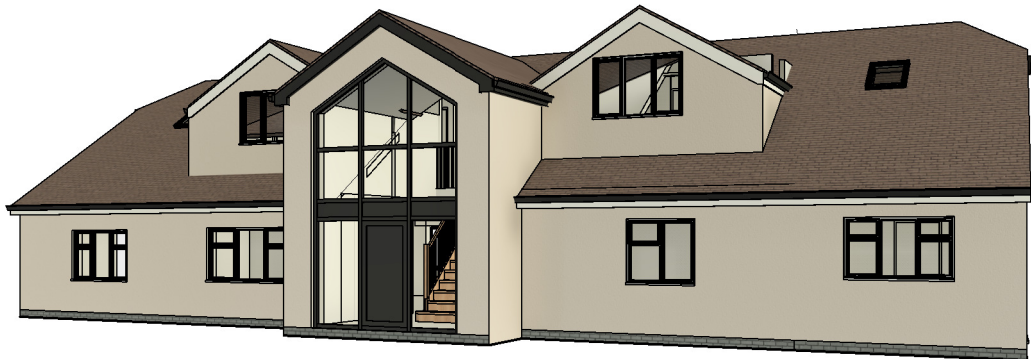


Frontal 3D View

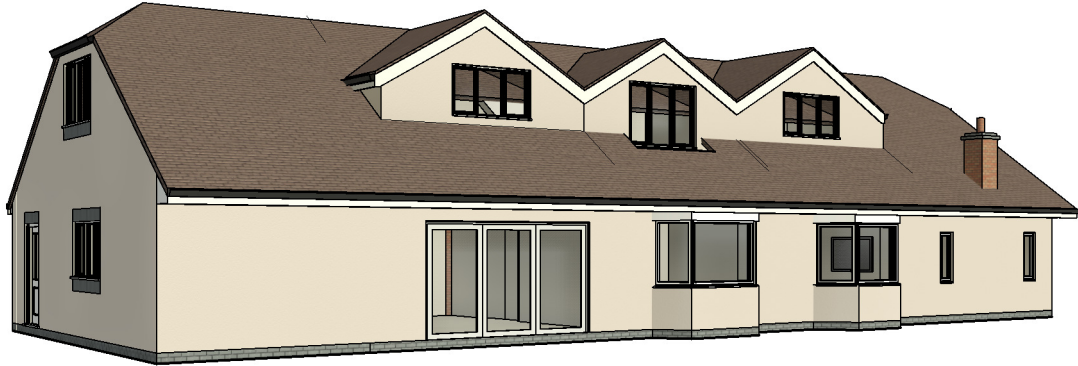

Rear 3D View

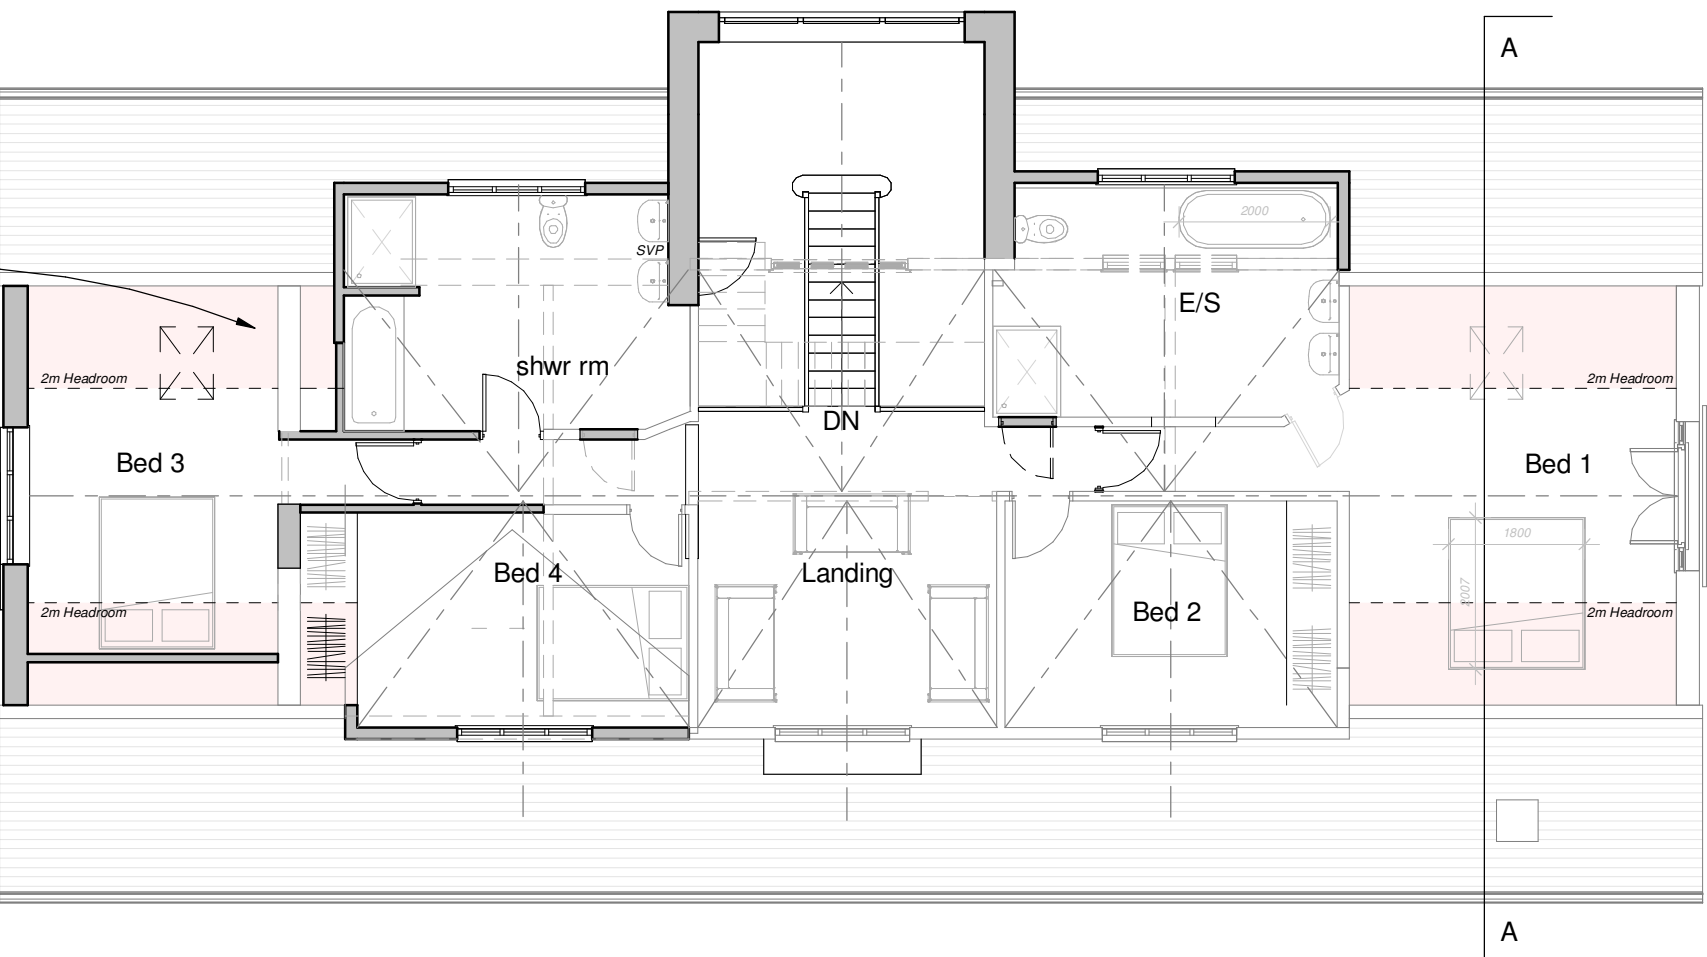

First Floor Plan

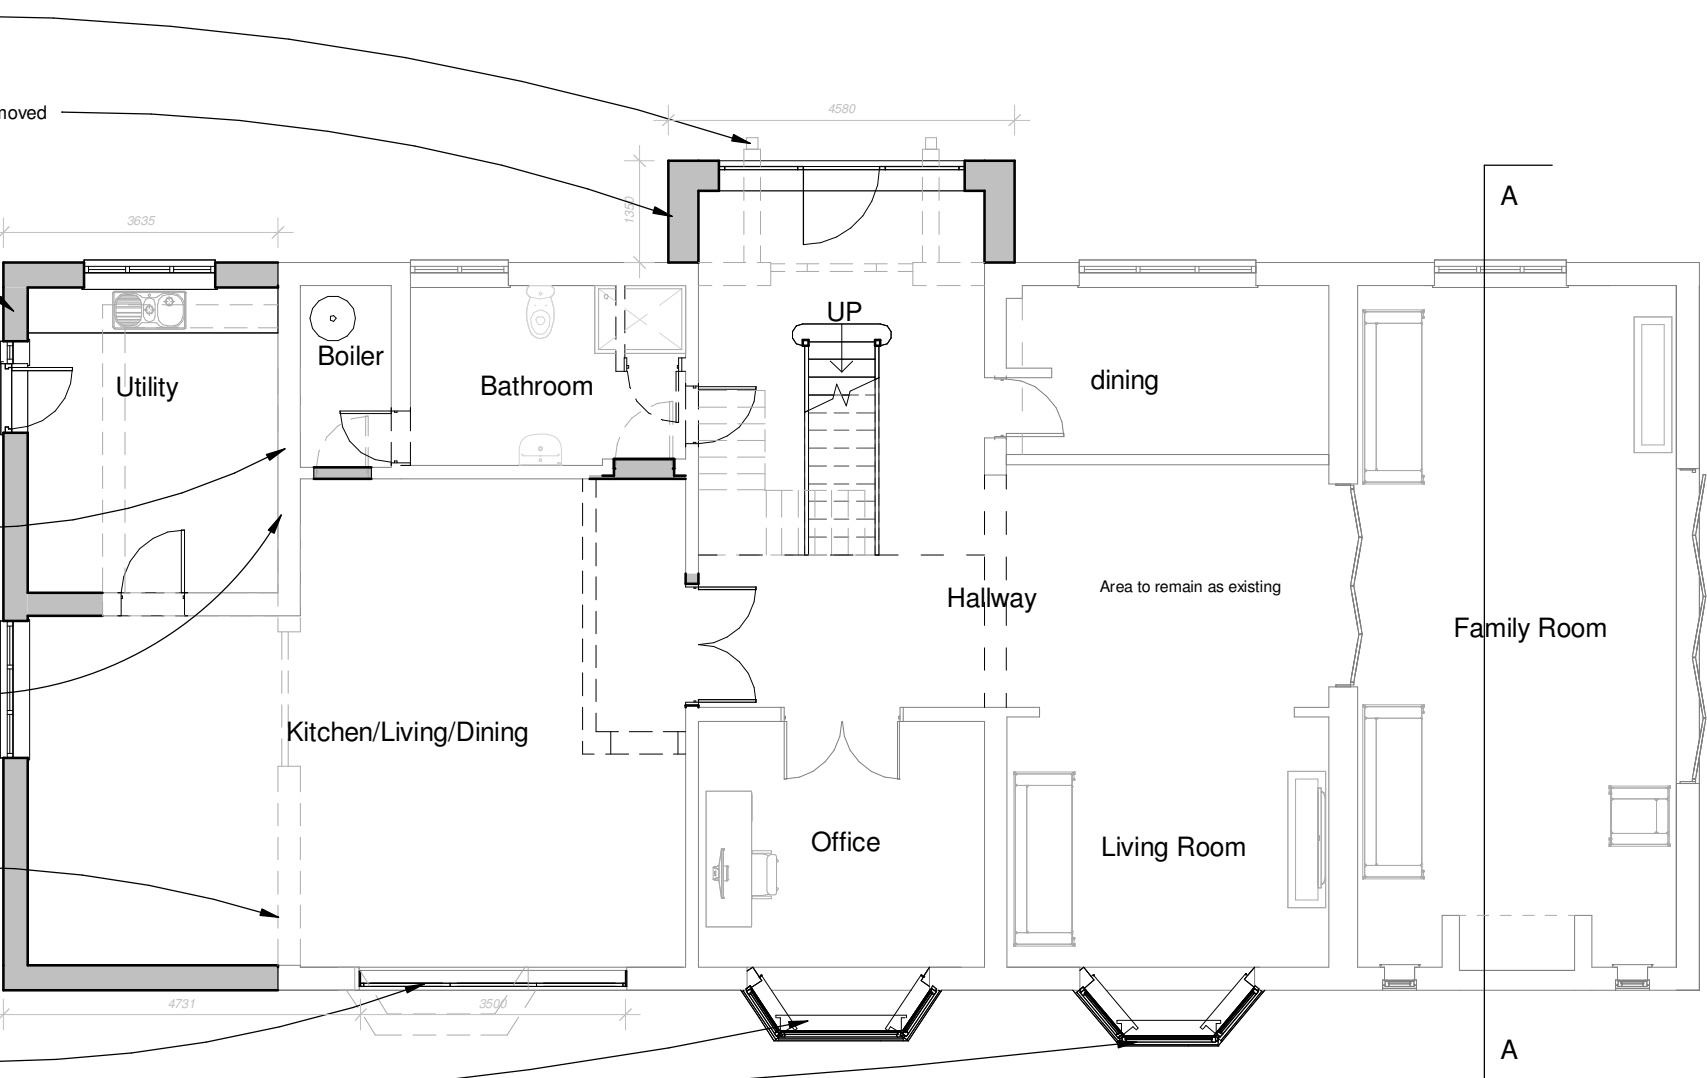

Ground Floor Plan

HAYWARD
architects

19 Station Road
Hinckley
Leicestershire
LE10 1AW

Tel: 01455 635 665

www.haywardarchitects.co.uk

Client			Mr & Mrs Newman		
Project Title					
Byrons Covert Bosworth Road, Wellsborough CV13 6PB					
Drawing Title					
Proposed - Scheme 08					
Scale		1:100		Date	
				July 26	
Author		LJW		Checked by	
				-	
Job No.			Drawing No.		
25/93			15D		
Status					
Planning Stage					

THE COPYRIGHT OF THIS DRAWING IS VESTED IN HAYWARD ARCHITECTS LTD.
REPRODUCTION IN ANY FORM, EITHER IN WHOLE OR IN PART IS FORBIDDEN WITHOUT
THE PRIOR WRITTEN PERMISSION OF THE COPYRIGHT HOLDER. DO NOT SCALE FROM
DRAWING AND ONLY FIGURED DIMENSIONS ARE TO BE USED