




1. Drawings copyright of © Architectural Vistadesigns Ltd
2. Drawings are for information only and should not be used for construction or working drawings.
3. Planning drawings should not be used for the purpose of construction or working drawings.
4. Building Regulation approved drawings are not construction or working drawings.
5. All dimensions must be checked and verified on site before commencing works.
6. OS data may have been used for the purpose of a Planning submission.

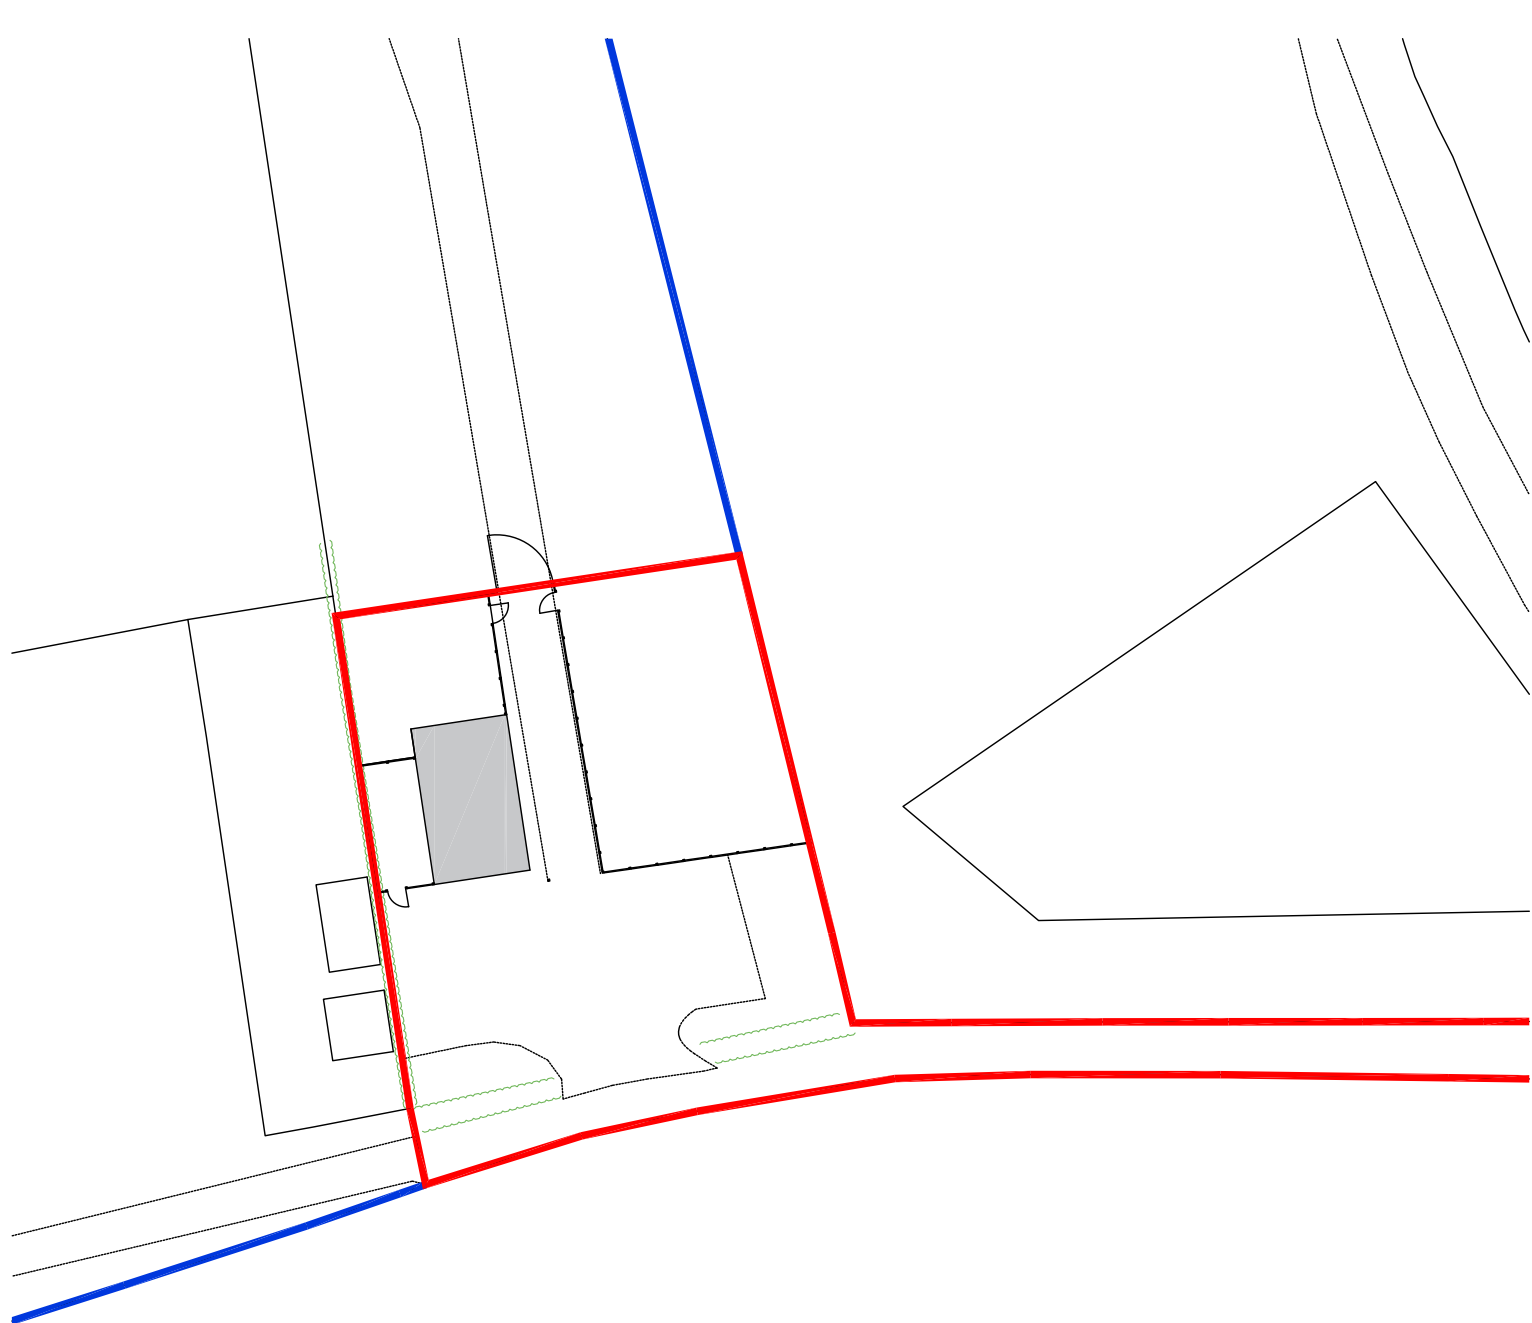

PROPOSED SITE PLAN - 1:100

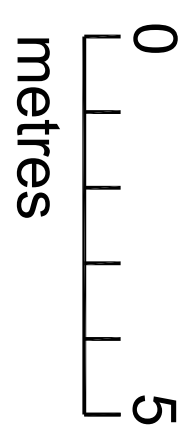

BLOCK PLAN - 1:500

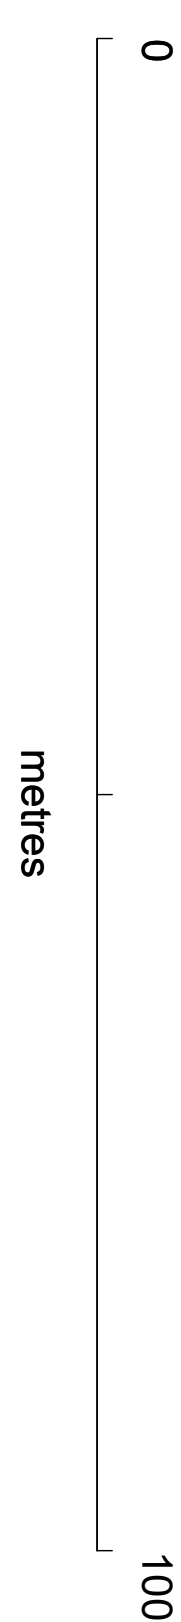

Revisions		
Rev	Date	Comments

Architecturalvistadesigns Ltd

a: The Paddock, 118 Paddock Way, Hinckley, Leics LE10 0BZ
m: 0765 456 2564 t: 01455 698 639
w: www.architecturalvistadesigns.co.uk
e: studio@architecturalvistadesigns.co.uk

CIAT

CHARTERED PRACTICE

Client: Mr Barber

Dwg Status: PLANNING

Dwg: Proposed Site Plan and Block Plan

Project: Proposed Childminders and Change of use of land at
Strawhill Farm, Stanton Lane, Ellistown LE67 1FF

Scale: 1:100 & 1:500 @ A1

Date: 10.09.2026

Dwg No: AVD-986-SLS-PL02

Drawn By: map

Rev: -