



1. Drawings copyright of © Architectural Vistadesigns Ltd
2. Drawings not to be used without written consent.
3. Planning drawings should not be used for the purpose of construction or working drawings.
4. Building Regulation approved drawings are not construction or working drawings.
5. All dimensions must be checked and verified on site before commencing works.
6. OS data may have been used for the purpose of a Planning submission.

Revisions		
Rev.	Date	Comments

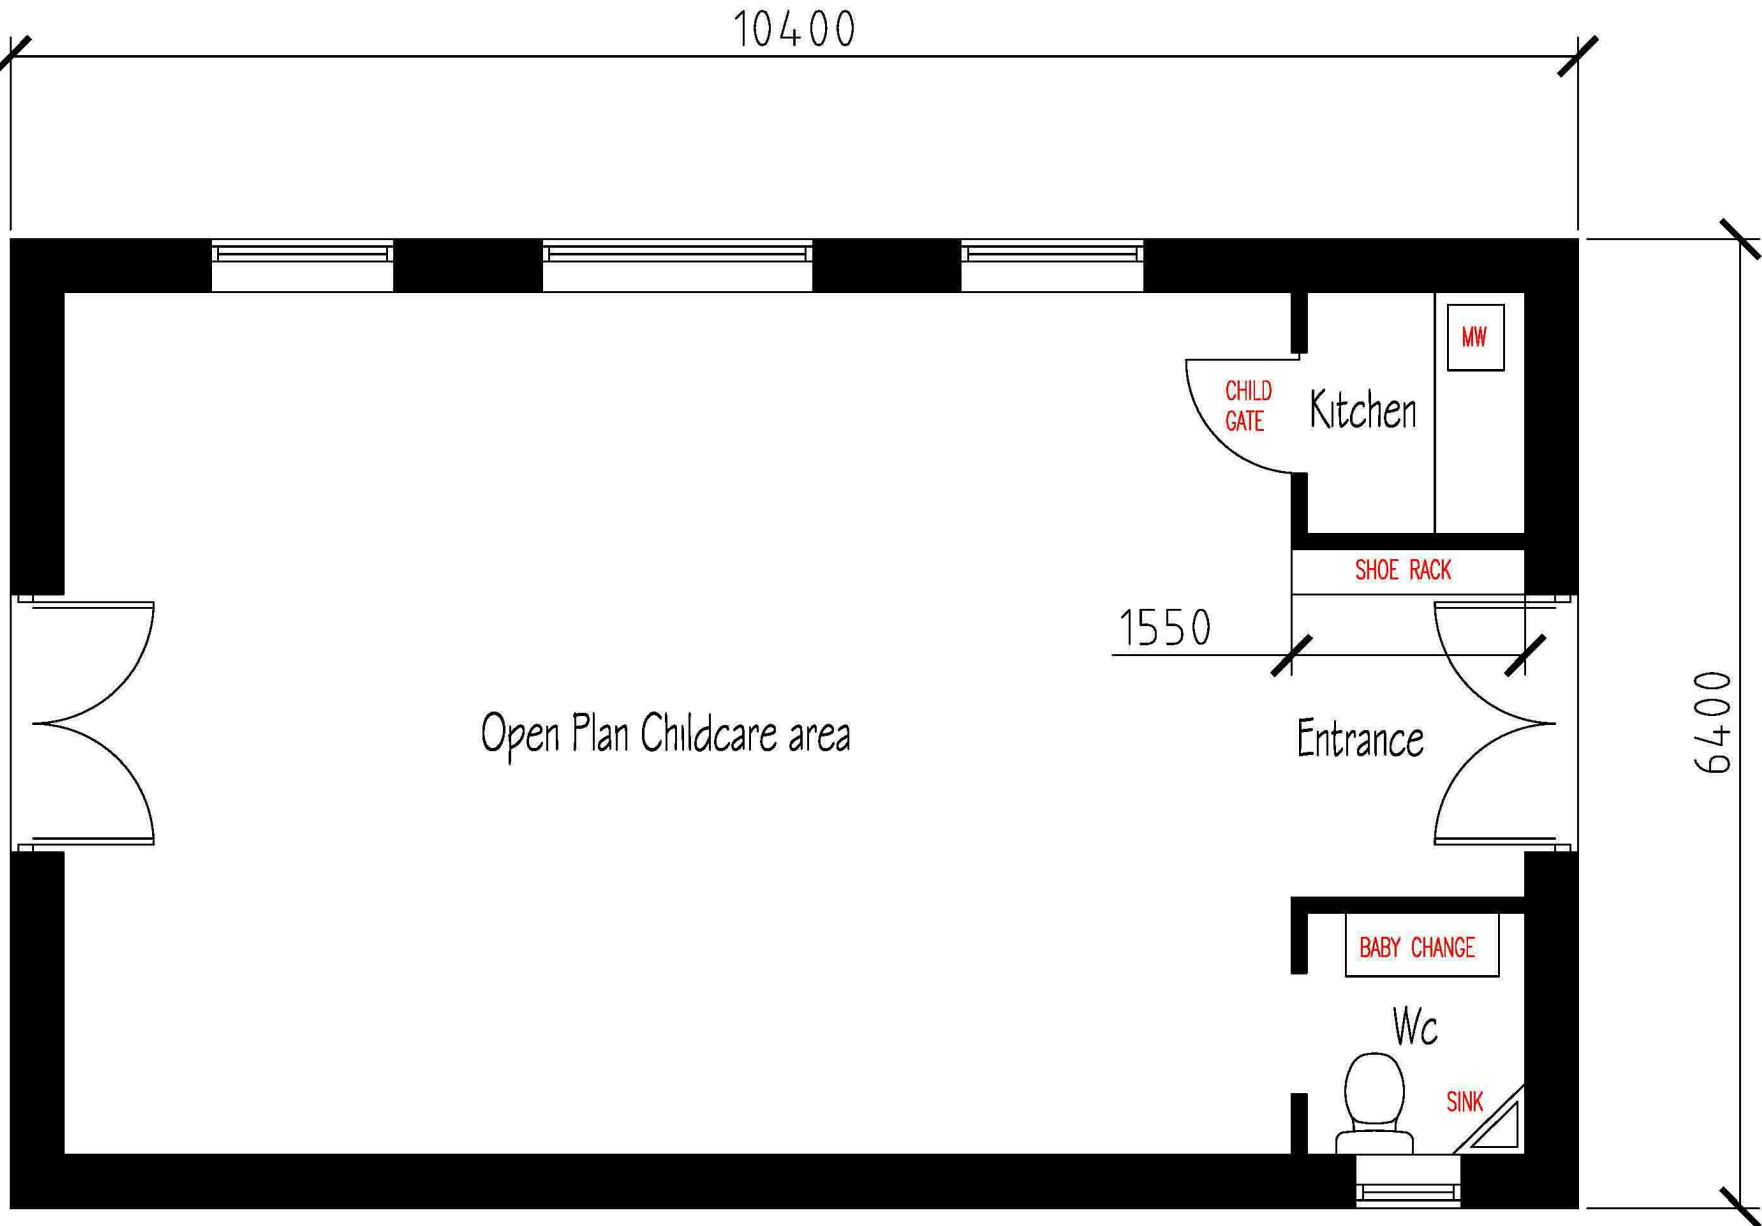


PROPOSED FLOOR PLAN
SCALE - 1:50

 

PROPOSED ROOF PLAN



PROPOSED EASTERN ELEVATION

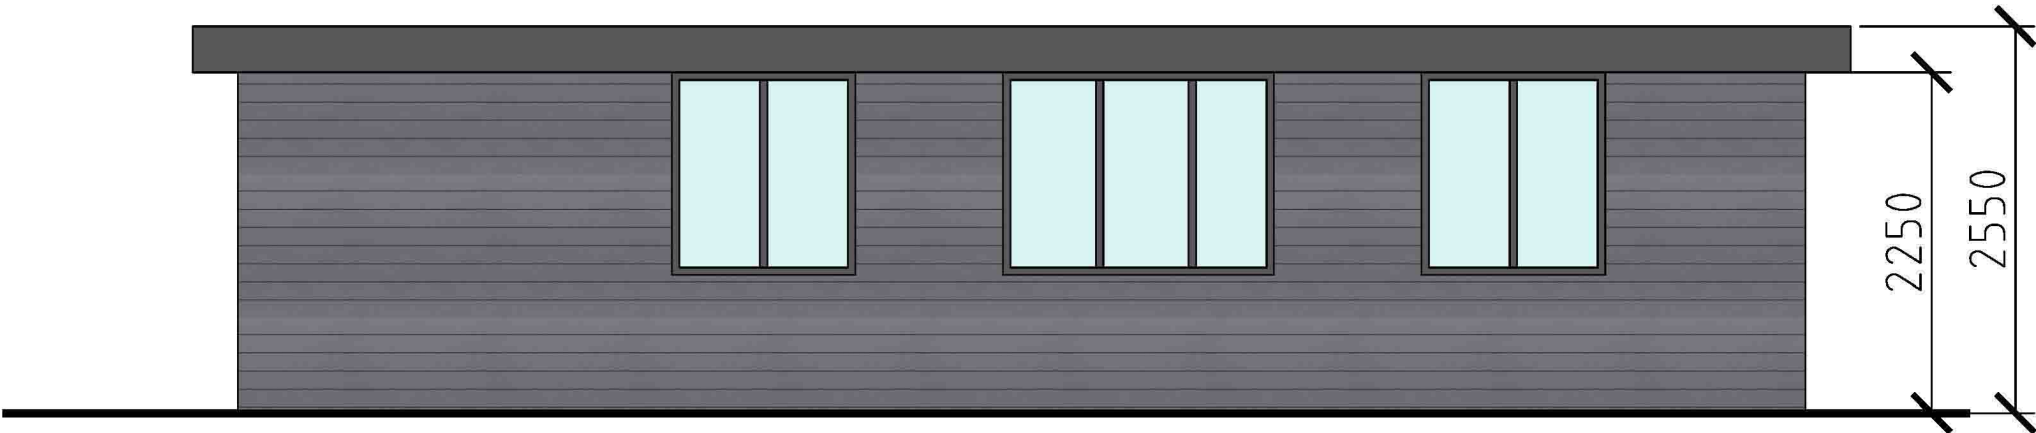

PROPOSED NORTHERN ELEVATION



PROPOSED SOUTHERN ELEVATION



PROPOSED WESTERN ELEVATION



ArchitecturalVistadesigns Ltd

a: The Paddock, 118 Paddock Way, Hinckley, Leics LE10 0BZ

m: 0785 458 2584 t: 01455 698 839

w: www.architecturalvistadesigns.co.uk

e: studio@architecturalvistadesigns.co.uk

Client: Mr Barber Dwg Status: PLANNING

Dwg: Proposed Plans and Elevations

Project: Proposed Childminders and Change of use of land at
Strawhall Farm, Stanton Lane, Ellistown LE87 1FF

Scale: 1:50 @ A1

Date: 10.09.2026

Drawn By: map

Dwg No.	Rev.
AVD-986-SLS-PL03	-