



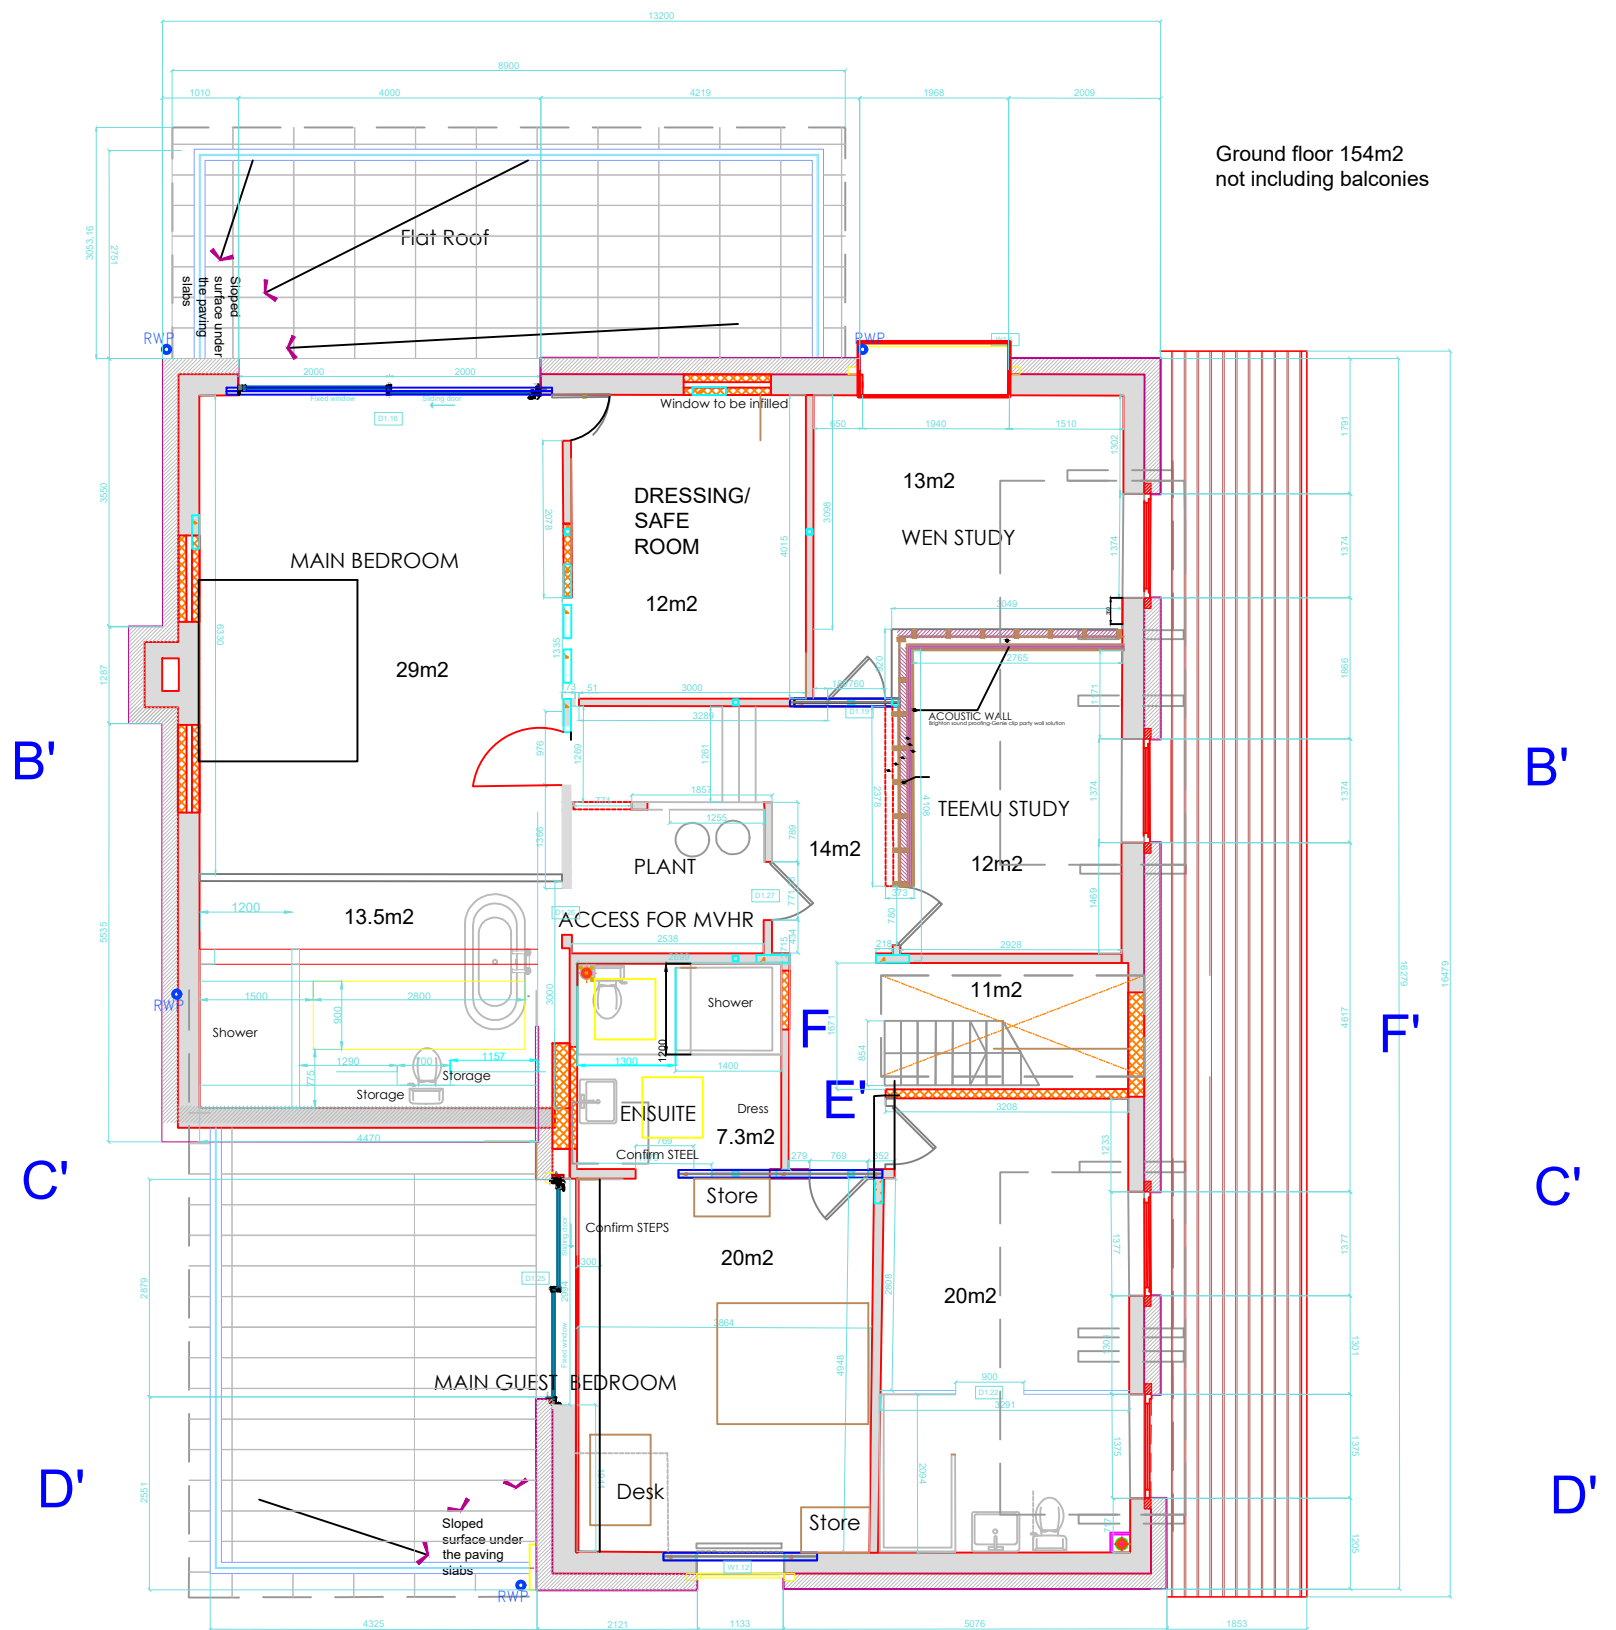

REVISED FIRST FLOOR PLAN 2 Mar 23

 

Amendment to Drawing:-
5973-0203-P03 First Floor Plan

Showing amendment to extension on Master Bedroom

20 April 2023

Clare Crabtree
ClaranDesign Ltd

File name: 5973_0203_P03_amended version - 20 April 23
Scale 1:100