



PROPOSED EARTH-BANKED SLURRY LAGOON



1:1000 SITE PLAN

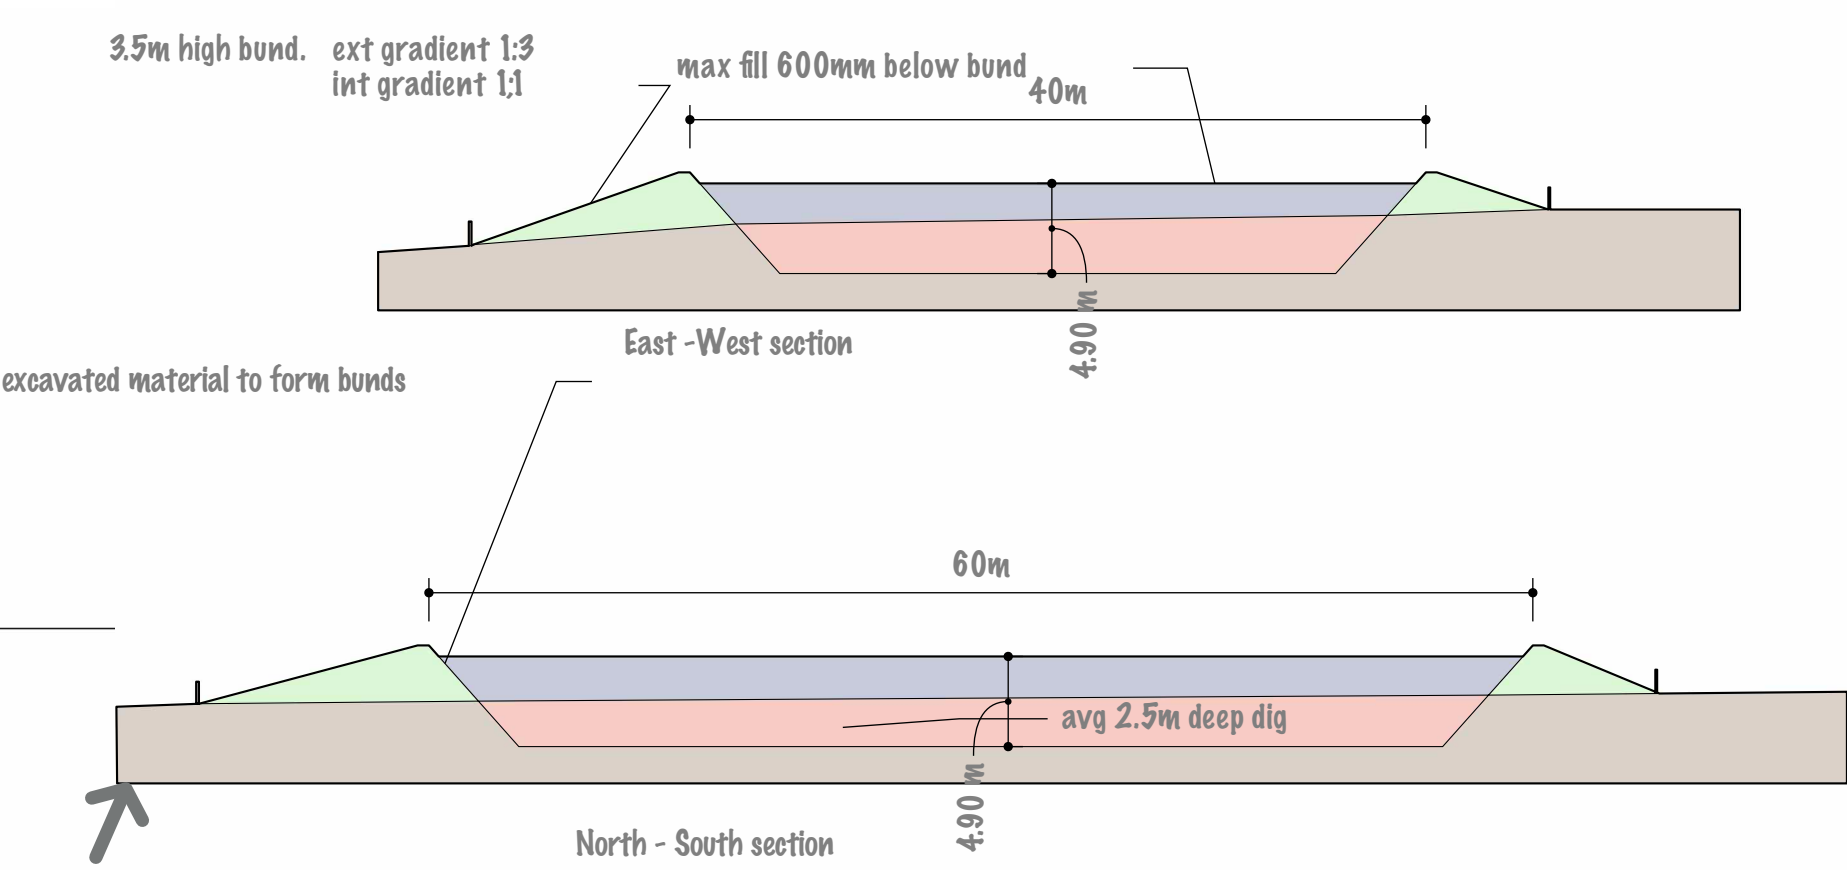

1:500 SECTIONS

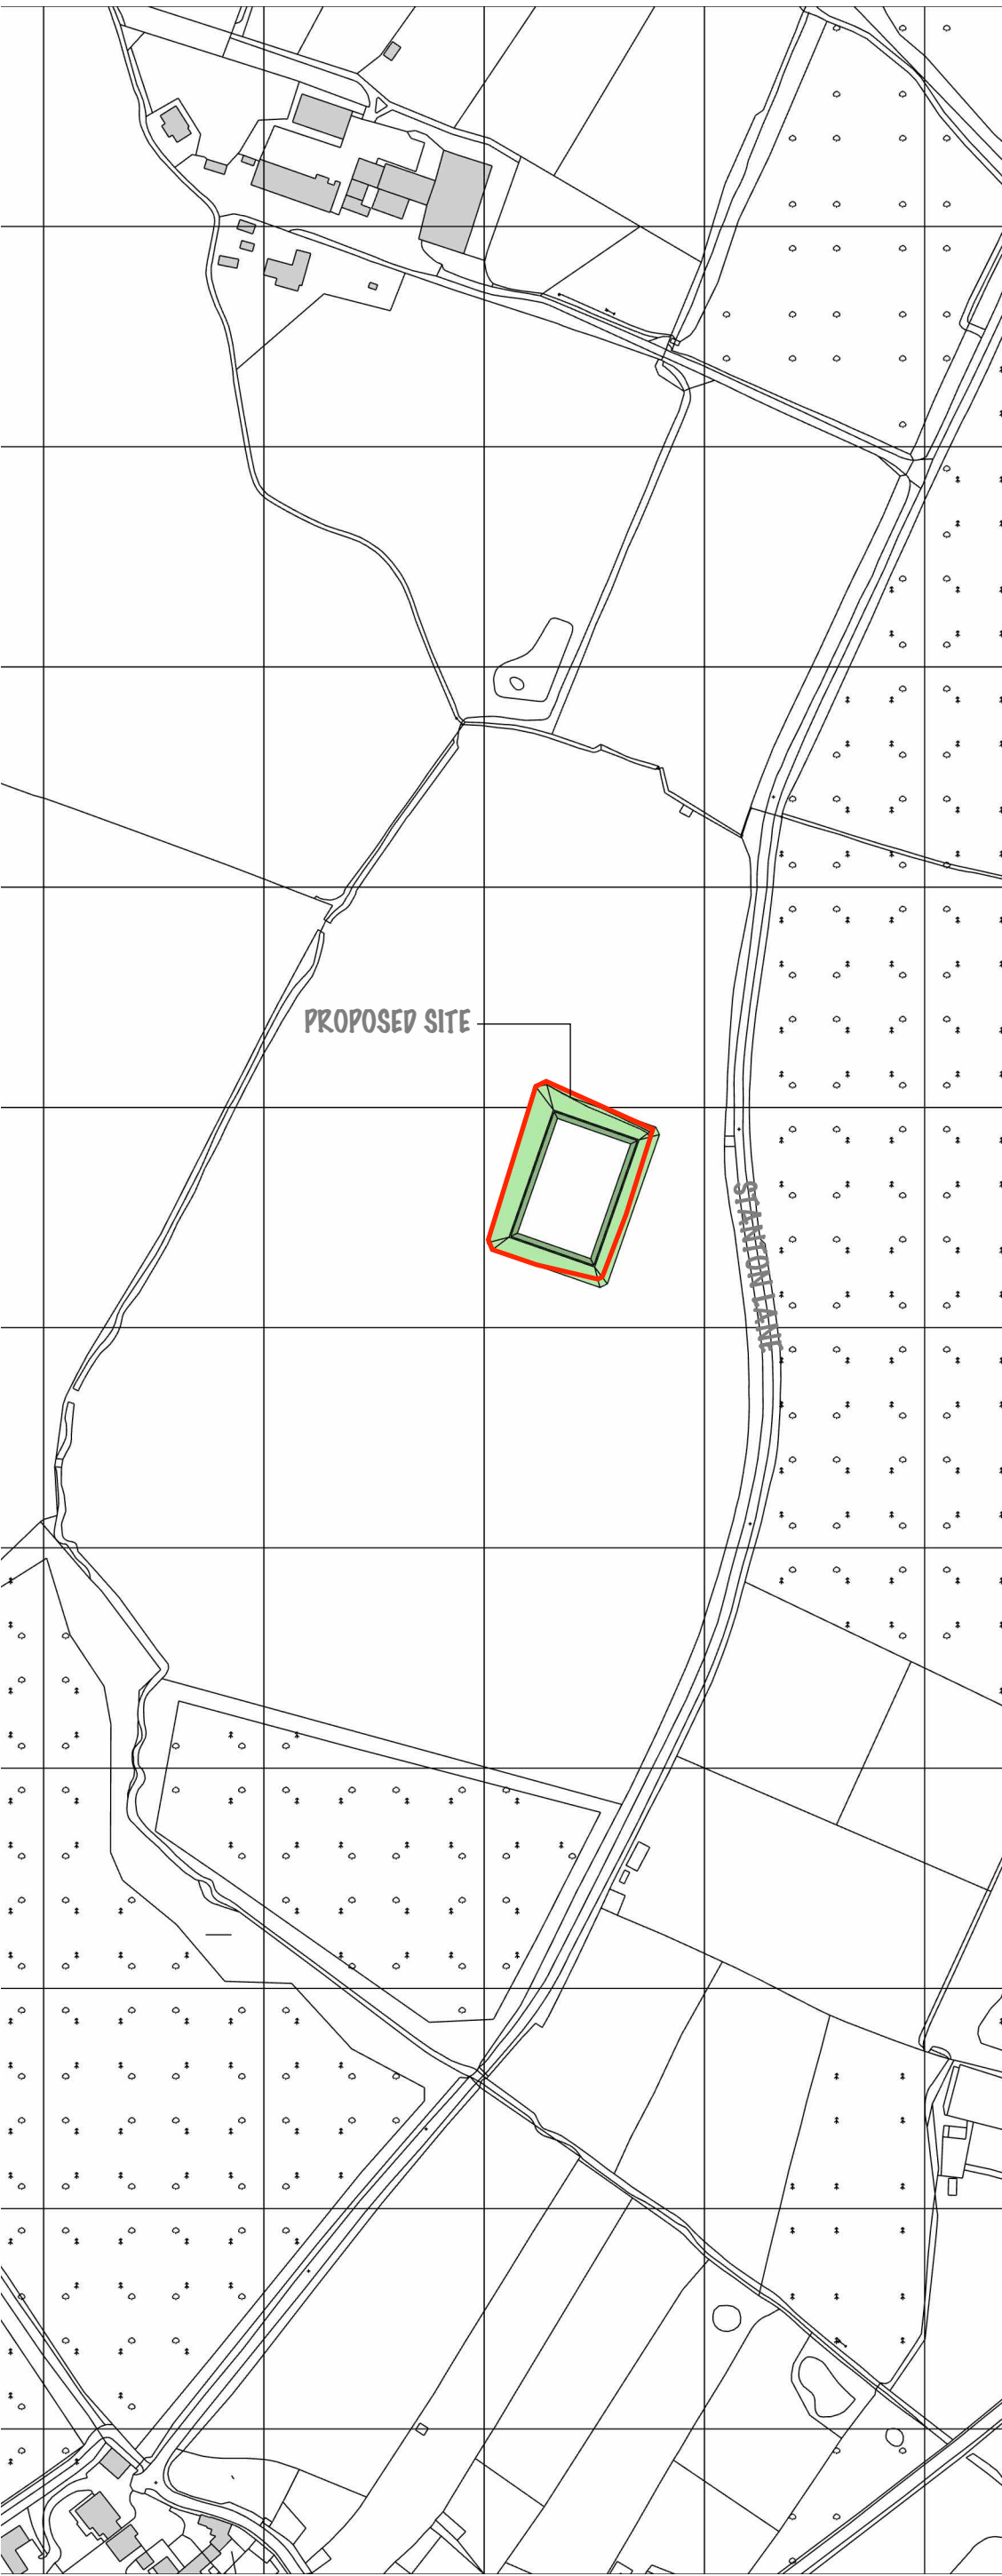

1:2500 SITE LOCATION



DESIGN
CREATE
INNOVATE

ARCHITECTURE

dcj architecture ltd
The Rural Design Studio
Shortheath Road,
Moirs,
Derbyshire,
DE12 6AL

M: 07834 162626. E: admin@dcjarch.co.uk

Project:
PROPOSED EARTH BANKED SLURRY LAGOON

Address:
LAND OF STANTON LANE, STANTON UNDER BARPON, LEICS

Client:

Drawing:
PLANNING DRAWING

Drawing No:
01

Rev:

Revision:

Scale:
1:500, 1:1000
JUN 2026

Drawing by:
Darren Insley
Project Ref:
1262-