


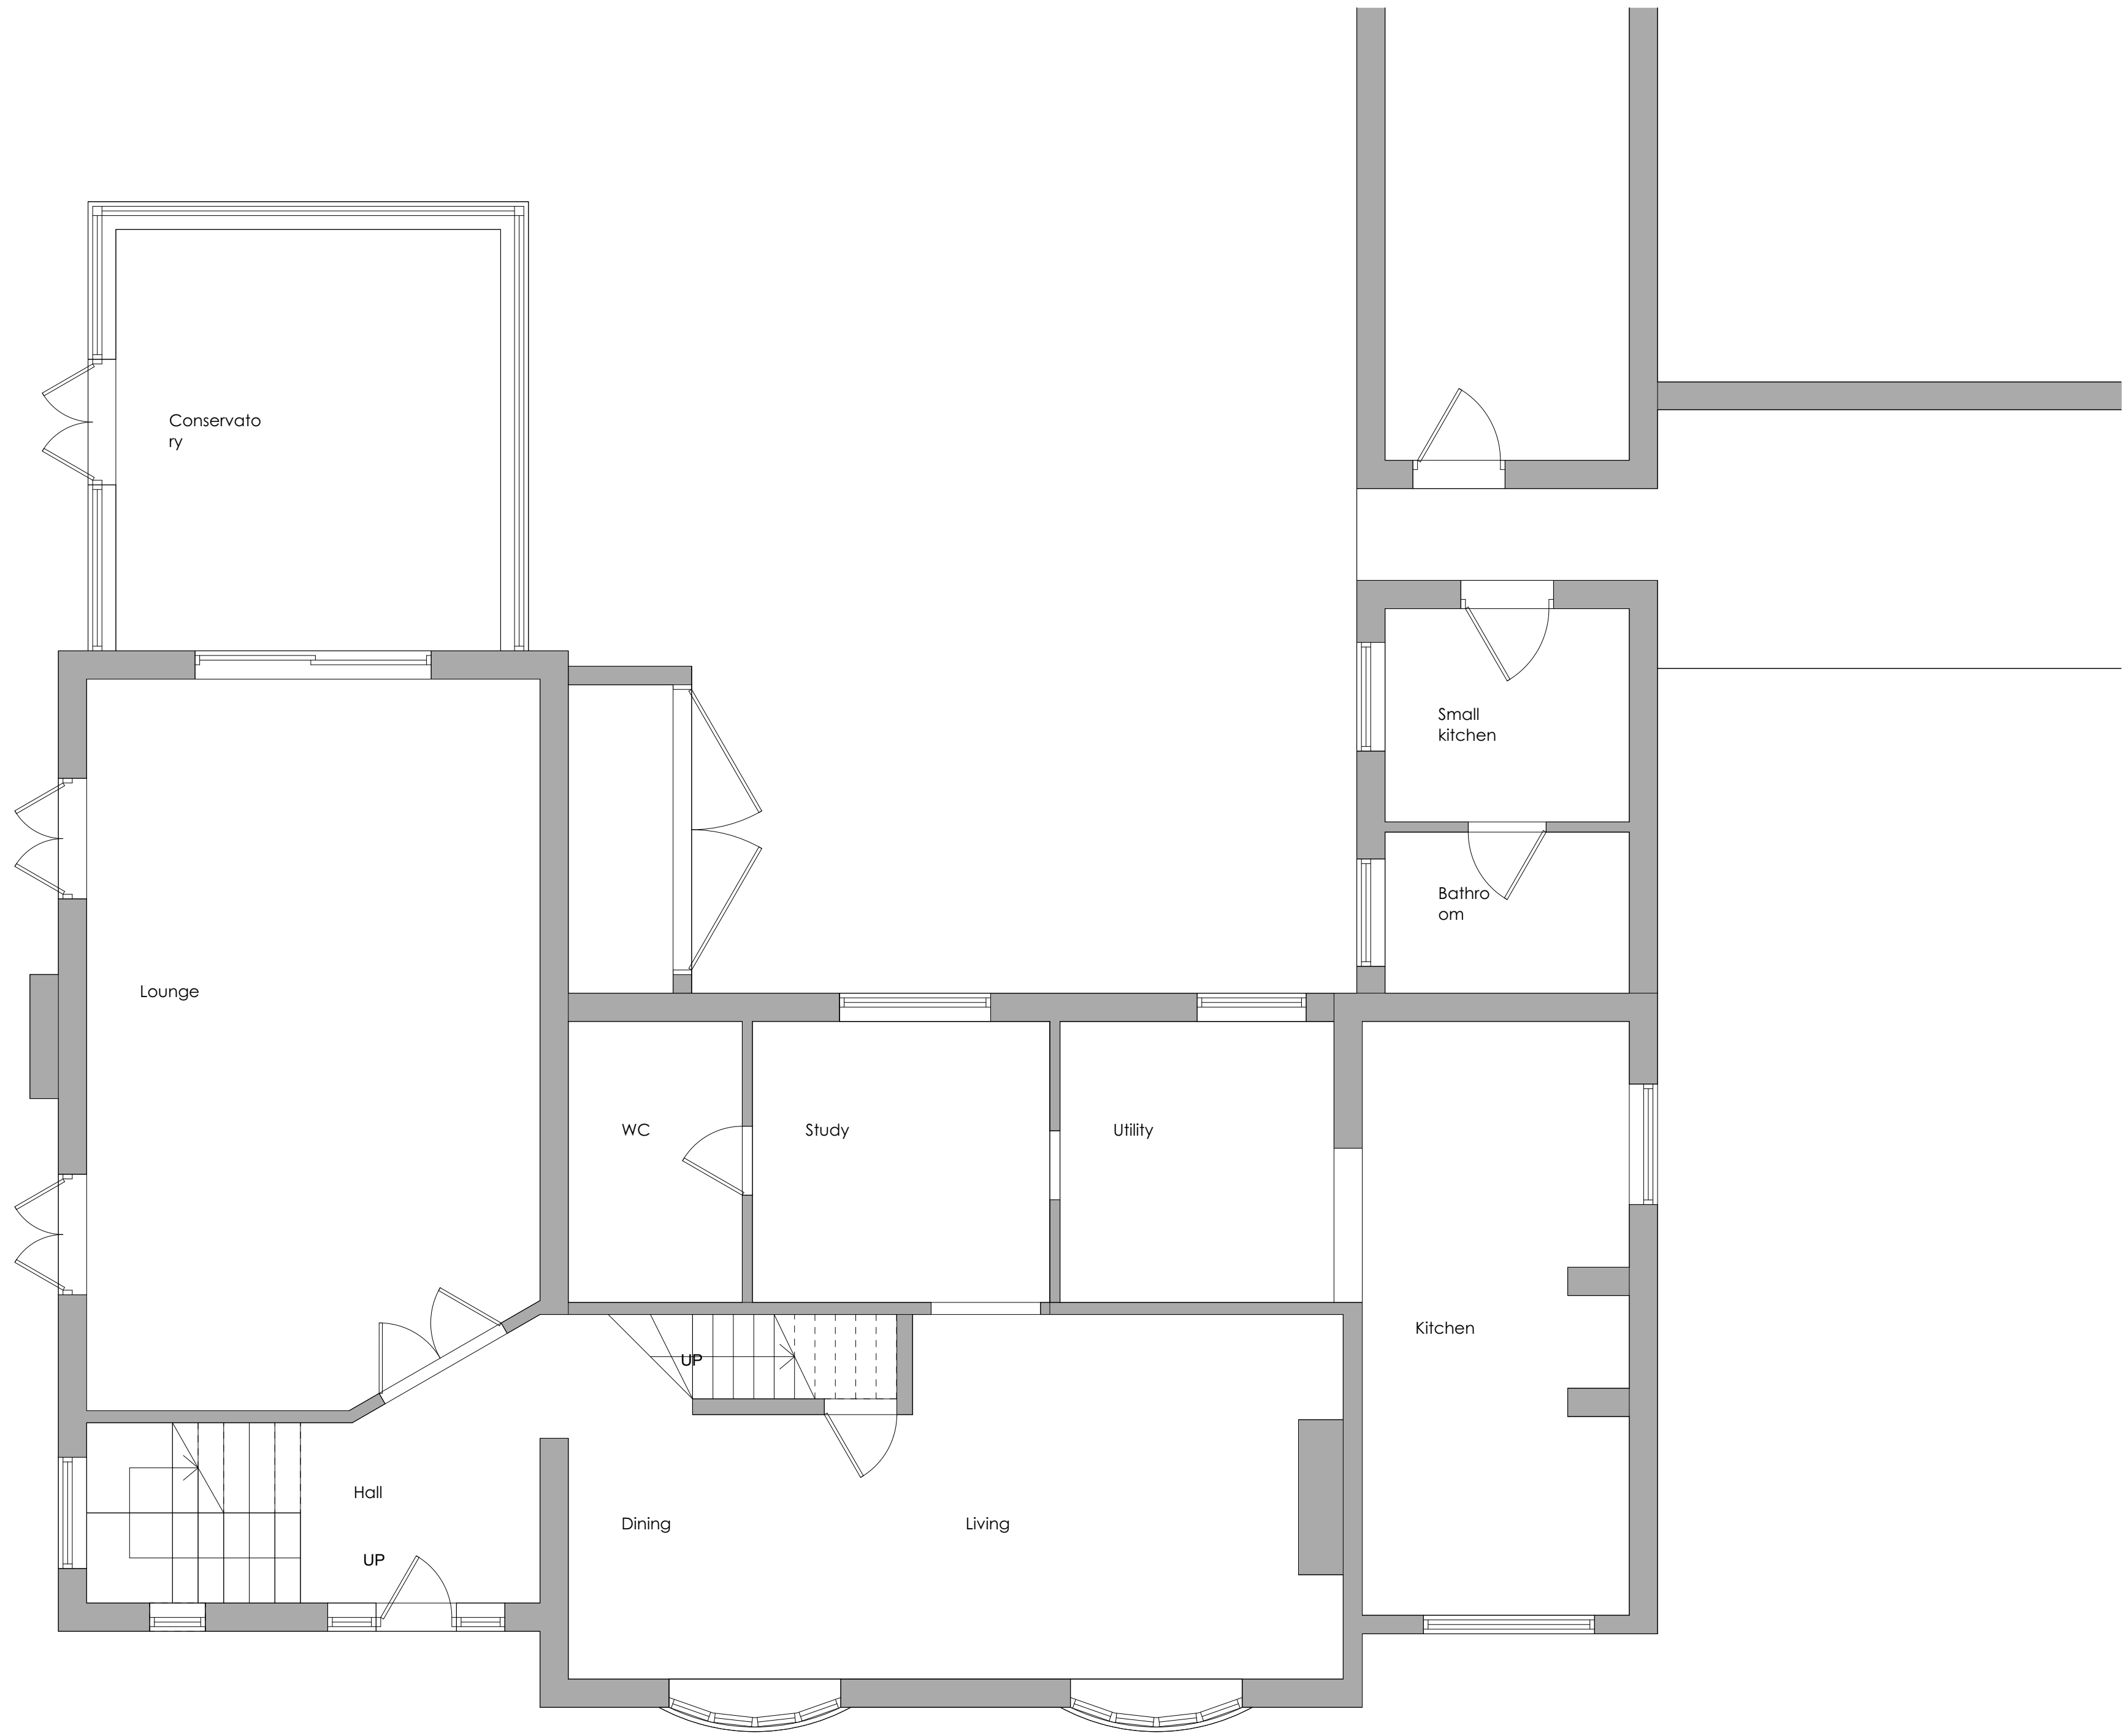


EXISTING GROUND FLOOR

1:50

All Dims in millimeters unless otherwise stated.
Do not scale except for planning purposes.
If in doubt - Ask

This drawing is confidential and is the property of Keenan Project Designs Ltd.

© Copyright

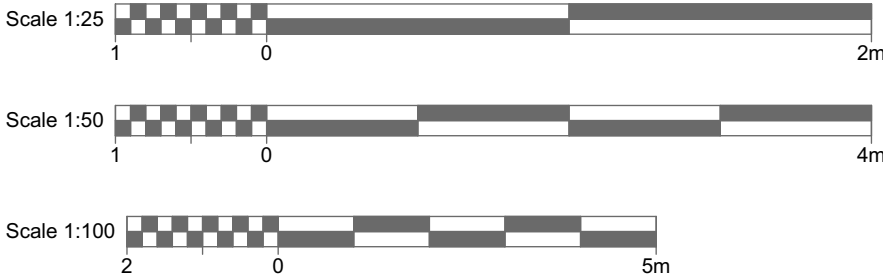

KEENAN
PROJECT
DESIGNS

KEENAN PROJECT DESIGNS

0800 233 5787
INFO@KEENANPROJECTDESIGNS.COM
WWW.KEENANPROJECTDESIGNS.COM

CLIENT:
Richard Laight

ADDRESS:
Rowden Lodge, Watling Street, Lindley,
Warwickshire, CV10 0TT

DATE:
18/07/2024


DRAWING SHEET SIZE:
A1

DRAWN BY:
Boluwatito Adebiyi


DRAWING NUMBER:
3132 - 01

PROJECT LEAD:
Val Pelovski

REVISION: B
14/05/2025
VP

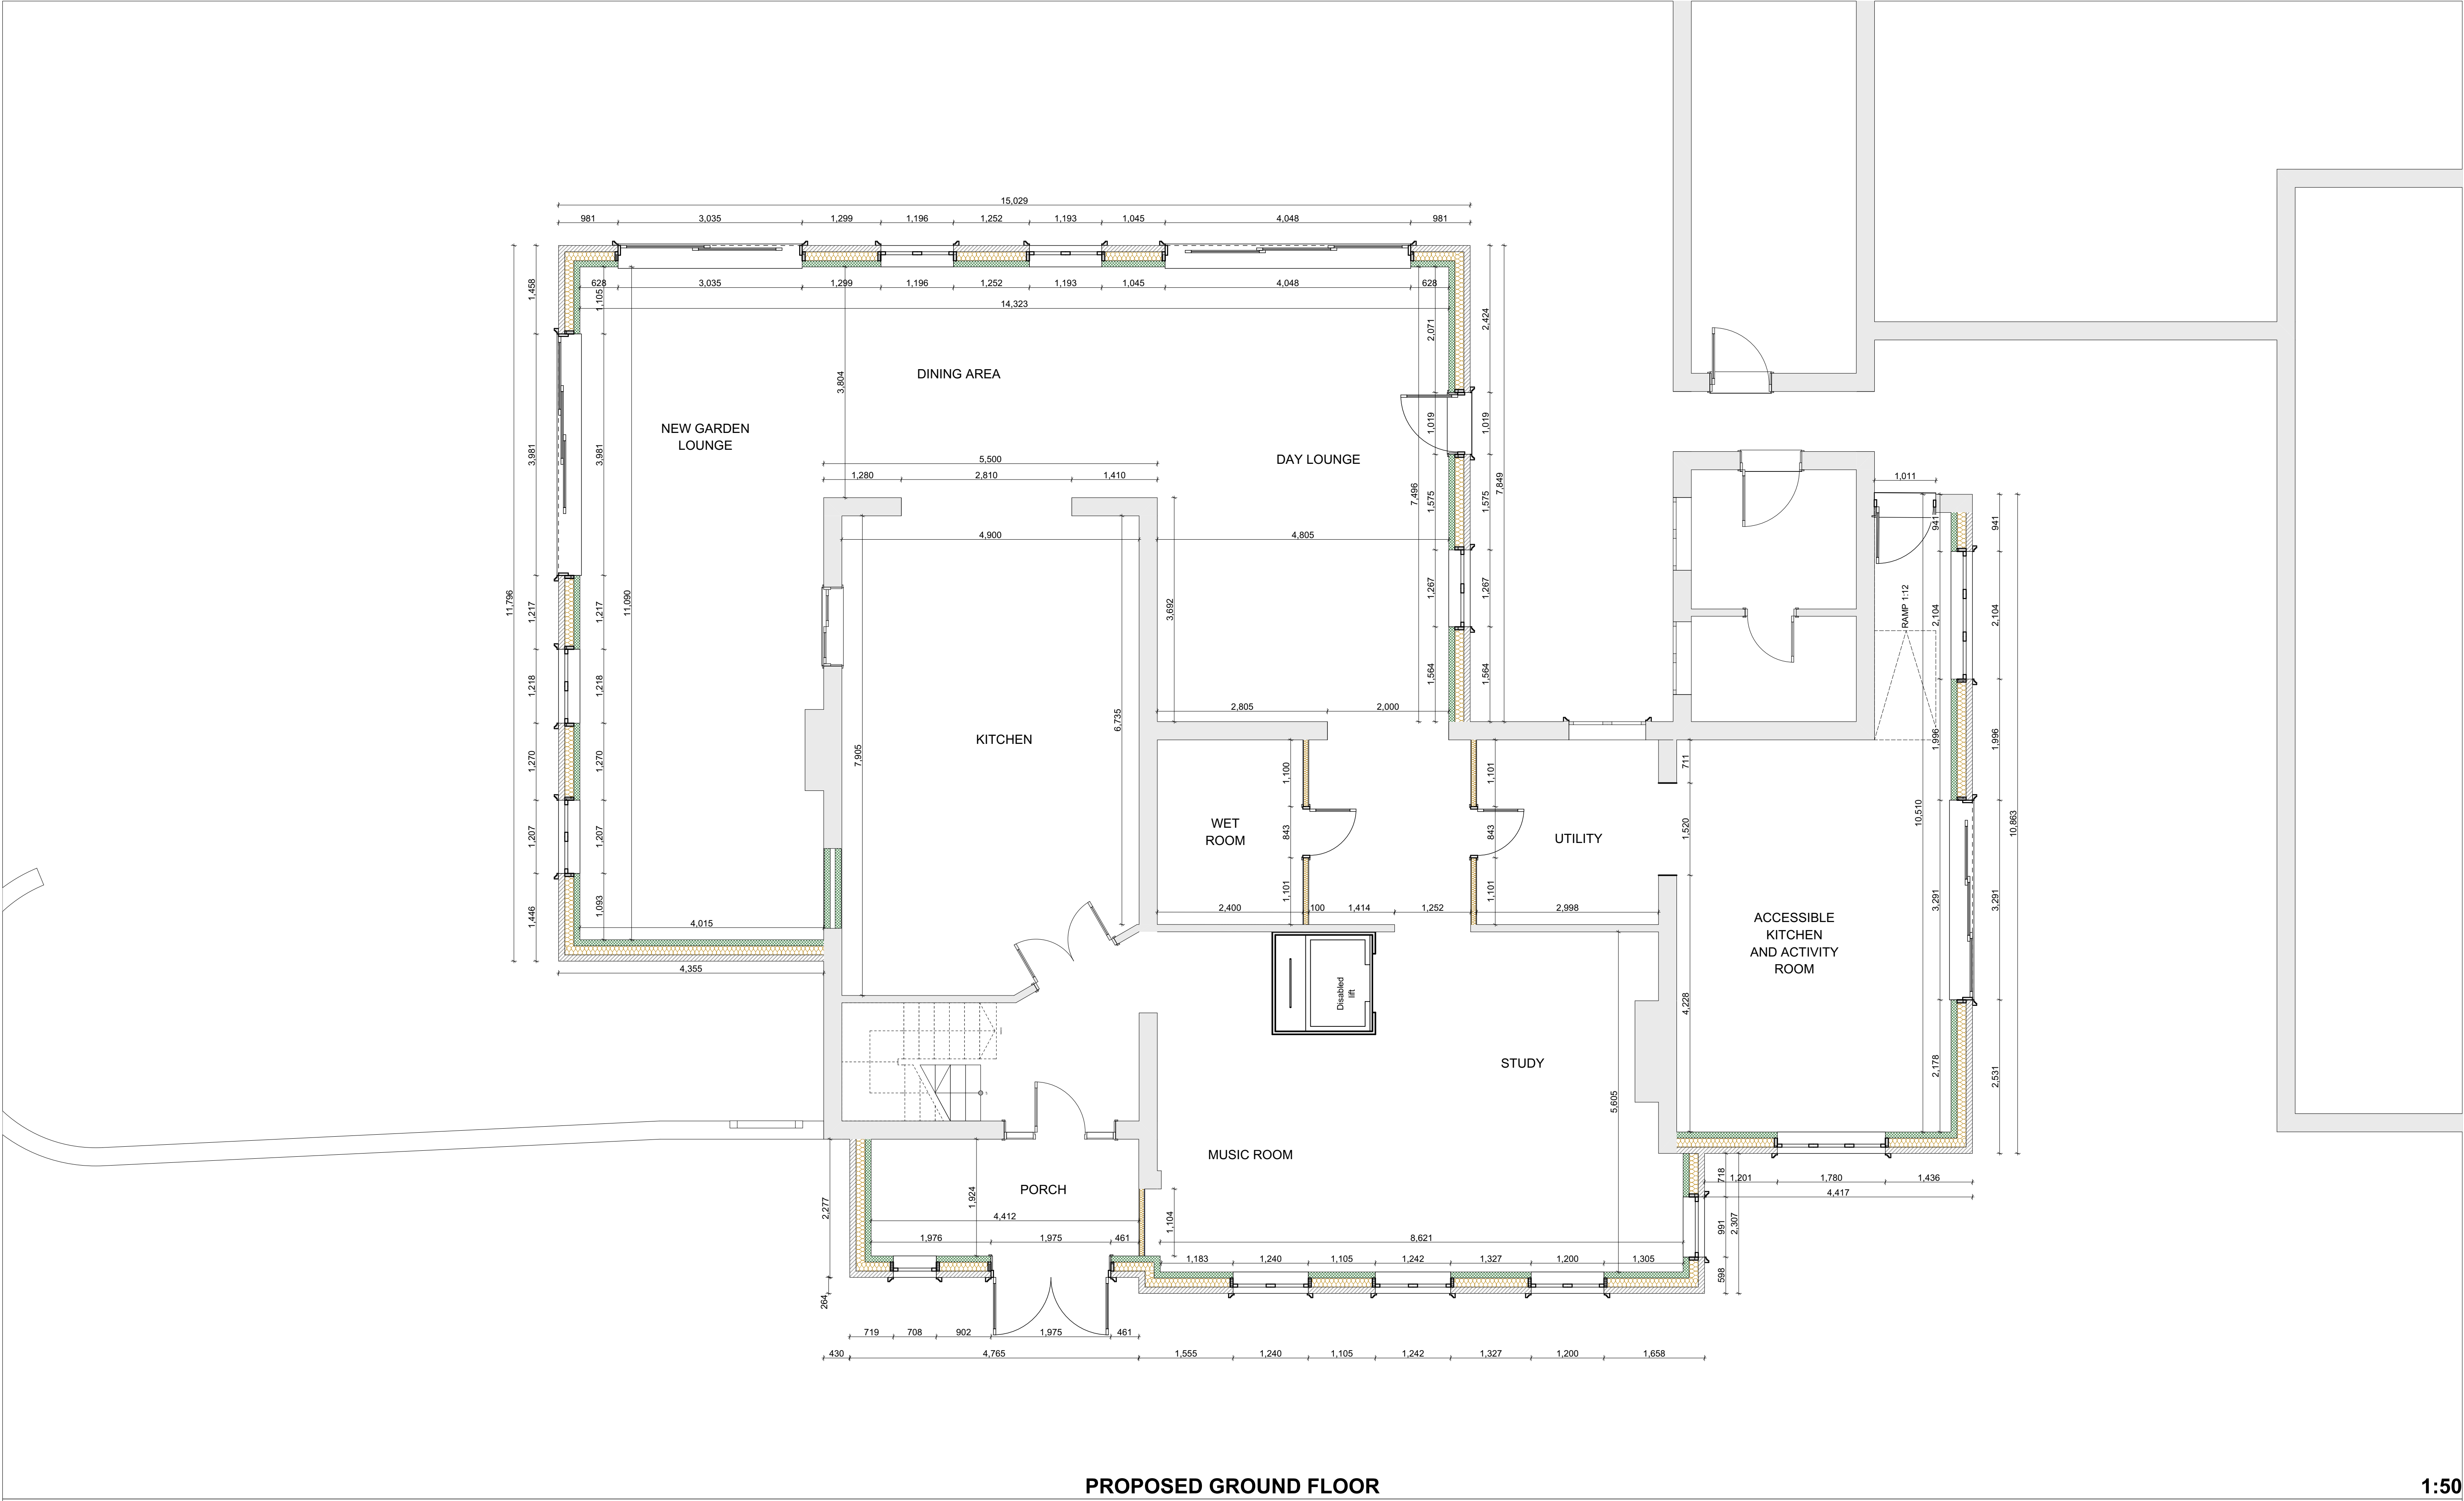


All Dims in millimeters unless otherwise stated. Do not scale except for planning purposes. If in doubt - Ask This drawing is confidential and is the property of Keenan Project Designs Ltd. © Copyright		Scale 1:25 Scale 1:50 Scale 1:100		KEENAN PROJECT DESIGNS 0800 233 5787 INFO@KEENANPROJECTDESIGNS.COM WWW.KEENANPROJECTDESIGNS.COM		CLIENT: Richard Laight	DATE: 18/07/2024	DRAWN BY: Boluwatito Adebisi	PROJECT LEAD: Val Pelovski
						ADDRESS: Rowden Lodge, Watling Street, Lindley, Warwickshire, CV10 0TT	DRAWING SHEET SIZE: A1	DRAWING NUMBER: 3132 - 02	REVISION: B 14/05/2025 VP

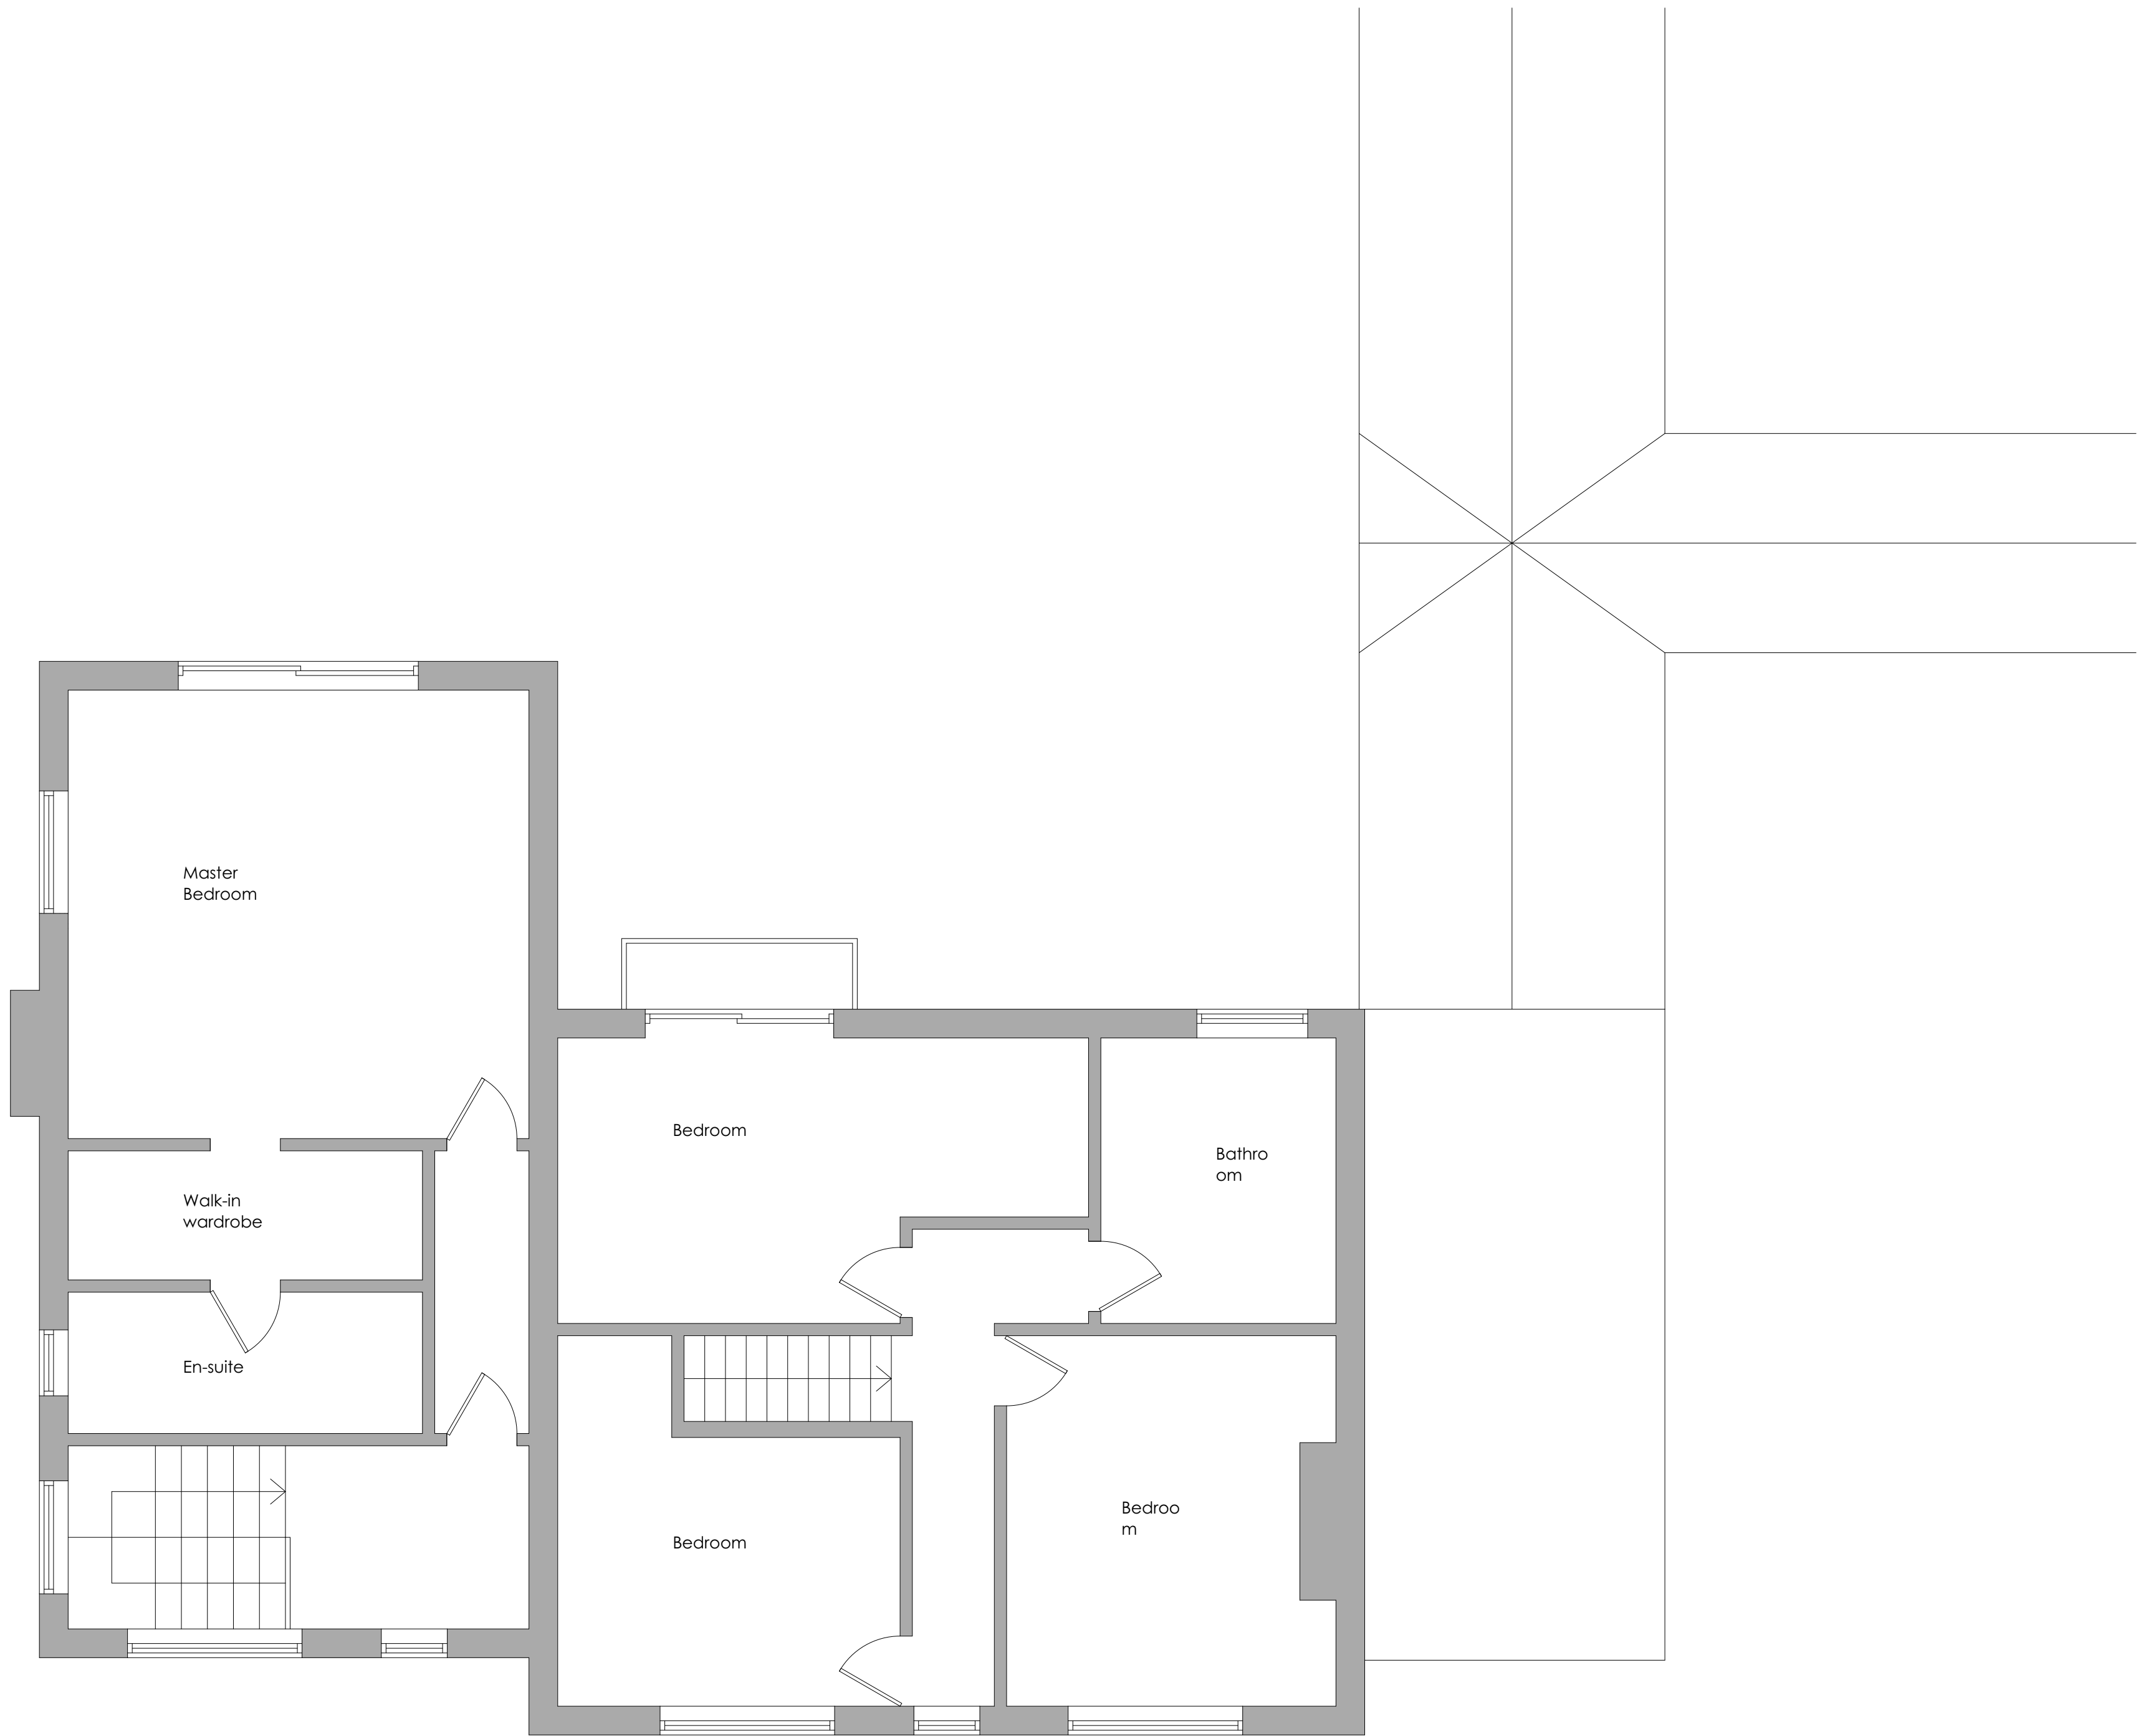

EXISTING FIRST FLOOR

1:50


All Dims in millimeters unless otherwise stated. Do not scale except for planning purposes. If in doubt - Ask This drawing is confidential and is the property of Keenan Project Designs Ltd. © Copyright	Scale 1:25 Scale 1:50 Scale 1:100	KEENAN PROJECT DESIGNS	KEENAN PROJECT DESIGNS 0800 233 5787 INFO@KEENANPROJECTDESIGNS.COM WWW.KEENANPROJECTDESIGNS.COM	CLIENT: Richard Laight	DATE: 18/07/2024	DRAWN BY: Boluwatito Adebiyi	PROJECT LEAD: Val Pelovski
				ADDRESS: Rowden Lodge, Watling Street, Lindley, Warwickshire, CV10 0TT	DRAWING SHEET SIZE: A1	DRAWING NUMBER: 3132 - 03	REVISION: B 14/05/2025 VP

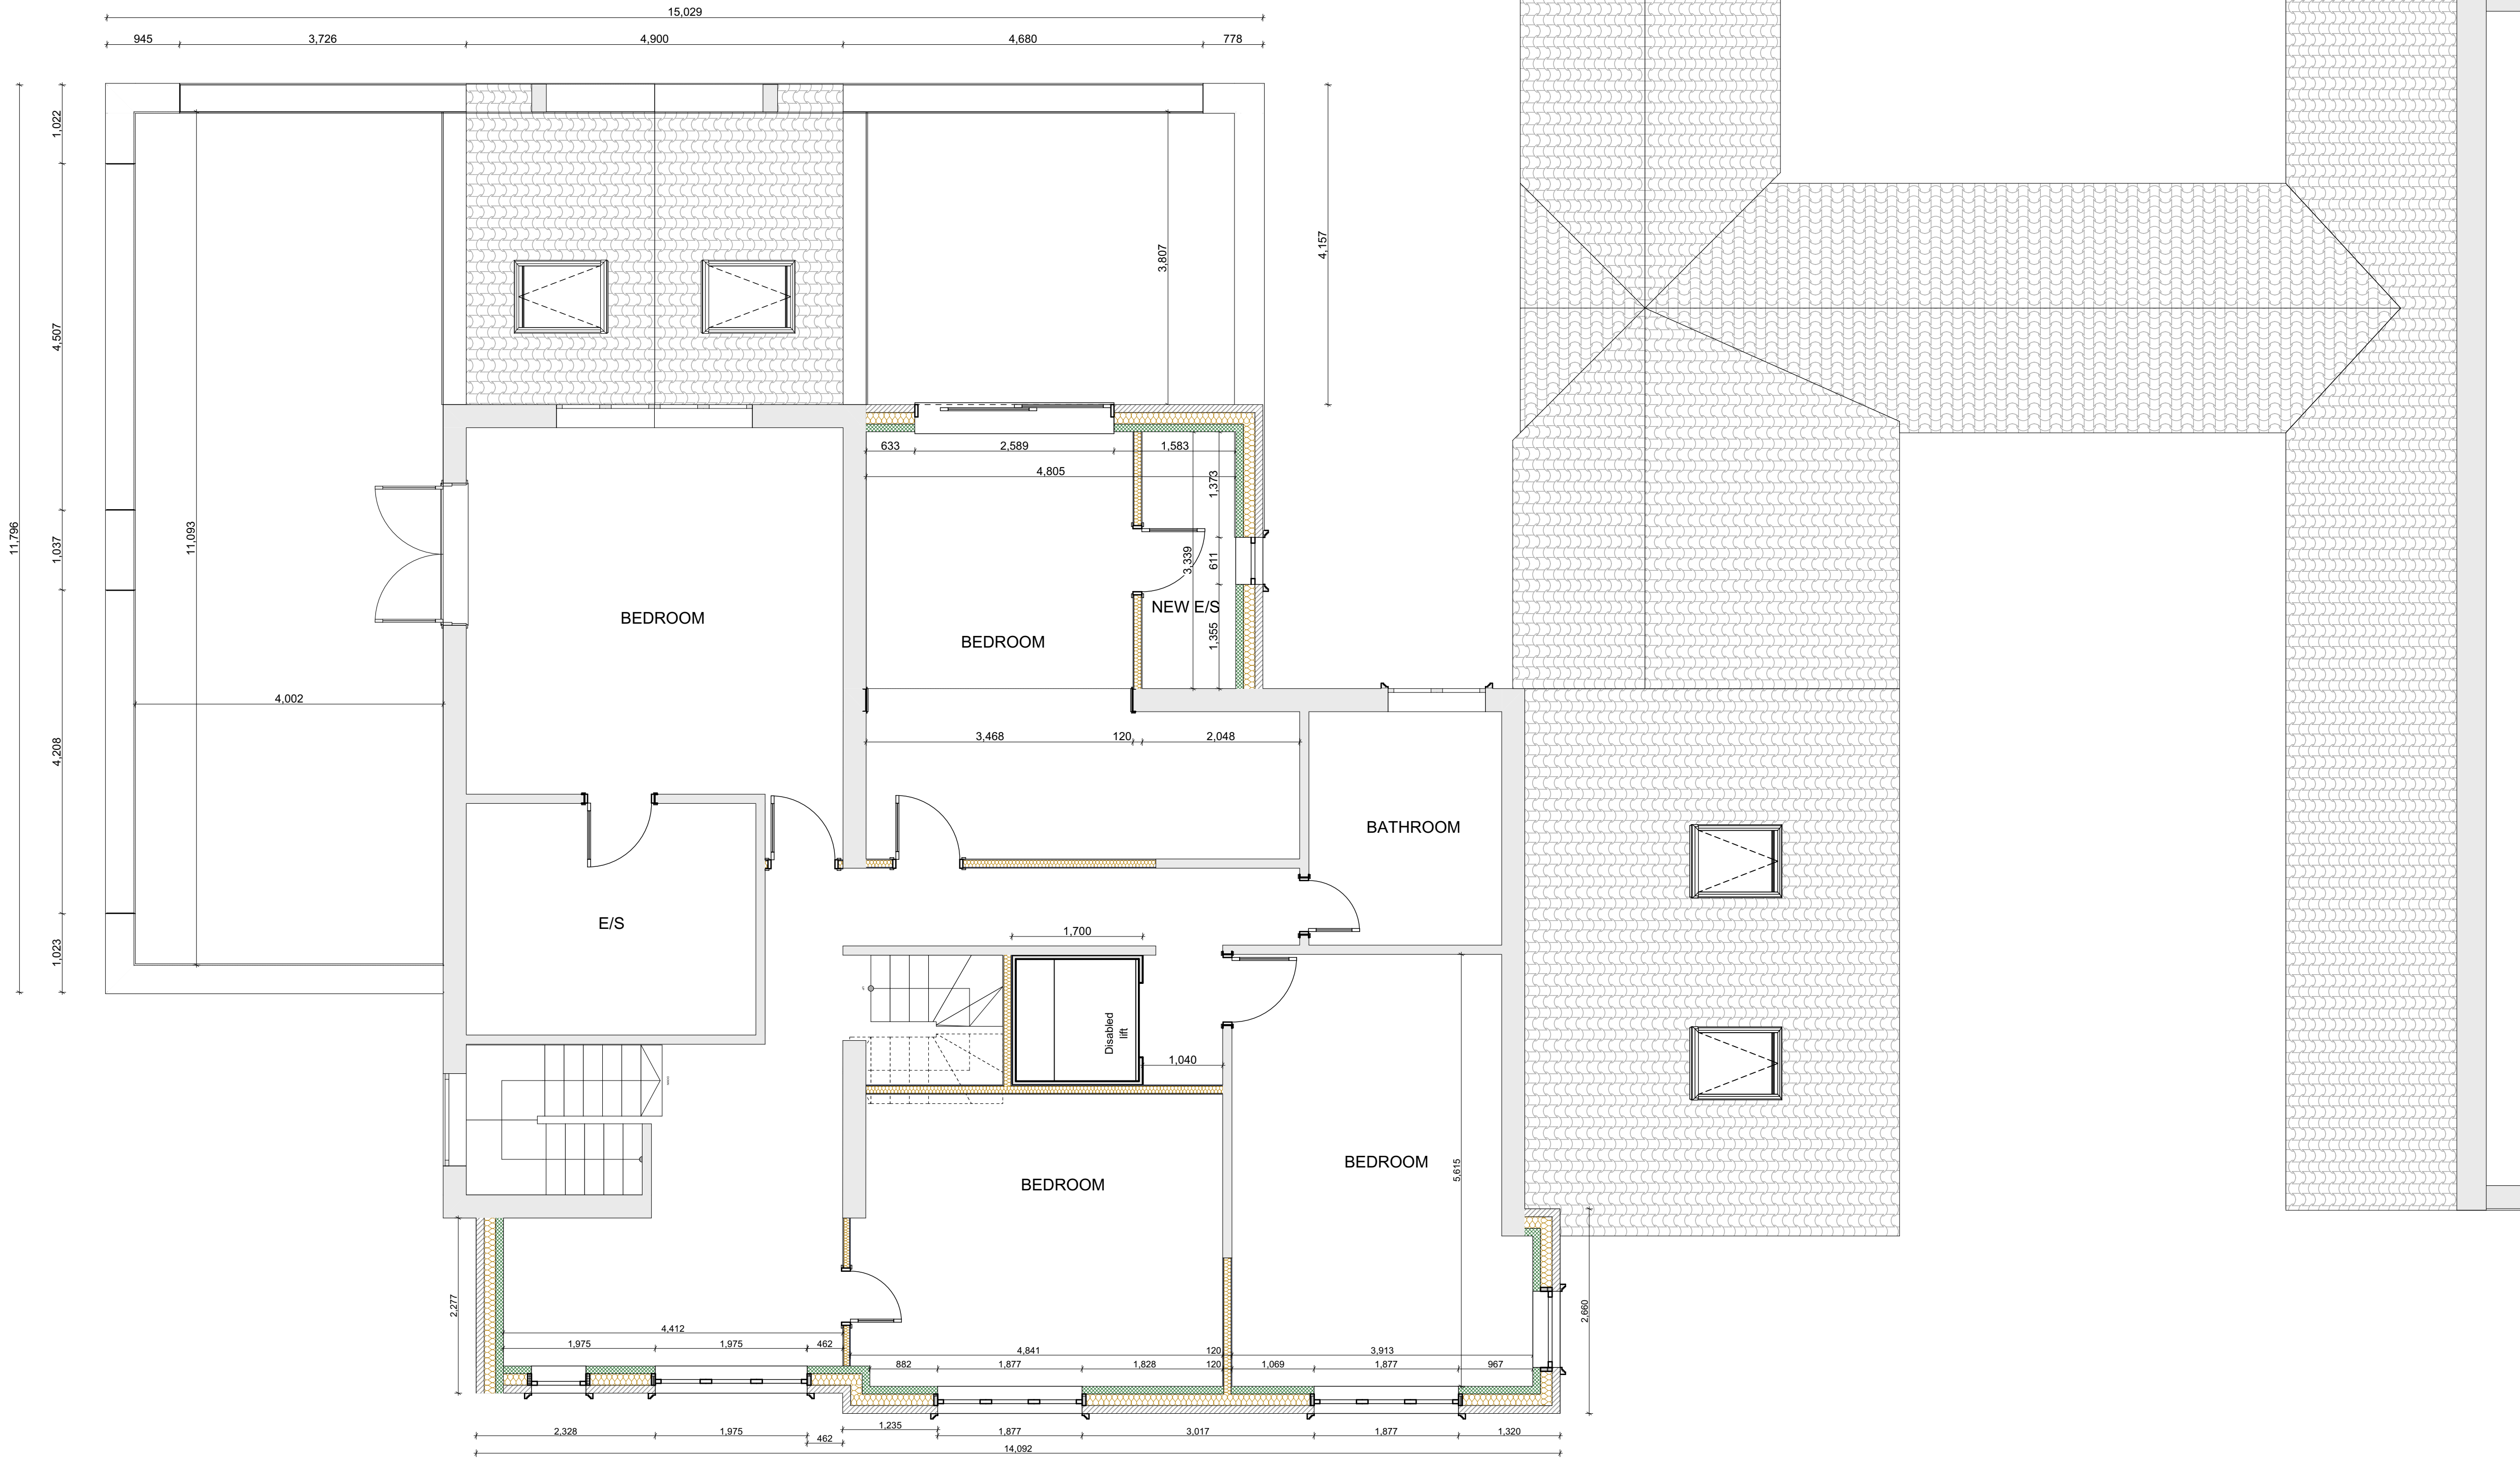

PROPOSED FIRST FLOOR

1:50

All Dims in millimeters unless otherwise stated. Do not scale except for planning purposes. If in doubt - Ask This drawing is confidential and is the property of Keenan Project Designs Ltd. © Copyright Scale 1:25 1 0 2m Scale 1:50 1 0 4m Scale 1:100 2 0 5m	KEENAN PROJECT DESIGNS KEENAN PROJECT DESIGNS 0800 233 5787 INFO@KEENANPROJECTDESIGNS.COM WWW.KEENANPROJECTDESIGNS.COM	CLIENT: Richard Laight ADDRESS: Rowden Lodge, Watling Street, Lindley, Warwickshire, CV10 0TT	DATE: 18/07/2024 DRAWING SHEET SIZE: A1	DRAWN BY: Boluwatito Adebiyi DRAWING NUMBER: 3132 - 04	PROJECT LEAD: Val Pelovski REVISION: B 14/05/2025 VP
--	--	---	---	--	--

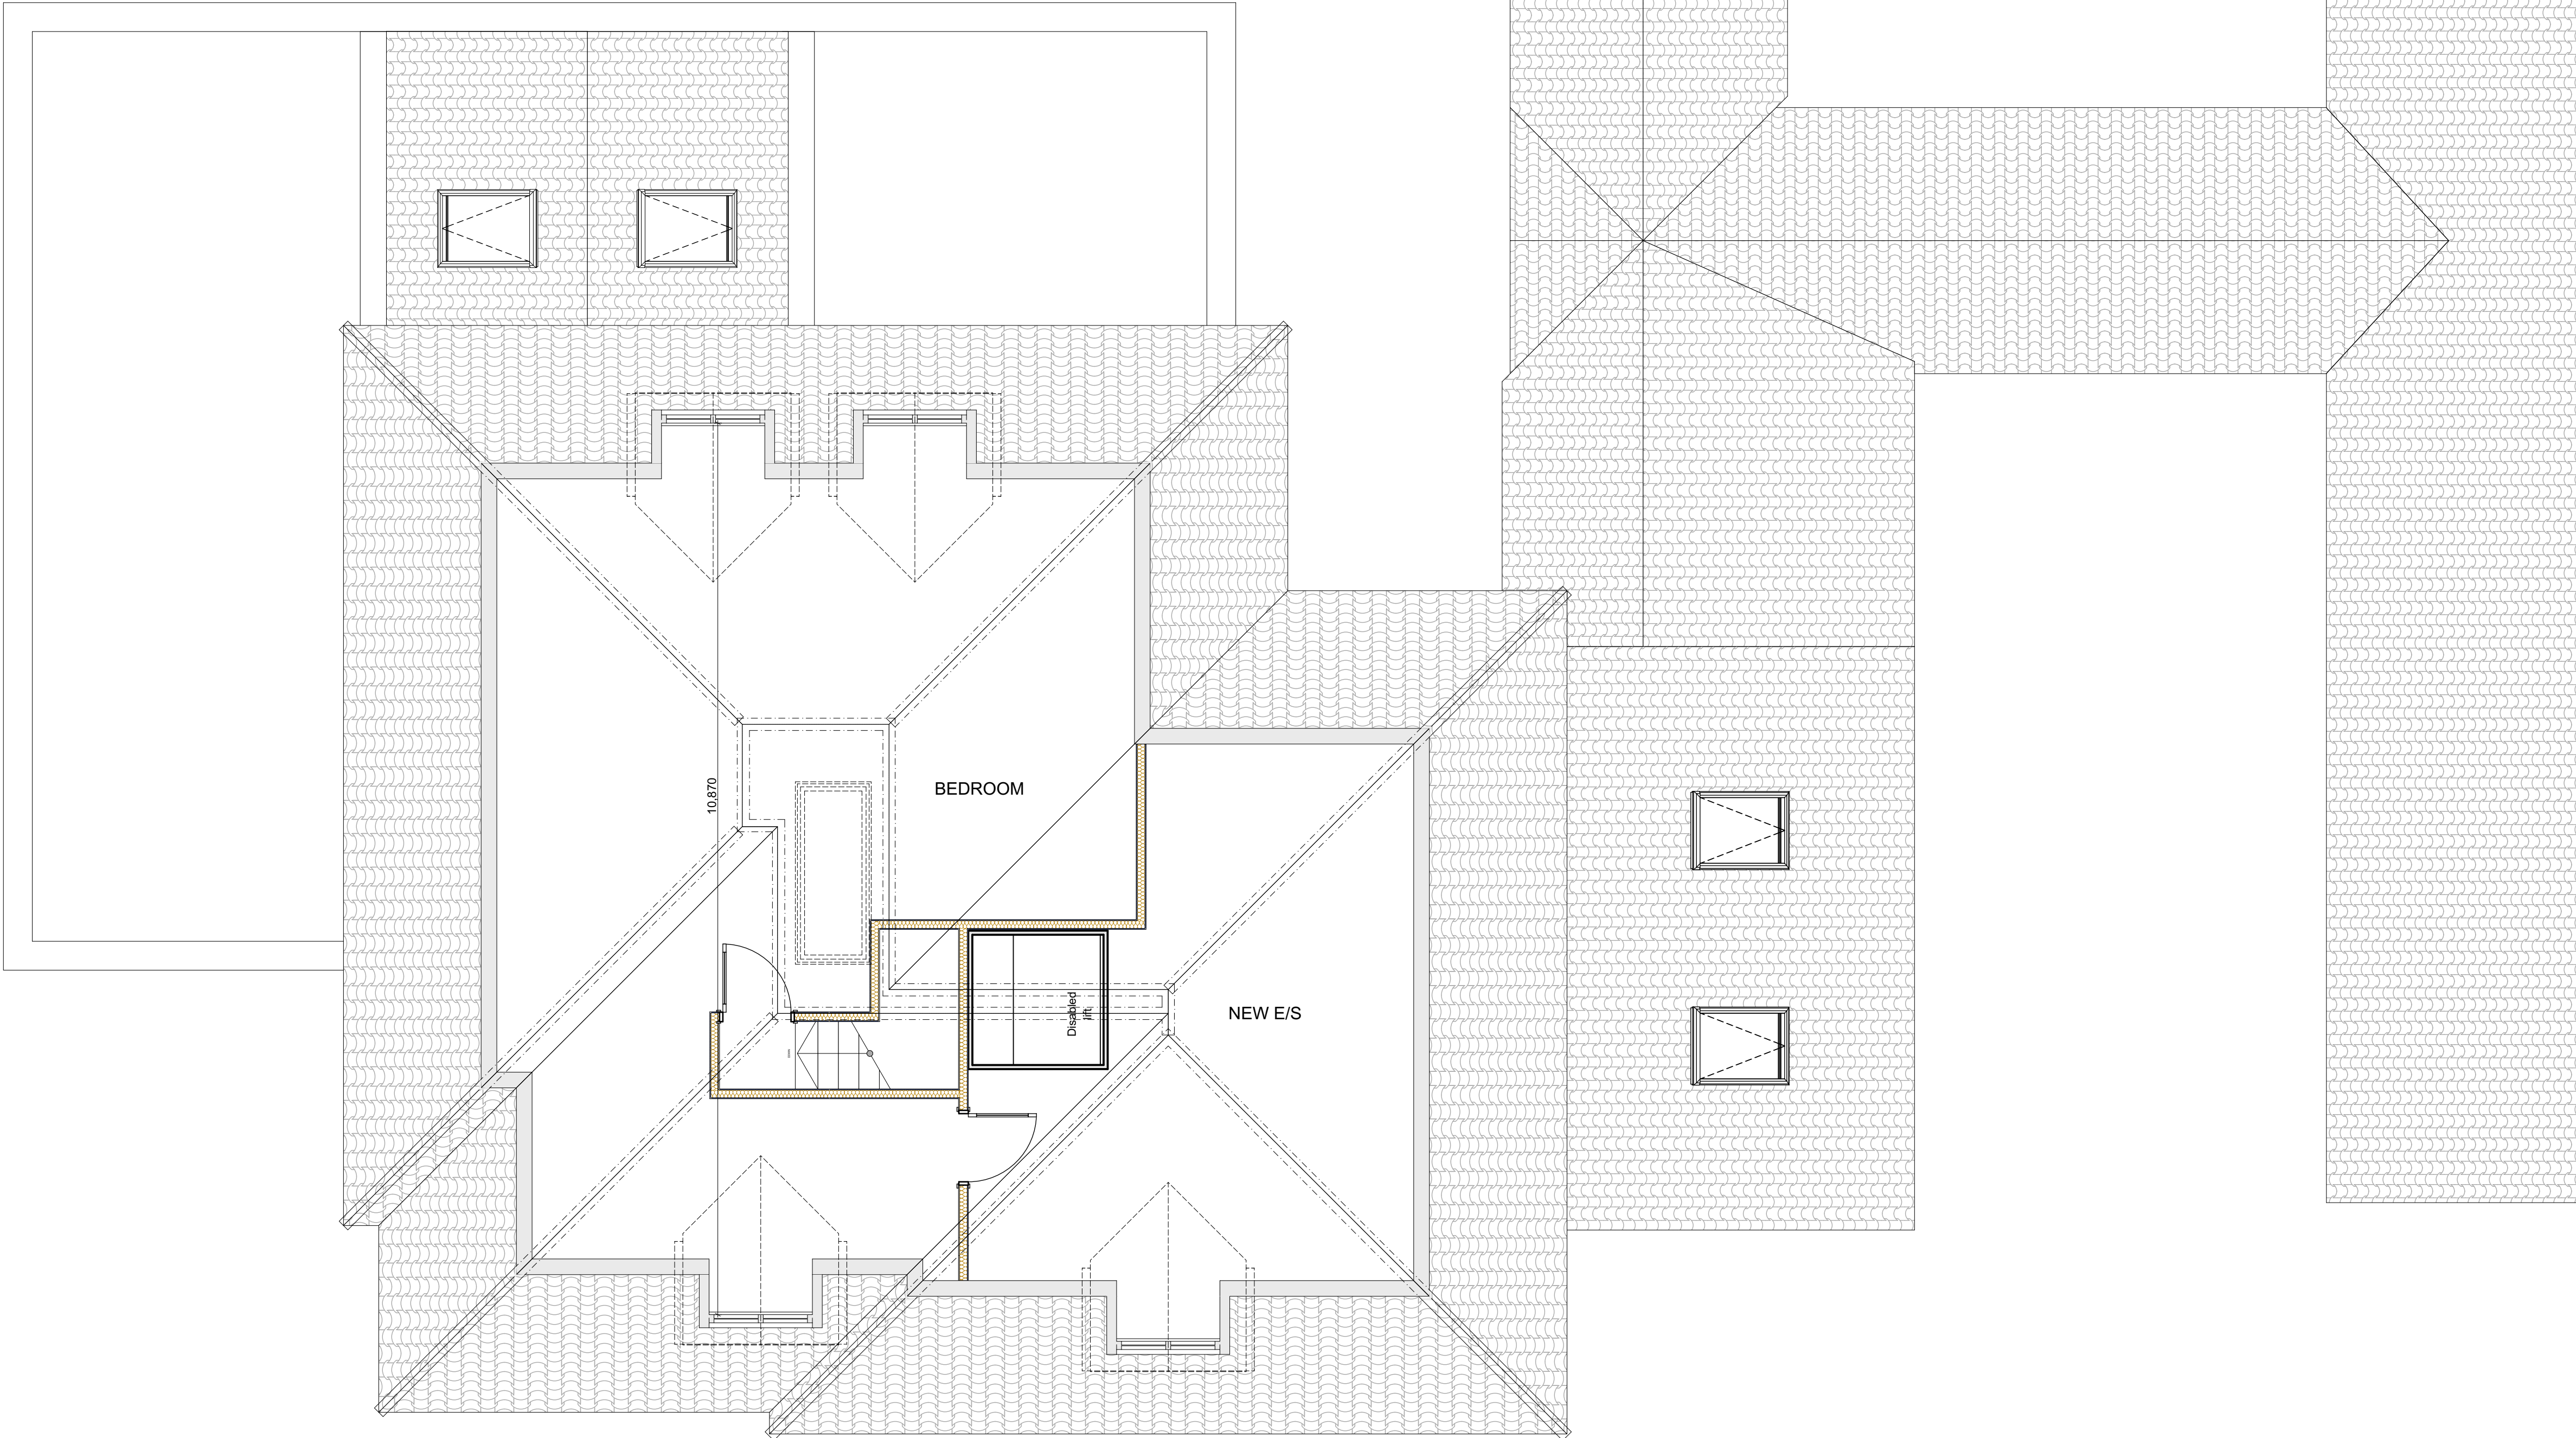


PROPOSED LOFT FLOOR

1:50

All Dims in millimeters unless otherwise stated.
Do not scale except for planning purposes.
If in doubt - Ask

This drawing is confidential and is the property of Keenan Project Designs Ltd.

© Copyright

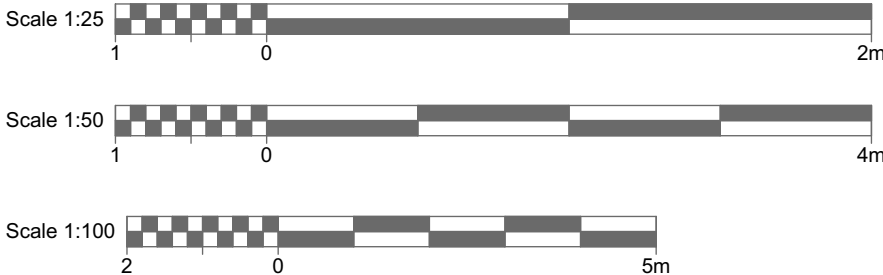

KEENAN
PROJECT
DESIGNS

KEENAN PROJECT DESIGNS

0800 233 5787
INFO@KEENANPROJECTDESIGNS.COM
WWW.KEENANPROJECTDESIGNS.COM

CLIENT:
Richard Laight

ADDRESS:
Rowden Lodge, Watling Street, Lindley,
Warwickshire, CV10 0TT

DATE:
18/07/2024


DRAWING SHEET SIZE:
A1

DRAWN BY:
Boluwatito Adebiyi


DRAWING NUMBER:
3132 - 05

PROJECT LEAD:
Val Pelovski

REVISION: B
14/05/2025
VP

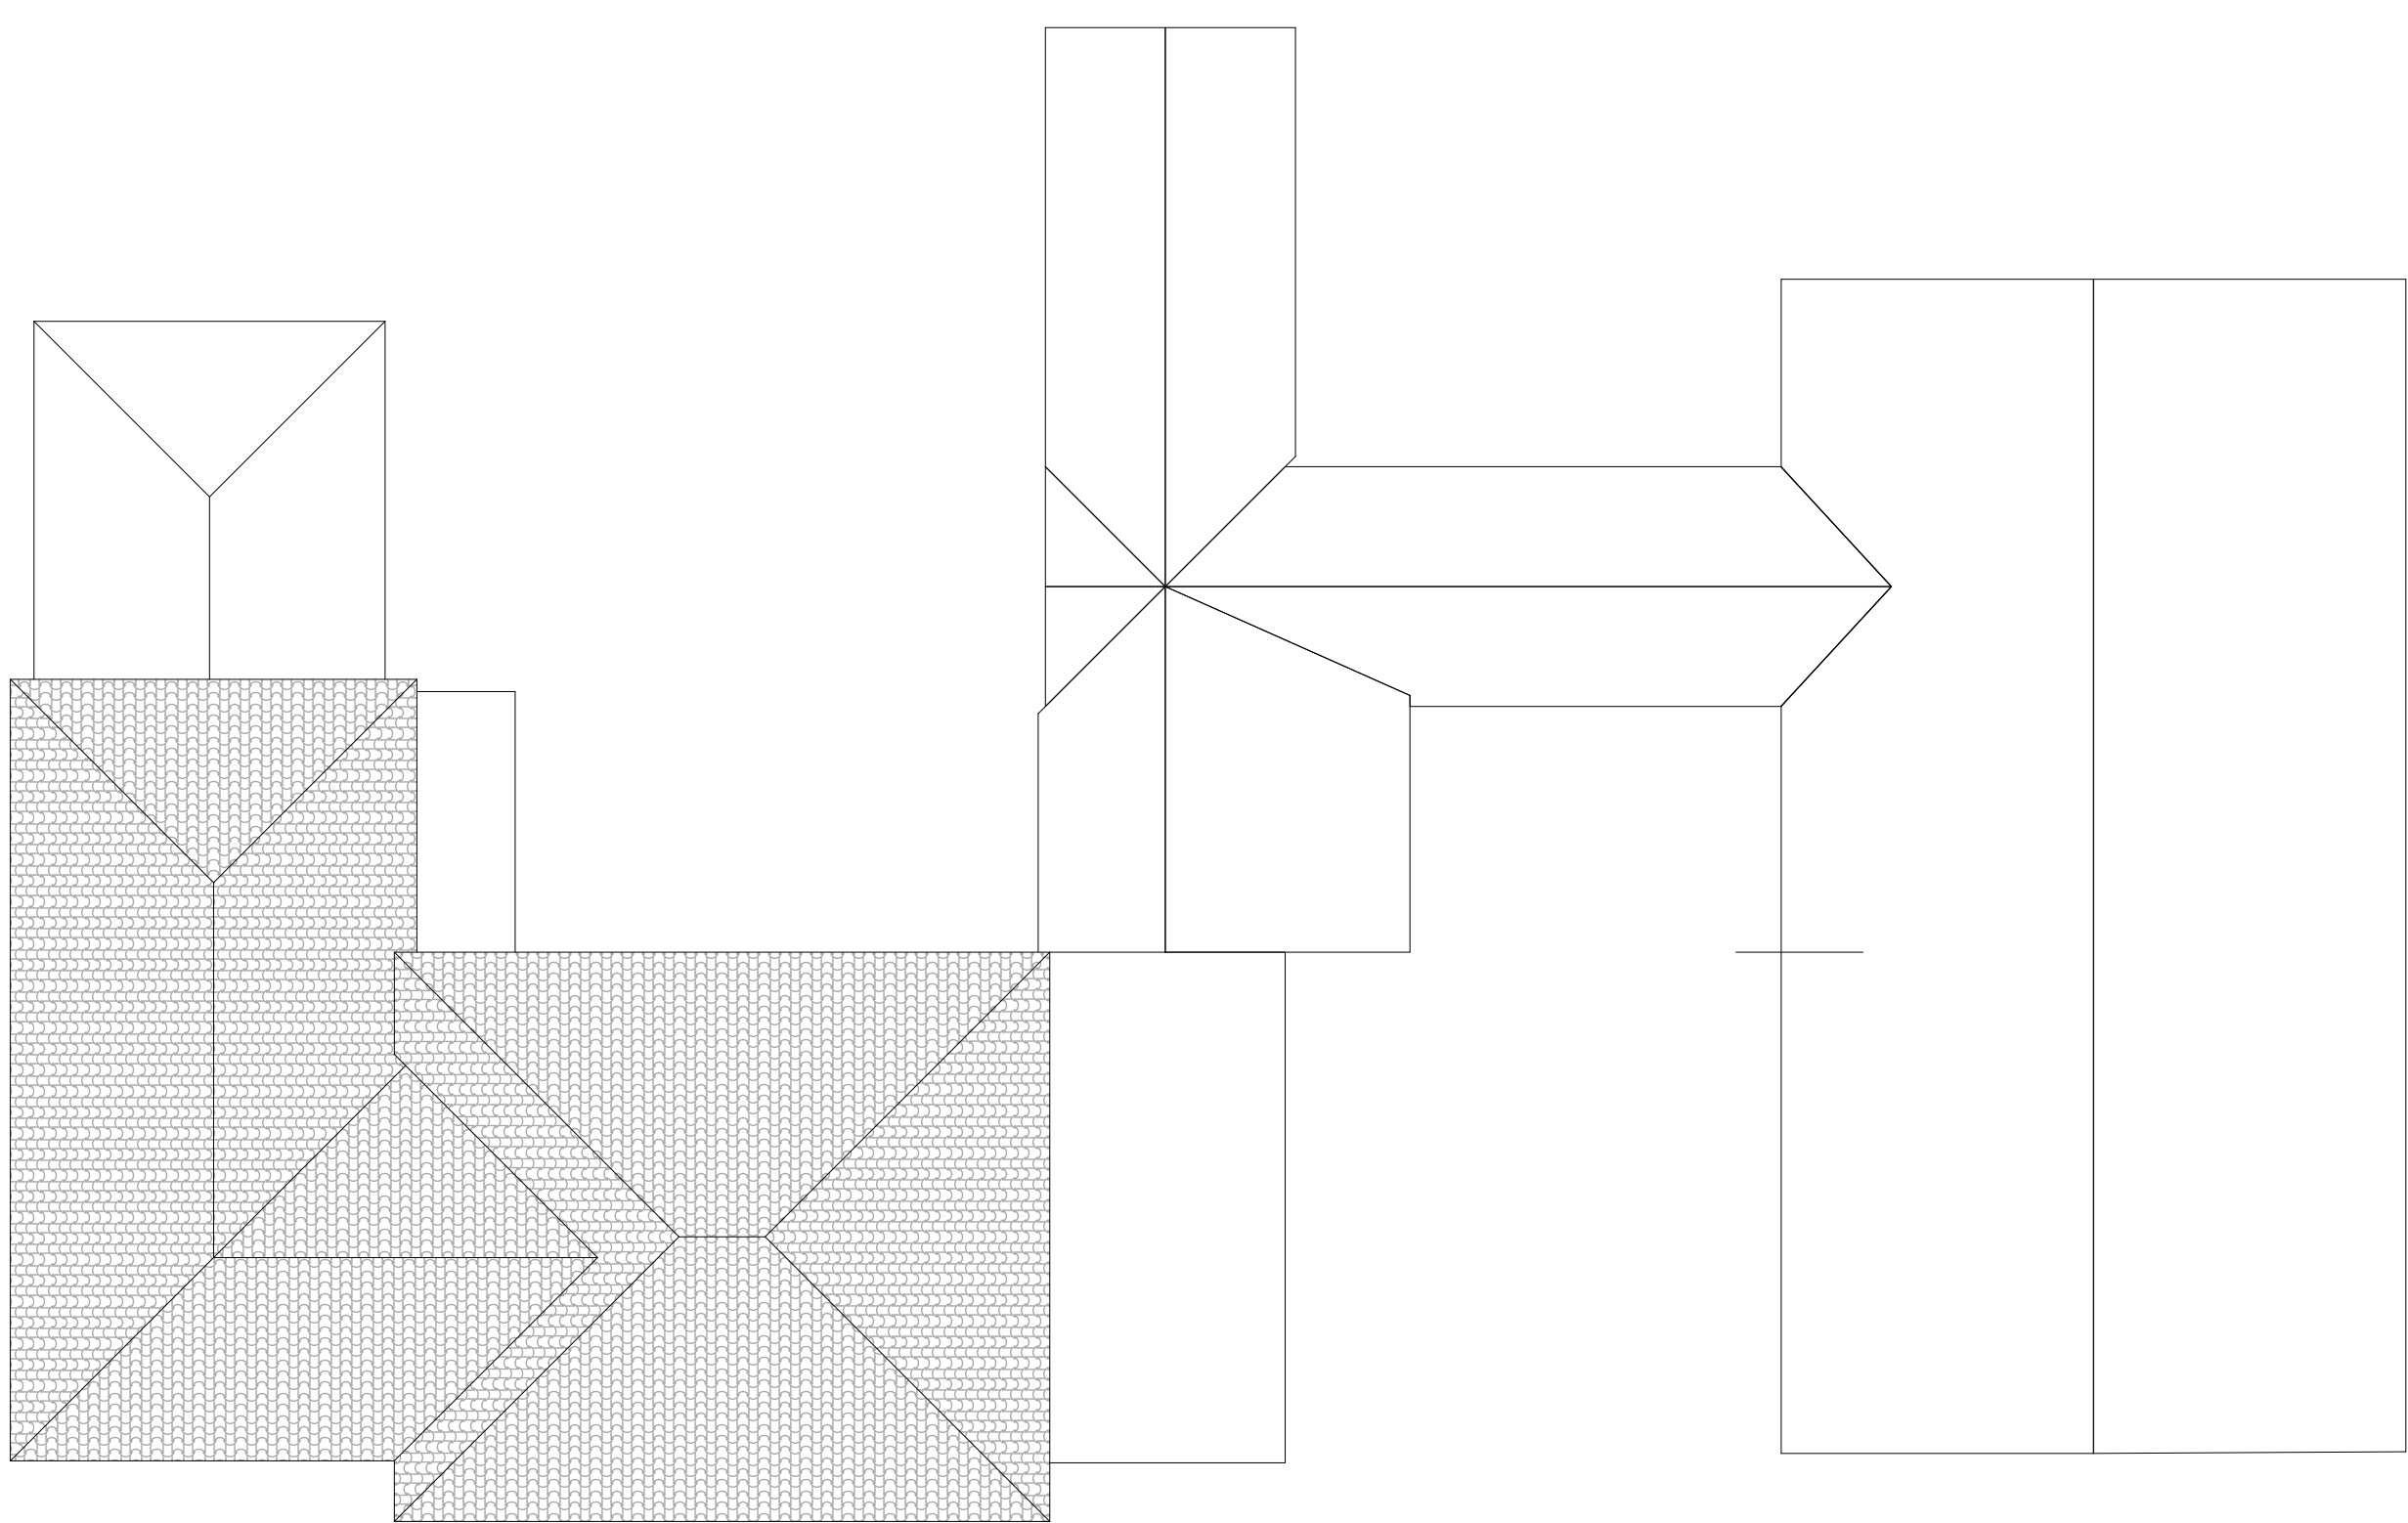

EXISTING ROOF PLAN 1:100

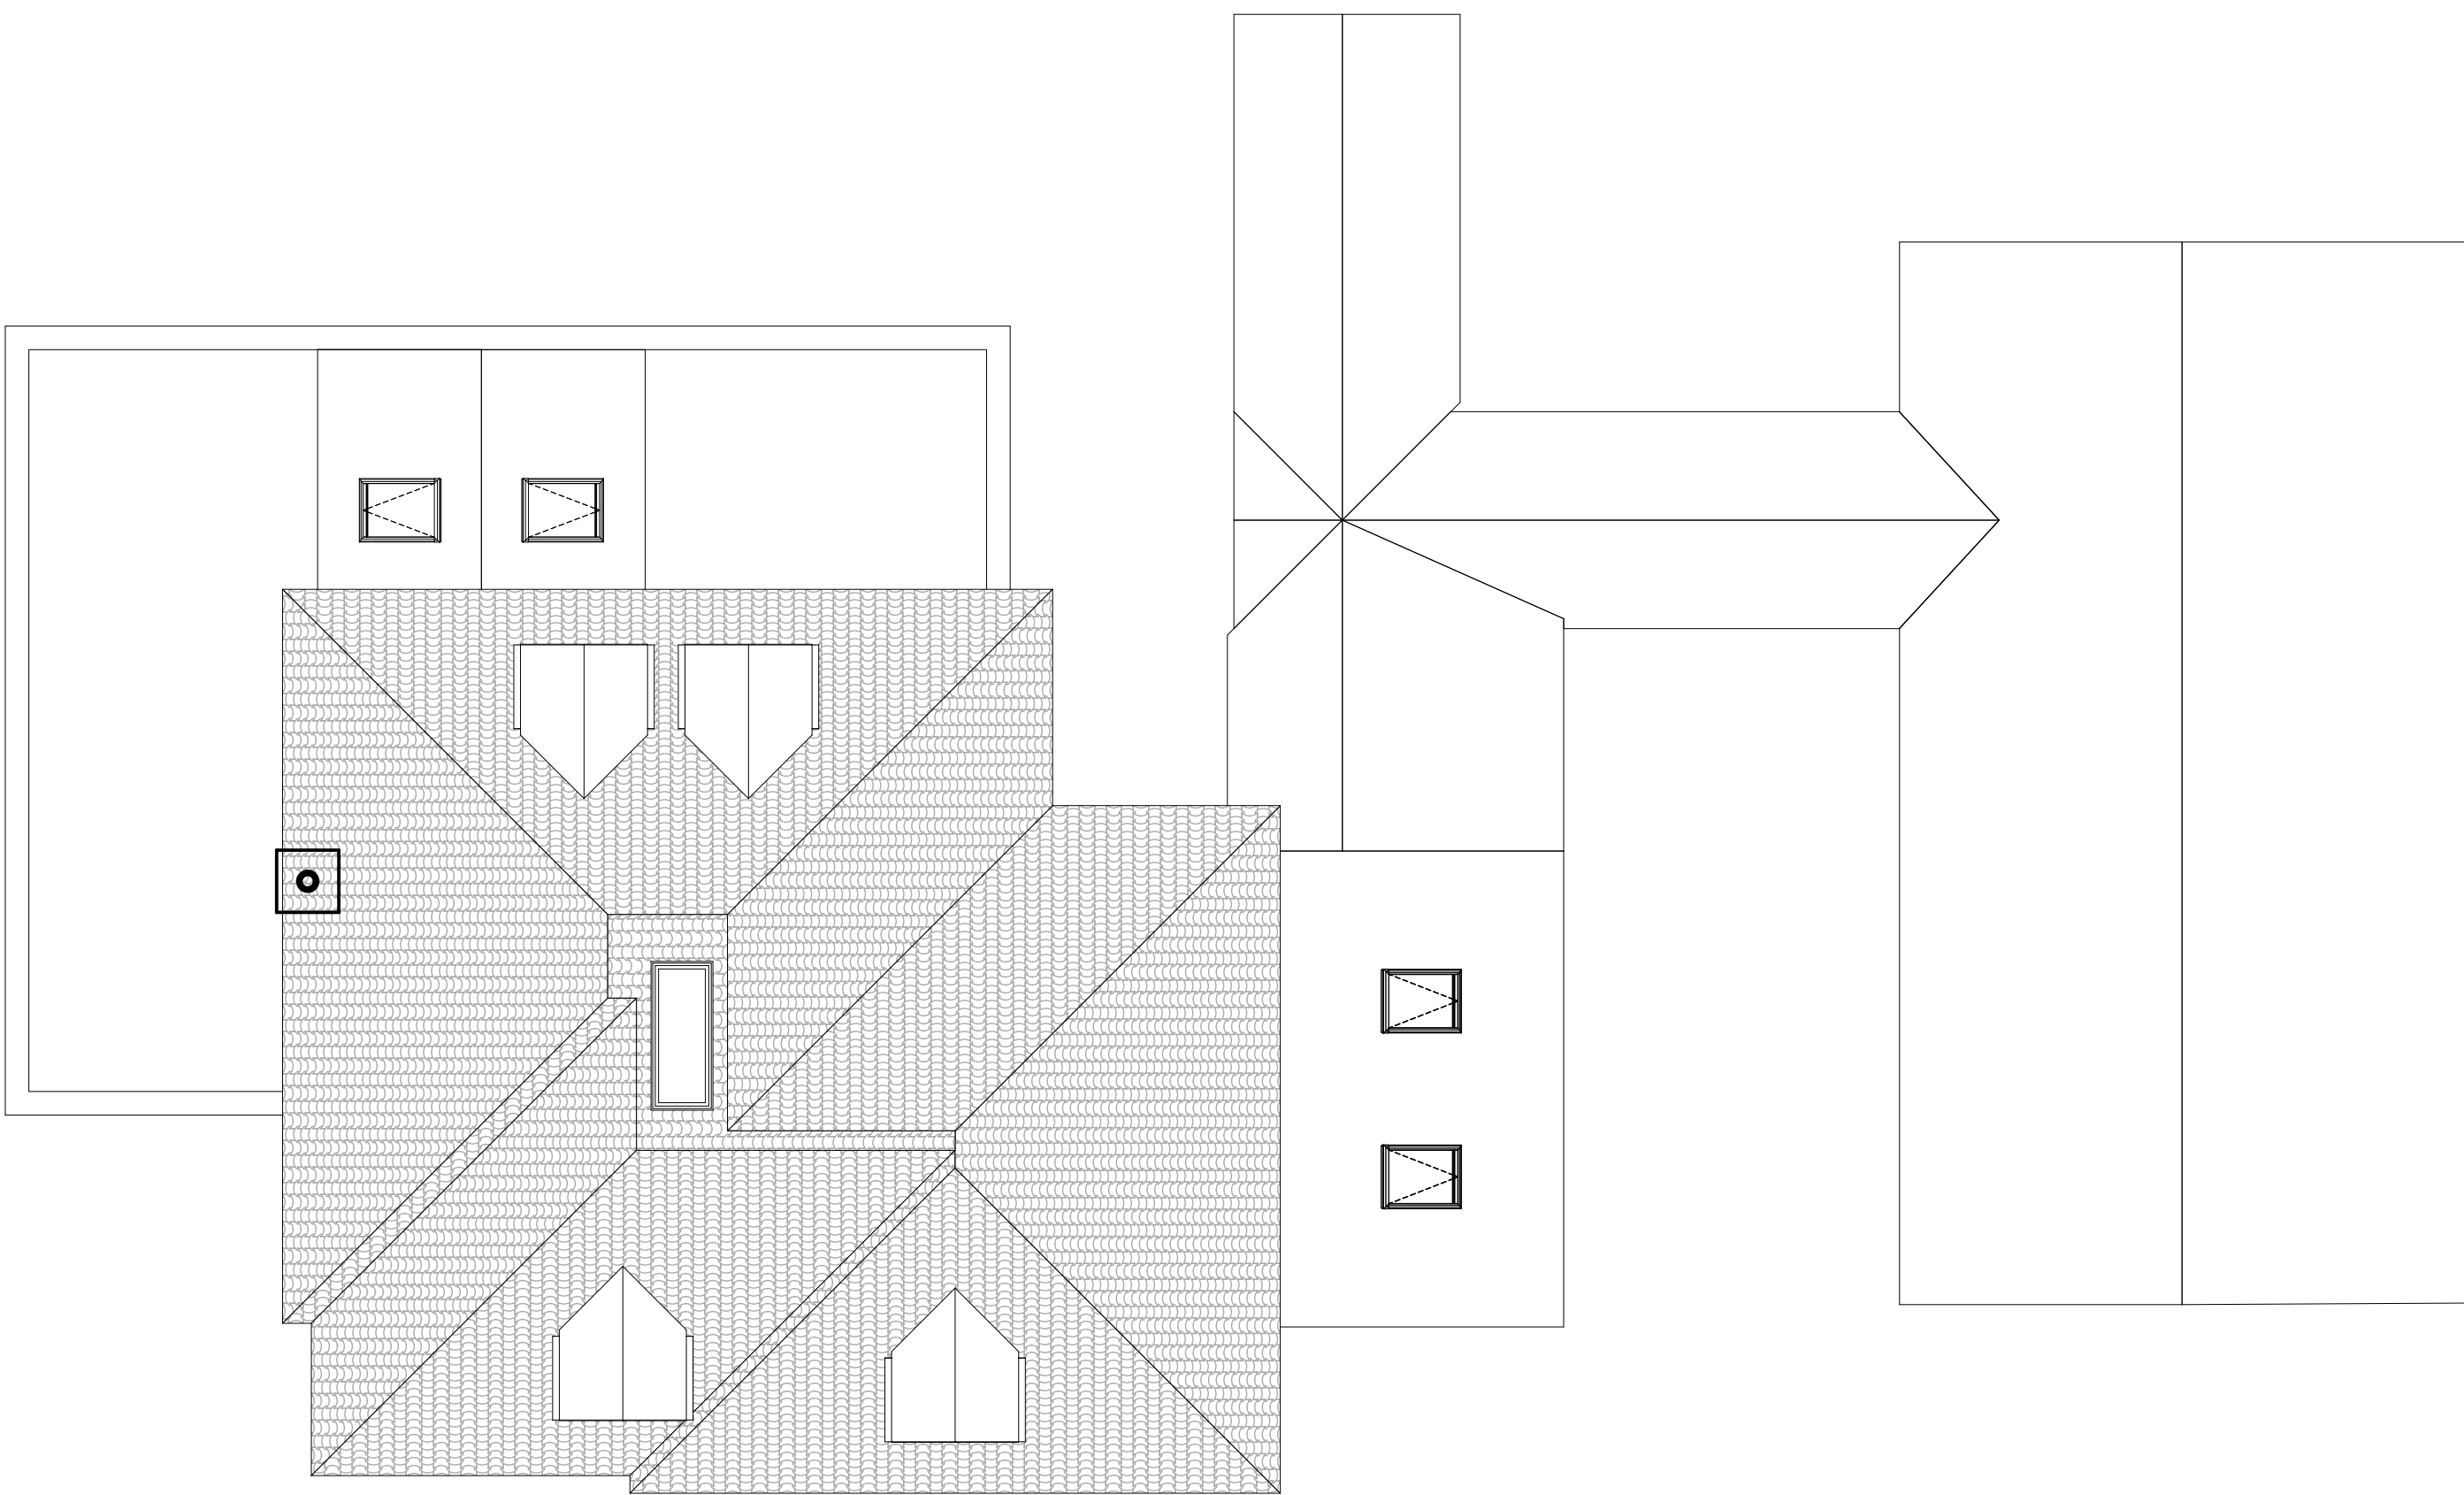


PROPOSED ROOF PLAN 1:100

All Dims in millimeters unless otherwise stated.
Do not scale except for planning purposes.
If in doubt - Ask

This drawing is confidential and is the property of Keenan Project Designs Ltd.

© Copyright

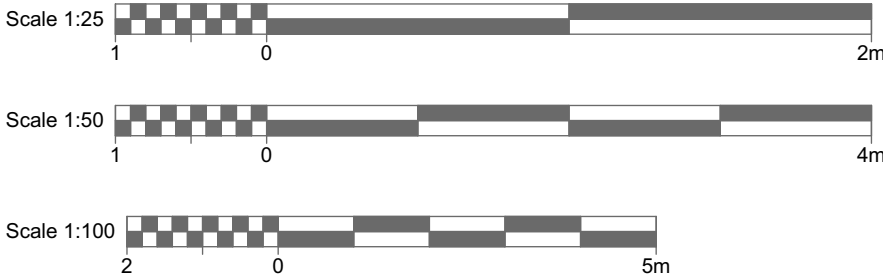

KEENAN
PROJECT
DESIGNS

KEENAN PROJECT DESIGNS

0800 233 5787

INFO@KEENANPROJECTDESIGNS.COM

WWW.KEENANPROJECTDESIGNS.COM

CLIENT:

Richard Laight

DATE:

18/07/2024

DRAWN BY:

Boluwatito Adebisi

PROJECT LEAD:

Val Pelovski

ADDRESS:

Rowden Lodge, Watling Street, Lindley,
Warwickshire, CV10 0TT

DRAWING SHEET SIZE:

A1

DRAWING NUMBER:


3132 - 06

REVISION: B

14/05/2025
VP



EXISTING FRONT ELEVATION 1:50

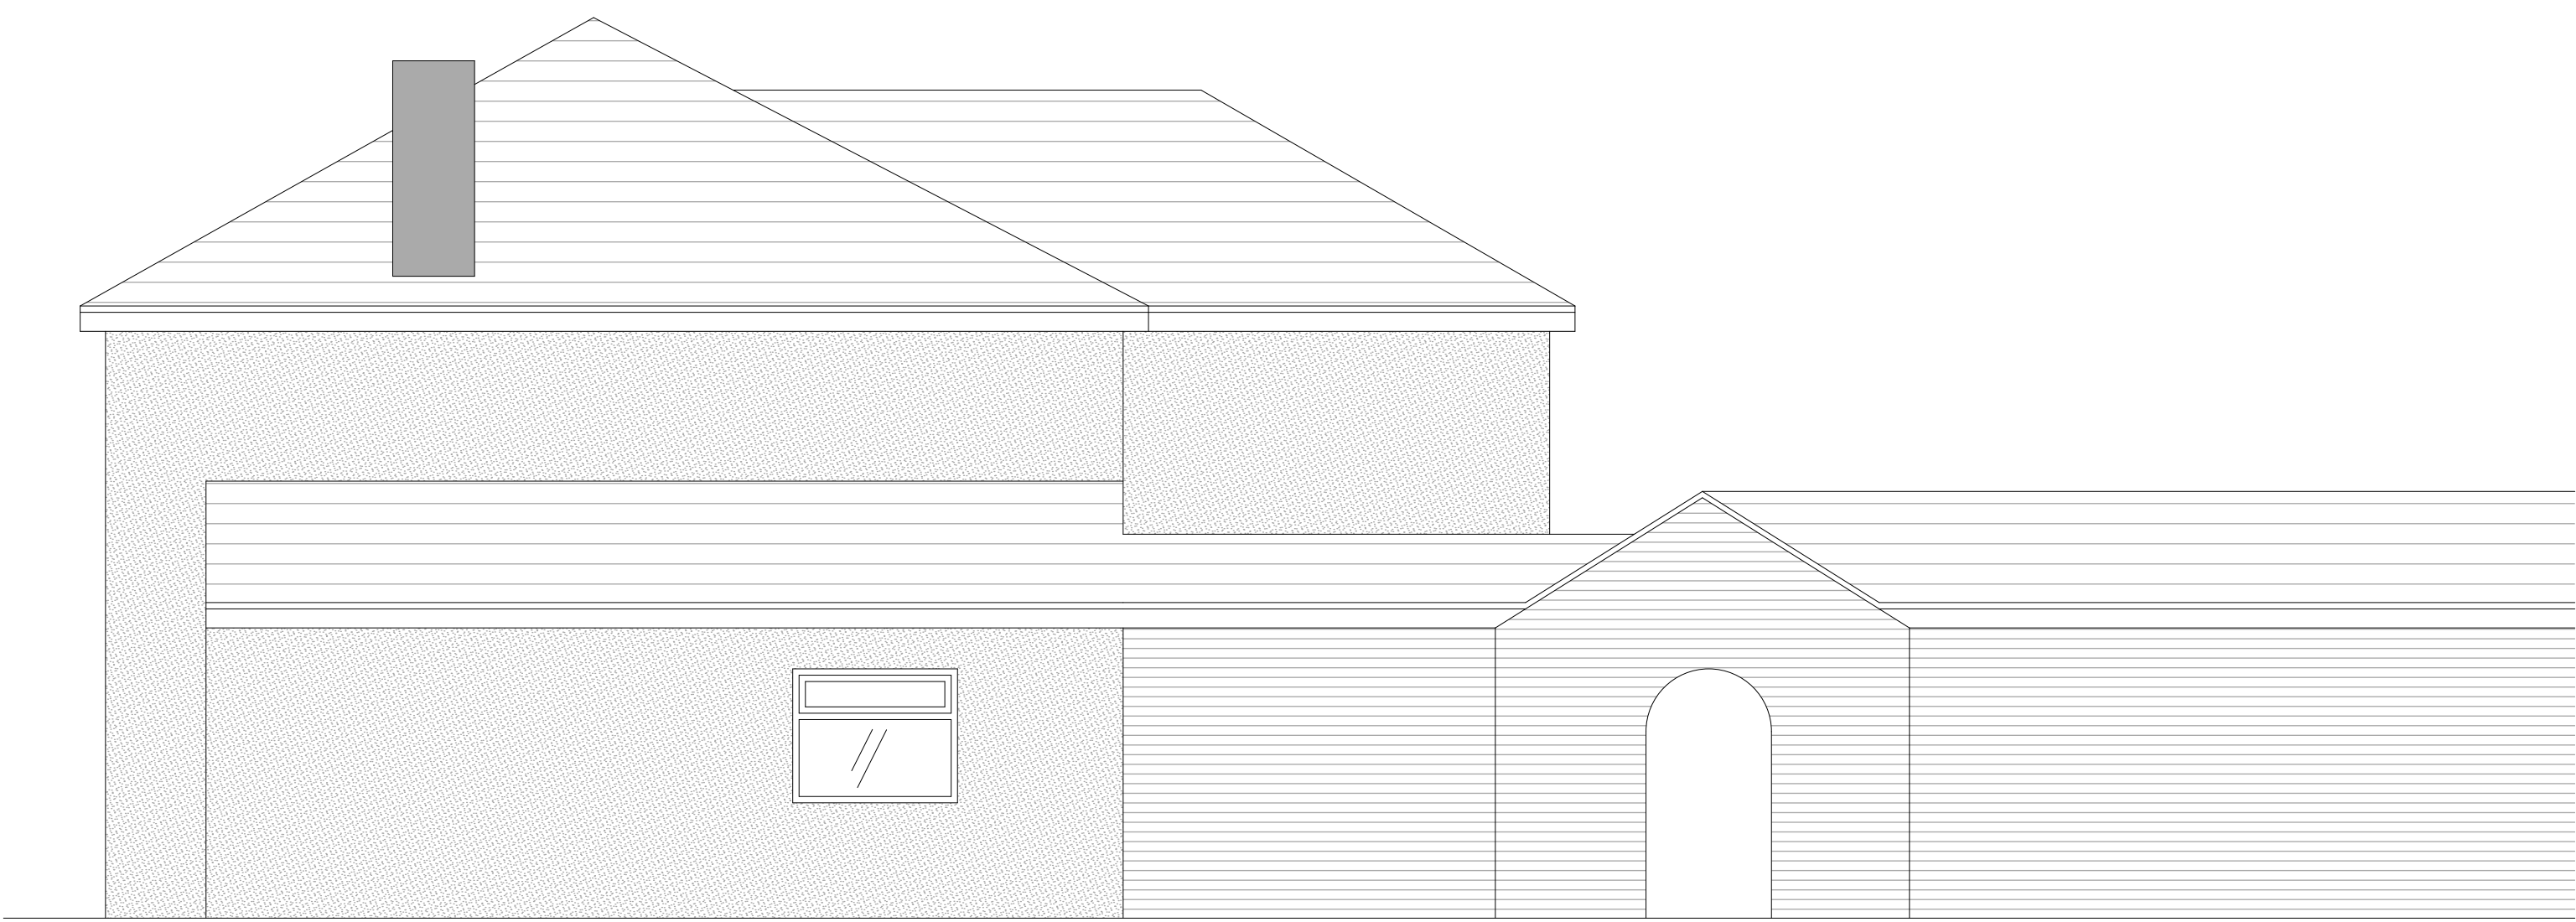


EXISTING SIDE ELEVATION 1:50

All Dims in millimeters unless otherwise stated.
Do not scale except for planning purposes.
If in doubt - Ask

This drawing is confidential and is the property of Keenan Project Designs Ltd.

© Copyright

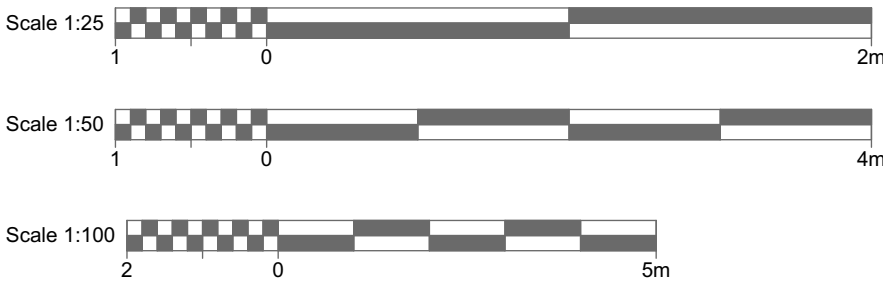

KEENAN
PROJECT
DESIGNS

KEENAN PROJECT DESIGNS

0800 233 5787
INFO@KEENANPROJECTDESIGNS.COM
WWW.KEENANPROJECTDESIGNS.COM

CLIENT:
Richard Laight

ADDRESS:
Rowden Lodge, Watling Street, Lindley,
Warwickshire, CV10 0TT

DATE:
18/07/2024

DRAWING SHEET SIZE:
A1

DRAWN BY:
Boluwatito Adebiyi

DRAWING NUMBER:
3132 - 07

PROJECT LEAD:
Val Pelovski

REVISION: B
14/05/2025
VP



EXISTING REAR ELEVATION 1:50



EXISTING SIDE ELEVATION 1:50

All Dims in millimeters unless otherwise stated. Do not scale except for planning purposes. If in doubt - Ask This drawing is confidential and is the property of Keenan Project Designs Ltd. © Copyright	Scale 1:25  Scale 1:50  Scale 1:100 	KEENAN PROJECT DESIGNS	KEENAN PROJECT DESIGNS 0800 233 5787 INFO@KEENANPROJECTDESIGNS.COM WWW.KEENANPROJECTDESIGNS.COM	CLIENT: Richard Laight	DATE: 18/07/2024	DRAWN BY: Boluwatito Adebiyi	PROJECT LEAD: Val Pelovski
				ADDRESS: Rowden Lodge, Watling Street, Lindley, Warwickshire, CV10 0TT	DRAWING SHEET SIZE: A1	DRAWING NUMBER: 3132 - 08	REVISION: B 14/05/2025 VP



PROPOSED FRONT ELEVATION

1:50




PROPOSED SIDE ELEVATION

1:50

All Dims in millimeters unless otherwise stated.
Do not scale except for planning purposes.
If in doubt - Ask

This drawing is confidential and is the property of Keenan Project Designs Ltd.

© Copyright

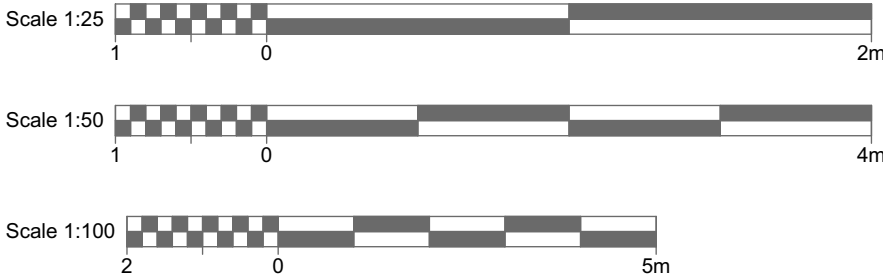

KEENAN
PROJECT
DESIGNS

KEENAN PROJECT DESIGNS

0800 233 5787

INFO@KEENANPROJECTDESIGNS.COM

WWW.KEENANPROJECTDESIGNS.COM

CLIENT:

Richard Laight

DATE:

18/07/2024

DRAWN BY:

Boluwatito Adebiyi

PROJECT LEAD:

Val Pelovski

ADDRESS:

Rowden Lodge, Watling Street, Lindley,
Warwickshire, CV10 0TT

DRAWING SHEET SIZE:

A1

DRAWING NUMBER:

3132 - 09

REVISION: B

14/05/2025
VP



PROPOSED REAR ELEVATION

1:50




PROPOSED SIDE ELEVATION

1:50

All Dims in millimeters unless otherwise stated.
Do not scale except for planning purposes.
If in doubt - Ask

This drawing is confidential and is the property of Keenan Project Designs Ltd.

© Copyright

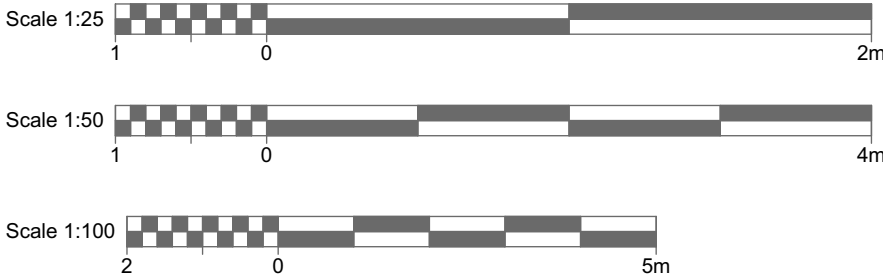

KEENAN
PROJECT
DESIGNS

KEENAN PROJECT DESIGNS

0800 233 5787

INFO@KEENANPROJECTDESIGNS.COM

WWW.KEENANPROJECTDESIGNS.COM

CLIENT:

Richard Laight

DATE:

18/07/2024

DRAWN BY:

Boluwatito Adebisi

PROJECT LEAD:

Val Pelovski

ADDRESS:

Rowden Lodge, Watling Street, Lindley,
Warwickshire, CV10 0TT

DRAWING SHEET SIZE:


A1

DRAWING NUMBER:


3132 - 10

REVISION: B


14/05/2025
VP

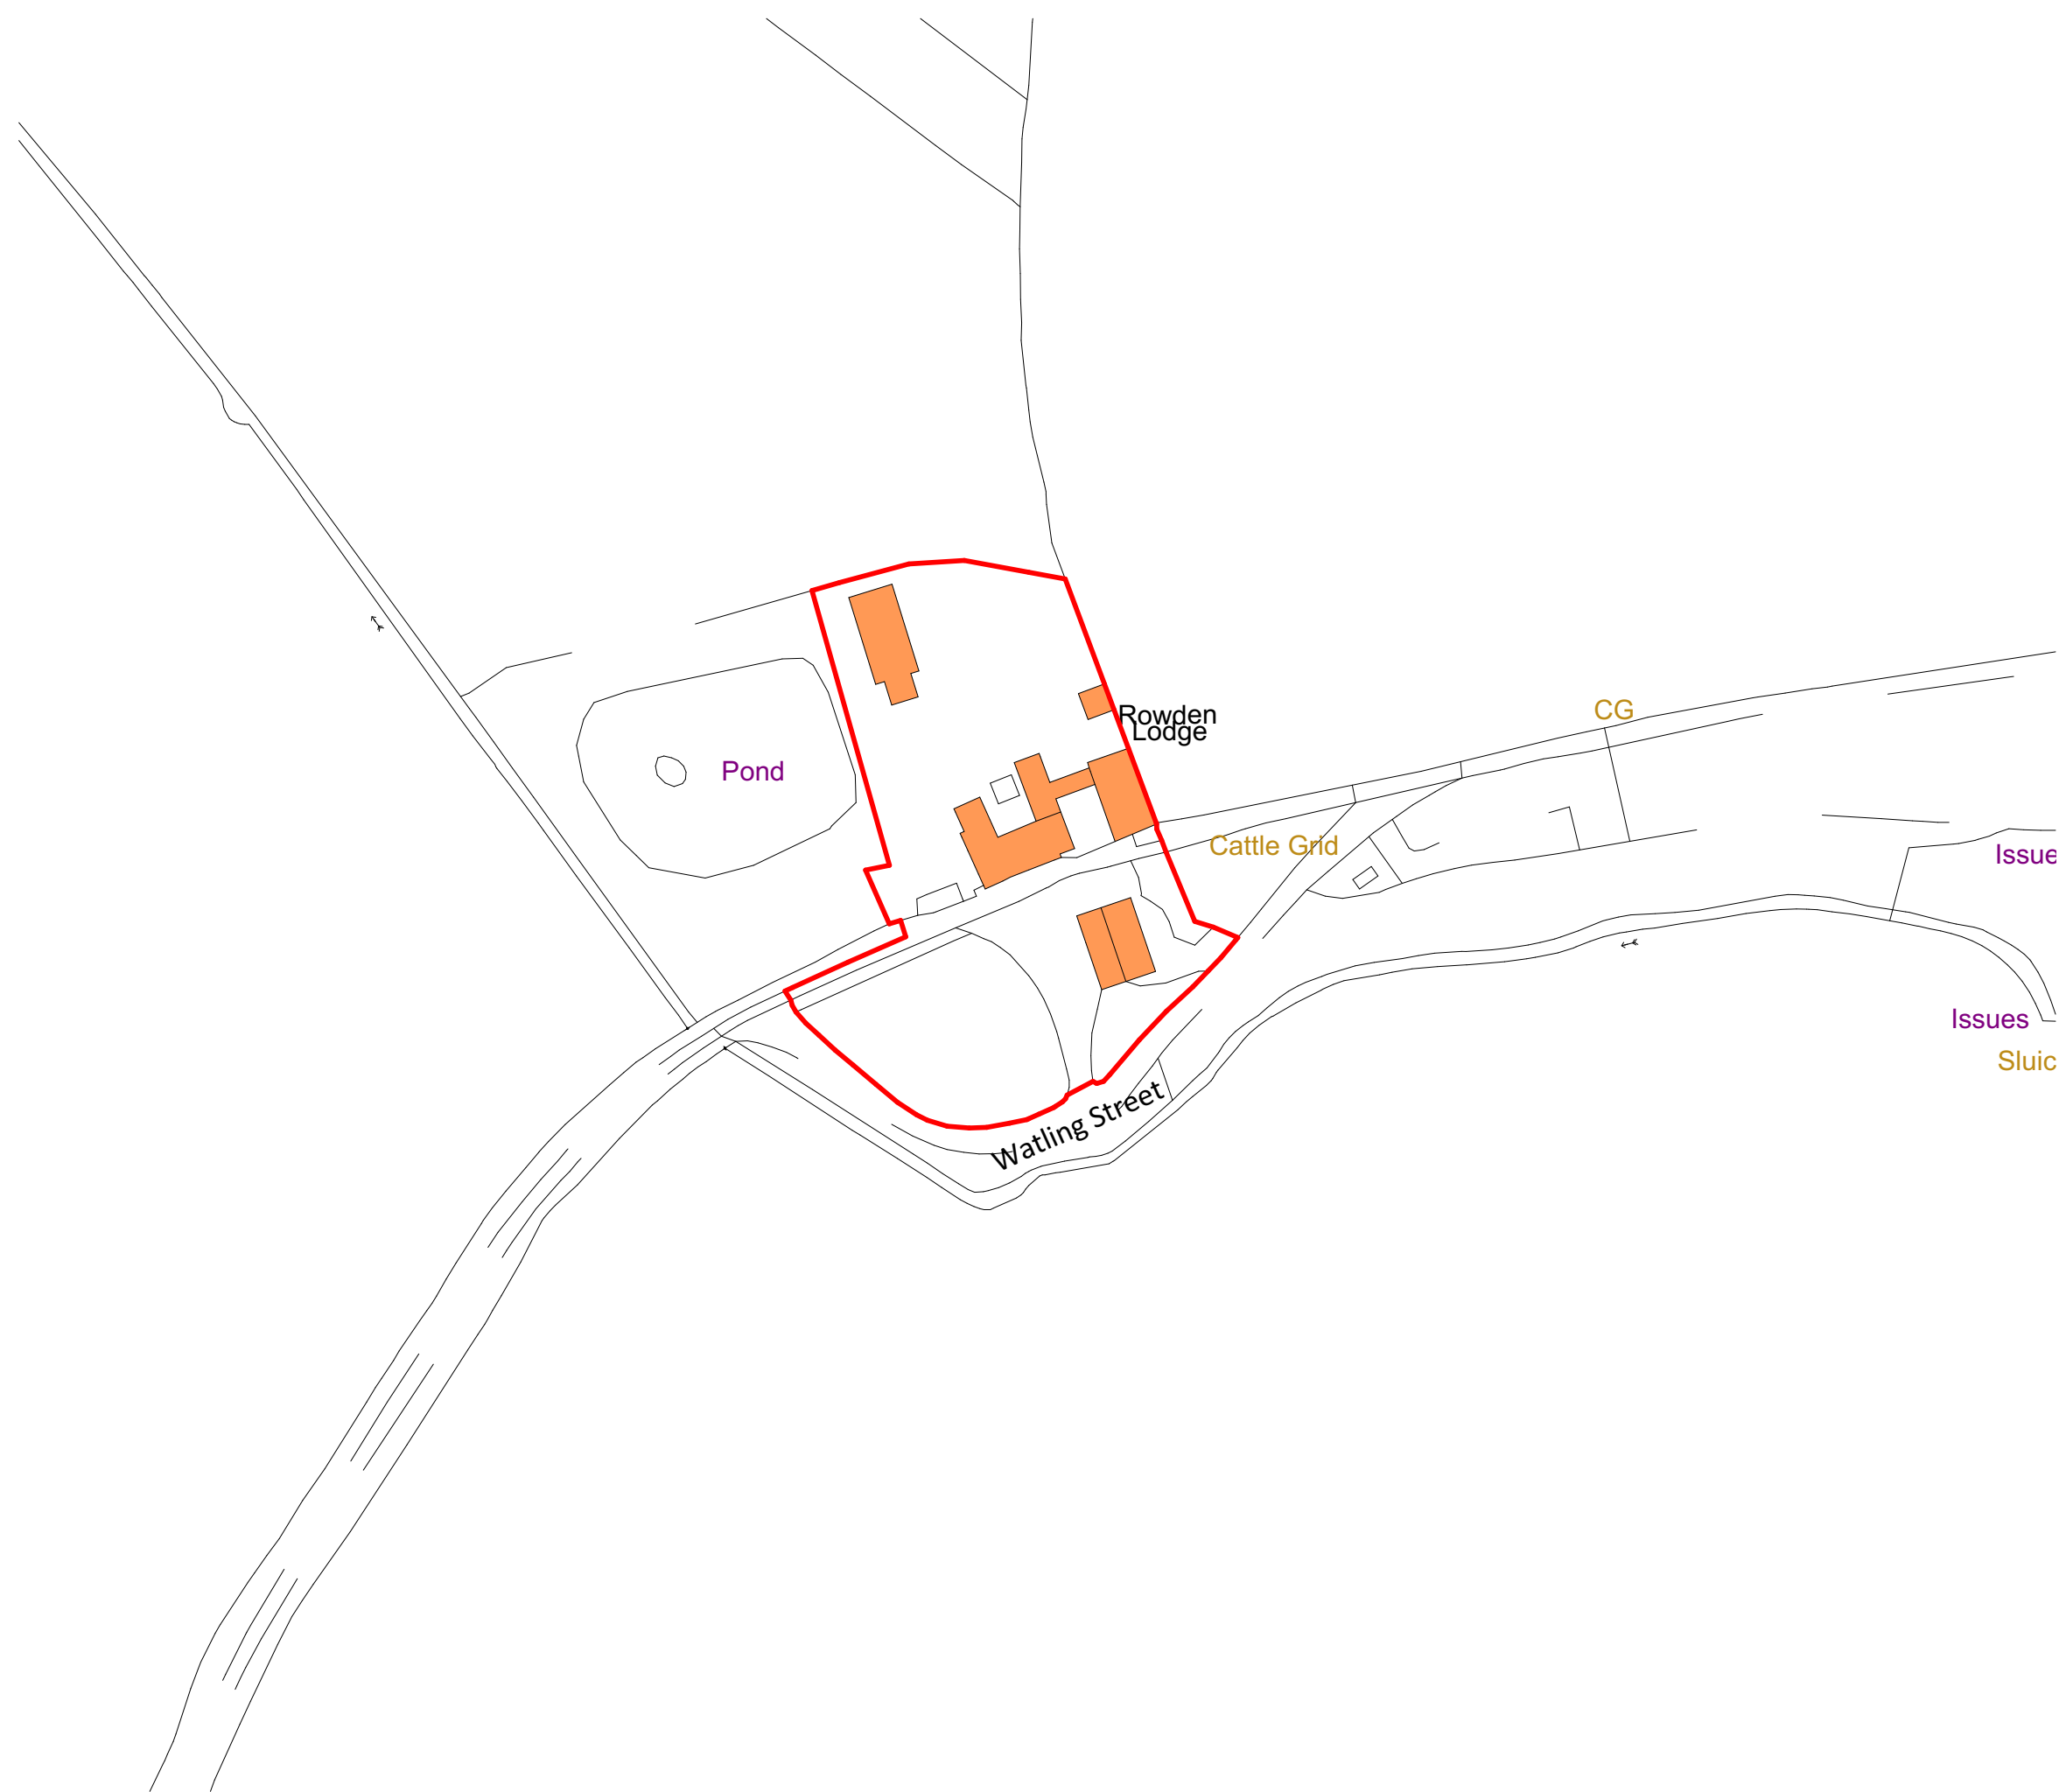

Location map 1:1250

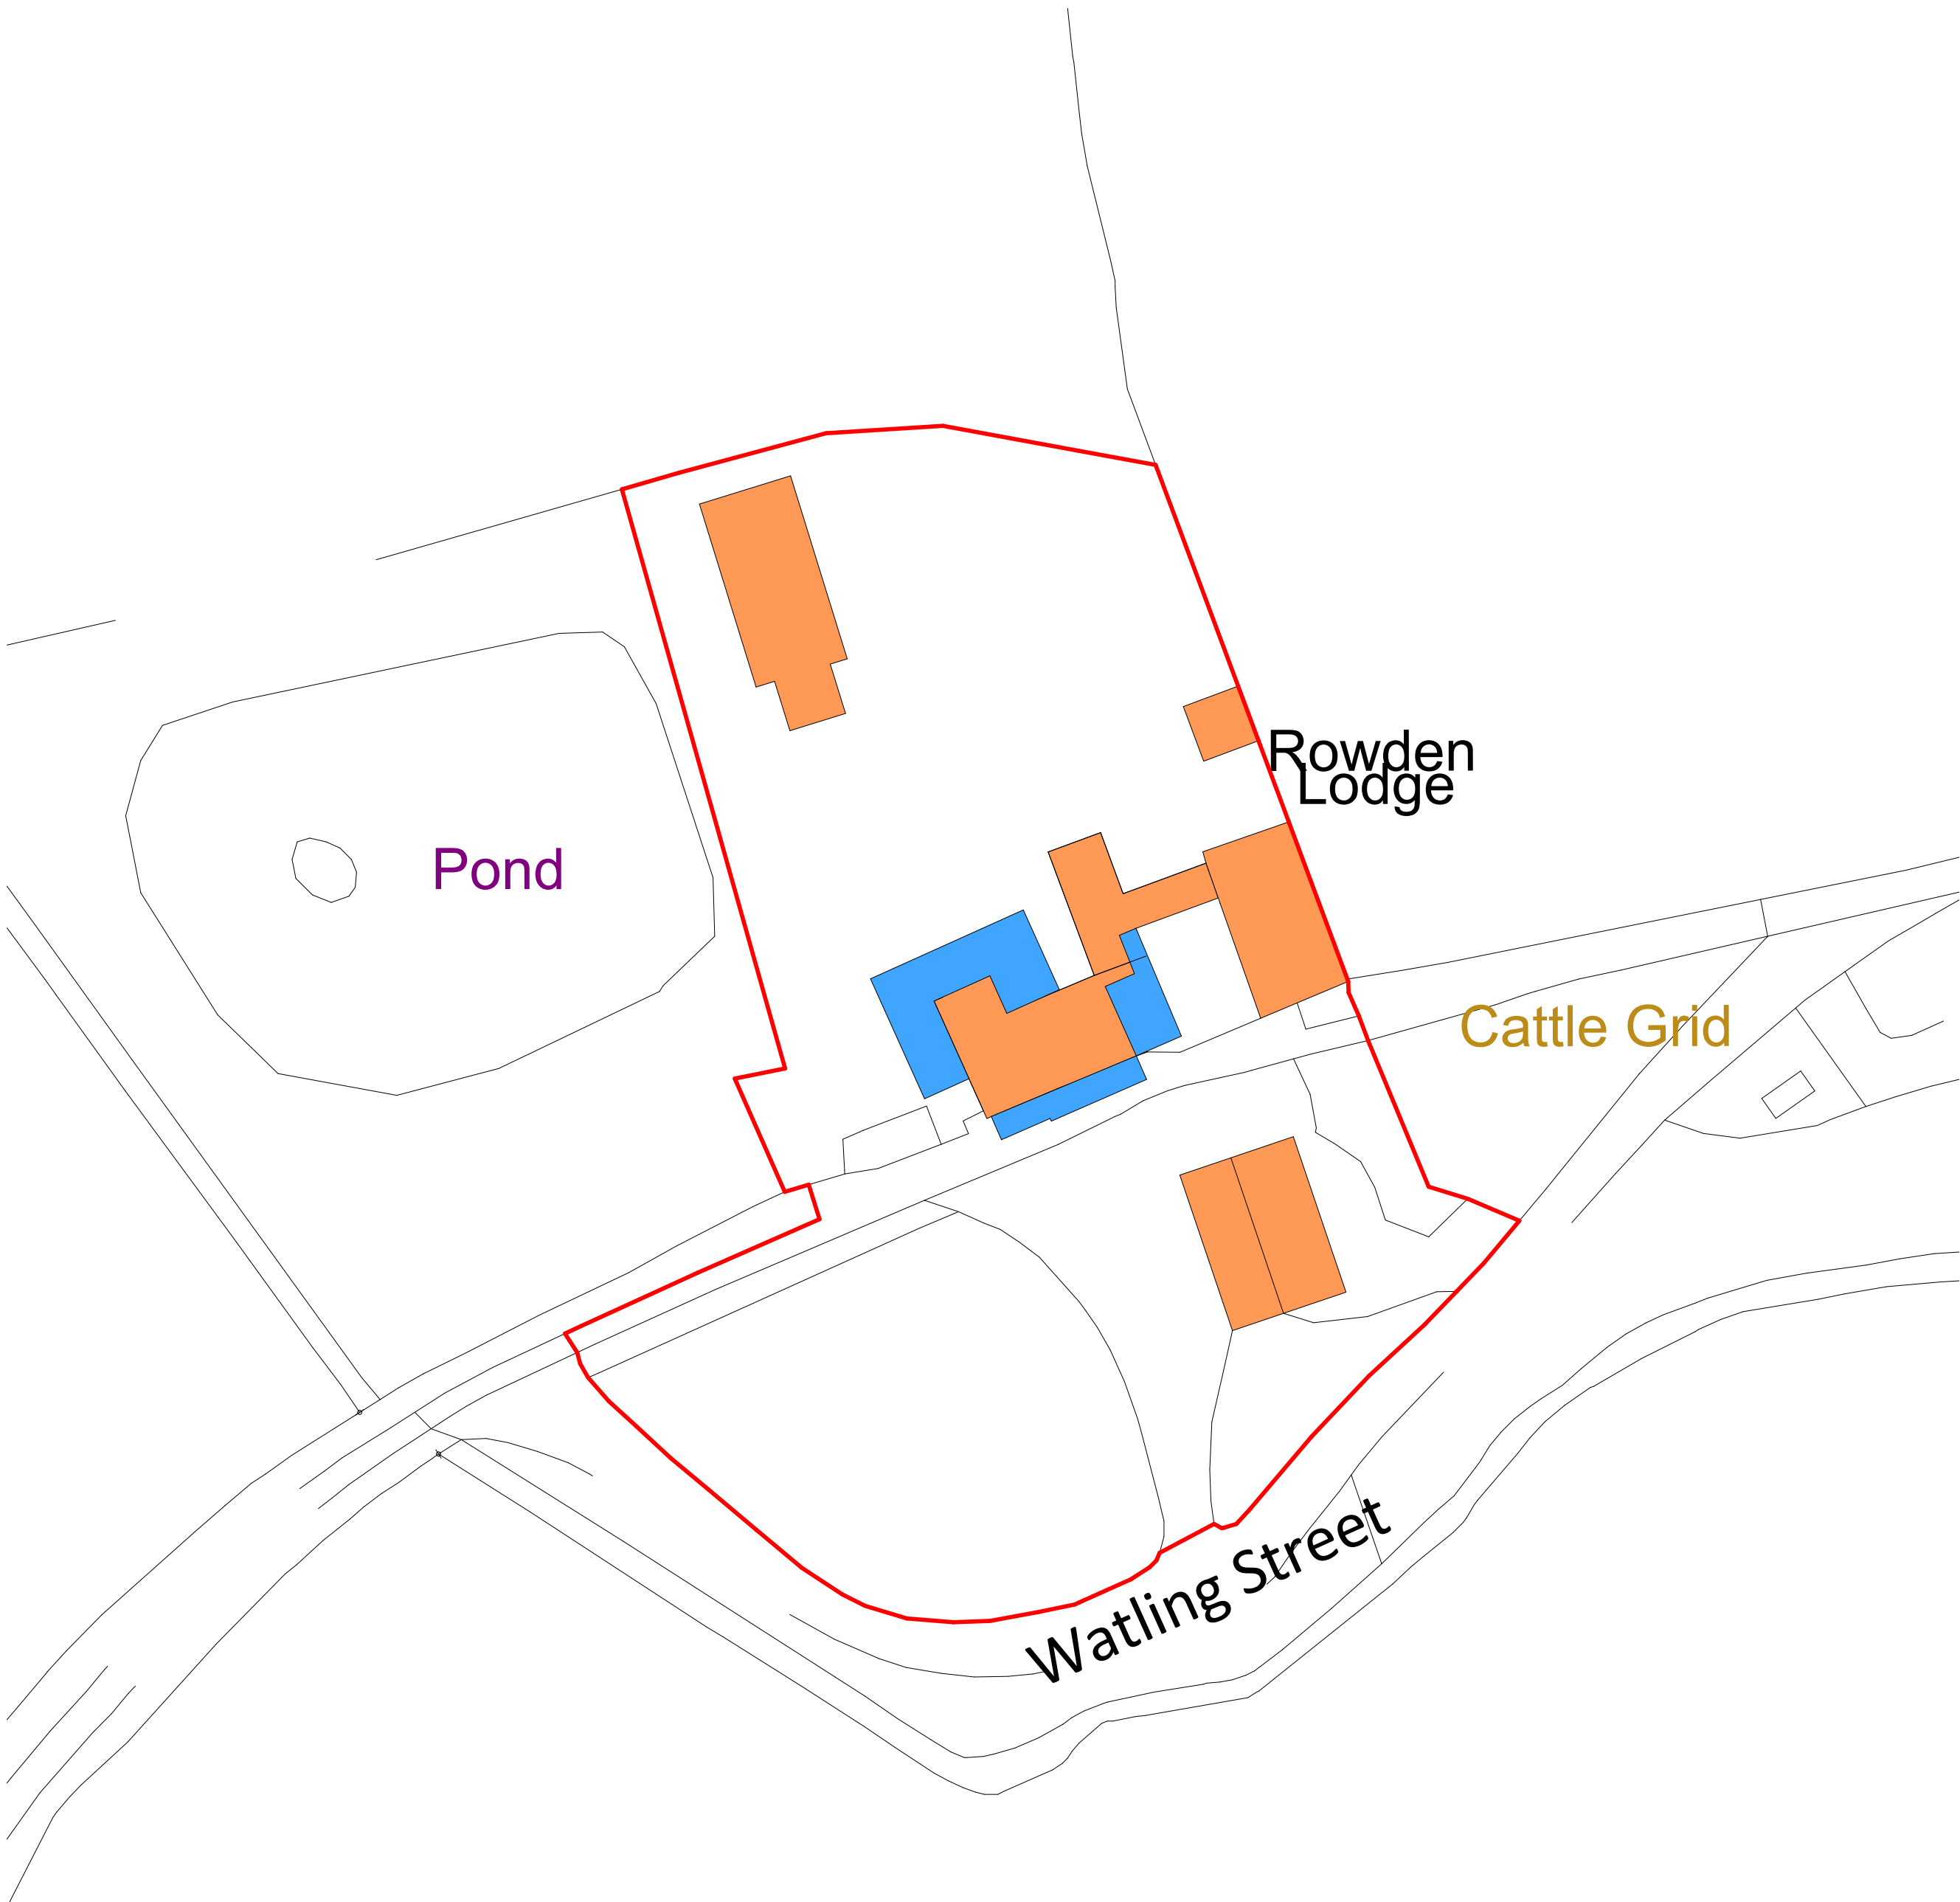

Location map 1:500

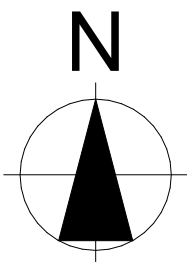

All Dims in millimeters unless otherwise stated.
Do not scale except for planning purposes.
If in doubt - Ask

This drawing is confidential and is the property of Keenan Project Designs Ltd.

© Copyright



KEENAN
PROJECT
DESIGNS

KEENAN PROJECT DESIGNS

0800 233 5787
INFO@KEENANPROJECTDESIGNS.COM
WWW.KEENANPROJECTDESIGNS.COM

CLIENT:
Richard Laight

ADDRESS:
Rowden Lodge, Watling Street, Lindley,
Warwickshire, CV10 0TT

DATE:
18/07/2024

DRAWING SHEET SIZE:
A1

DRAWN BY:
Boluwatito Adebiyi

DRAWING NUMBER:
3132 - 11

PROJECT LEAD:
Val Pelovski

REVISION: B
14/05/2025
VP