

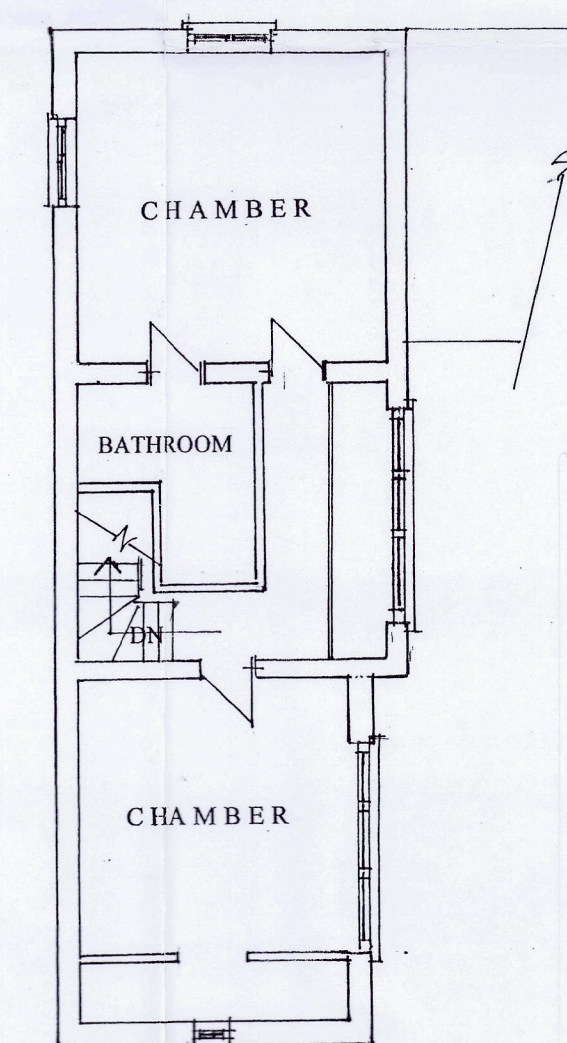
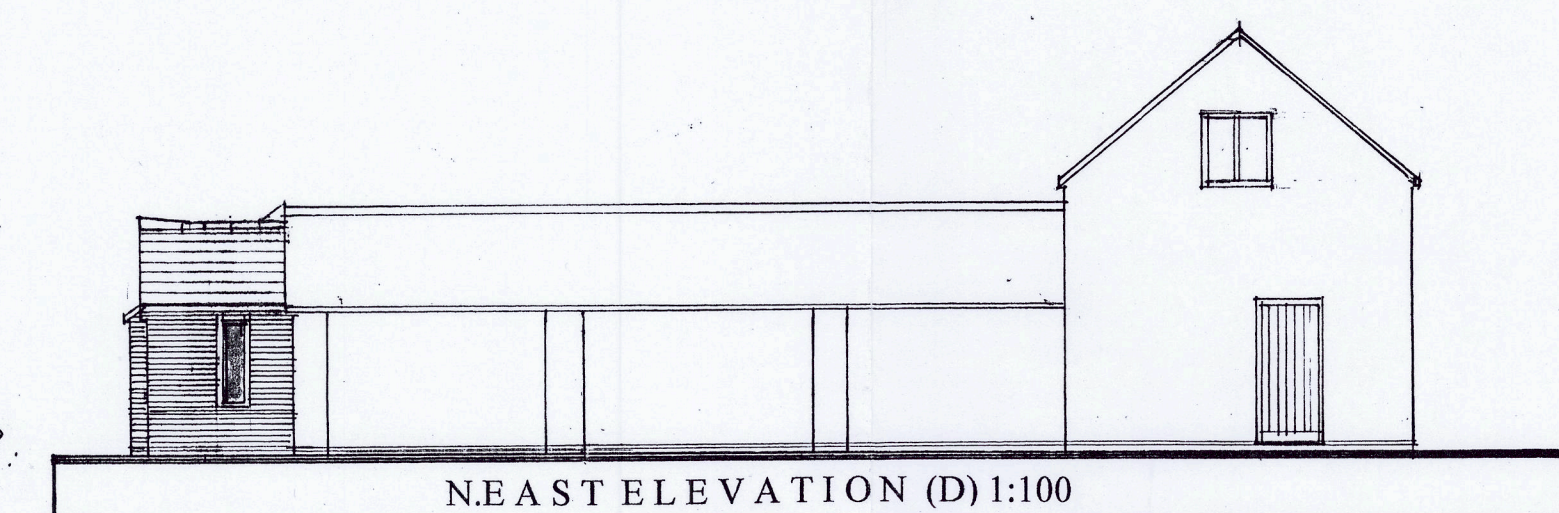
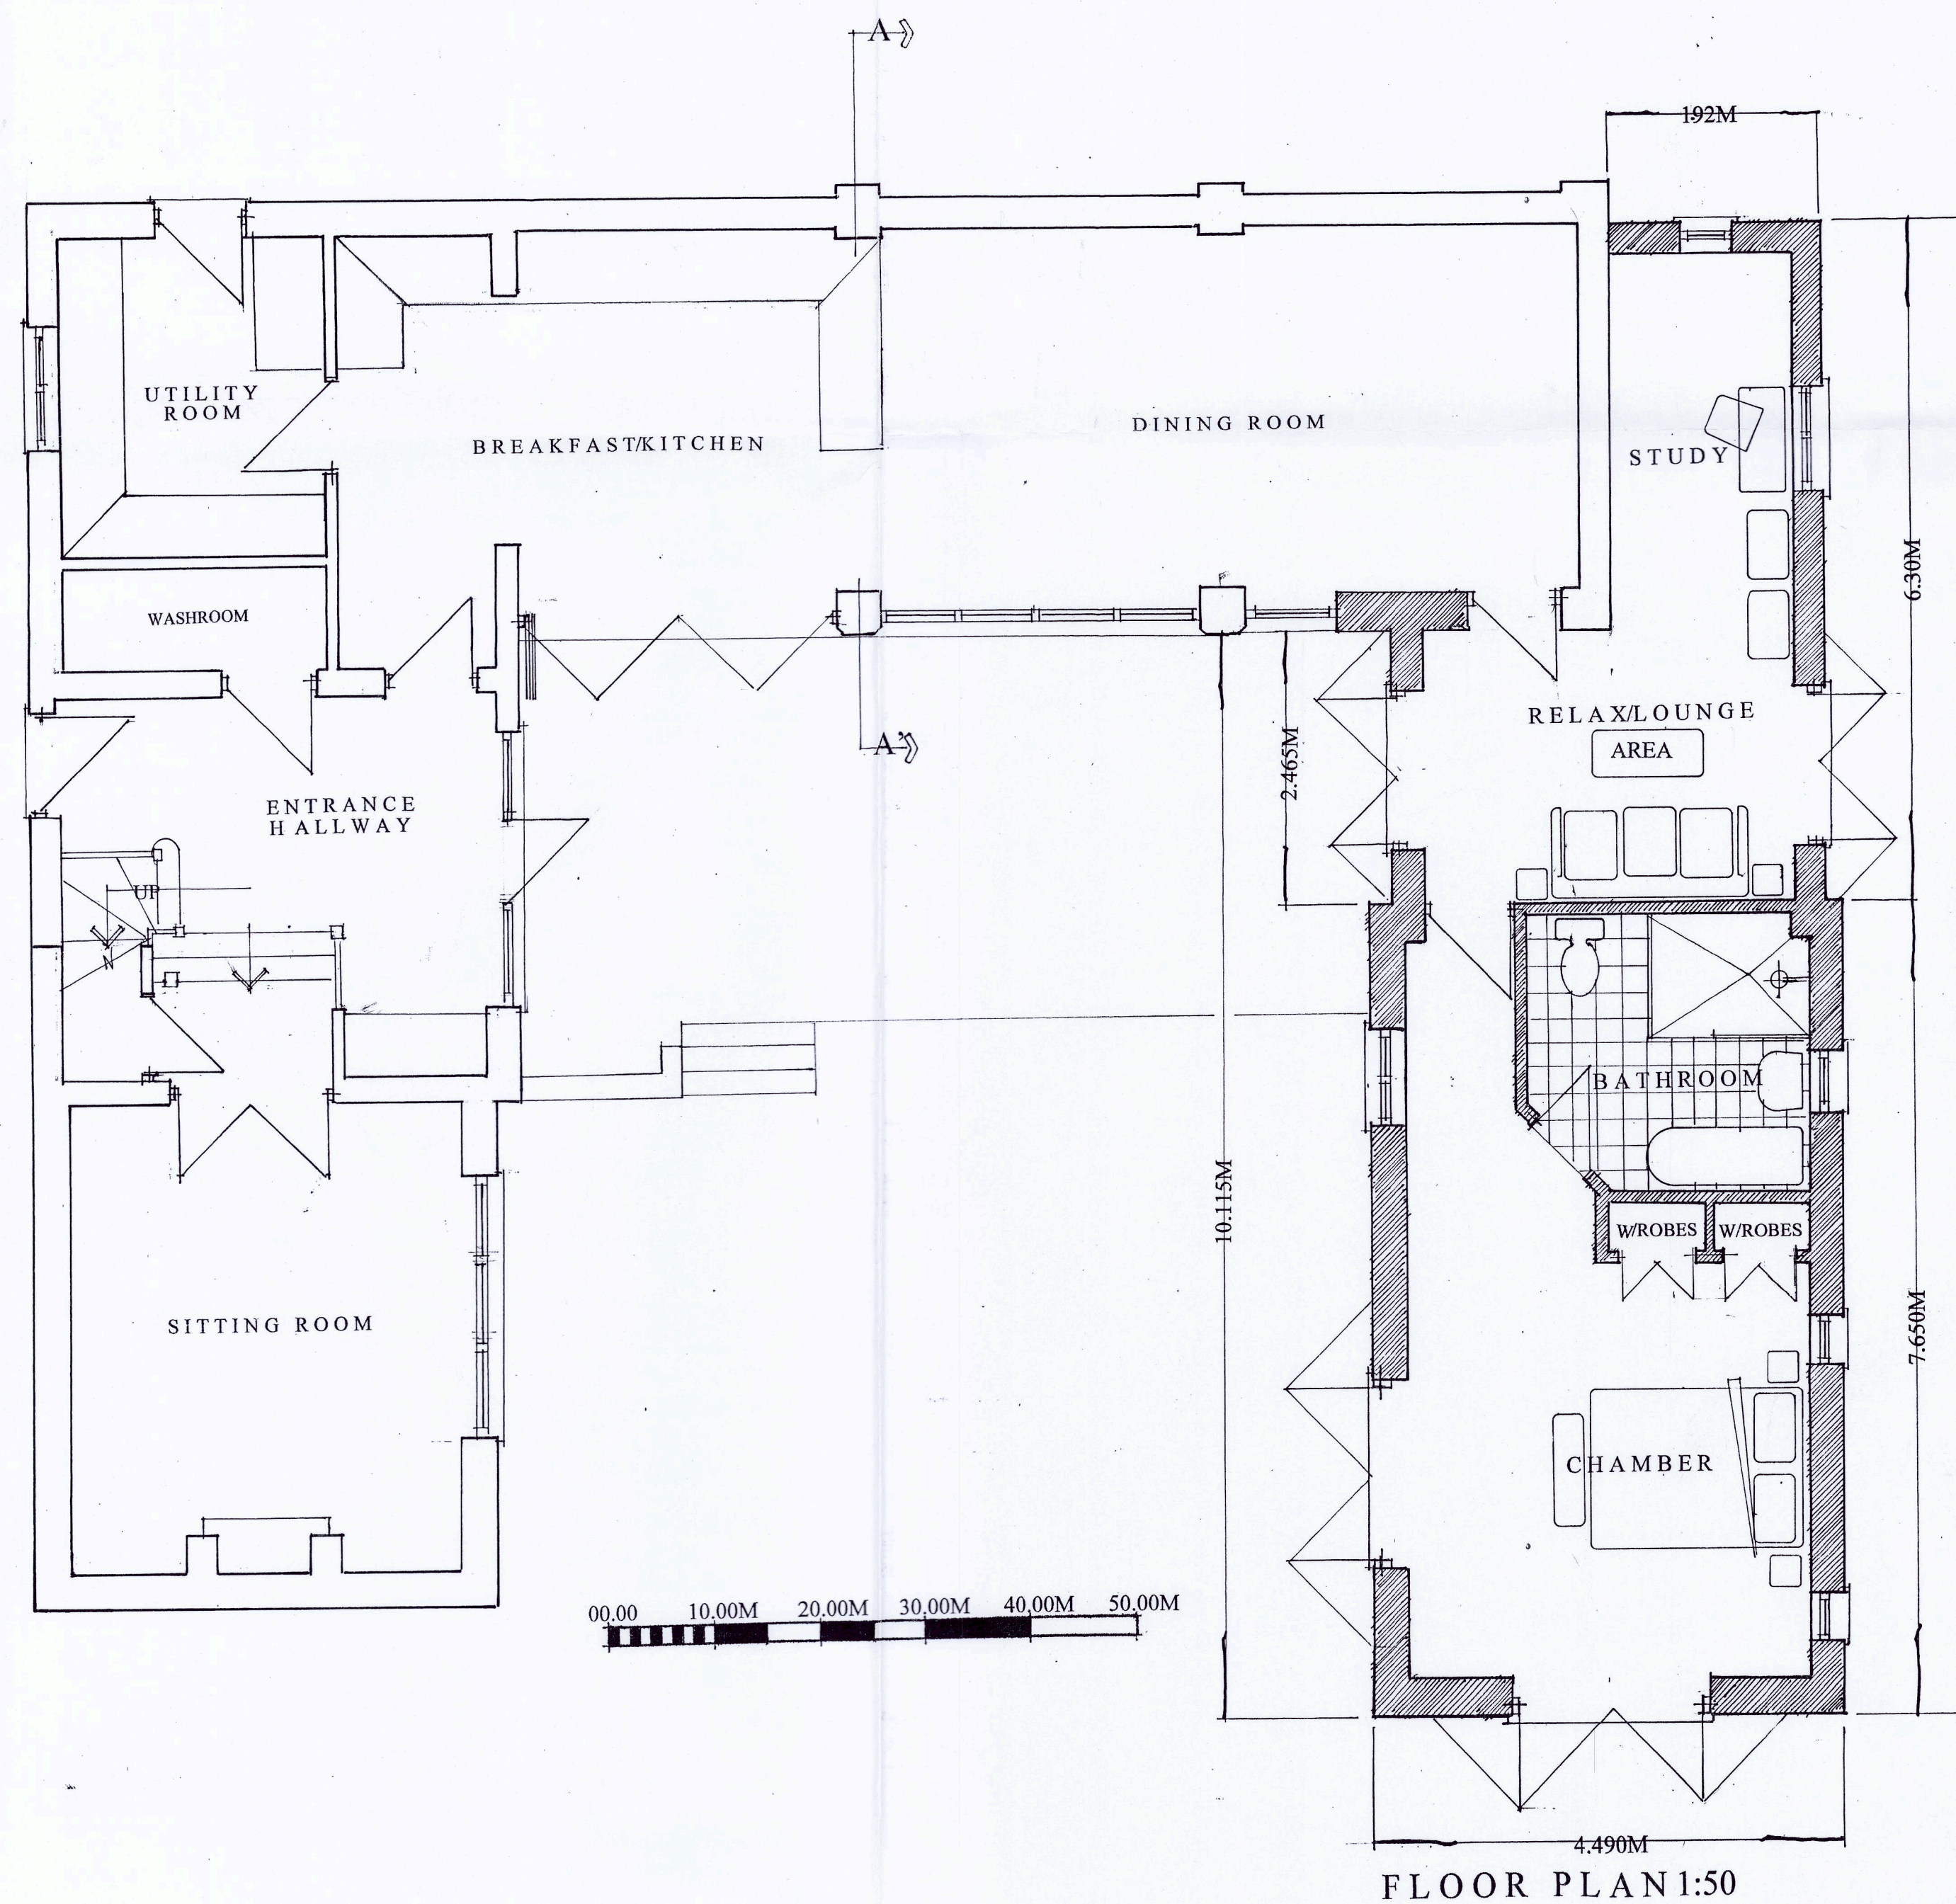
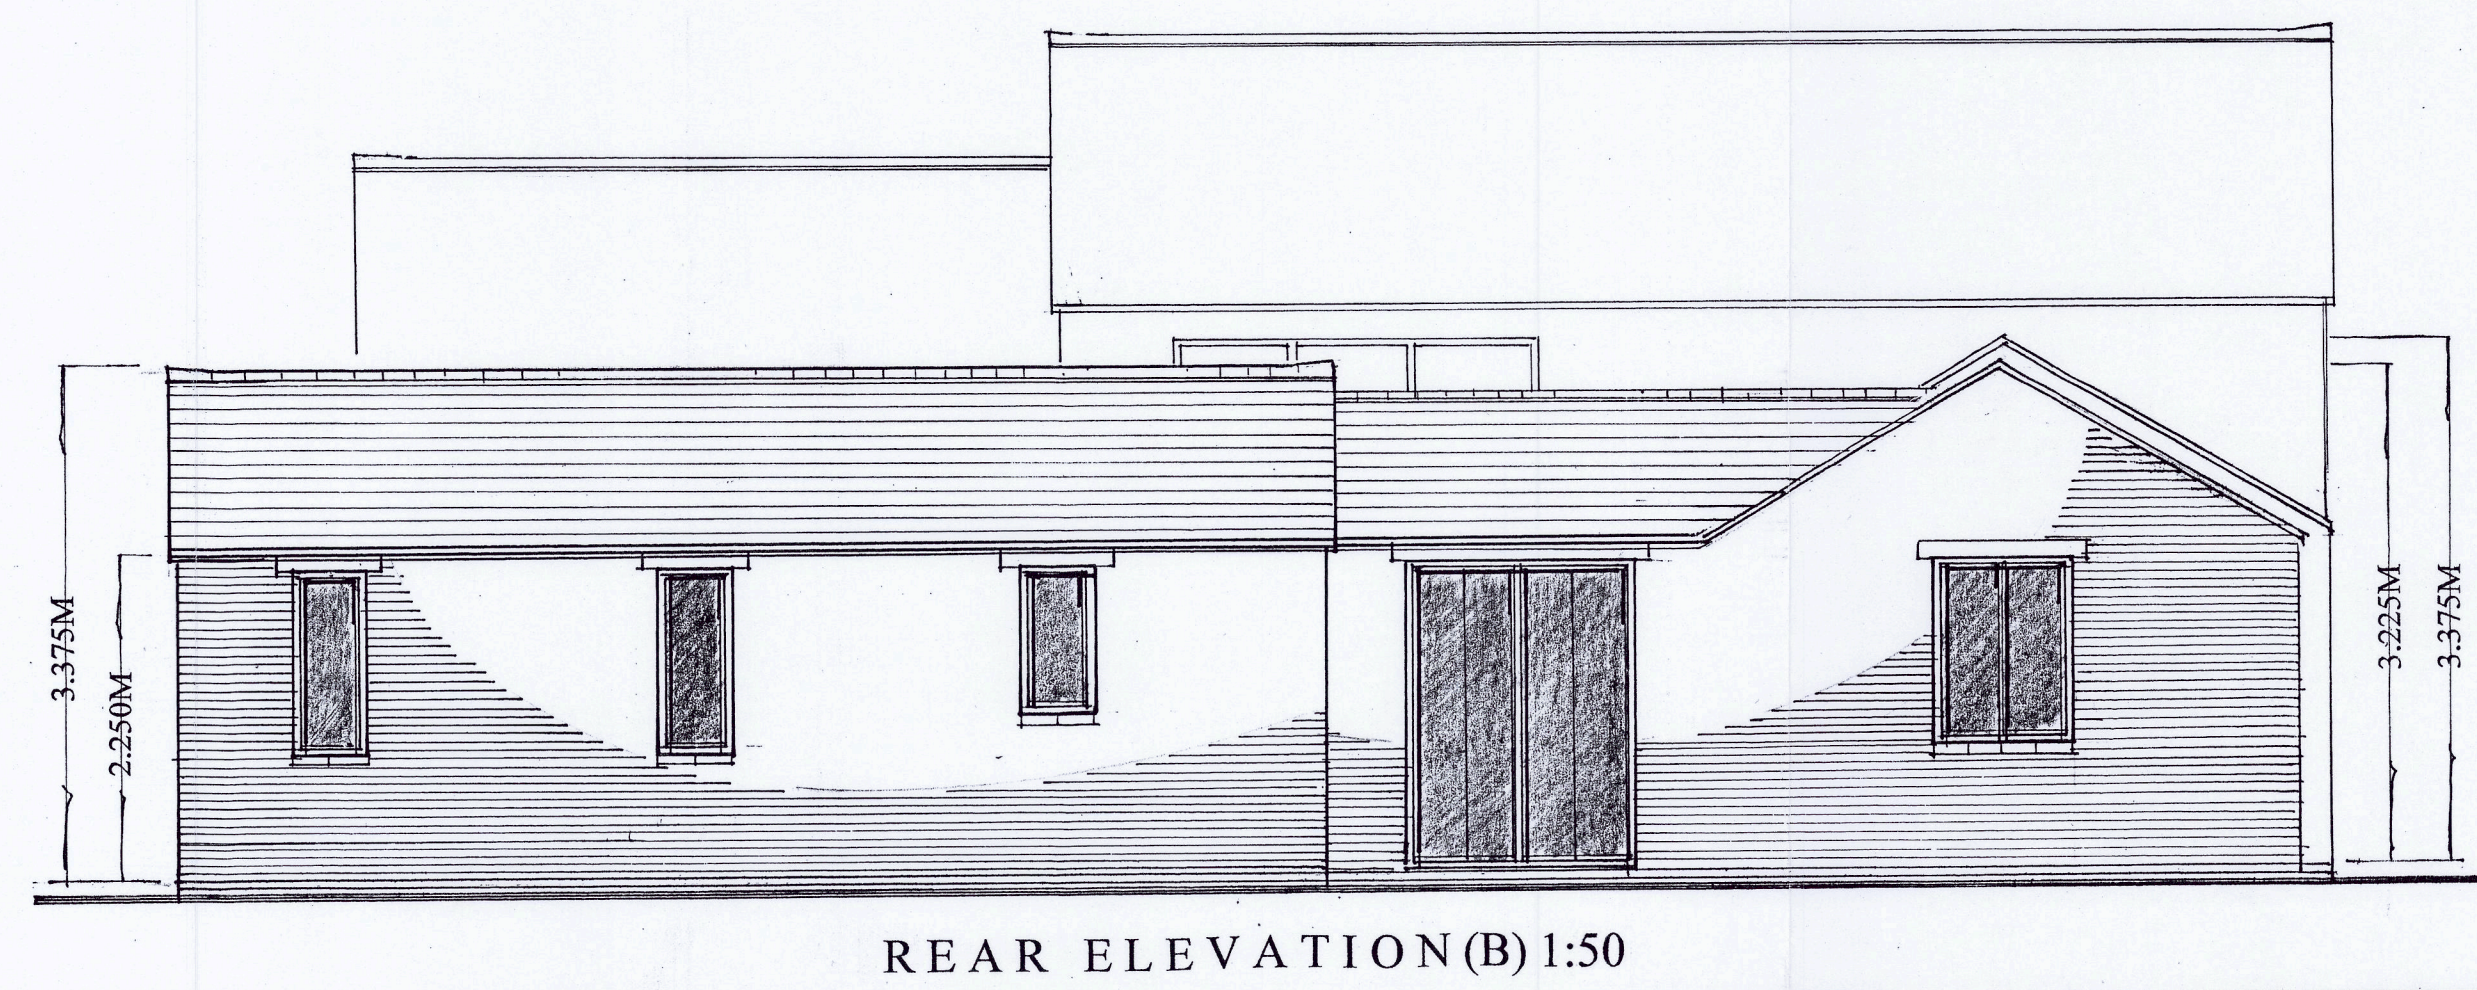
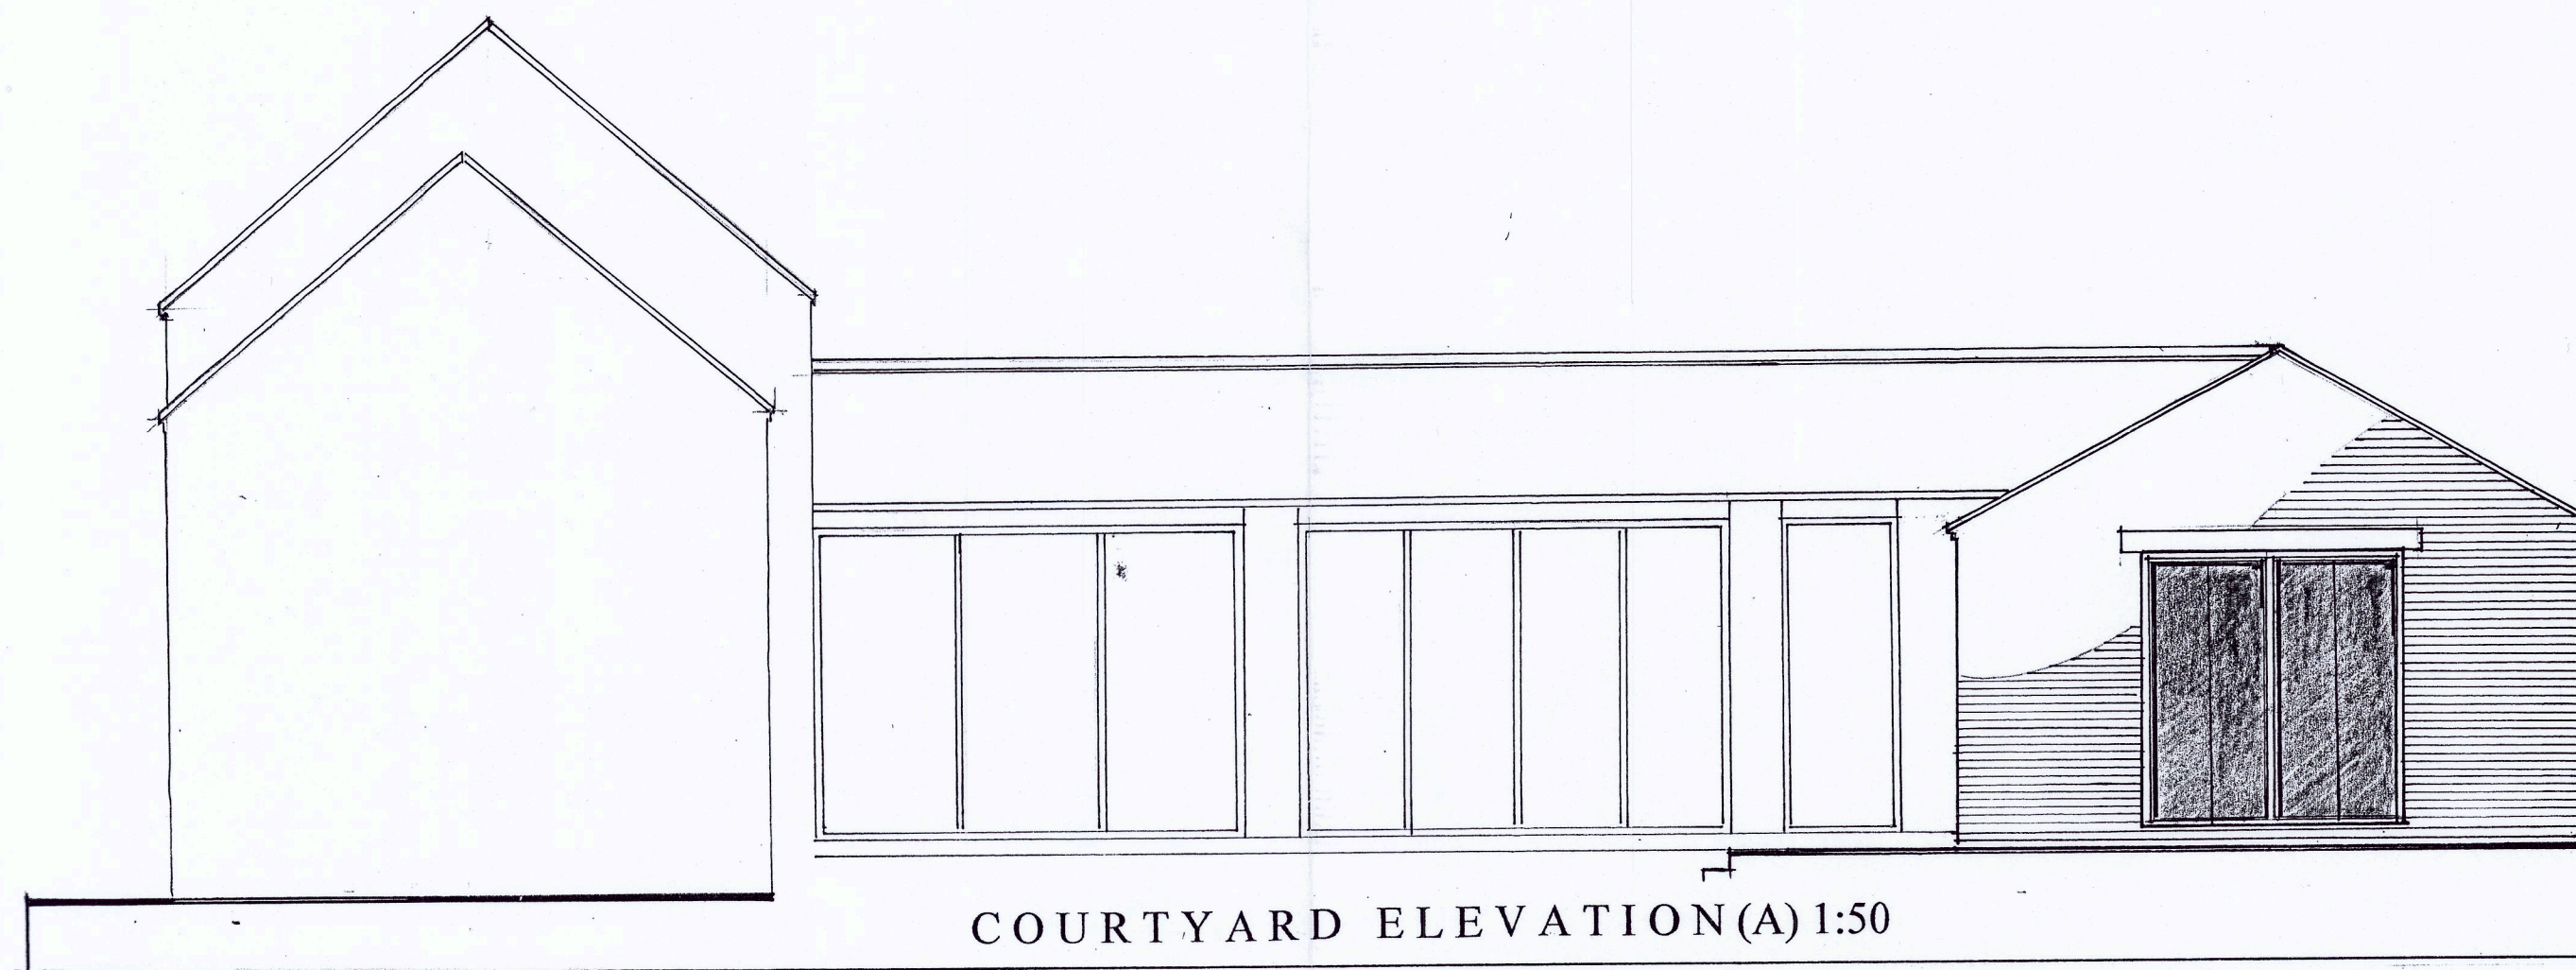


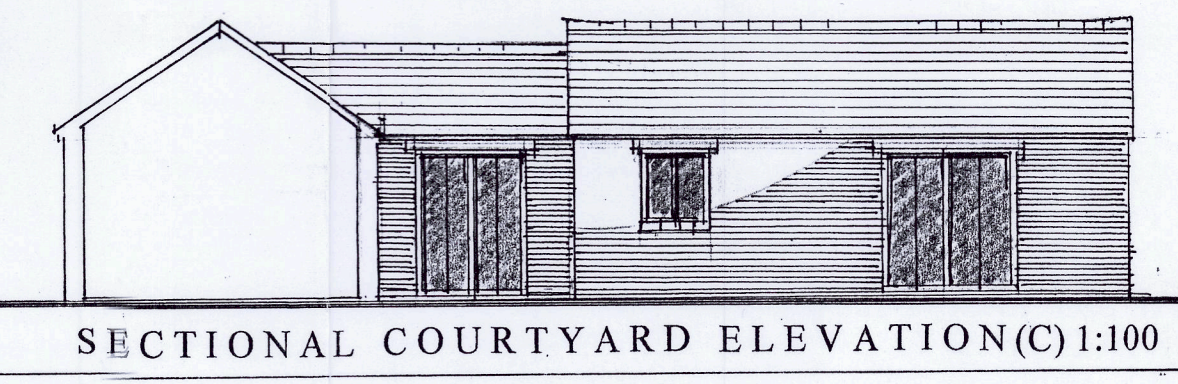

KEY:  
 [White box] = EXISTING MASONRY  
 [Hatched box] = PROPOSED MASONRY

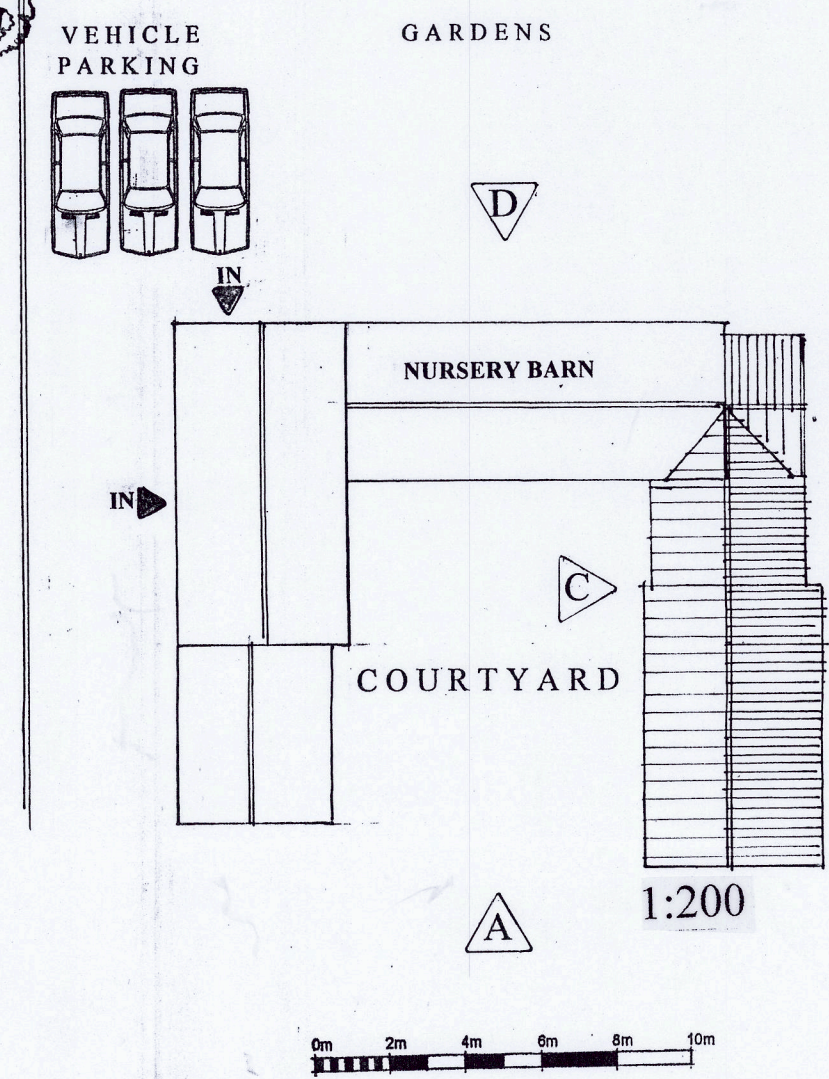


CLIENTS:  
 Mr and Mrs. R. Goodwin.

PROJECT:  
 Proposed Single Storey Extension.  
 (inc. Alterations and Associated Works)  
 Nursery Barn,  
 Coton Lane  
 Market Bosworth  
 Leicestershire.

DRAWING TITLE:  
 Proposed Floor Plan & Elevations.  
 Block Plan & Roof Plan.

SCALE: 1:50/1:100/1:200 @ A1  
 DATE: September 2025  
 DRWG. No: HMD/PD/0599/01  
 © Copyright HMD 2025

**HOUSEMARTIN**  
 DESIGNS

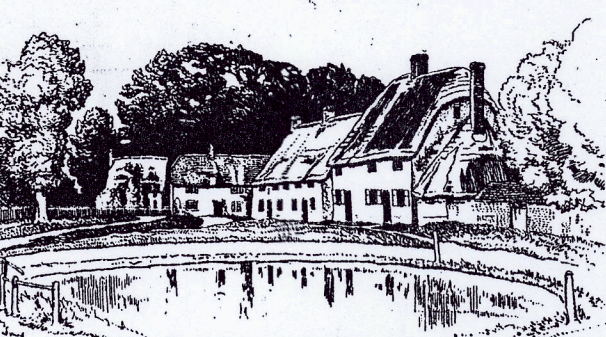

© Copyright HMD.  
 (The Copyright, Designs & Patents Act 1988 - as amended)