




IMPORTANT: ALL DIMENSIONS INDICATIVE ONLY
- CONTRACTOR TO SURVEY PRIOR TO INSTALL
AND NOT TO BUILD FROM DRAWINGS.

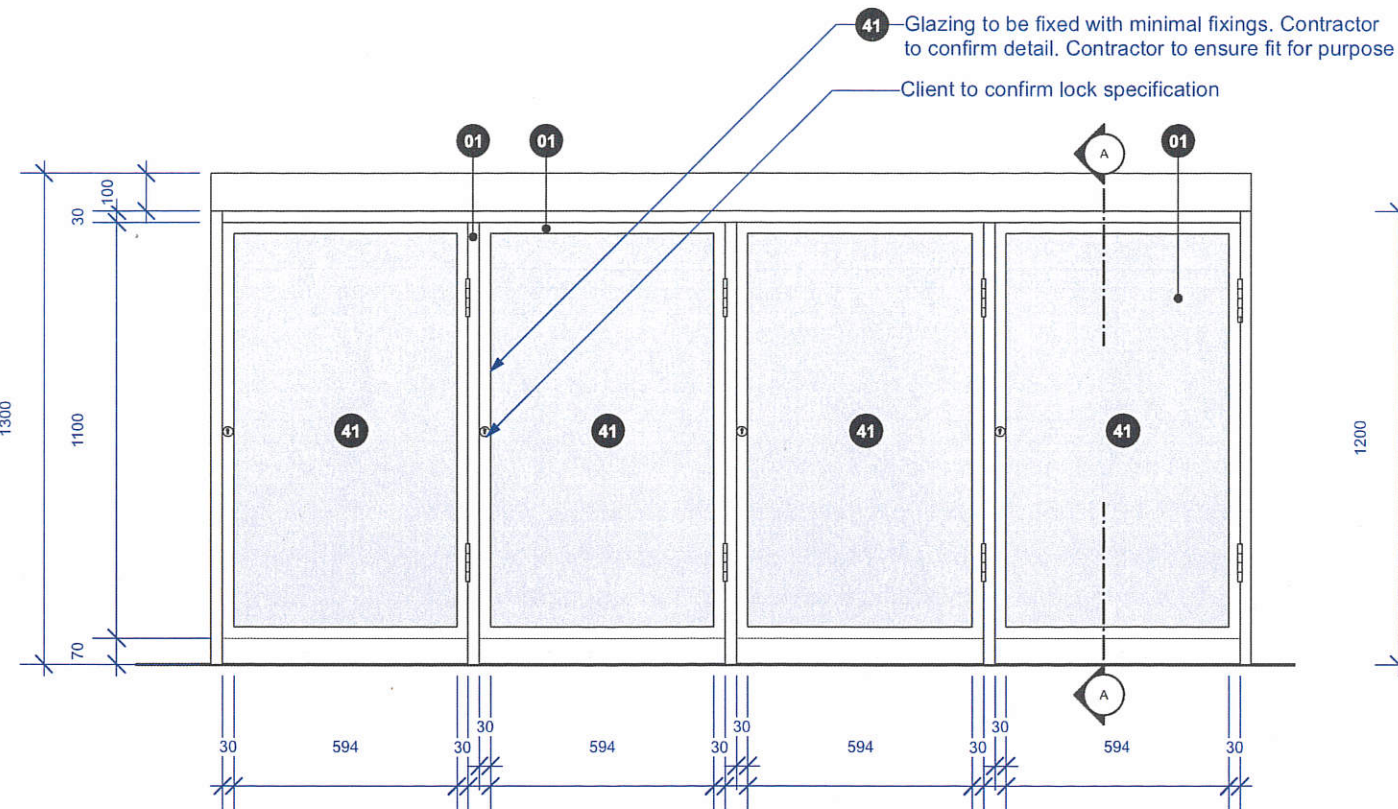


1 FRONT ELEVATION A - BUGGY STORE
Scale: 1:20

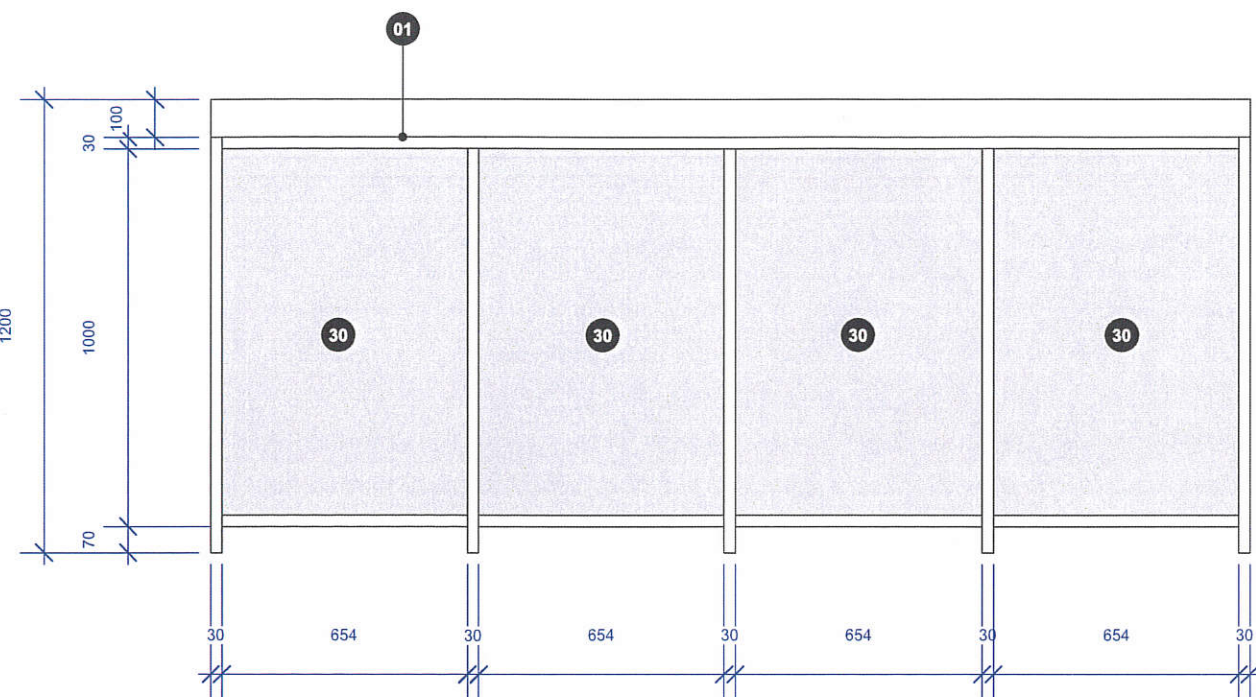


2 SIDE ELEVATION B - BUGGY STORE
Scale: 1:20

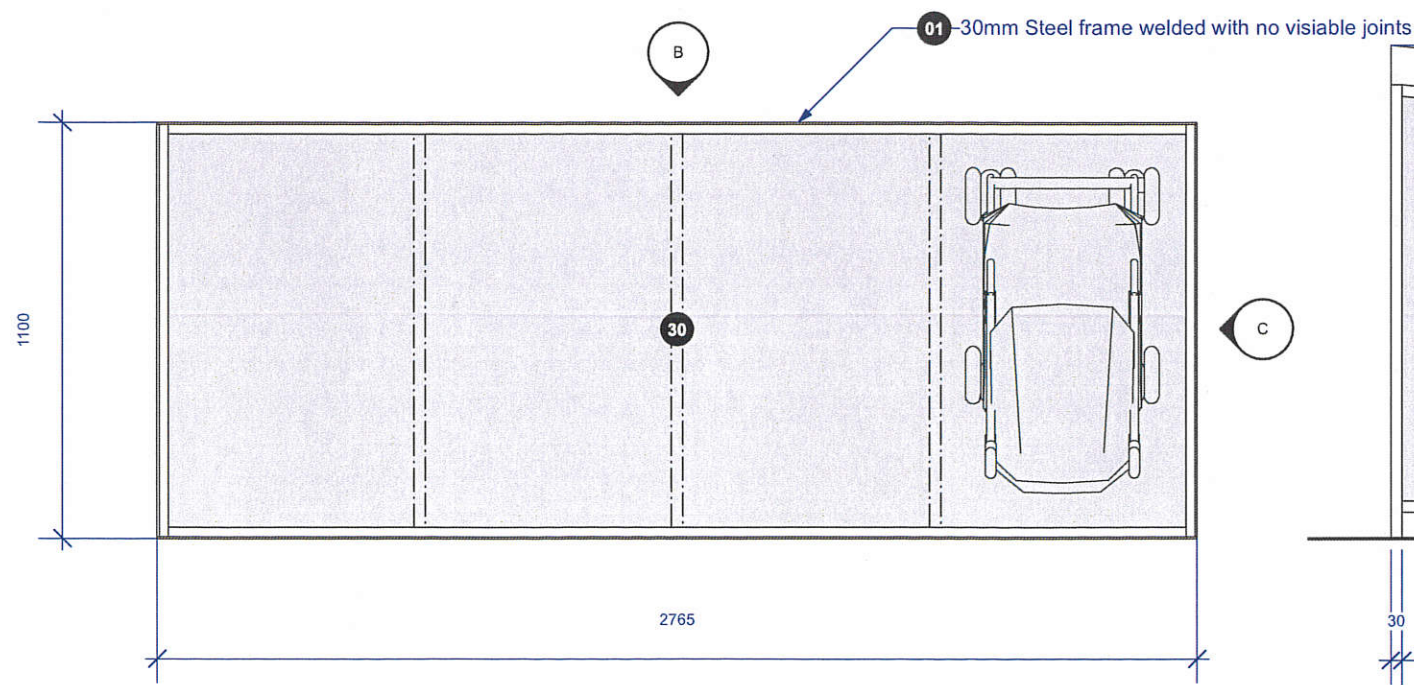

3 PLAN - BUGGY STORE
Scale: 1:20

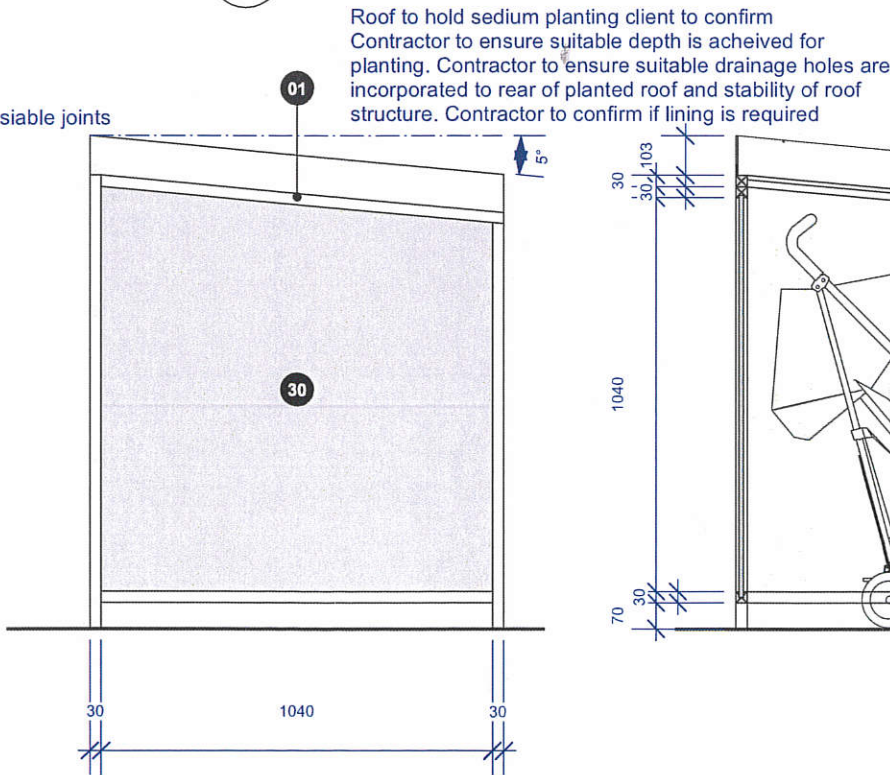

4 SIDE ELEVATION C - BUGGY STORE
Scale: 1:20

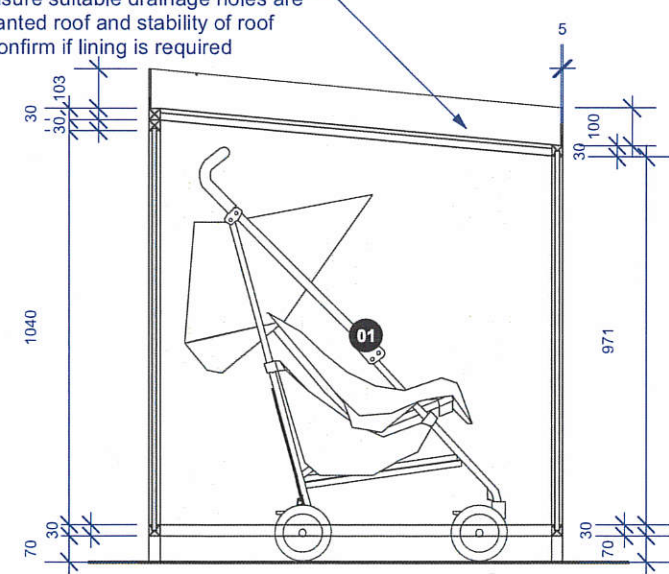

5 SECTION AA - BUGGY STORE
Scale: 1:20

MILLWORK

- GENERAL NOTES
- All aspects of Household Design are subject to site survey and preparation of full working drawings by the main contractor. Any major discrepancies are to be discussed with Household prior to the installation of components. All areas where heights are critical are to be surveyed and working drawings prepared at the earliest opportunity.
 - All dimensions relating to suppliers or sub-contractors must be checked and agreed between main contractors and suppliers or sub-contractors.
 - Household's drawings represent design intent only. Specialist subcontractors are responsible for accurate, safe and fit for purpose execution of all items under their domain. Overall responsibility for implementation lies with the main contractor. All variations, which may be the result of technical safety requirements, must be discussed with Household prior to implementation. Where variations are necessary, the profile of original design intent must be maintained or alternative proposals submitted to Household for consideration.
 - Main contractor to ensure all details are commensurate with structural stability.
 - All electrical installations are to comply with current industry regulations and good practice.
 - All details are to conform with relevant statutory requirements.
 - All design profiles to be maintained in detailing and manufacturing.
 - For information on architectural packages refer to separate graphics package where relevant.
 - Drawings to be read in conjunction with Household's standard Site Drawing Package.
 - If in doubt, ask, consult or advise - please do not assume.

WALL CONSTRUCTION KEY

	Existing Landlord Walls
	New partitions. Standard partition of 12.5mm plasterboard taped and filled with studs. Fixed back to 70mm gap, metal studs, full height. Finishes as noted in elevations.

01 Yellow powder coat high gloss colour to match brand Yellow - Sunrise yellow, Ref #FFC41A, R255 G196 B26, CO M33 Y100 K0, PMS 7549C RAL1028

30 Black Powder Coat finish to match RAL9005 www.ral.com

41 Clear acrylic 10mm Clear Polycarbonate Sheet contractor to supply



Household Design Ltd
135 Curtain Road
London EC2A 3BX
UK
www.household-design.com
t: +44 (0)207 739 6537
f: +44 (0)207 729 8780

NOTE:
*This drawing is the property of Household Design and shall remain the copyright of Household Design. It is to be used for the purpose of construction only and is not to be reproduced or used in any other way without the written consent of Household Design.
*This drawing should be read in conjunction with all specifications and all relevant design, engineering and specialist drawings.
*This working drawing and specification shall be undertaken in accordance with current health and safety legislation by the planning supervisor for the project.

*Do not scale drawing. Contractor to check all dimensions from drawings to site and to notify Household of any discrepancies prior to fabrication. Discrepancies not brought to the attention of Household will be the responsibility of the relevant contractor.
*All drawings produced by Household are the property of Household and are not to be reproduced or used in any other way without the written consent of Household.
*Household shall not be responsible for such third parties not be liable for the deliverables of such third parties.

ISSUE	DATE	DESCRIPTION	ISSUE	DATE	DESCRIPTION

PROJECT: HEM HEATH - STOKES ON TRENT	DWG NAME: BUGGY STORE
CLIENT: GREENE KING	STATUS: COMMENTS/COSTING

DRAWN BY: SW	CHECKED BY: DS
PROJECT NO: 1623	DWG NO: HH-1623-31
DATE: 11.12.23	SCALE: 1:50 @ A3