



1. Drawings copyright of © Architectural Vistadesigns Ltd
2. Drawings not to be used without written consent.
3. Planning drawings should not be used for the purpose of construction or working drawings.
4. Building Regulation approved drawings are not construction or working drawings.
5. All dimensions must be checked and verified on site before commencing works.
6. OS data may have been used for the purpose of a Planning submission.

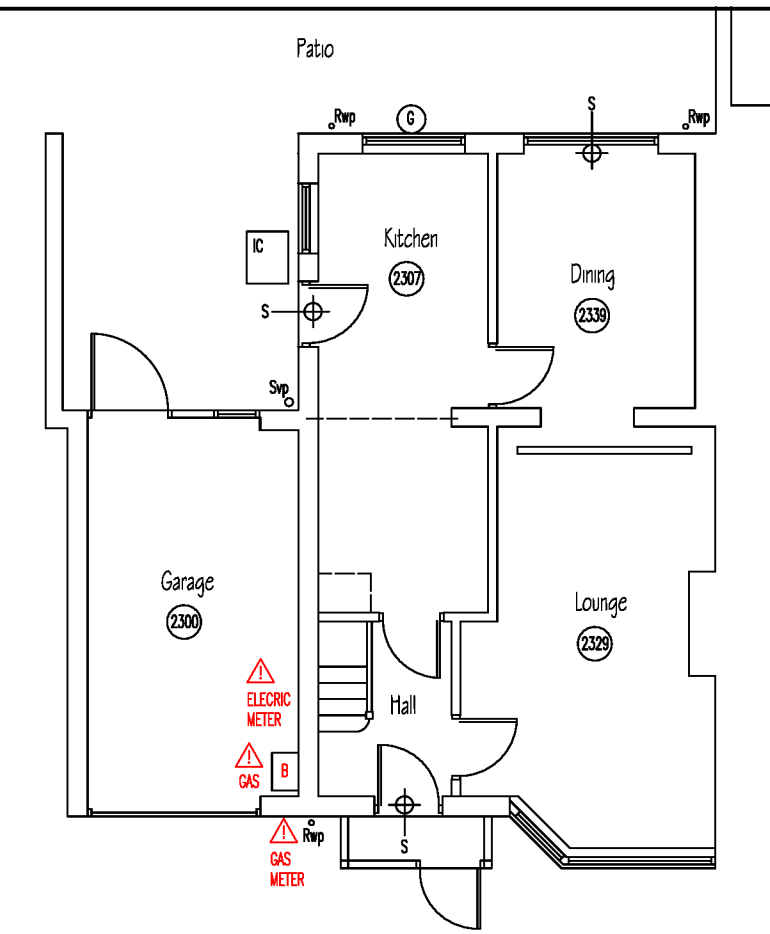


EXISTING GROUND FLOOR PLAN


0 5
metres

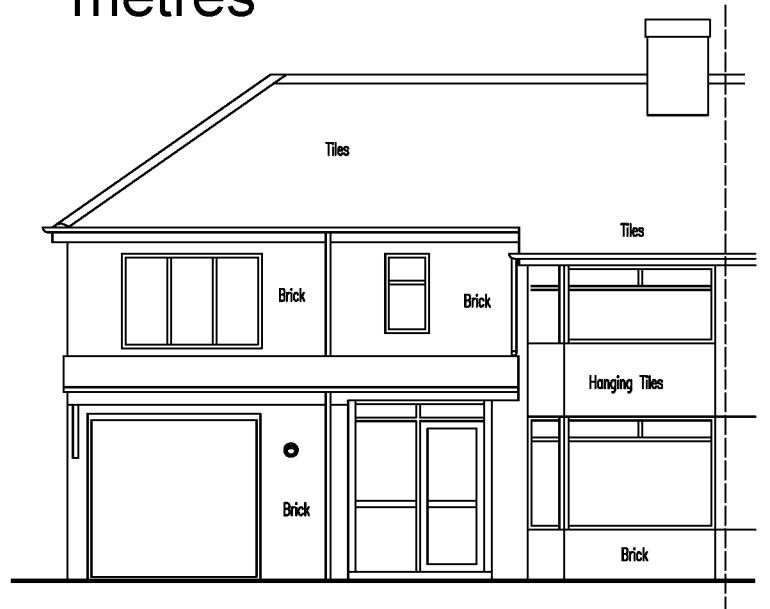


EXISTING FRONT ELEVATION

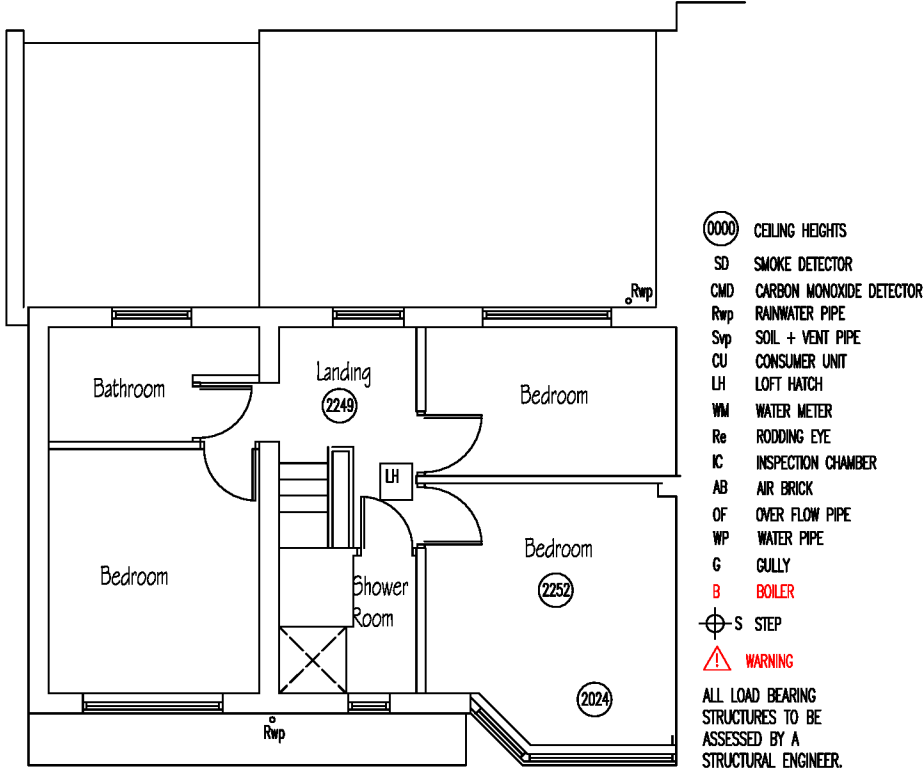


EXISTING FIRST FLOOR PLAN

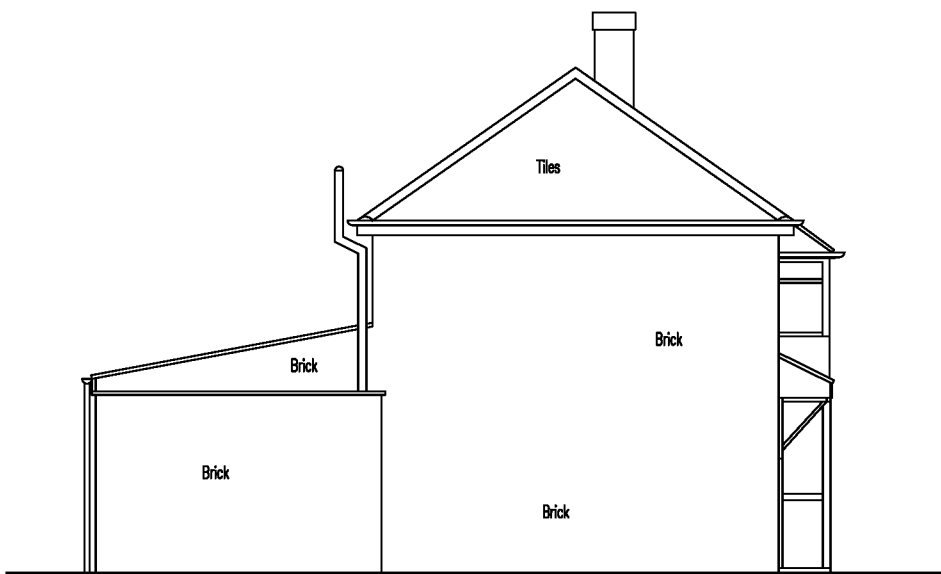

EXISTING SIDE ELEVATION

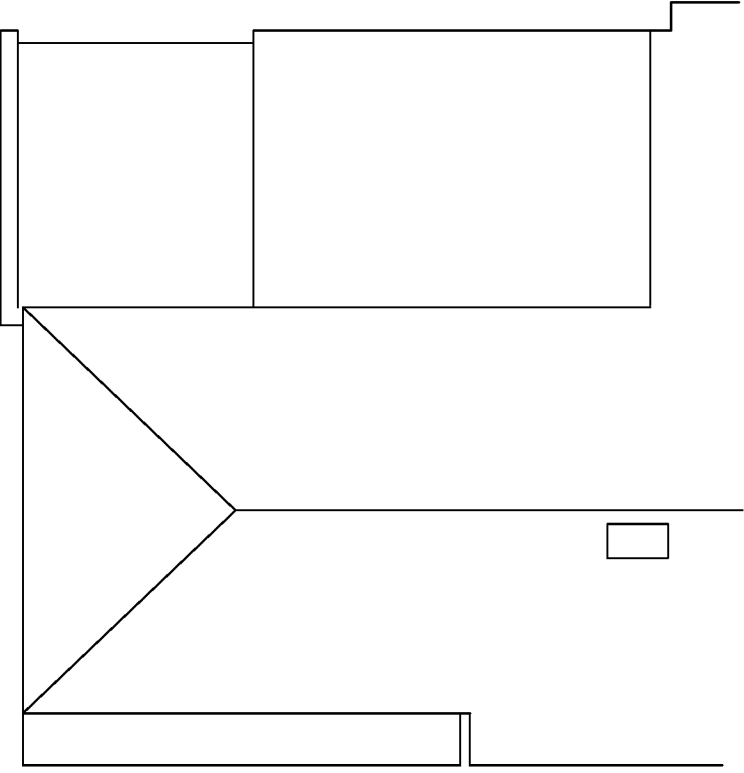

EXISTING ROOF PLAN

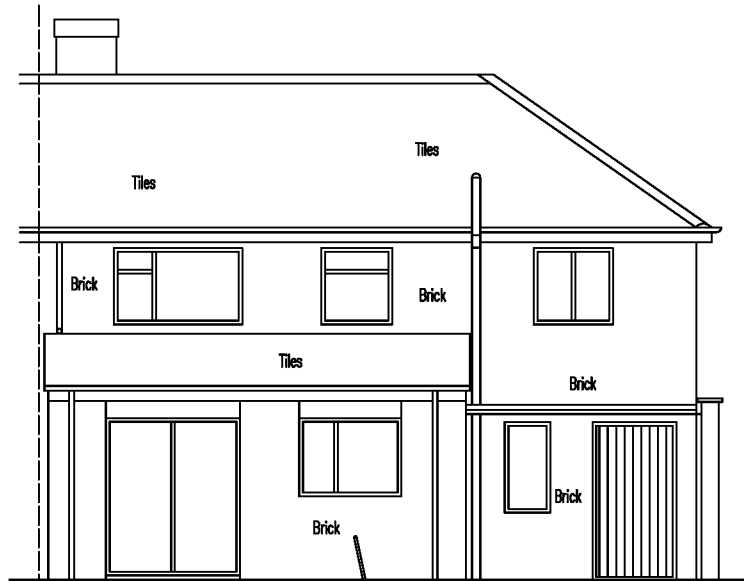

EXISTING REAR ELEVATION

EXISTING SERVICES NOTE:
IT WOULD BE ADVISED THAT THE CONTRACTOR TO LOCATE ALL EXISTING GAS, ELECTRIC AND WATER SERVICE MAINS & RECORDS SHOULD BE OBTAINED PRIOR TO COMMENCEMENT OF CONSTRUCTION WORKS TO DETERMINE EXACT LOCATIONS.
ON EXCAVATION NEAR MAINS IT WOULD BE RECOMMENDED THAT EXCAVATION BE CARRIED OUT BY HAND DIG AND NOT MECHANICAL MEANS TO REDUCE RISK OF DAMAGE TO SERVICES AND POTENTIAL RISK TO LIFE FROM GAS EXPLOSION FROM GAS MAINS, ELECTROCUTION FROM ELECTRIC MAINS AND POTENTIAL FALL DUE TO DEEP WORK MAINS ON SITE.

EPIC VENTS:
EXISTING VENTS IN EPIC SHOULD NOT BE BLOCKED ON NEW BUILD AND CROSS VENTILATION TO EXISTING FLOOR ZONE MAINTAINED.


WATER AUTHORITY BUILD OVER AGREEMENTS:
IT WOULD BE ADVISED THAT THE CLIENT CONTACT THE WATER AUTHORITY OR PRIVATE DRAINAGE CONSULTANT TO CHECK EXISTING DRAINAGE ON THE LAND EARLY IN THE DESIGN PROCESS / BEFORE WORKS COMMENCE. IF THERE IS A PUBLIC / SHARED SEWER CROSSING YOUR LAND AND THE EXTENSION IS BUILT WITHIN 3 METERS OR OVER THE SEWER, APPROVAL FROM THE LOCAL WATER AUTHORITY WILL BE REQUIRED AND CCTV SURVEYS CARRIED OUT.

ASBESTOS NOTE:
PROPERTIES BUILT BEFORE THE YEAR OF 1989 THERE IS A RISK OF ASBESTOS AND IT WOULD BE ADVISED THAT AN ASBESTOS SURVEY SHOULD BE CARRIED OUT PRIOR TO DEMOLITION AND COMMENCEMENT OF CONSTRUCTION WORKS.
ANY ASBESTOS LOCATED AT THE PROPERTY SHOULD BE REMOVED BY ASBESTOS REMOVAL SPECIALISTS.

PARTY WALL NOTICE:
ON-LINE WITH THE PARTY WALL ACT 1996, A PARTY WALL NOTICE SHOULD BE SERVED ON YOUR NEIGHBOURS WHERE YOU PROPOSE TO BUILD AN EXTENSION NEAR IN / ON RESPECTIVELY OF YOUR NEIGHBOURS FOUNDATIONS AND THAT THE PROPOSED FOUNDATIONS GO DEEPER THAN YOUR NEIGHBOURS FOUNDATIONS OR THE PROPOSED EXTENSION STRADDLES THE BOUNDARY OF YOUR NEIGHBOURS PARTY WALL FENCE, OR YOU SHOROT ADJACENT TO A PARTY WALL OR YOU CONVERT THE LOFT SPACE WHERE BY THE PARTY WALL IS REQUIRED TO SUPPORT ADJACENT STRUCTURES.

HEALTH & SAFETY:
UNDER CDM REGULATION 2015 IT IS IMPORTANT FOR CLIENTS TO CONSIDER HEALTH AND SAFETY ASPECTS FOR THE PRE-CONSTRUCTION PHASE AND CONSTRUCTION OF THE PROJECT AND MANDATORY TO APPOINT A PROFESSIONAL HEALTH & SAFETY CONSULTANT. POP IS A COMPANY IN EXCELLED HEALTH PROMOTE SERVICES TO IMPROVE THE MANAGEMENT OF THE PROJECT FOR HEALTH & SAFETY ON SITE AND NOTIFY THE HEALTH & SAFETY EXECUTIVE, AND FURTHER PREPARE THE HEALTH & SAFETY FILE ON COMPLETION.

CONTACT:
POP - MATTHEW SHARLTON: 0116 225 1710 / 07712 177 300

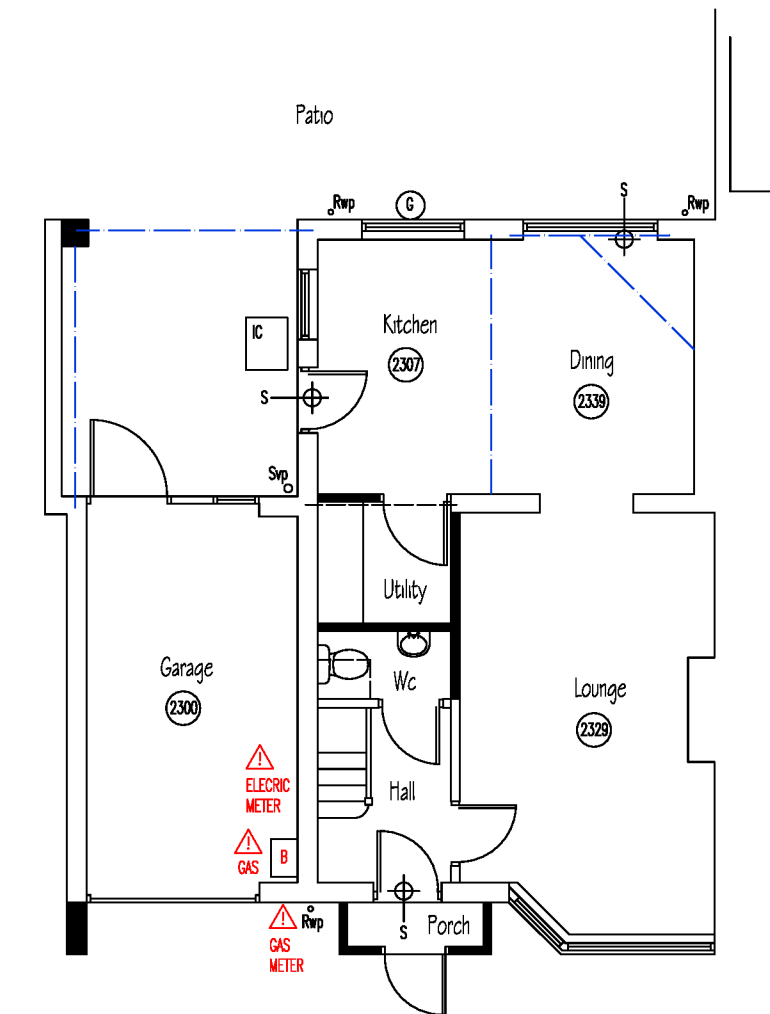


PROPOSED GROUND FLOOR PLAN


0 5
metres




PROPOSED FRONT ELEVATION

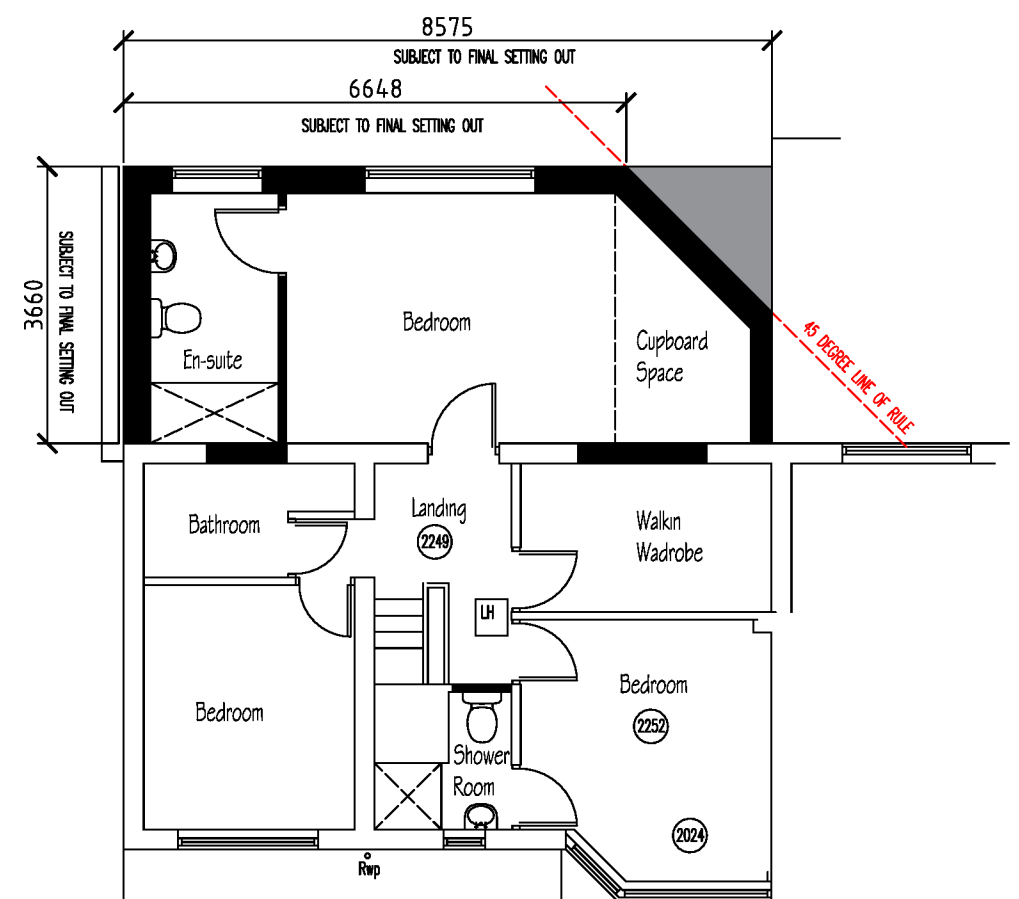


PROPOSED FIRST FLOOR PLAN

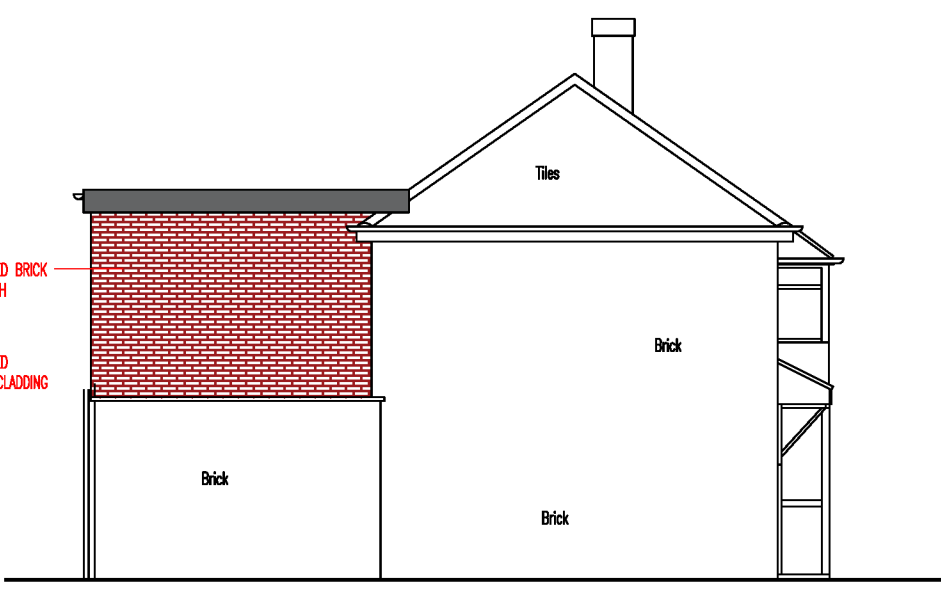


PROPOSED SIDE ELEVATION

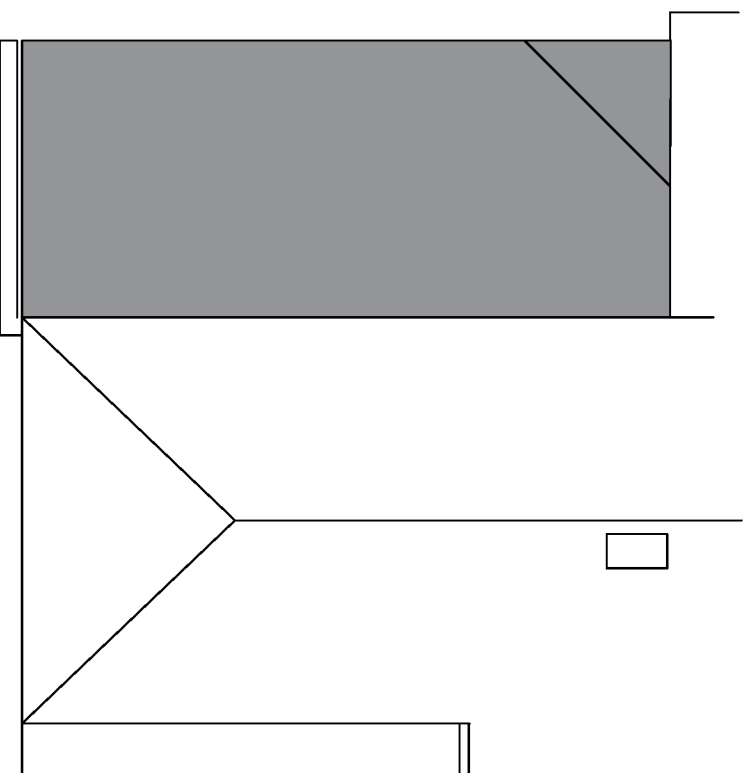

PROPOSED ROOF PLAN

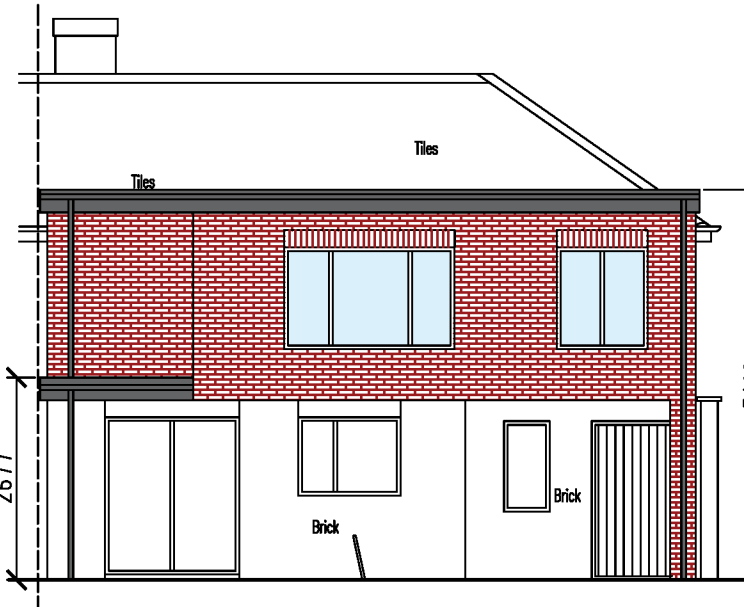

PROPOSED REAR ELEVATION

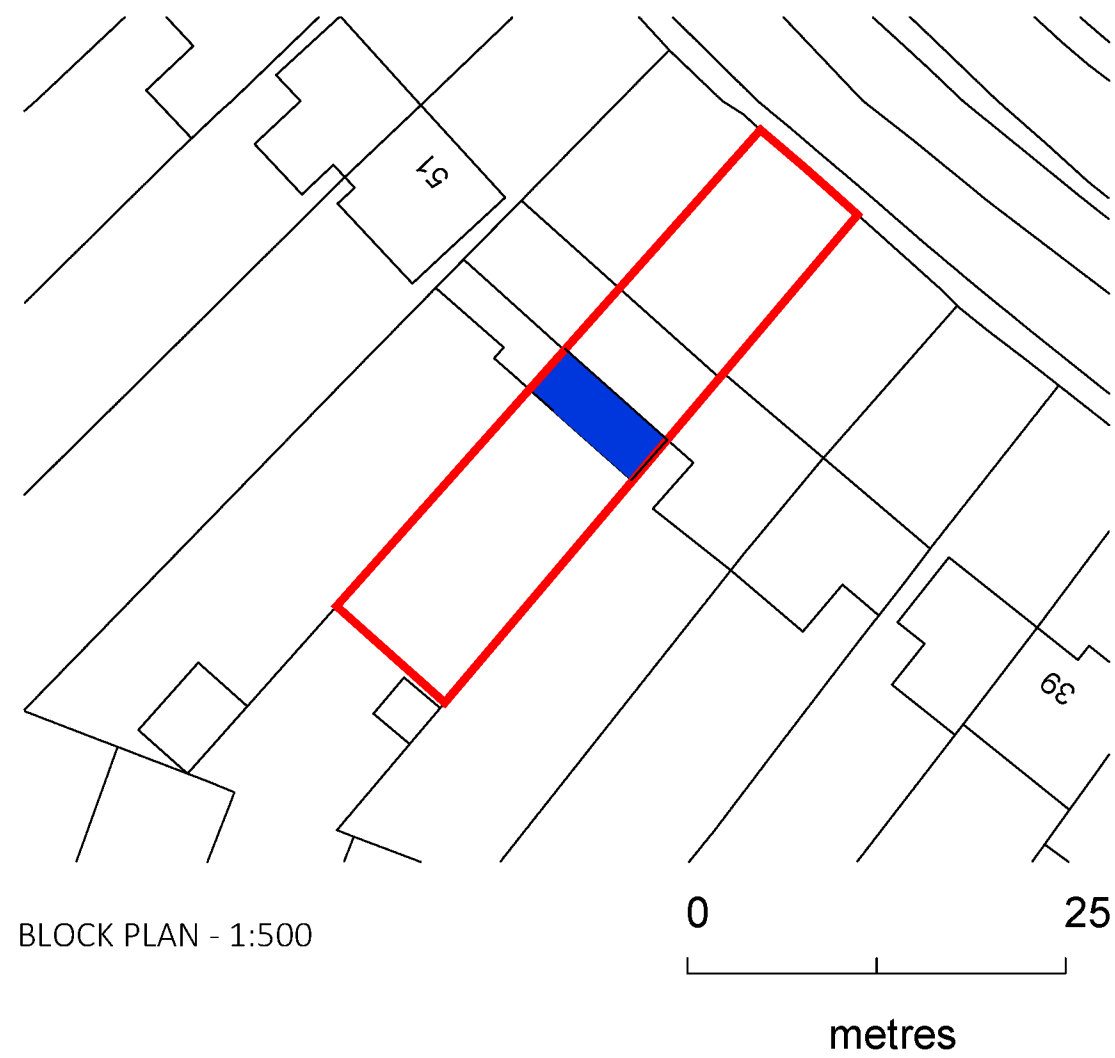

BLOCK PLAN - 1:500

0 25
metres



LOCATION PLAN - 1:1250



ArchitecturalVistadesigns Ltd
a: The Paddock, 118 Paddock Way, Hinckley, Leics LE10 0BZ

w: www.architecturalvistadesigns.co.uk

Client: Geoff Thacker Dwg Status: PLANNING

Dwg: Existing / Proposed Plans and Elevations

Project: Proposed Rear first floor extension and alterations
at No. 47 Hollycroft Cresc. Hinckley LE10 0HH

Scale: 1:100, 1:500 & 1:1250 @ A1

Date: 25.03.2026

Drawn By: map

Dwg No.

Rev.

AVD-968-HCH-PL01