

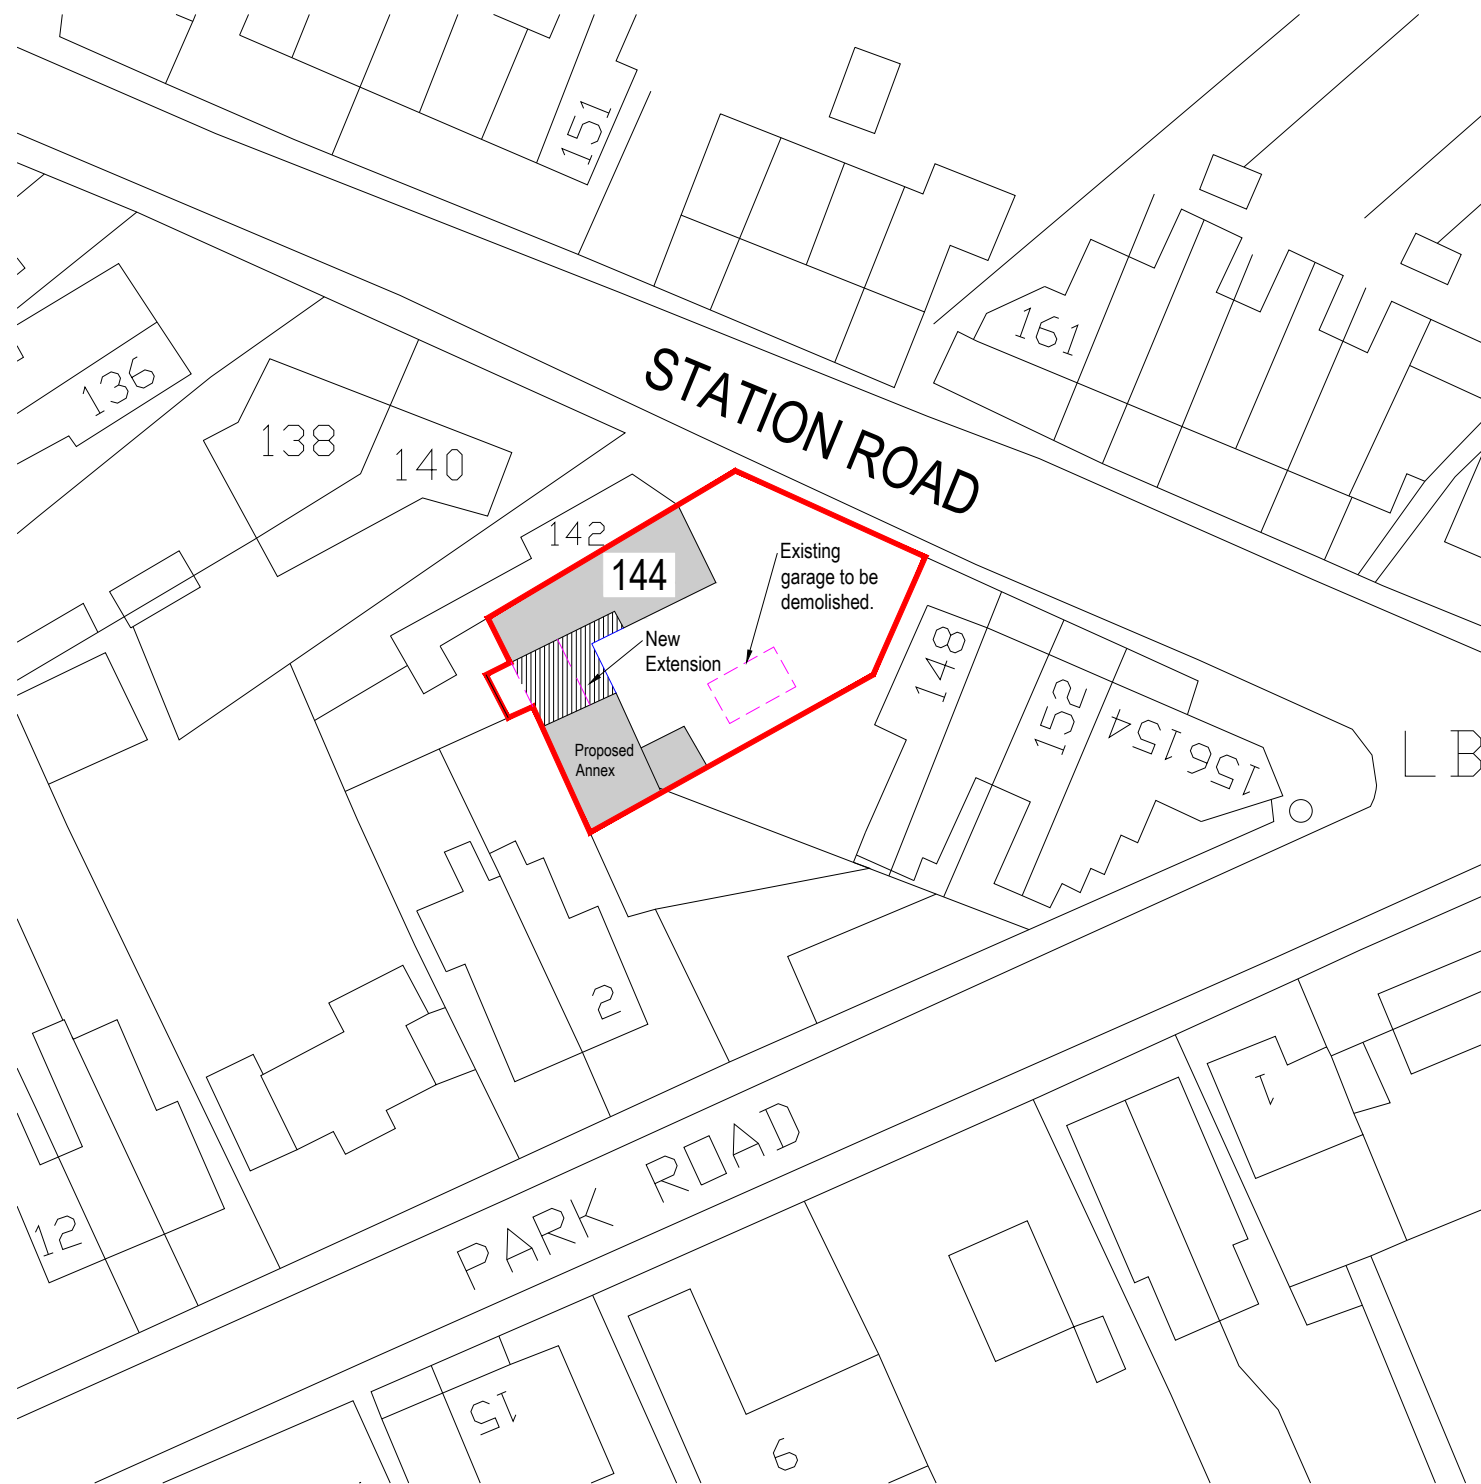


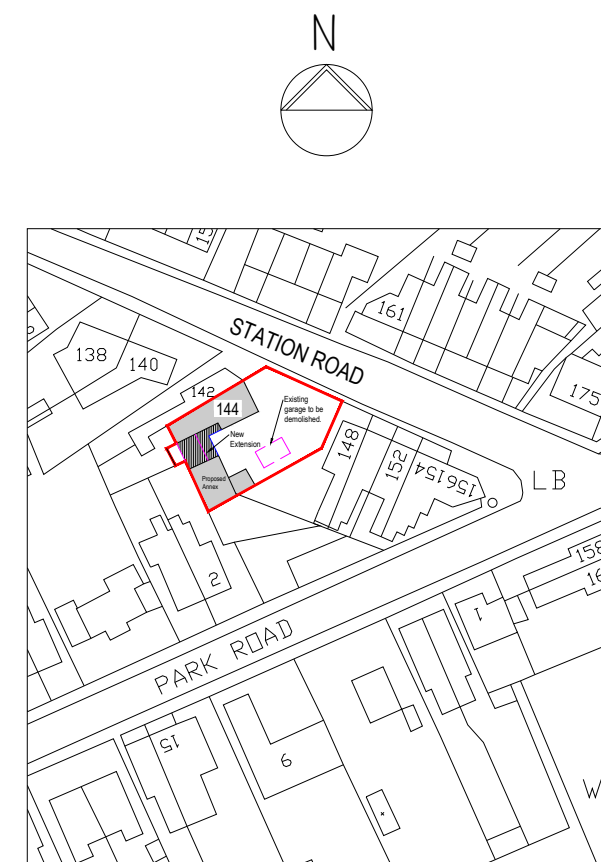

Proposed site plan (1:500)

 

Proposed location plan (1:1250)

Proposed Site & Location Plan

Single storey rear extension and conversion of existing workshop into granny annex.
144 Station Road, Ratby, Leicester, LE6 0JP
For Mr Masoud Bastani



SCALE As shown (A3)	DATE 02/25	DRN/CHD PG
DRG NO	0201/02	