



Existing Elevation A - A



Existing Elevation B - B




Existing Elevation C - C





Existing Elevation D - D




Existing Elevation E - E

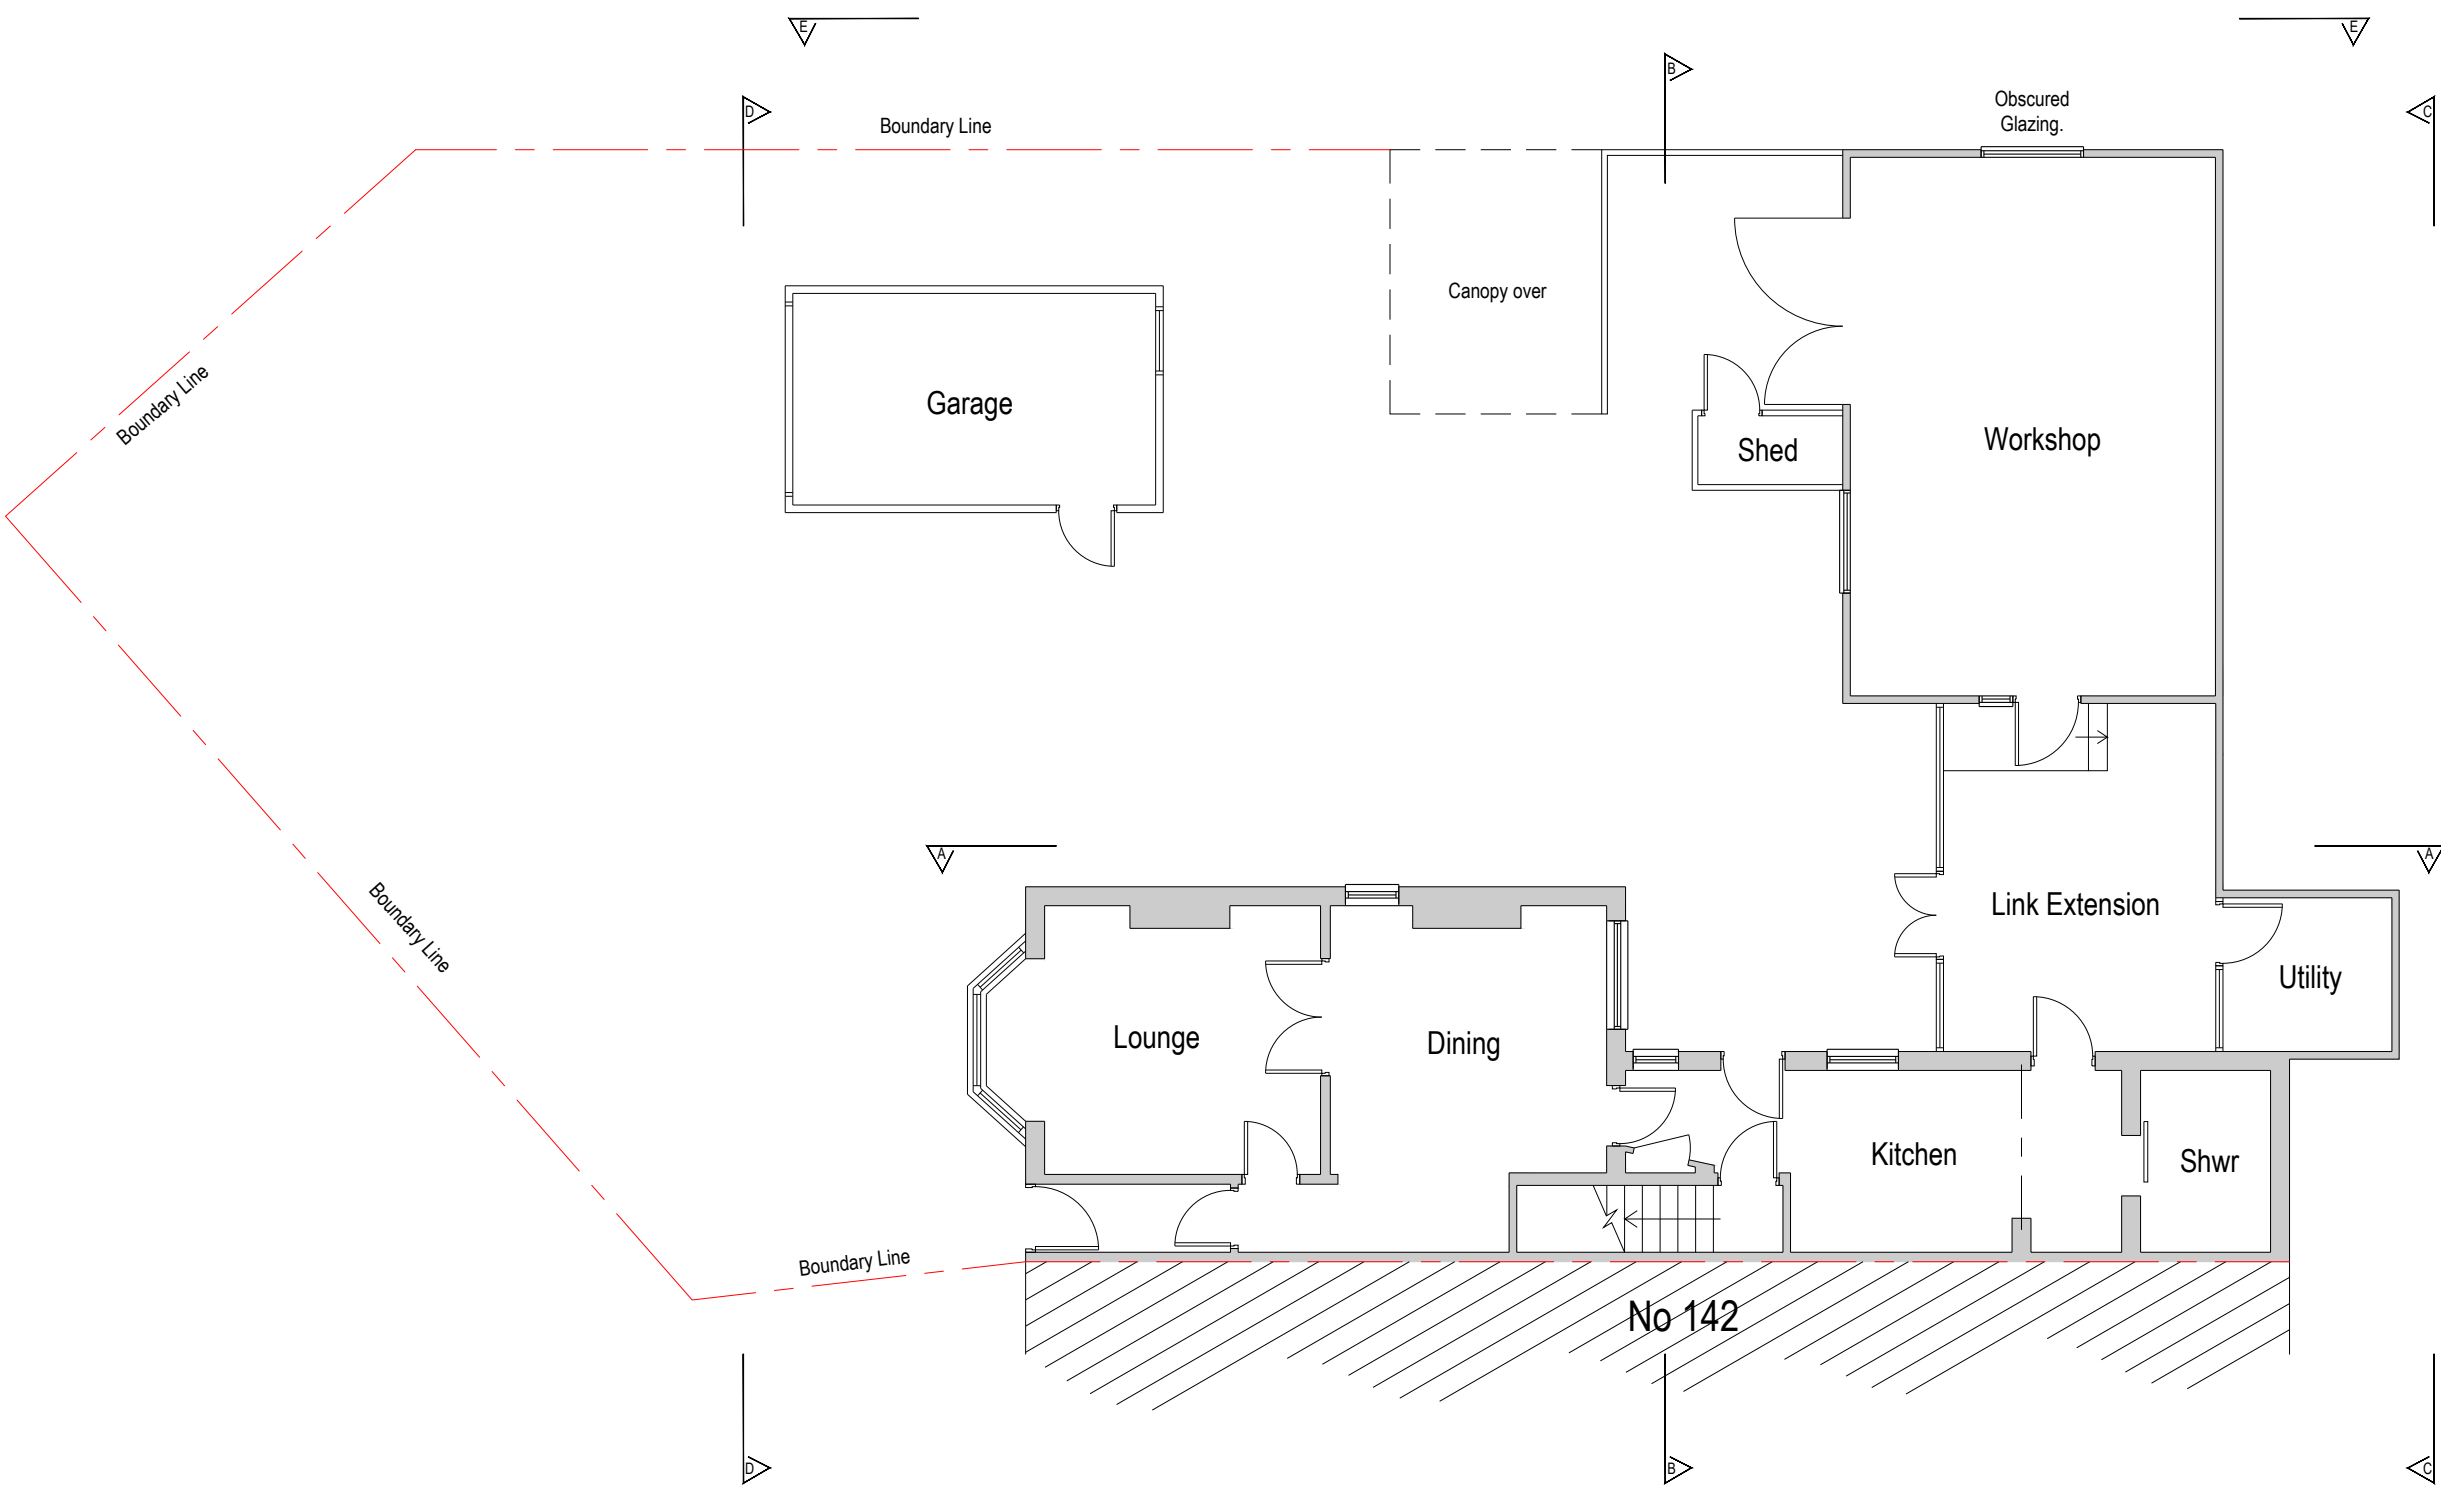

Existing Ground Floor Plan (1:100)

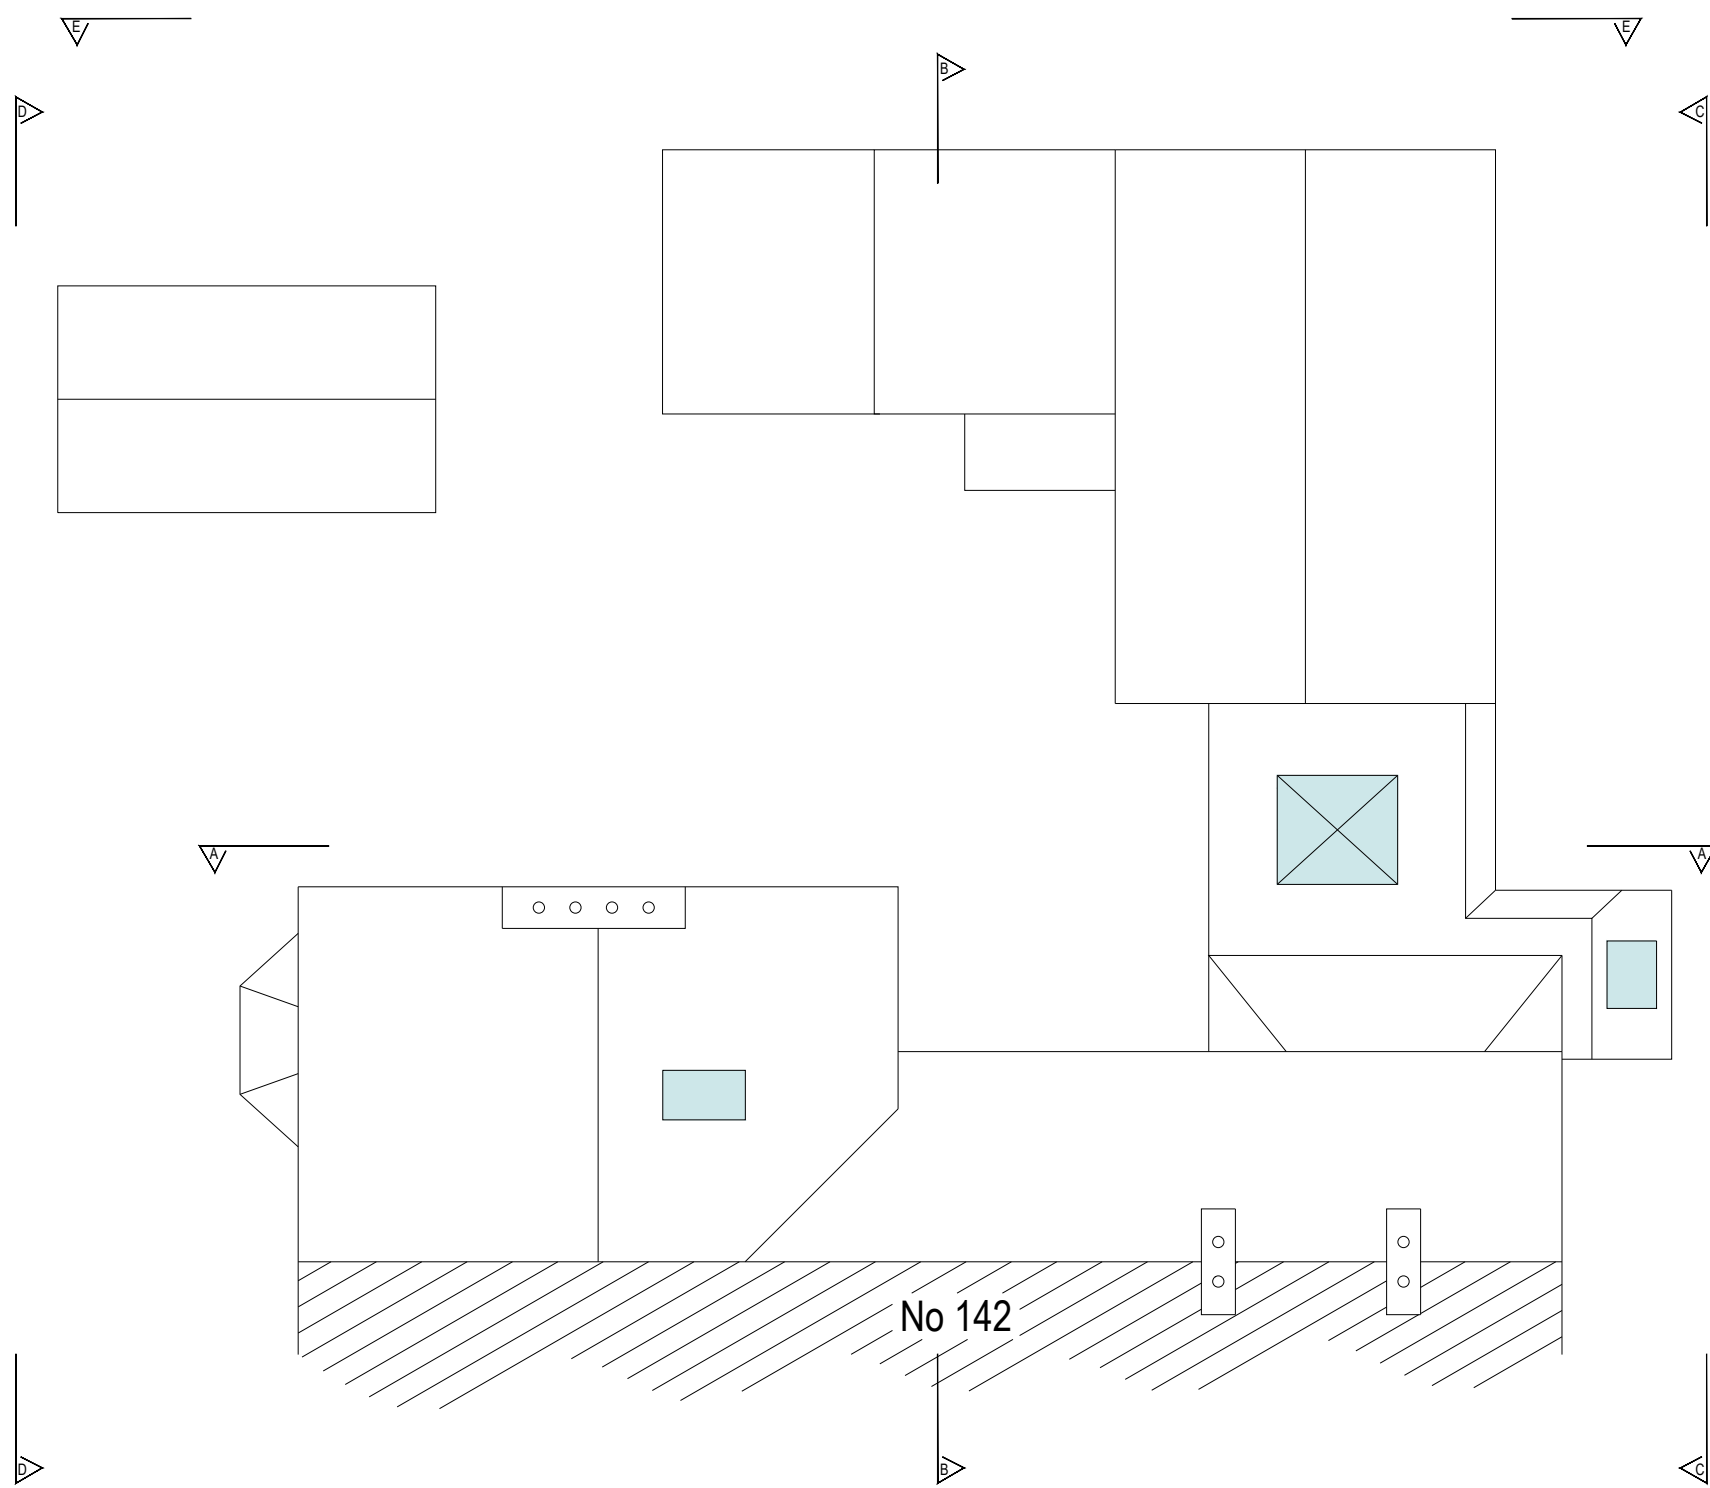 

Existing Roof Plan (1:100)

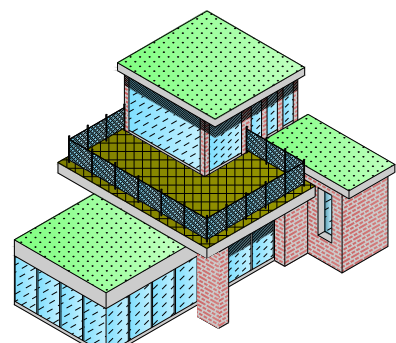

HDI (House Design & Ideas)
Architecture
Tel: 01162547510
Mob: 07773827382

Site Address:
144 Station Road, Ratby,
Leicester, LE6 0JP

Job Title:
Single storey rear extension and
conversion of existing workshop
into granny annex.

DRG: 0201/03
SCALE: As shown
Size: A1
DATE: 28.02.2025