

NOTES:


THE BUILDER IS RESPONSIBLE FOR THE SETTING OUT OF THE WORKS, THE CHECKING OF ALL DIMENSIONS AND LEVELS ON SITE, AND THE REPORTING OF ANY DISCREPANCIES TO THE PROPRIETOR PRIOR TO COMMENCEMENT OF WORK..

ACCOMADATION SCHEDULE

GROUND FLOOR 15 BEDS
FIRST FLOOR 25 BEDS

TOTAL - 40 BEDS

DAYROOM AREA - 332 SQ M
8.30 SQ M PRE RESIDENT

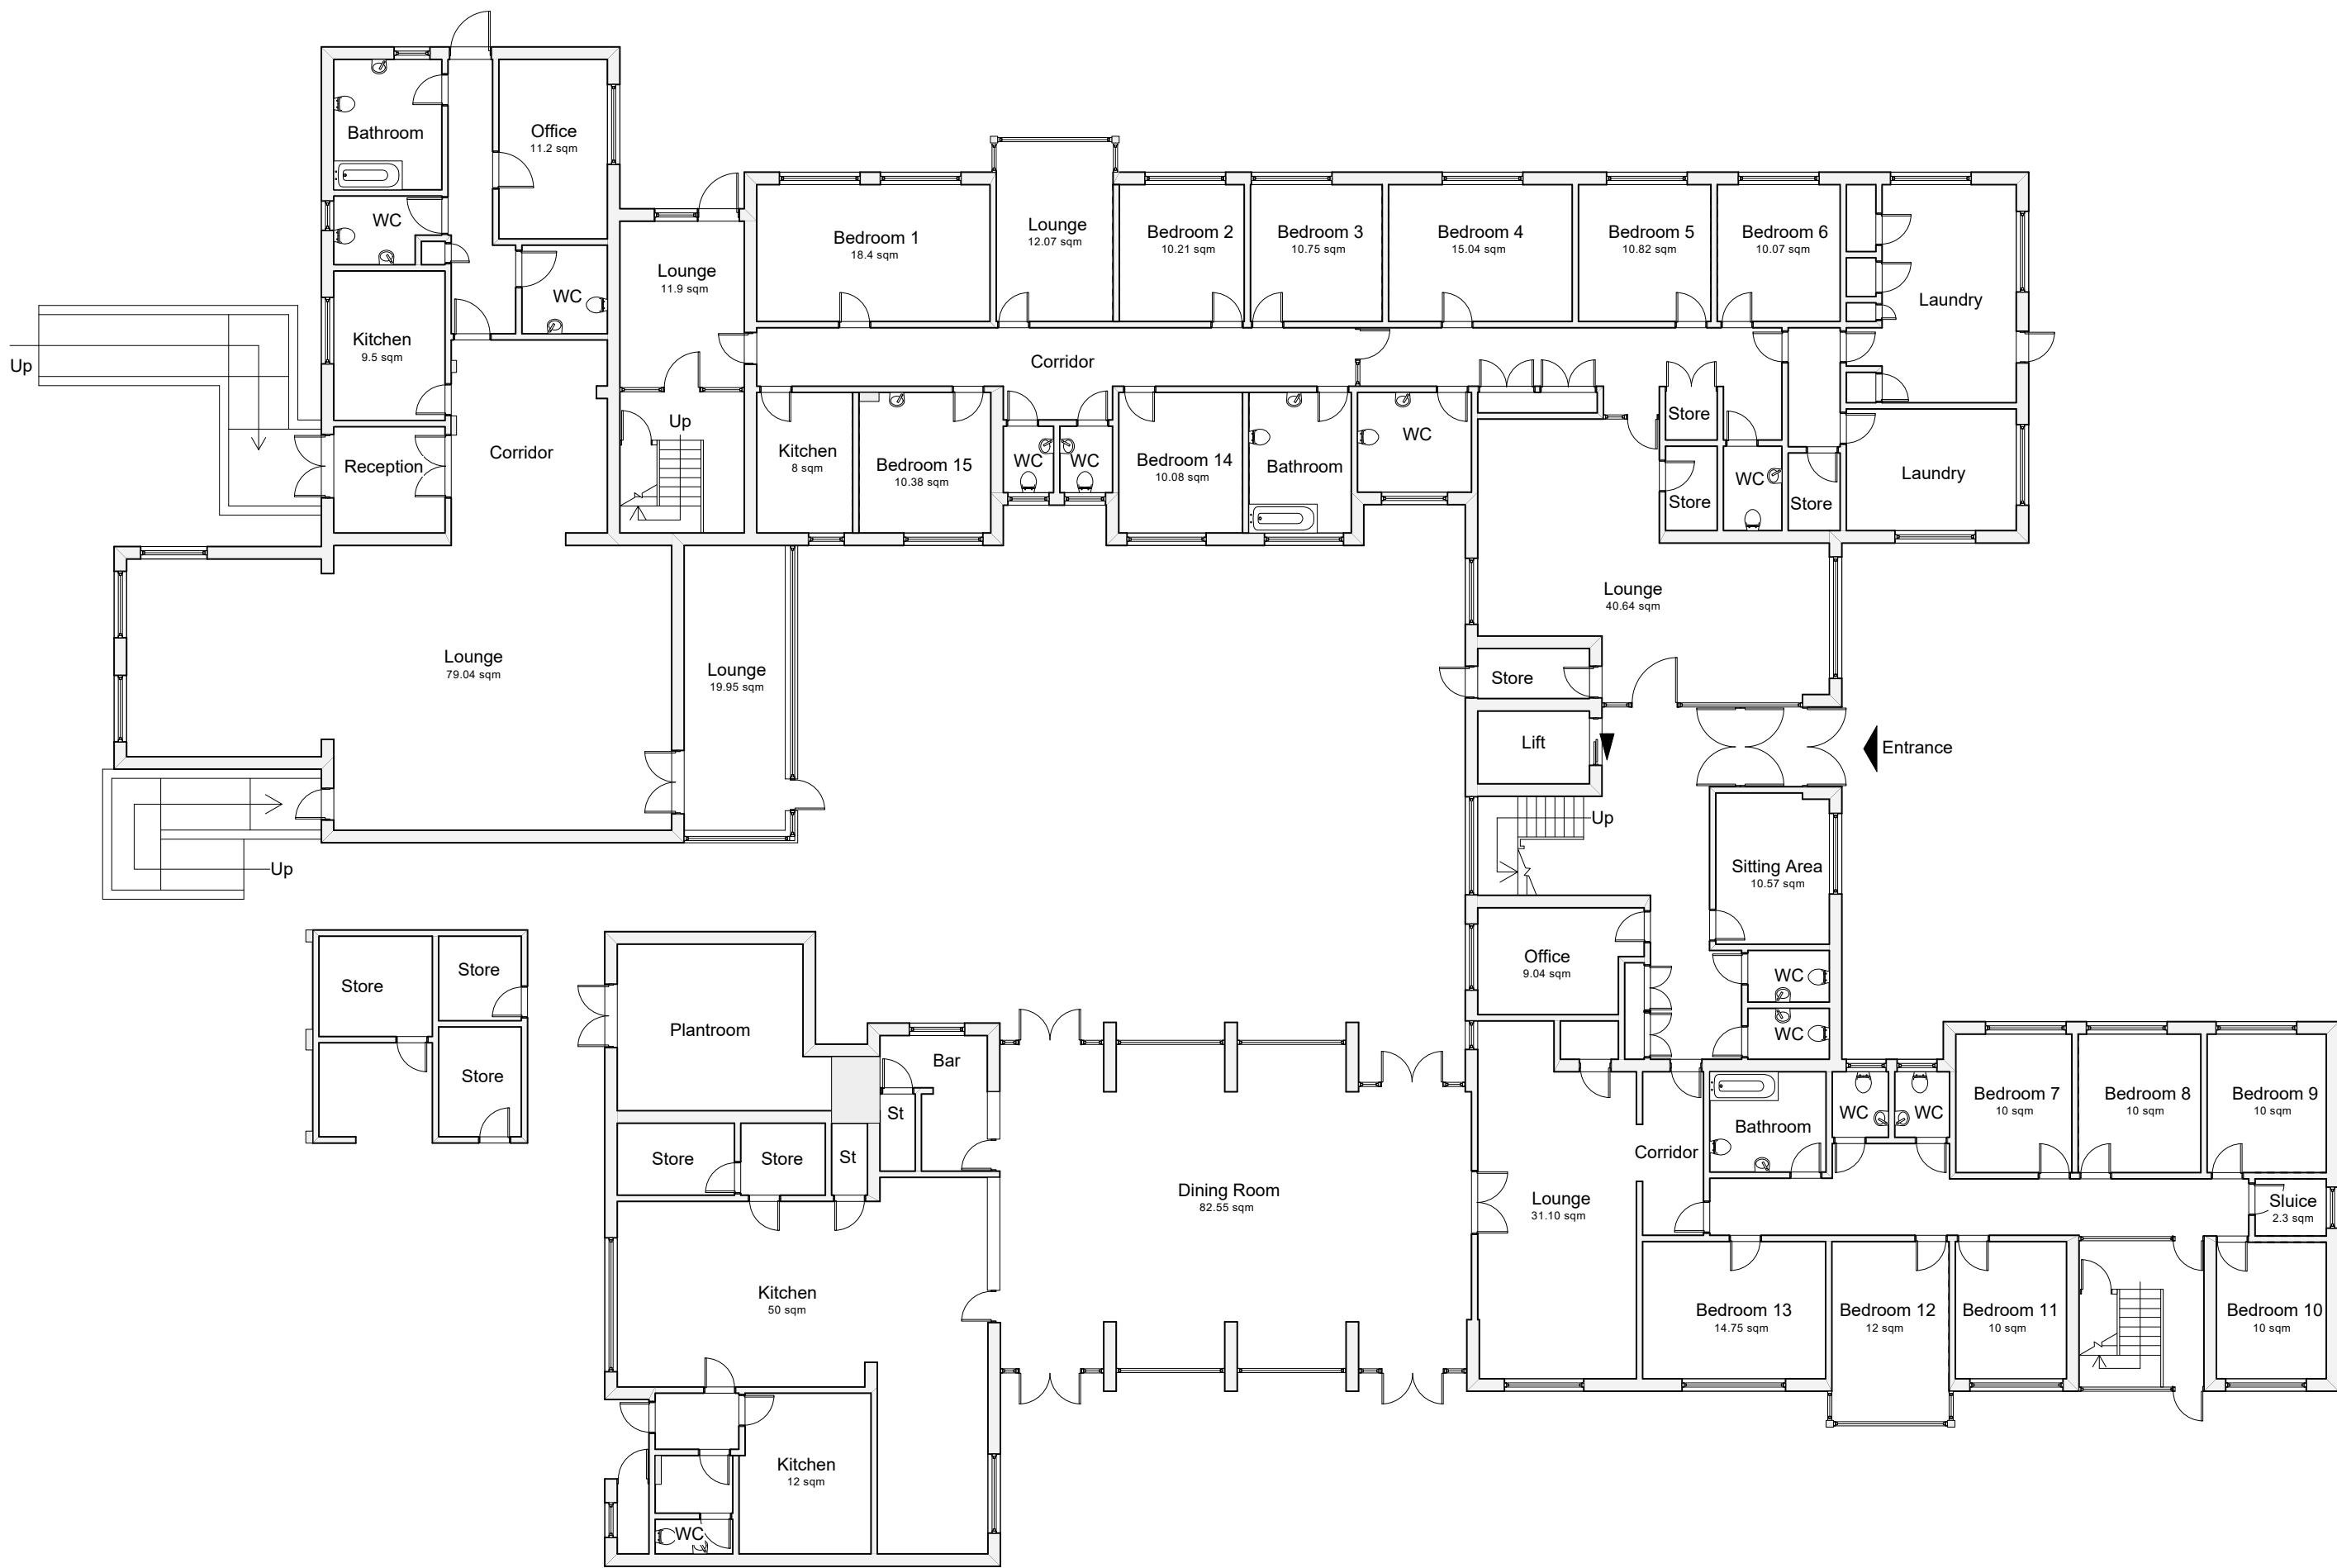

EXISTING GROUND FLOOR PLAN
Scale 1:150



EXISTING FIRST FLOOR PLAN
Scale 1:150

ISSUE	DATE	REVISION
NOTE DO NOT SCALE FROM DRAWING. USE FIGURED DIMENSIONS ONLY CHECK ALL DIMENSIONS ON SITE BEFORE ANY MANUFACTURE OR CONSTRUCTION		
PROJECT		
THE LIMES, DERBY ROAD, HINCKLEY, LEICESTERSHIRE, LE10 1QF		
CLIENT		
LEICESTERSHIRE COUNTY CARE LIMITED		
DRAWING		
EXISTING FLOOR PLANS		
NORTH		
PROJECT #	DWG #	REV
DATE	22/06/2023	
SCALE @ A1	1:100	FL0-GA-EX
DRAWN	AS	DVK
0 5 10 M		
SCALE 1:100		