


NOTES:

THE BUILDER IS RESPONSIBLE FOR THE SETTING OUT OF THE WORKS, THE CHECKING OF ALL DIMENSIONS AND LEVELS ON SITE, AND THE REPORTING OF ANY DISCREPANCIES TO THE PROPRIETOR PRIOR TO COMMENCEMENT OF WORK..

ACCOMADATION SCHEDULE	
GROUND FLOOR	32 BEDS
FIRST FLOOR	8 BEDS
TOTAL - 40 BEDS	
DAYROOM AREA - 332 SQ M	
8.30 SQ M PRE RESIDENT	

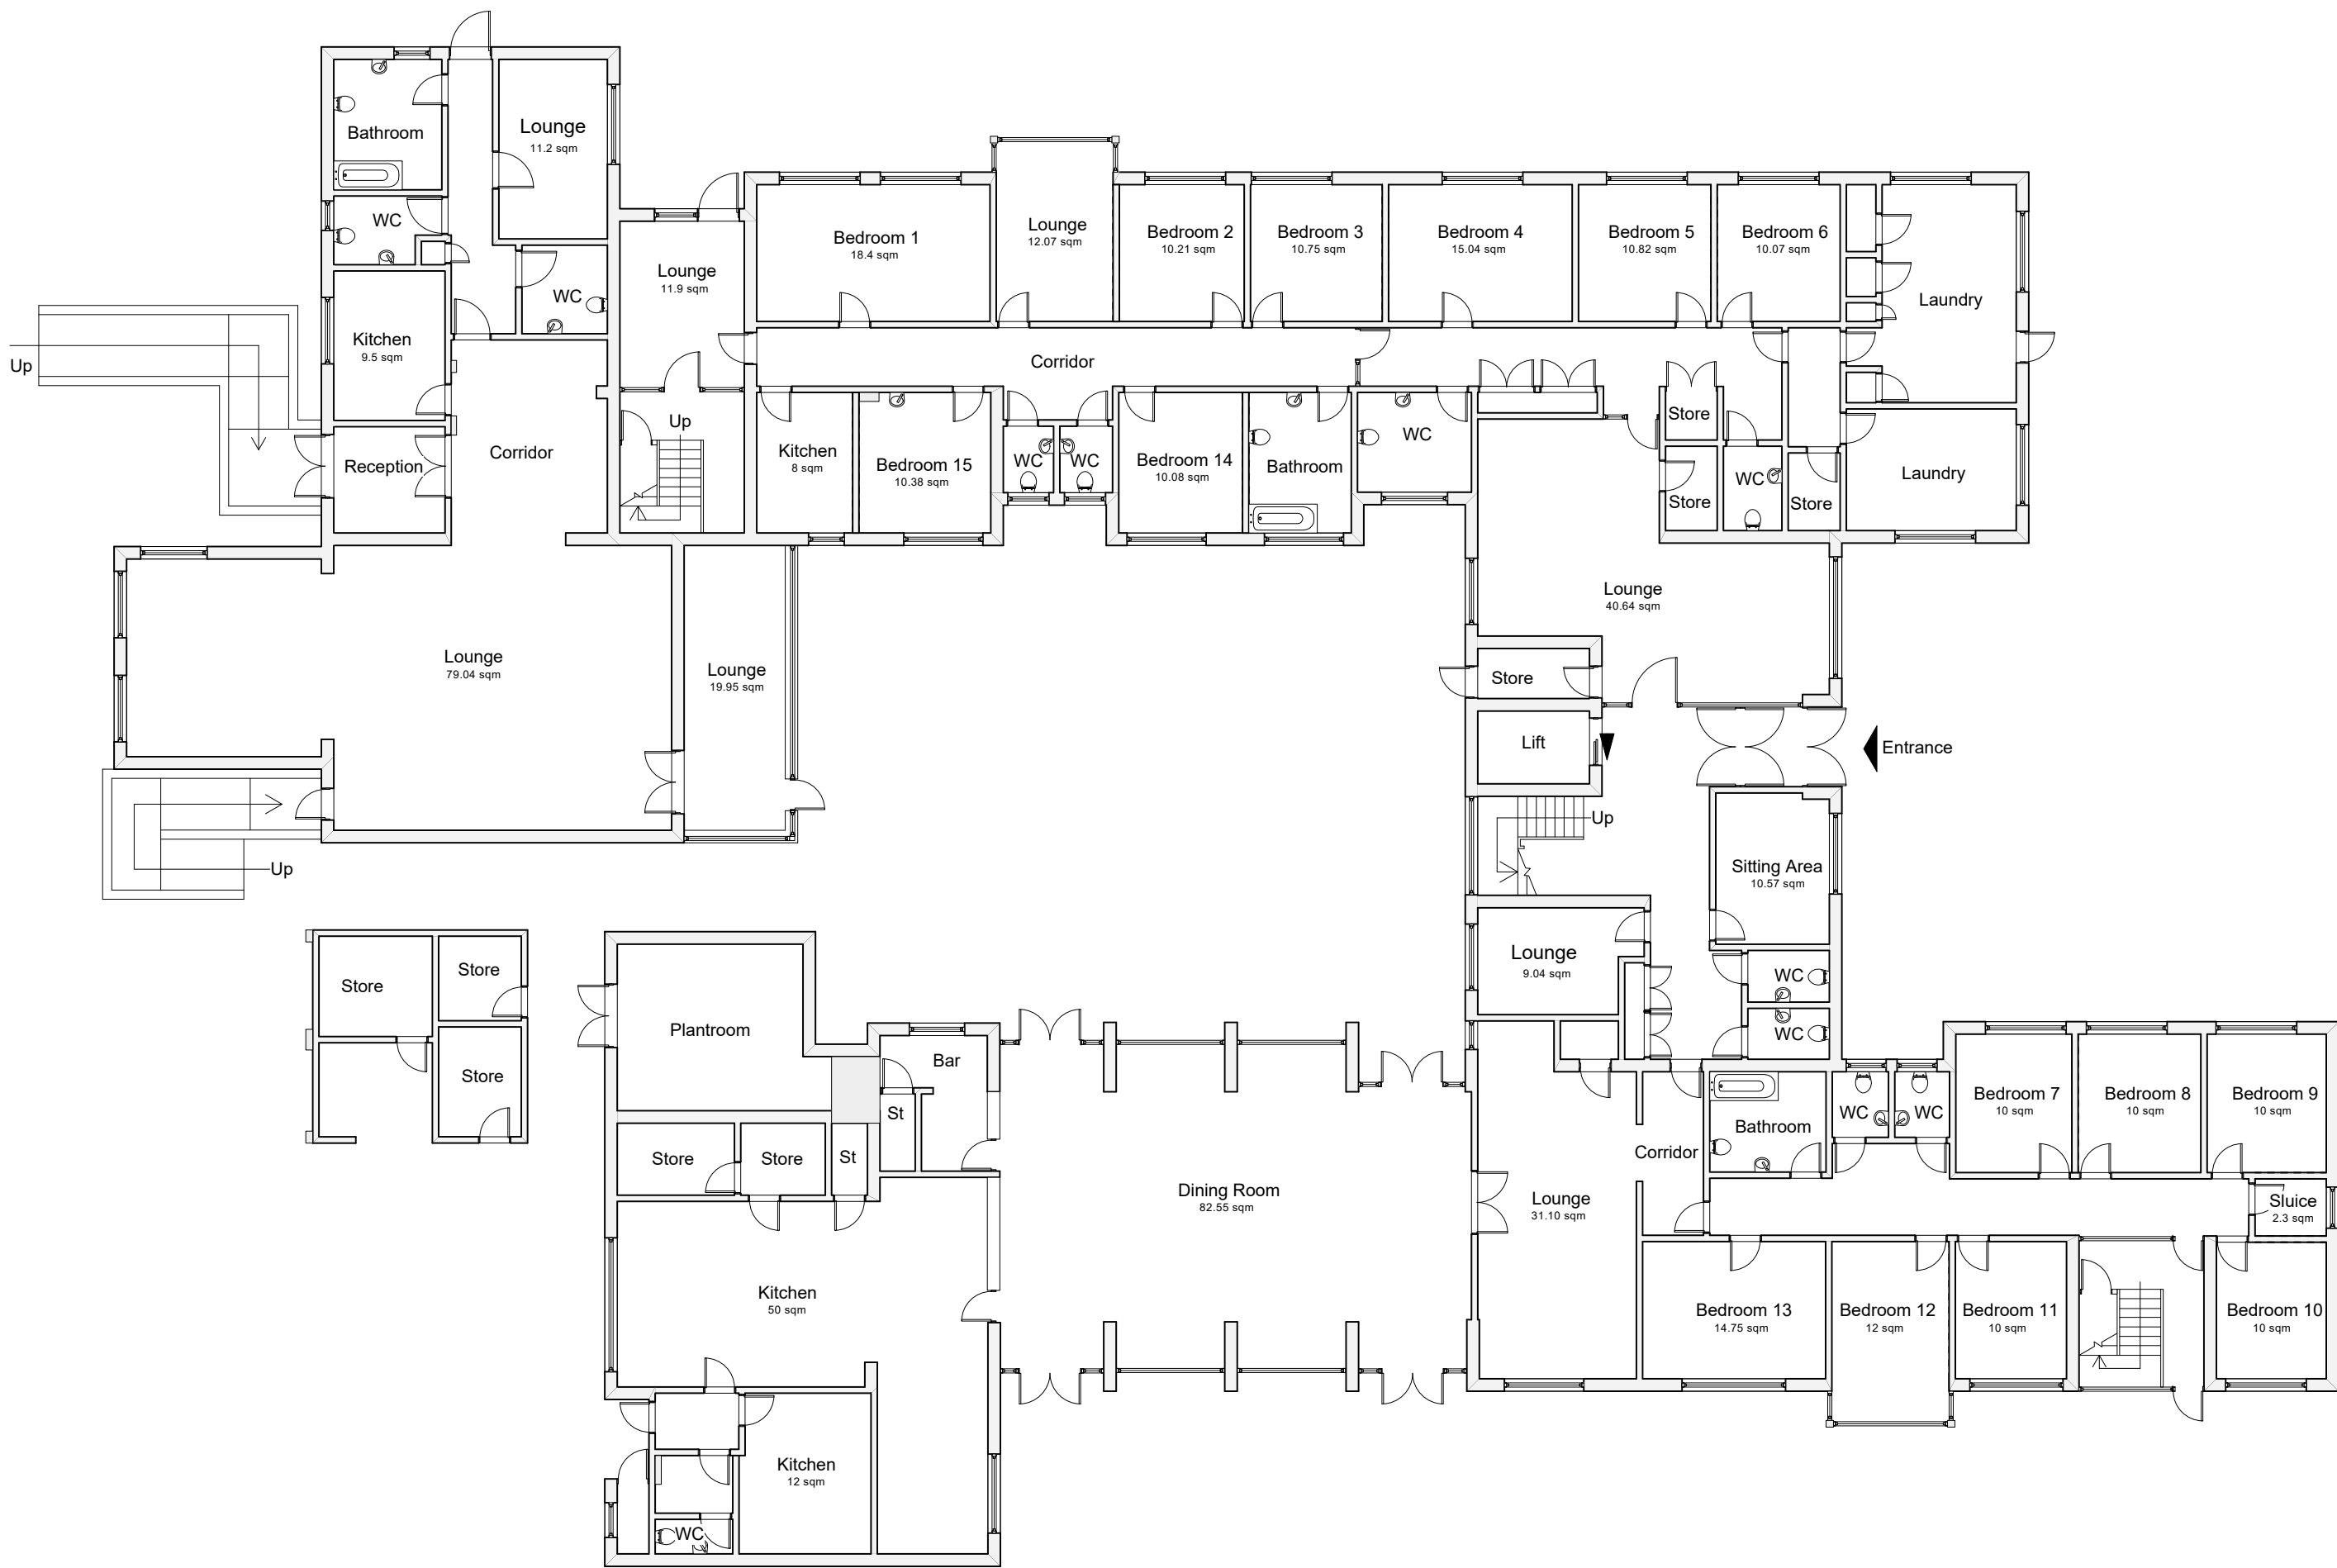

PROPOSED GROUND FLOOR PLAN
Scale 1:150



PROPOSED FIRST FLOOR PLAN
Scale 1:150

ISSUE	DATE	REVISION
NOTE DO NOT SCALE FROM DRAWING. USE FIGURED DIMENSIONS ONLY CHECK ALL DIMENSIONS ON SITE BEFORE ANY MANUFACTURE OR CONSTRUCTION		
PROJECT		
THE LIMES, DERBY ROAD, HINCKLEY, LEICESTERSHIRE, LE10 1QF		
CLIENT		
LEICESTERSHIRE COUNTY CARE LIMITED		
DRAWING		
PROPOSED FLOOR PLANS		
NORTH		
PROJECT #	DWG #	REV
DATE	22/06/2023	FLO-GA-PR
SCALE @ A1	1:100	
DRAWN	AS	DVK
SCALE 1:100		