


The copyright of this drawing is vested with AP Engineering Design Ltd and must not be copied or reproduced without the consent of the company.

Figured dimensions only to be taken from this drawing. DO NOT SCALE.

All contractors must visit the site and be responsible for checking all setting out dimensions and notifying the architect of any discrepancies prior to any manufacture or construction work.

NOTES:

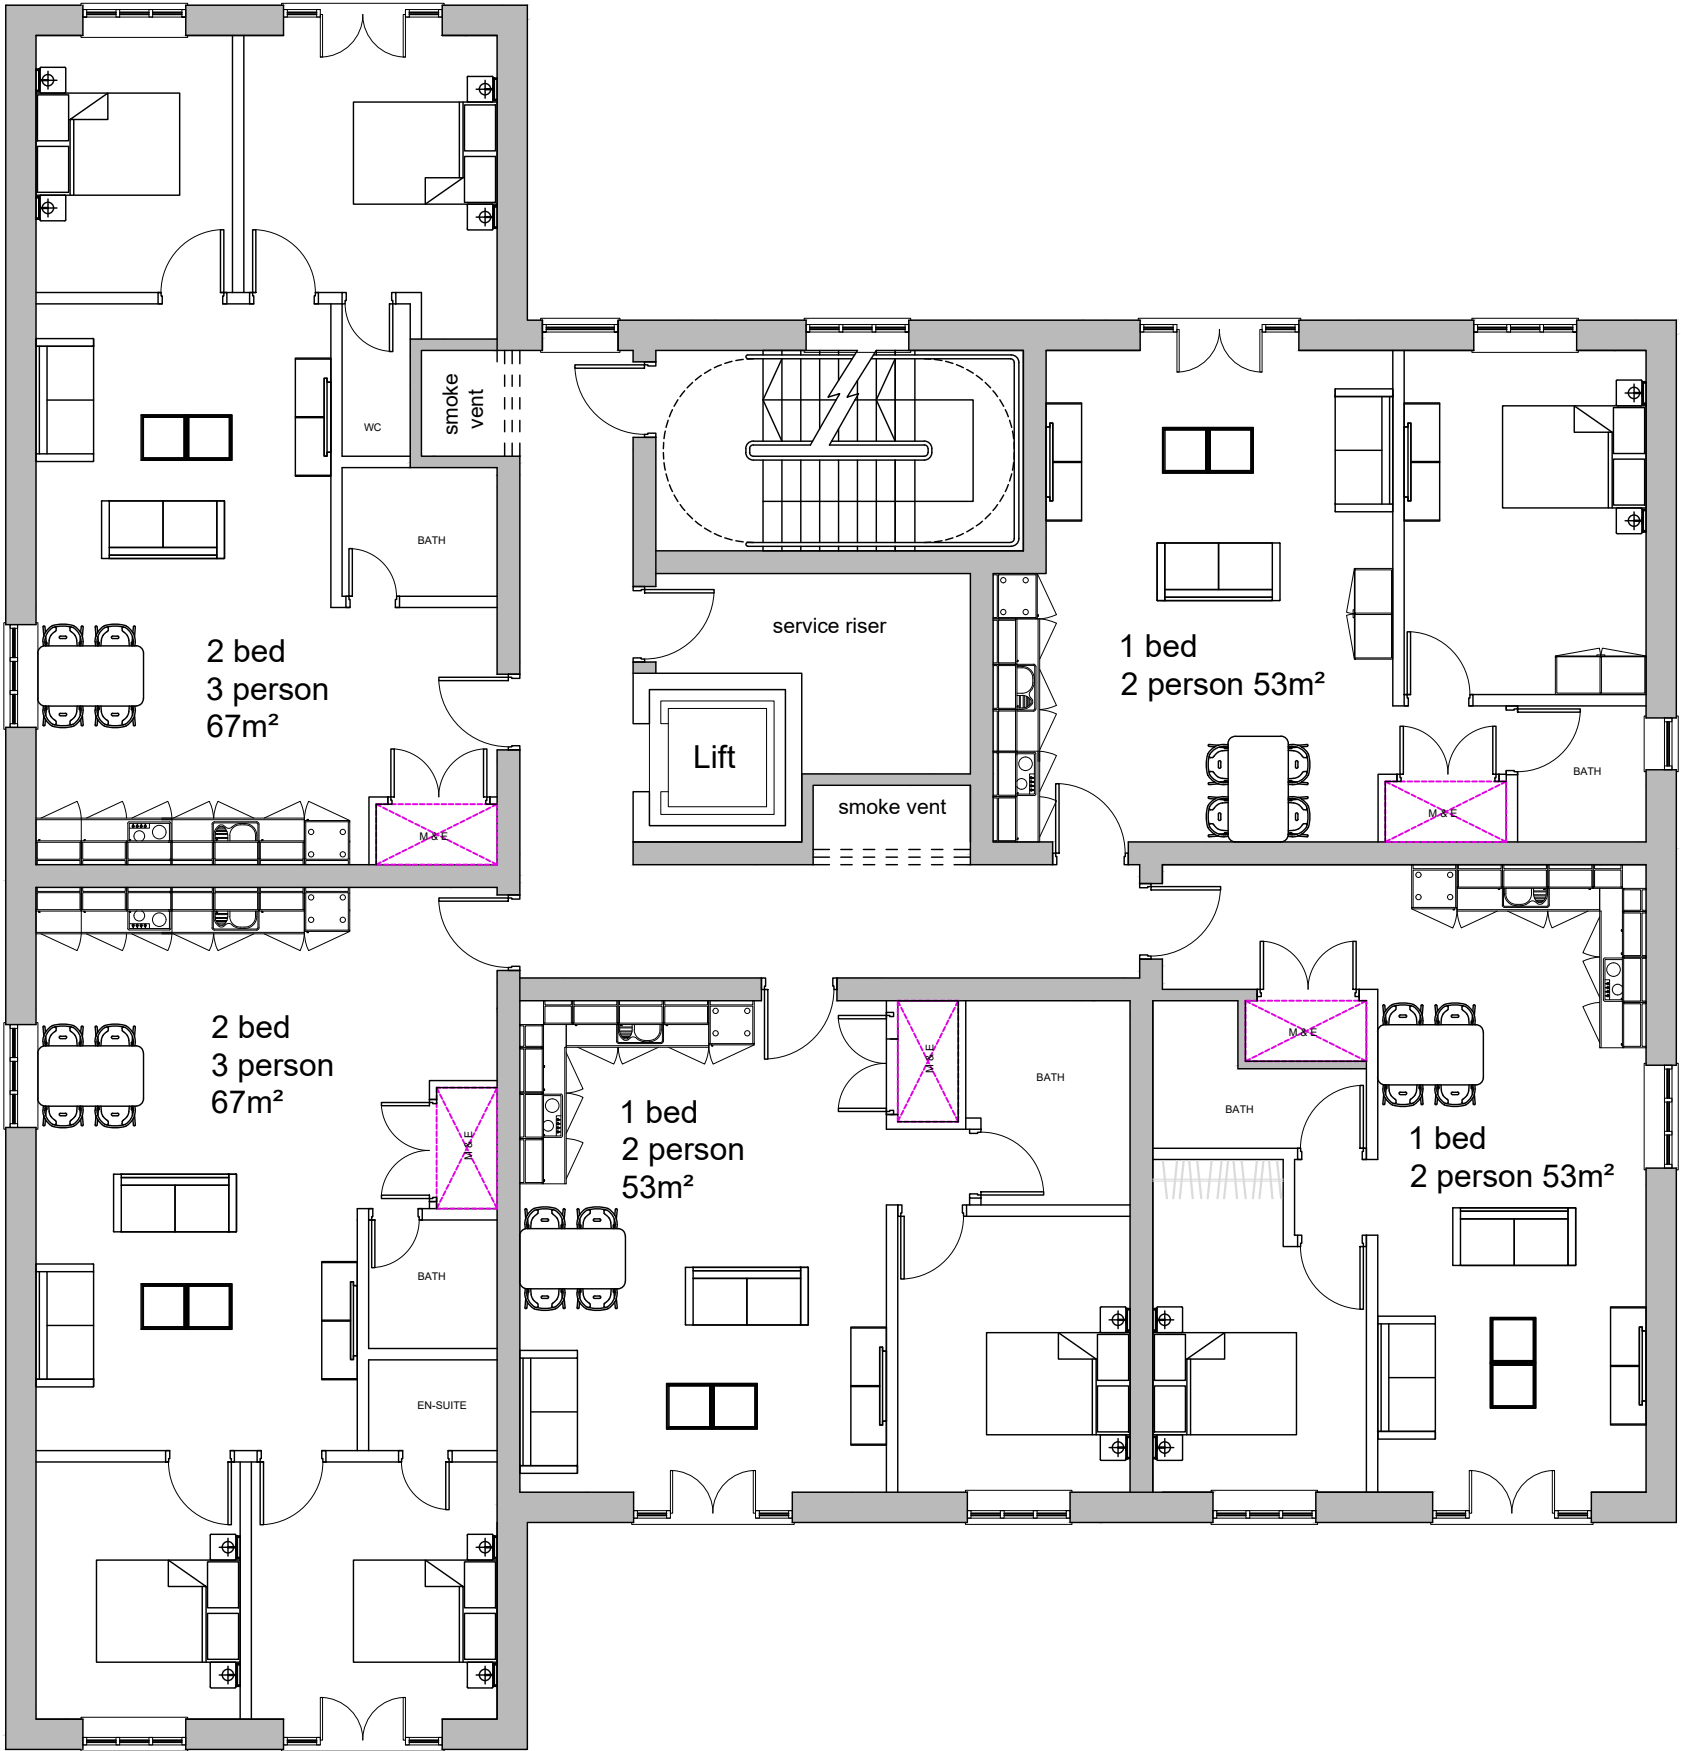

3 storey Block

Ground floor
1 x 1 bed, 1 person 41m²
2 x 1 bed, 2 person 53m²
1 x 2 bed, 3 person 61m²

First & Second floor
2 x 1 bed, 2 person 53m²
3 x 2 bed, 2 person 67m²

14 units total

365m² GIA per floor

First Floor Plan
1:100

REVISION	DATE	NOTES	CHK
FOR PLANNING			
Client			
Habitat Excel Ltd.			
Project			
STAFFORD STREET, BARWELL			
Drawing Title			
PROPOSED FIRST FLOOR PLAN			
Drawn	Checked	Paper Size	Scale
PA	jd	A3	1:100
Project No.	Drawing No.	Date	Revision
23 002	0103	April 23	-