



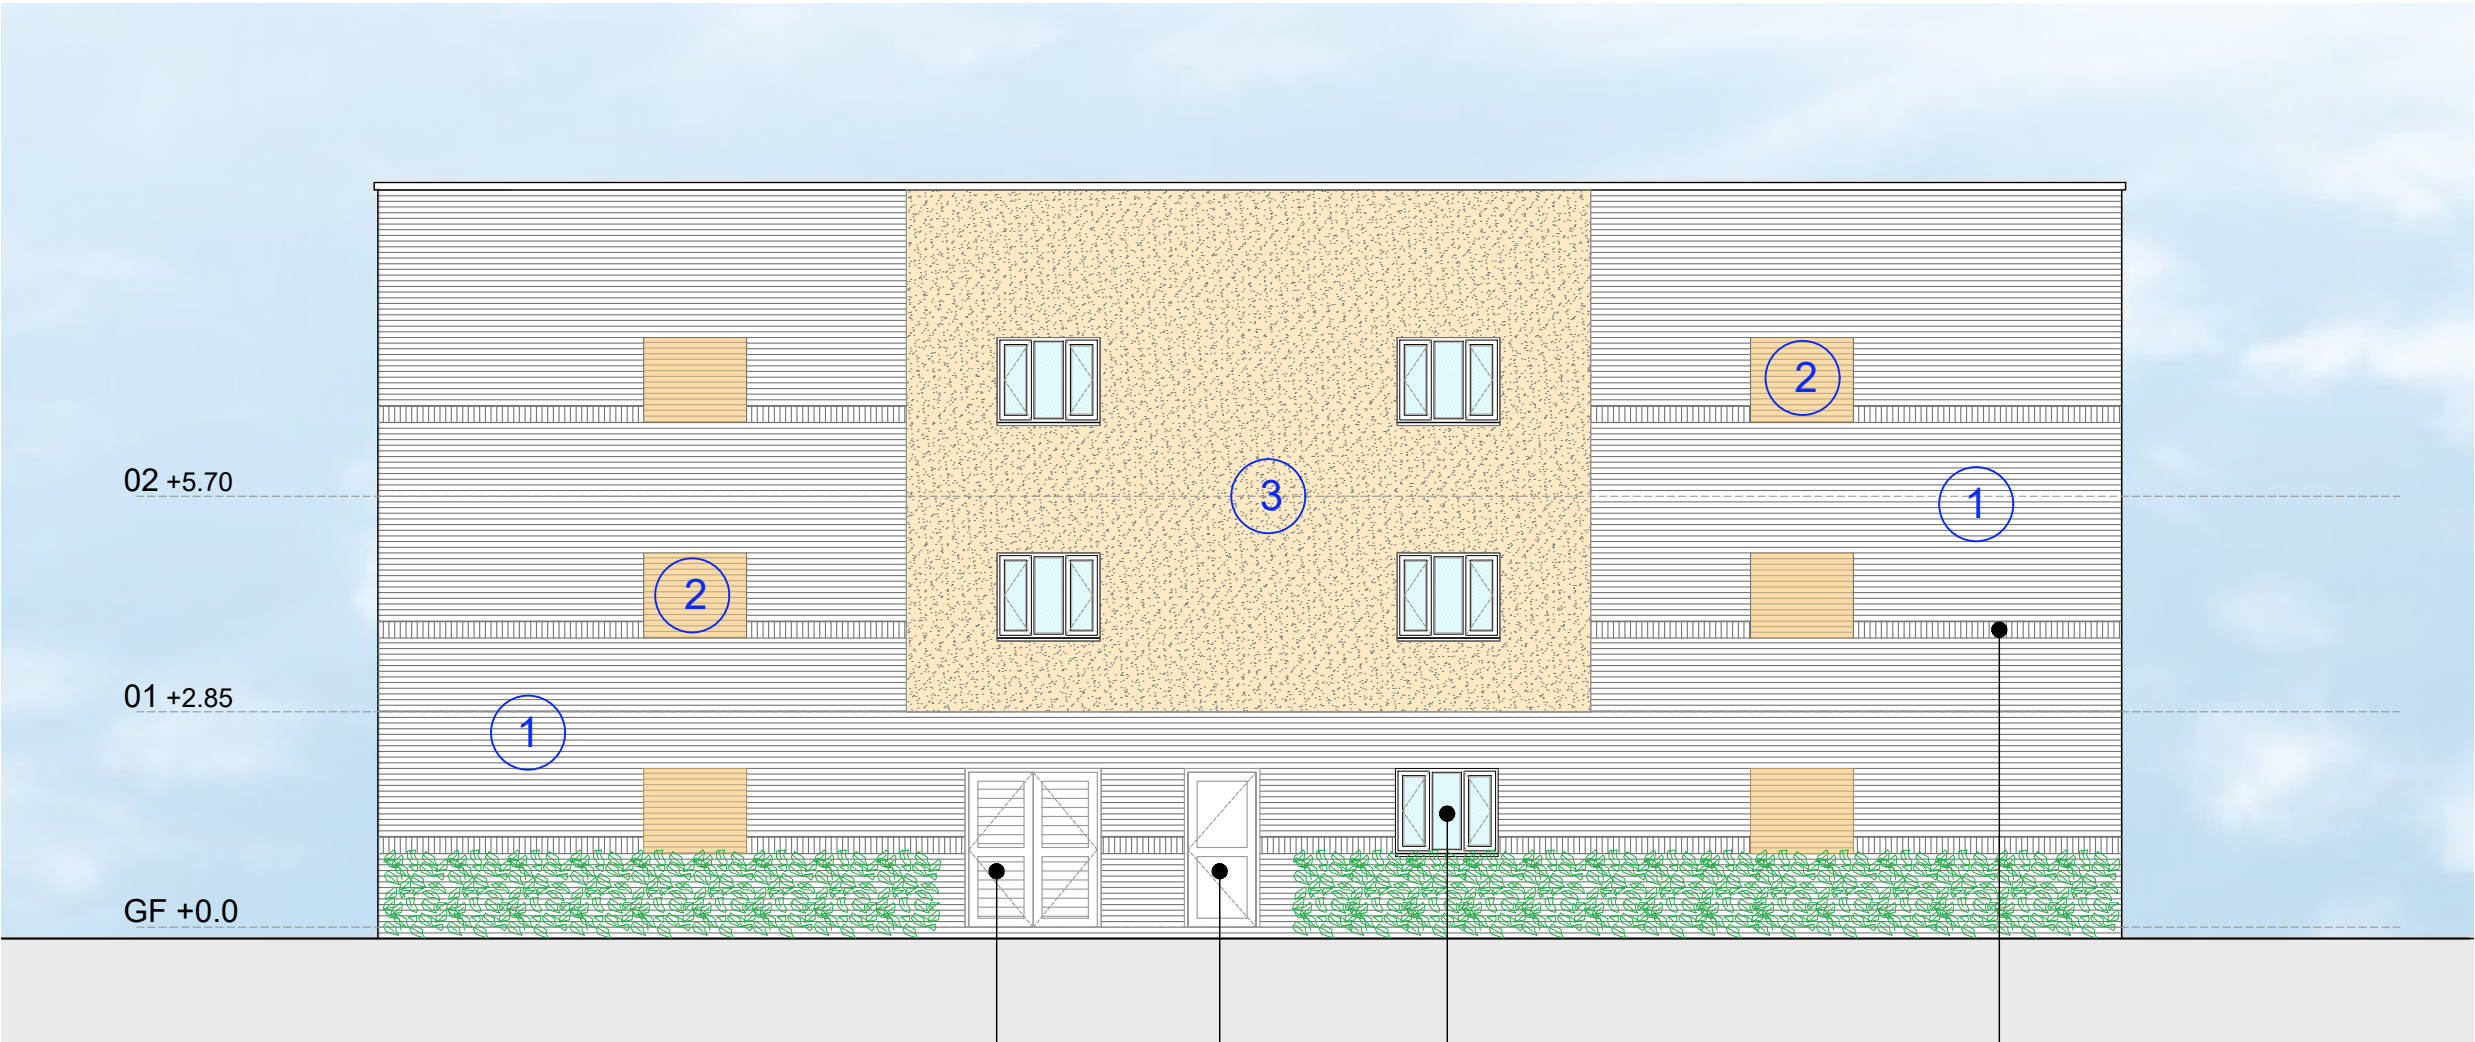

West Elevation

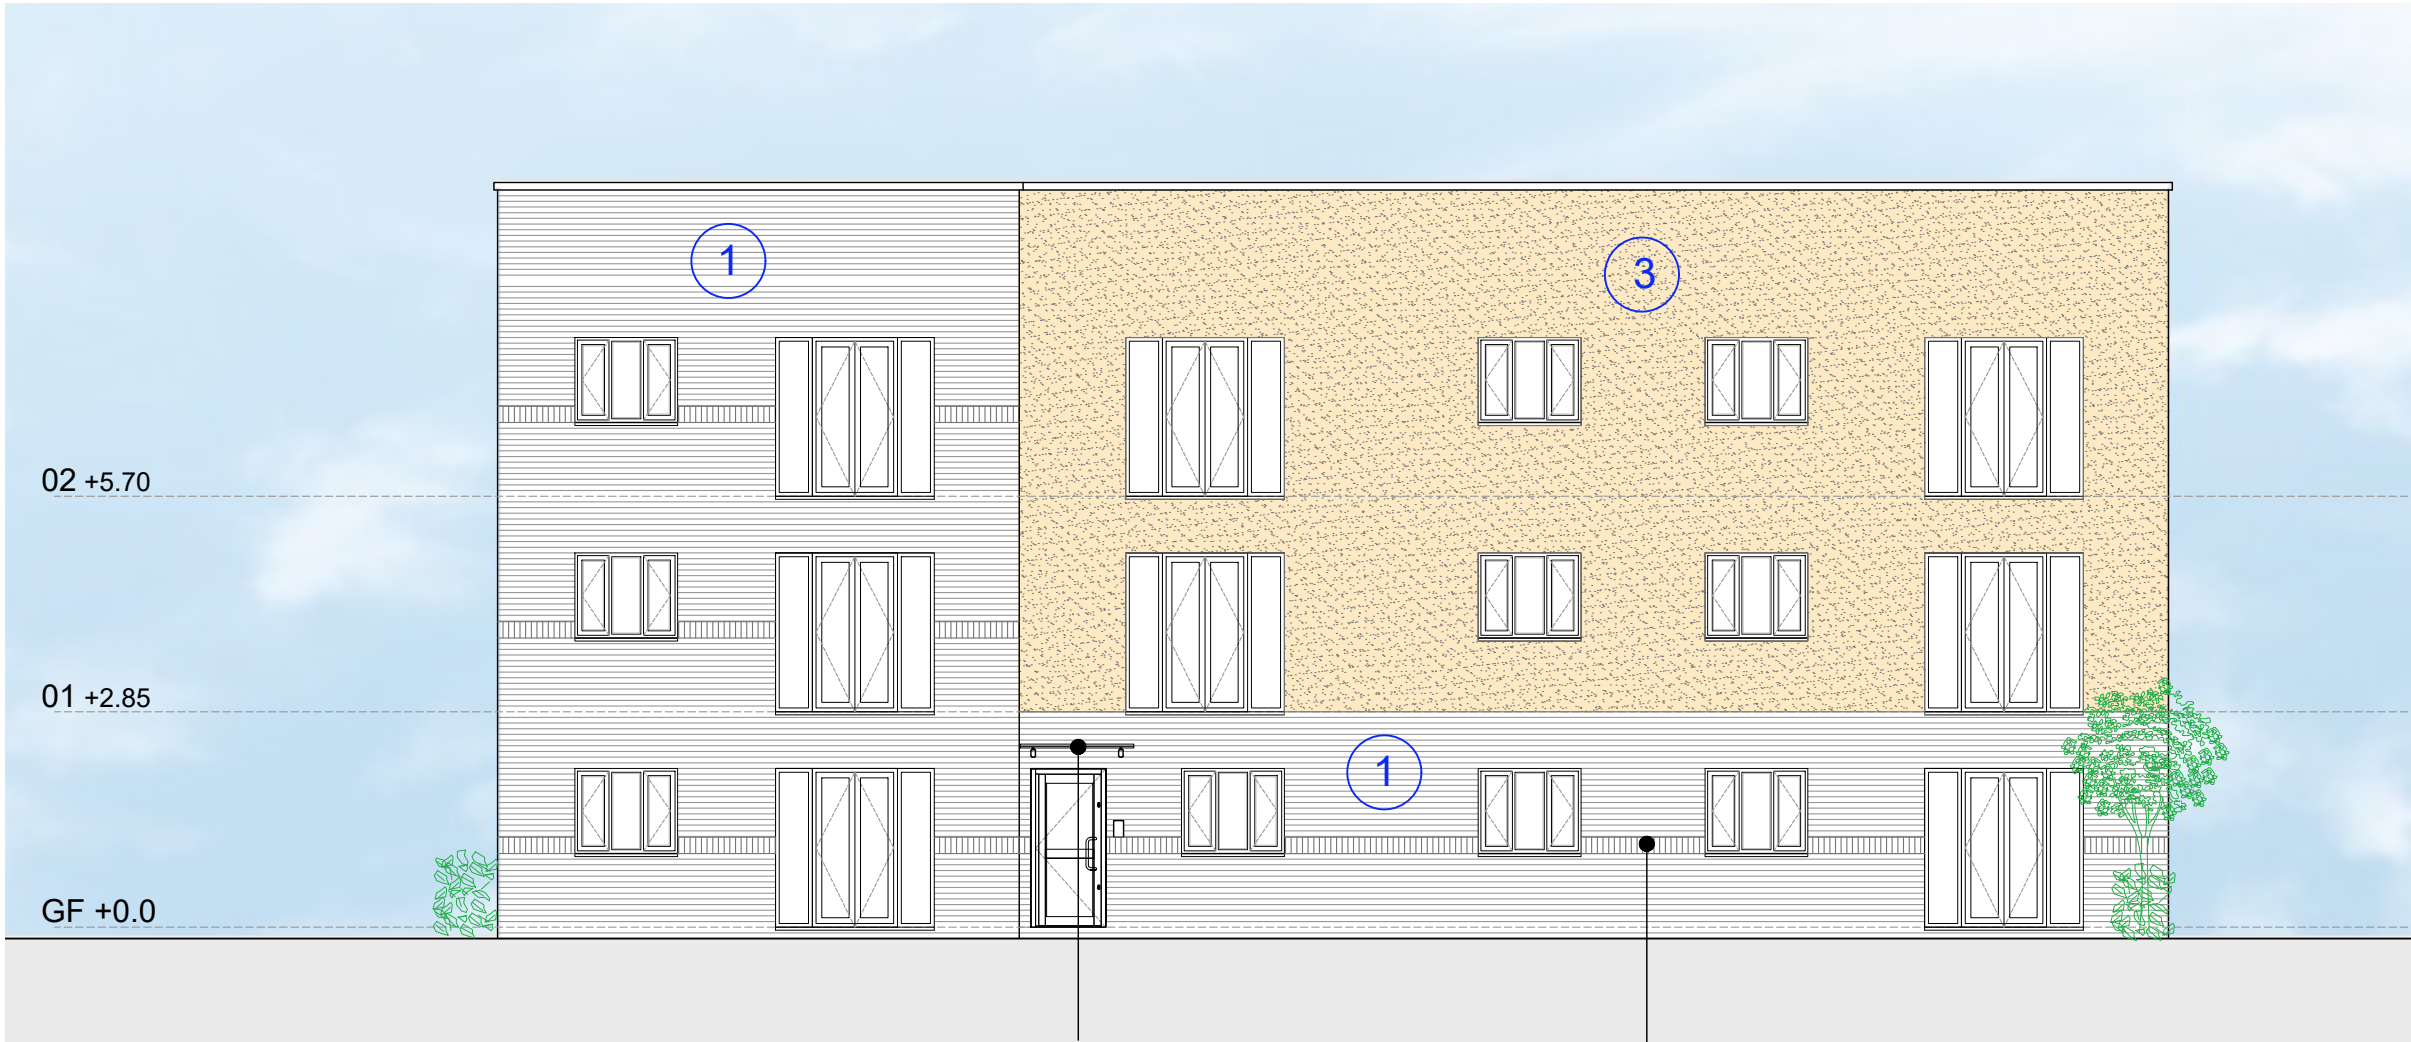


South Elevation

Materials


1. Facing brickwork
2. Contrasting facing brickwork
3. Through coloured render in Ivory

Window frames, doors and coping flashings in Anthracite grey RAL 7016.

Brick types TBC by condition, subject to availability at time of ordering.

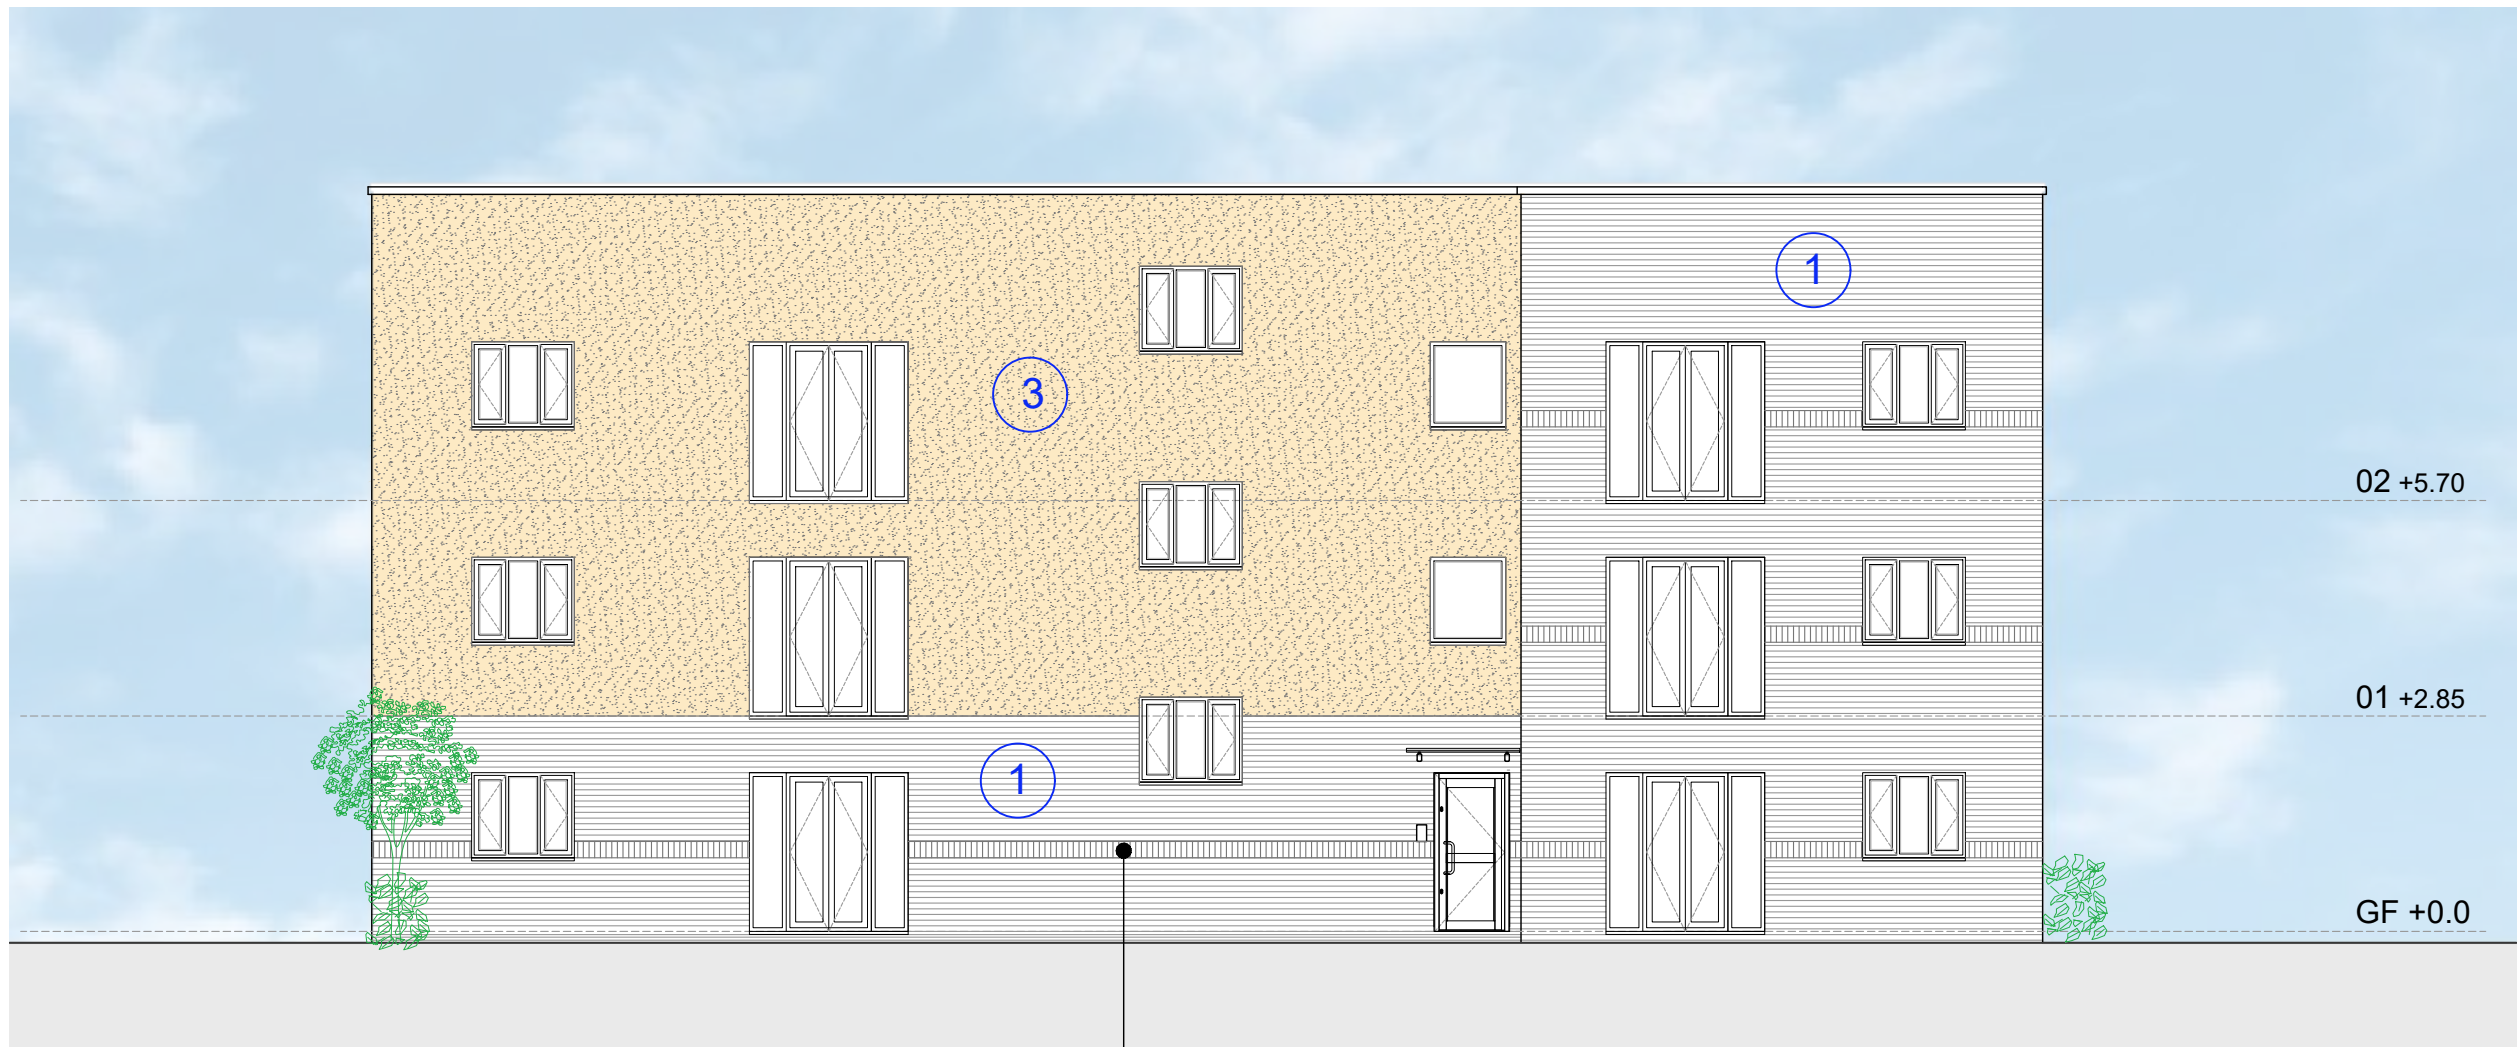

North Elevation

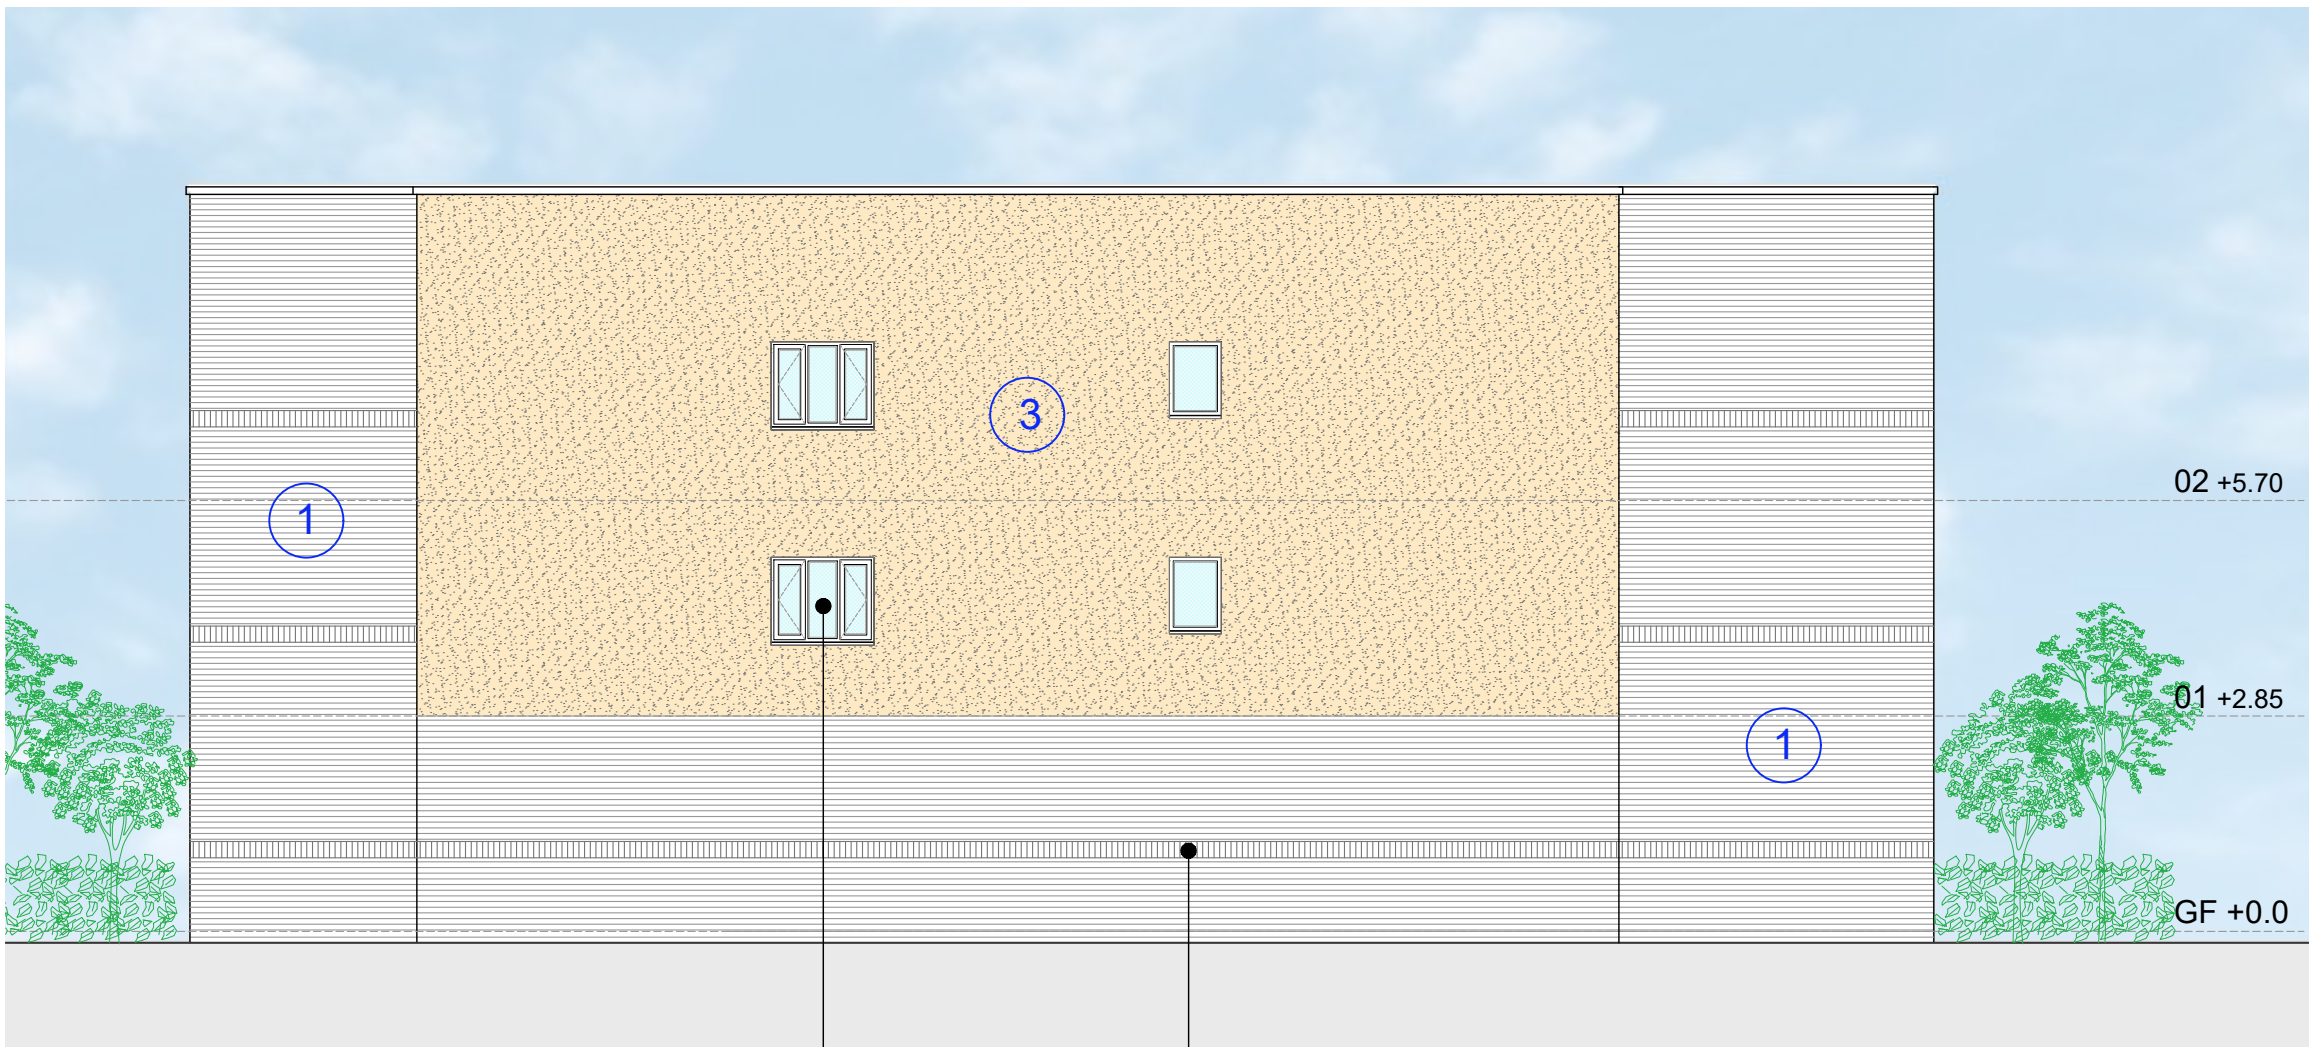

East Elevation

REVISION DATE NOTES CHK

FOR PLANNING

Client

Habitat Excel Ltd.

Project

Stafford Street, Barwell

Drawing Title

PROPOSED ELEVATIONS

Drawn	Checked	Paper Size	Scale	Date
PA	PT	A1	1:100	June 23
Project No.		Drawing No.		Revision
23 002		107		-