

Proposed Elevations




North Elevation (Front)



East Elevation (Side)



South Elevation (Rear)

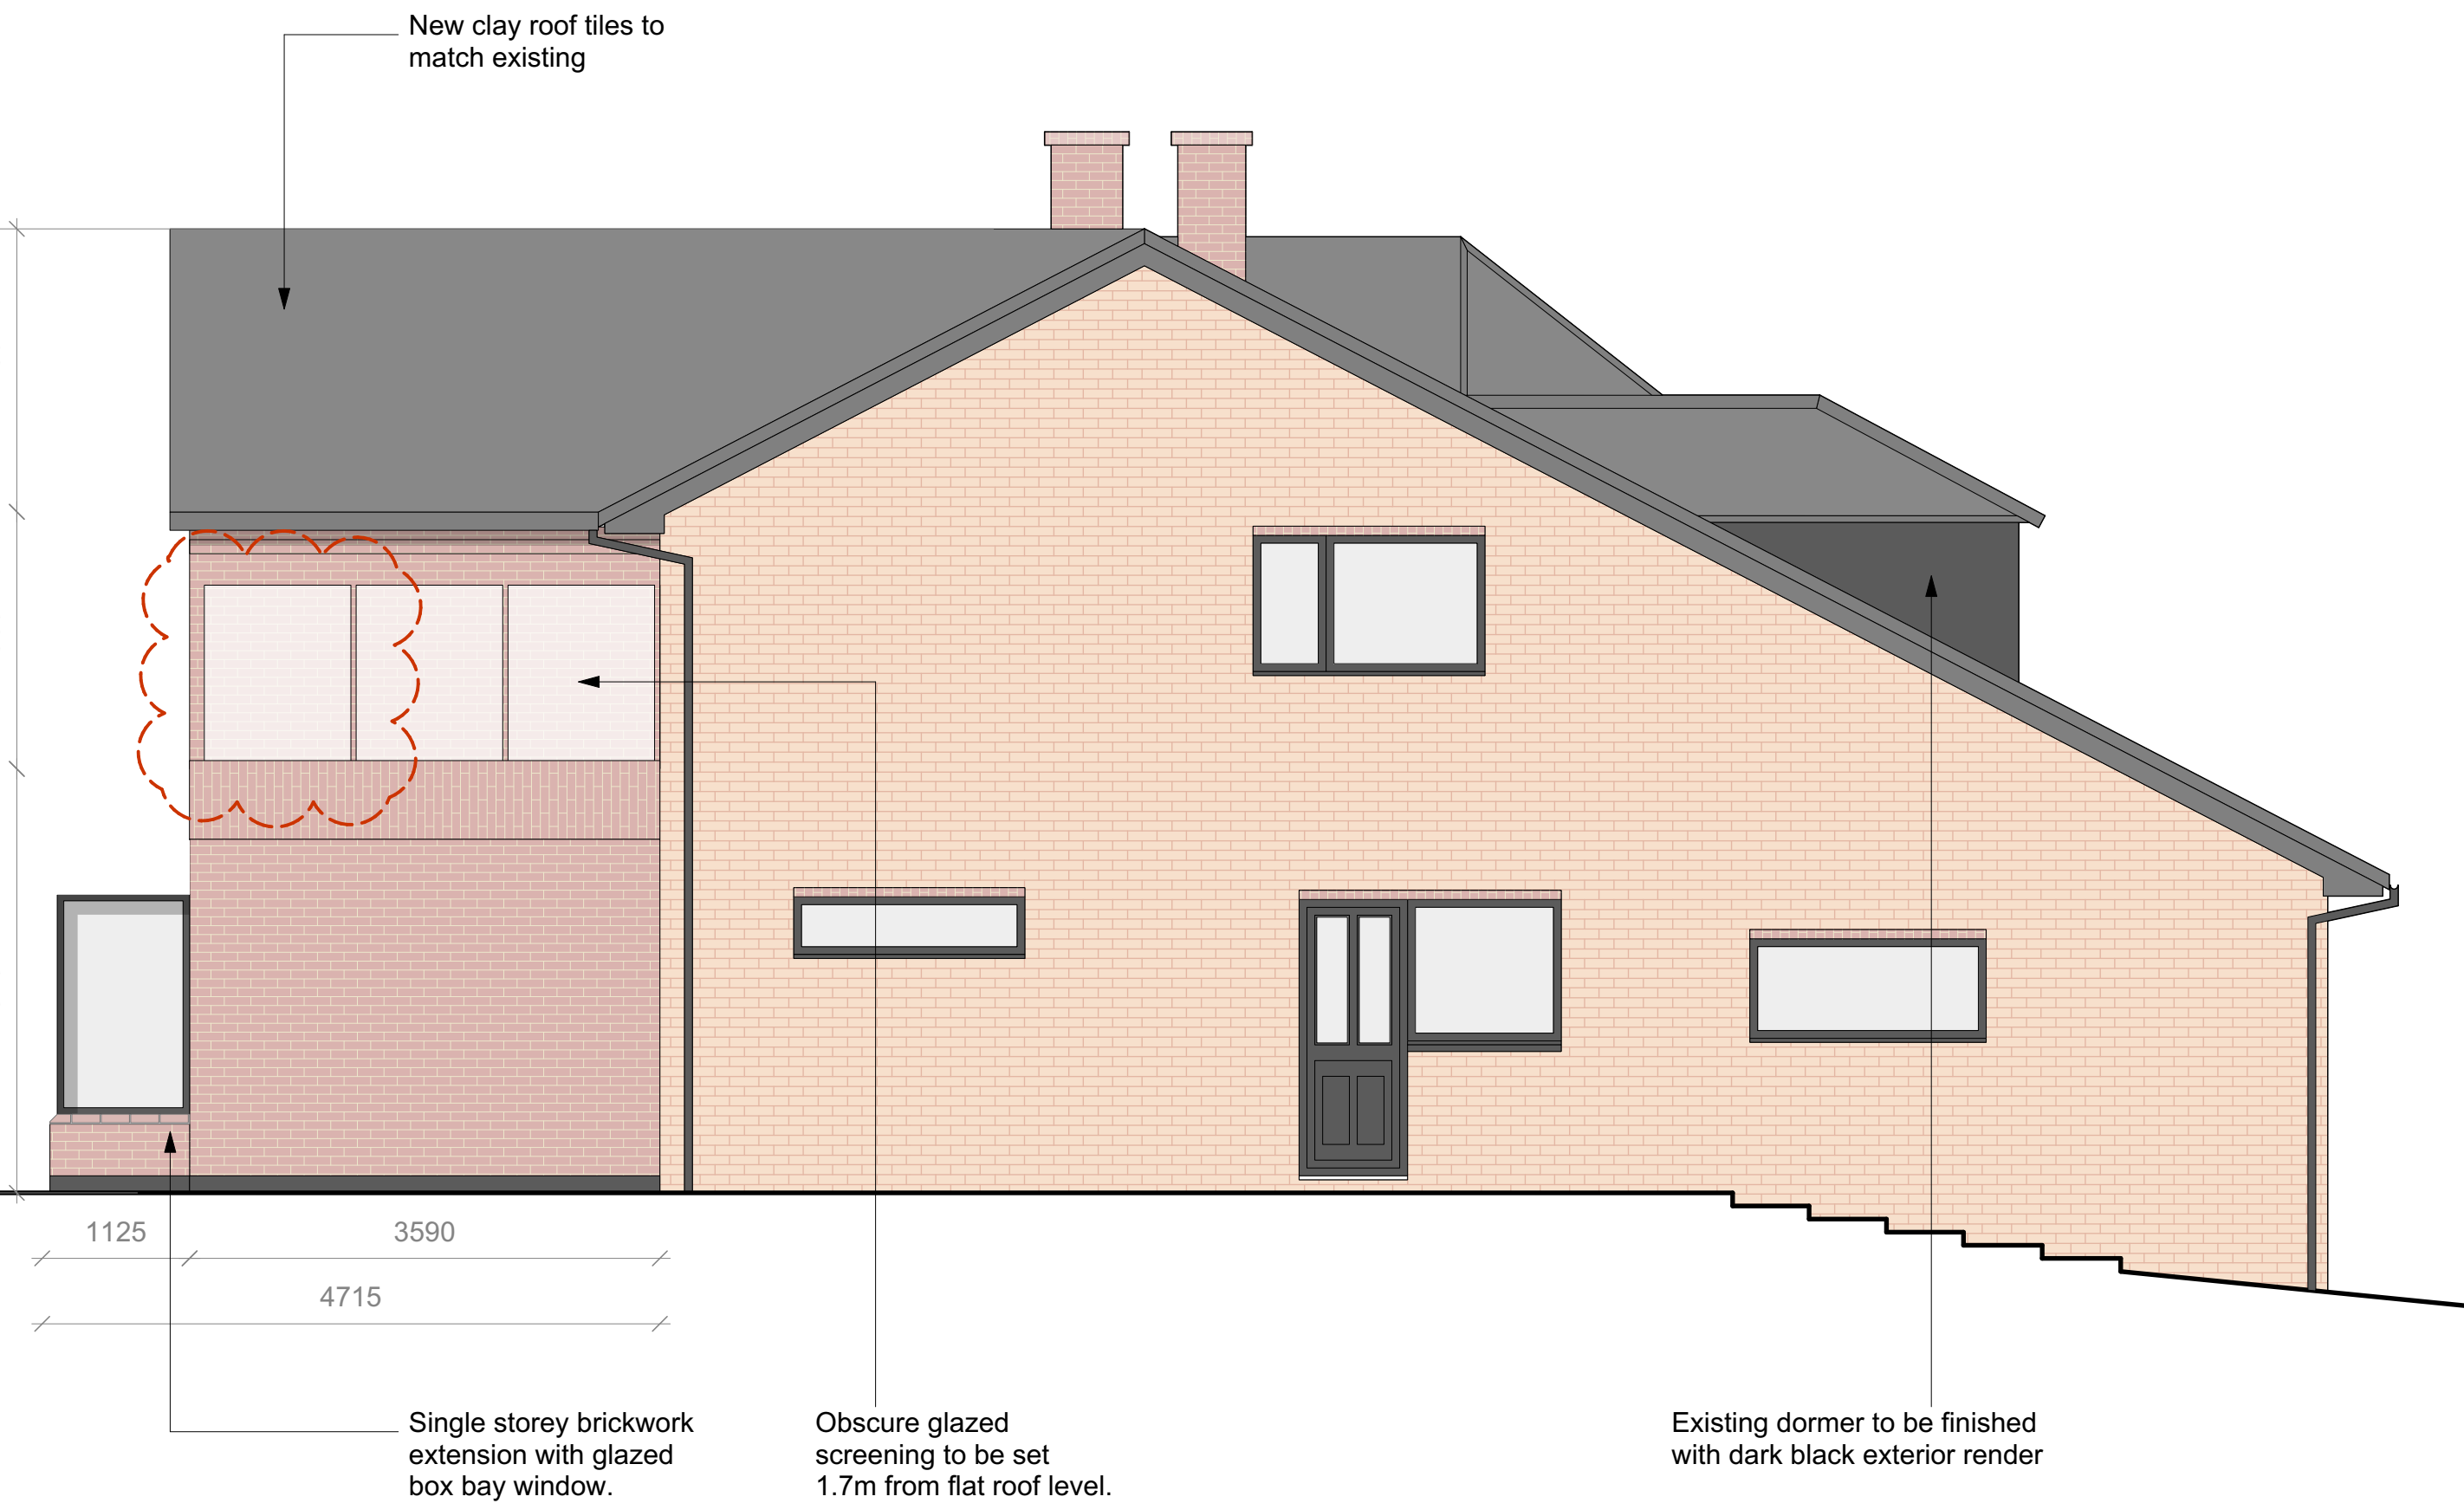

West Elevation (Side)

Notes

This drawing is prepared for planning purposes only and is not to be used for technical or construction purposes. Measurements not to be scaled from this drawing. All dimensions to be checked and confirmed prior to commencement of work. Contractors to notify architects of site variations affecting information on this drawing. The information in this drawing is copyright of Hickman & Smith Architects Ltd.

Hickman & Smith Architects take no responsibility for the location of legal boundaries indicated on this drawing and advise a separate drawing be completed by a specialist Surveyor in order to establish exact boundaries.

This drawing is prepared for planning purposes only and is not to be used for technical or construction purposes.

Date	Rev	By	Chk	Details
24.04.23	/	DG	DH	Issued for Information
26.06.23	A	DG	DH	Issued for Information

Location Key

Site Boundary

PLANNING

Hickman & Smith Architects

a: Studio B2.01, LCB Depot, 31 Rutland Street
Leicester, LE1 1RE

t: +44 (0)116 253 3423

e: info@hickmanandsmith.co.uk

Project
Dumbledykes

Client

Drawing Title
Proposed Drawings
Elevations

Project Ref.	Drawing No.	Scale	Revision
0358	A-PL-200	1:50@A1 1:100@A3	A