


BLOCK/SITE PLAN
AREA 90m x 90m
SCALE 1:500 on A4
CENTRE COORDINATES: 447517, 303406

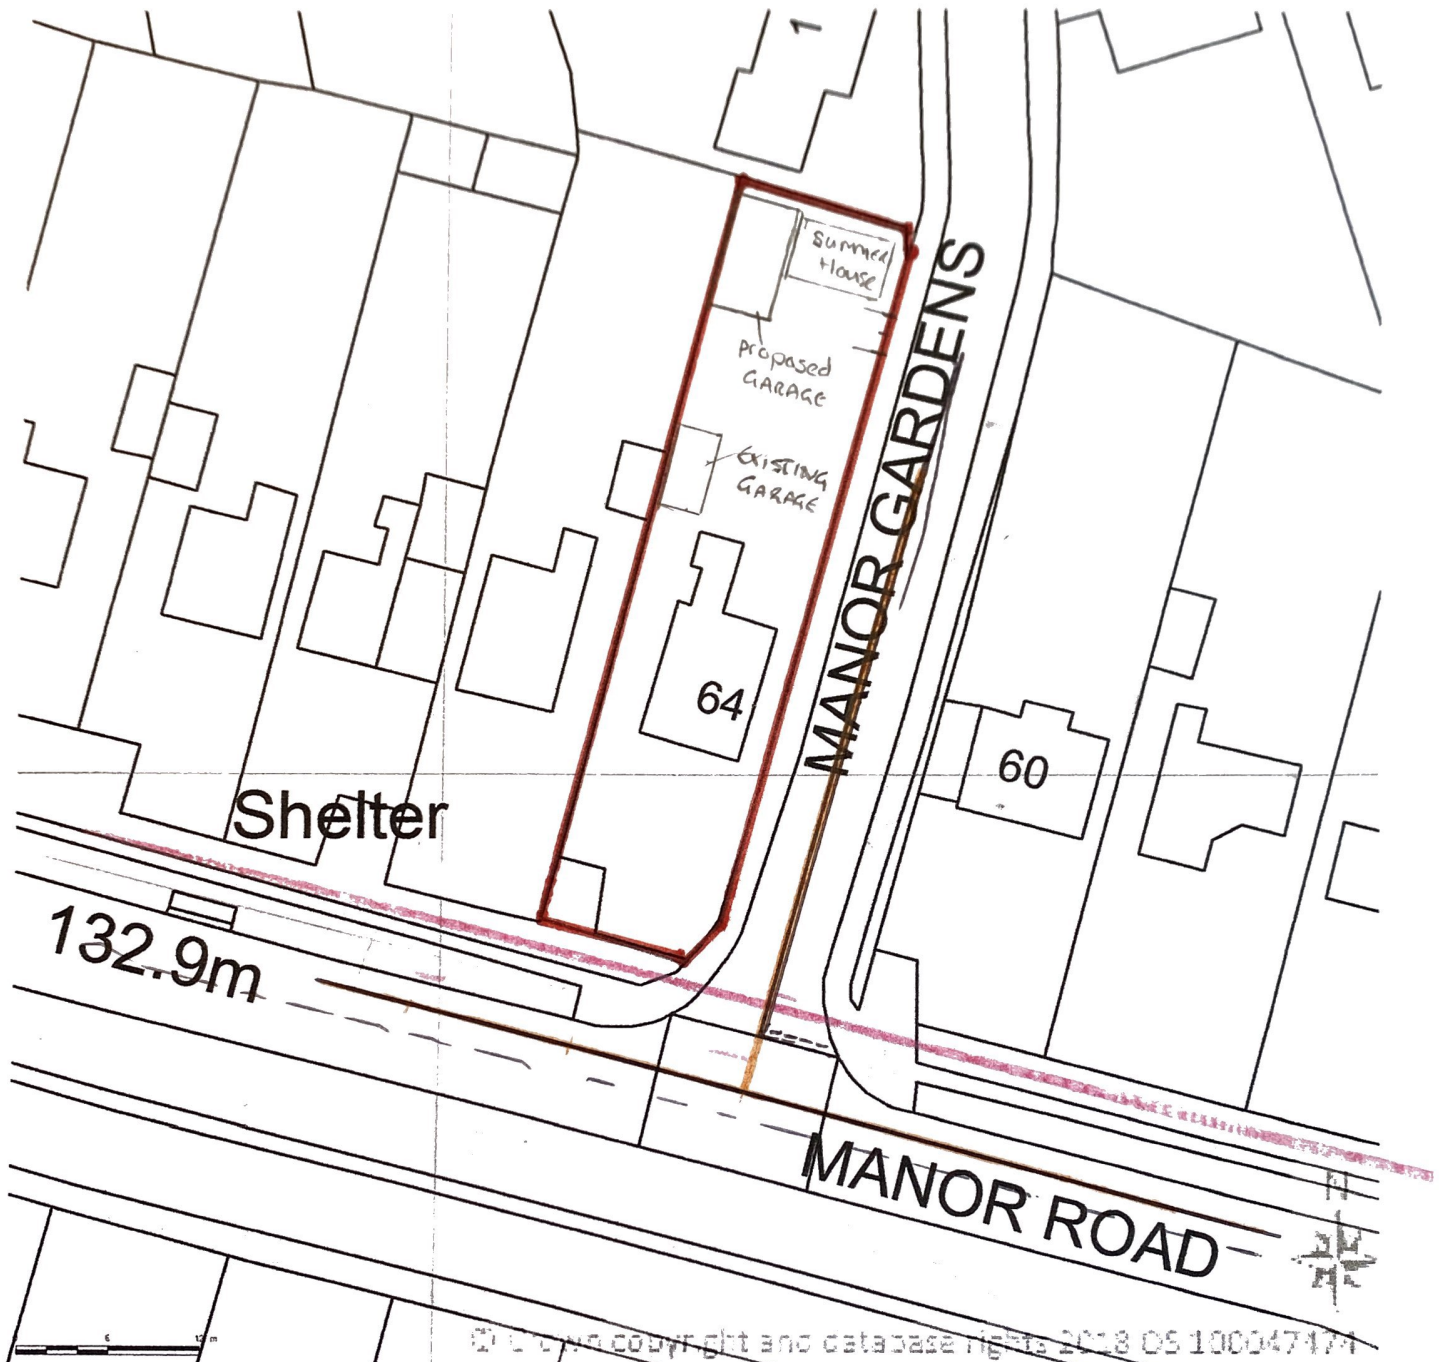

Supplied by Streetwise Maps Ltd
www.streetwise.net
Licence No: 100047474
26/04/2018 16:17:26

MR & MRS MATHER
64 MANOR ROAD
DESFORD
LEICESTER
LE9 9JS
07944681571