



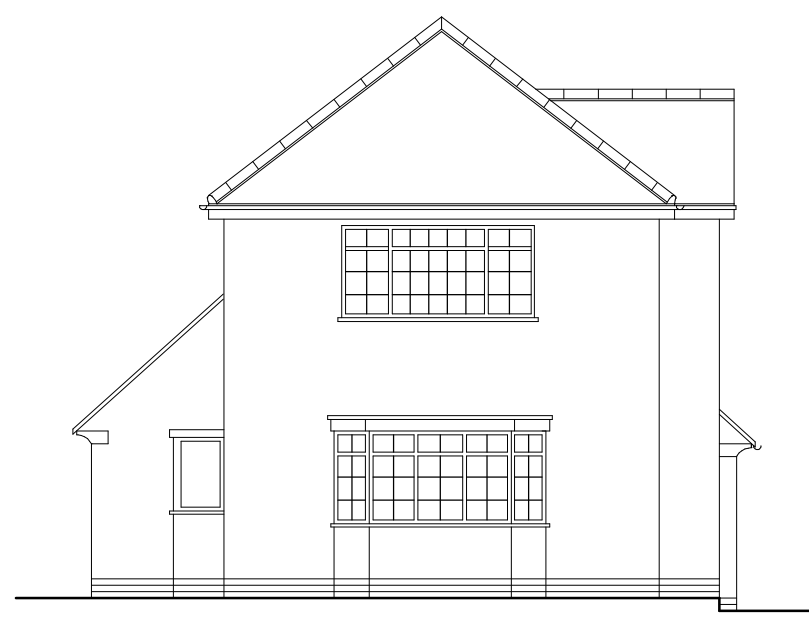


Existing Front Elevation

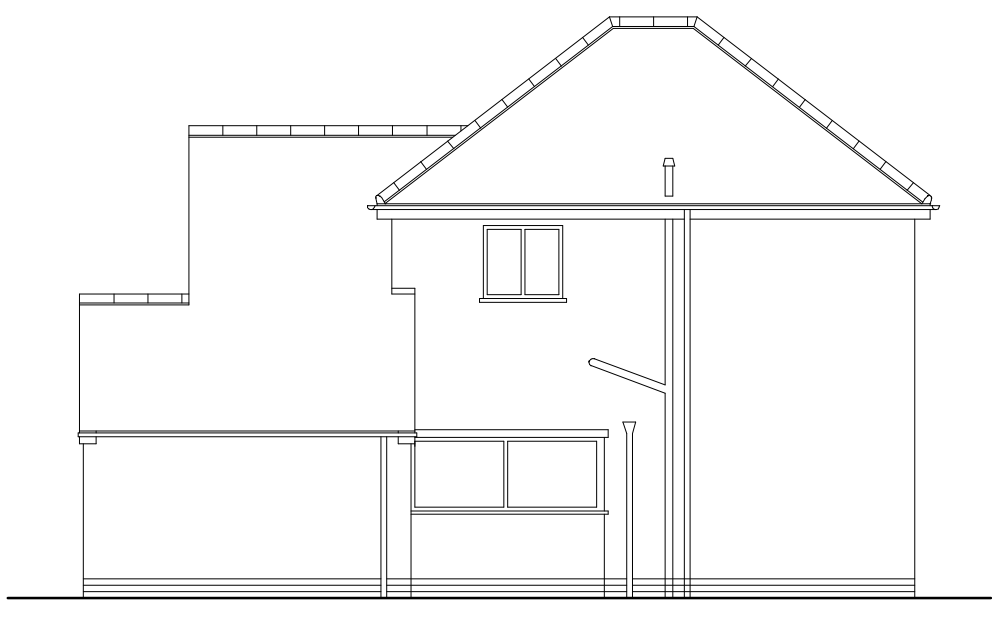


Existing Side Elevation
To Johns Close



Existing Side Elevation
To No 61 Greenmoor Rd

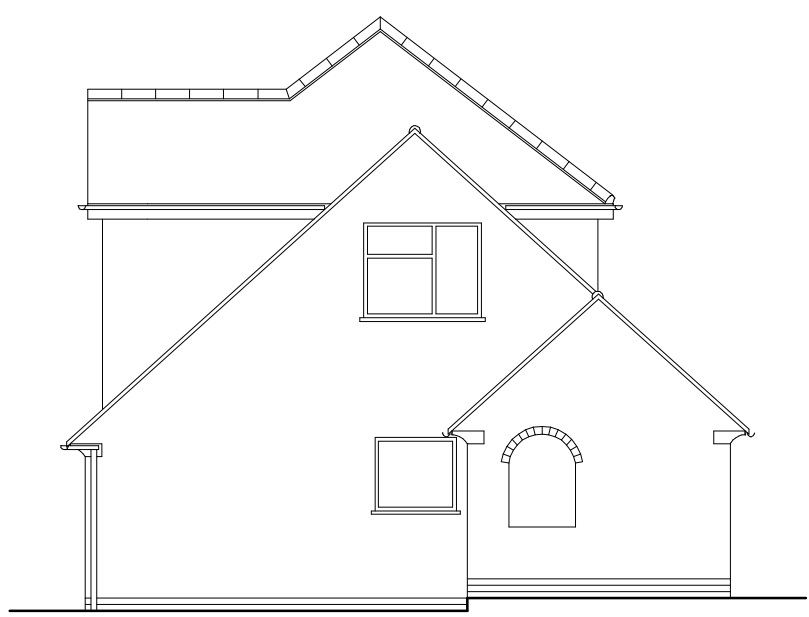

Existing Rear Elevation

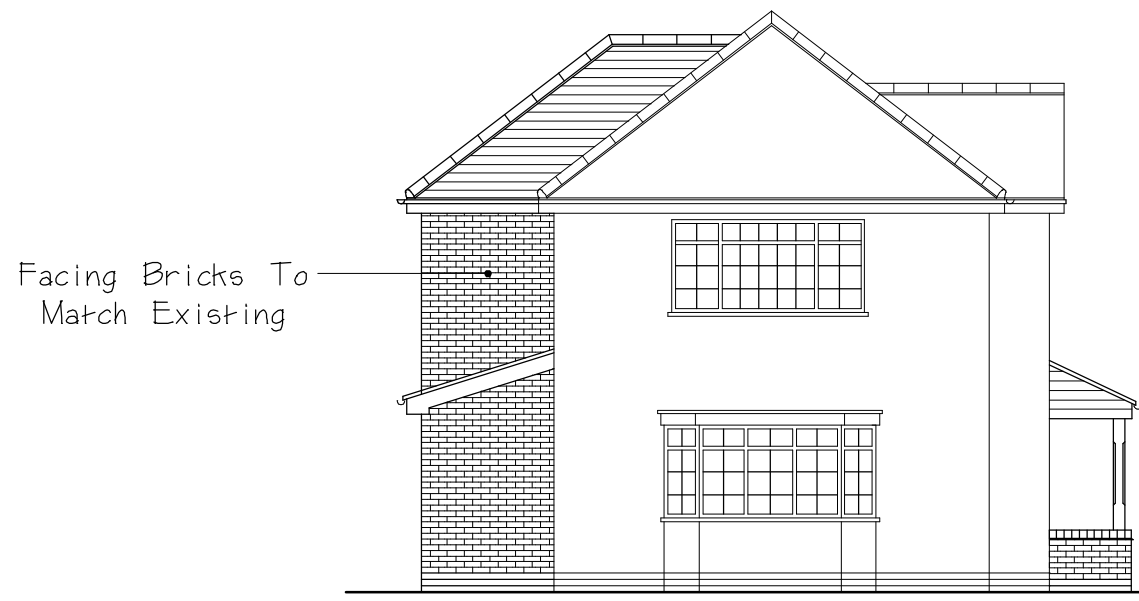

Proposed Front Elevation
to Greenmoor Road




Proposed Side Elevation
To Johns Close




Proposed Side Elevation
To No 61 Greenmoor Rd




Proposed Rear Elevation

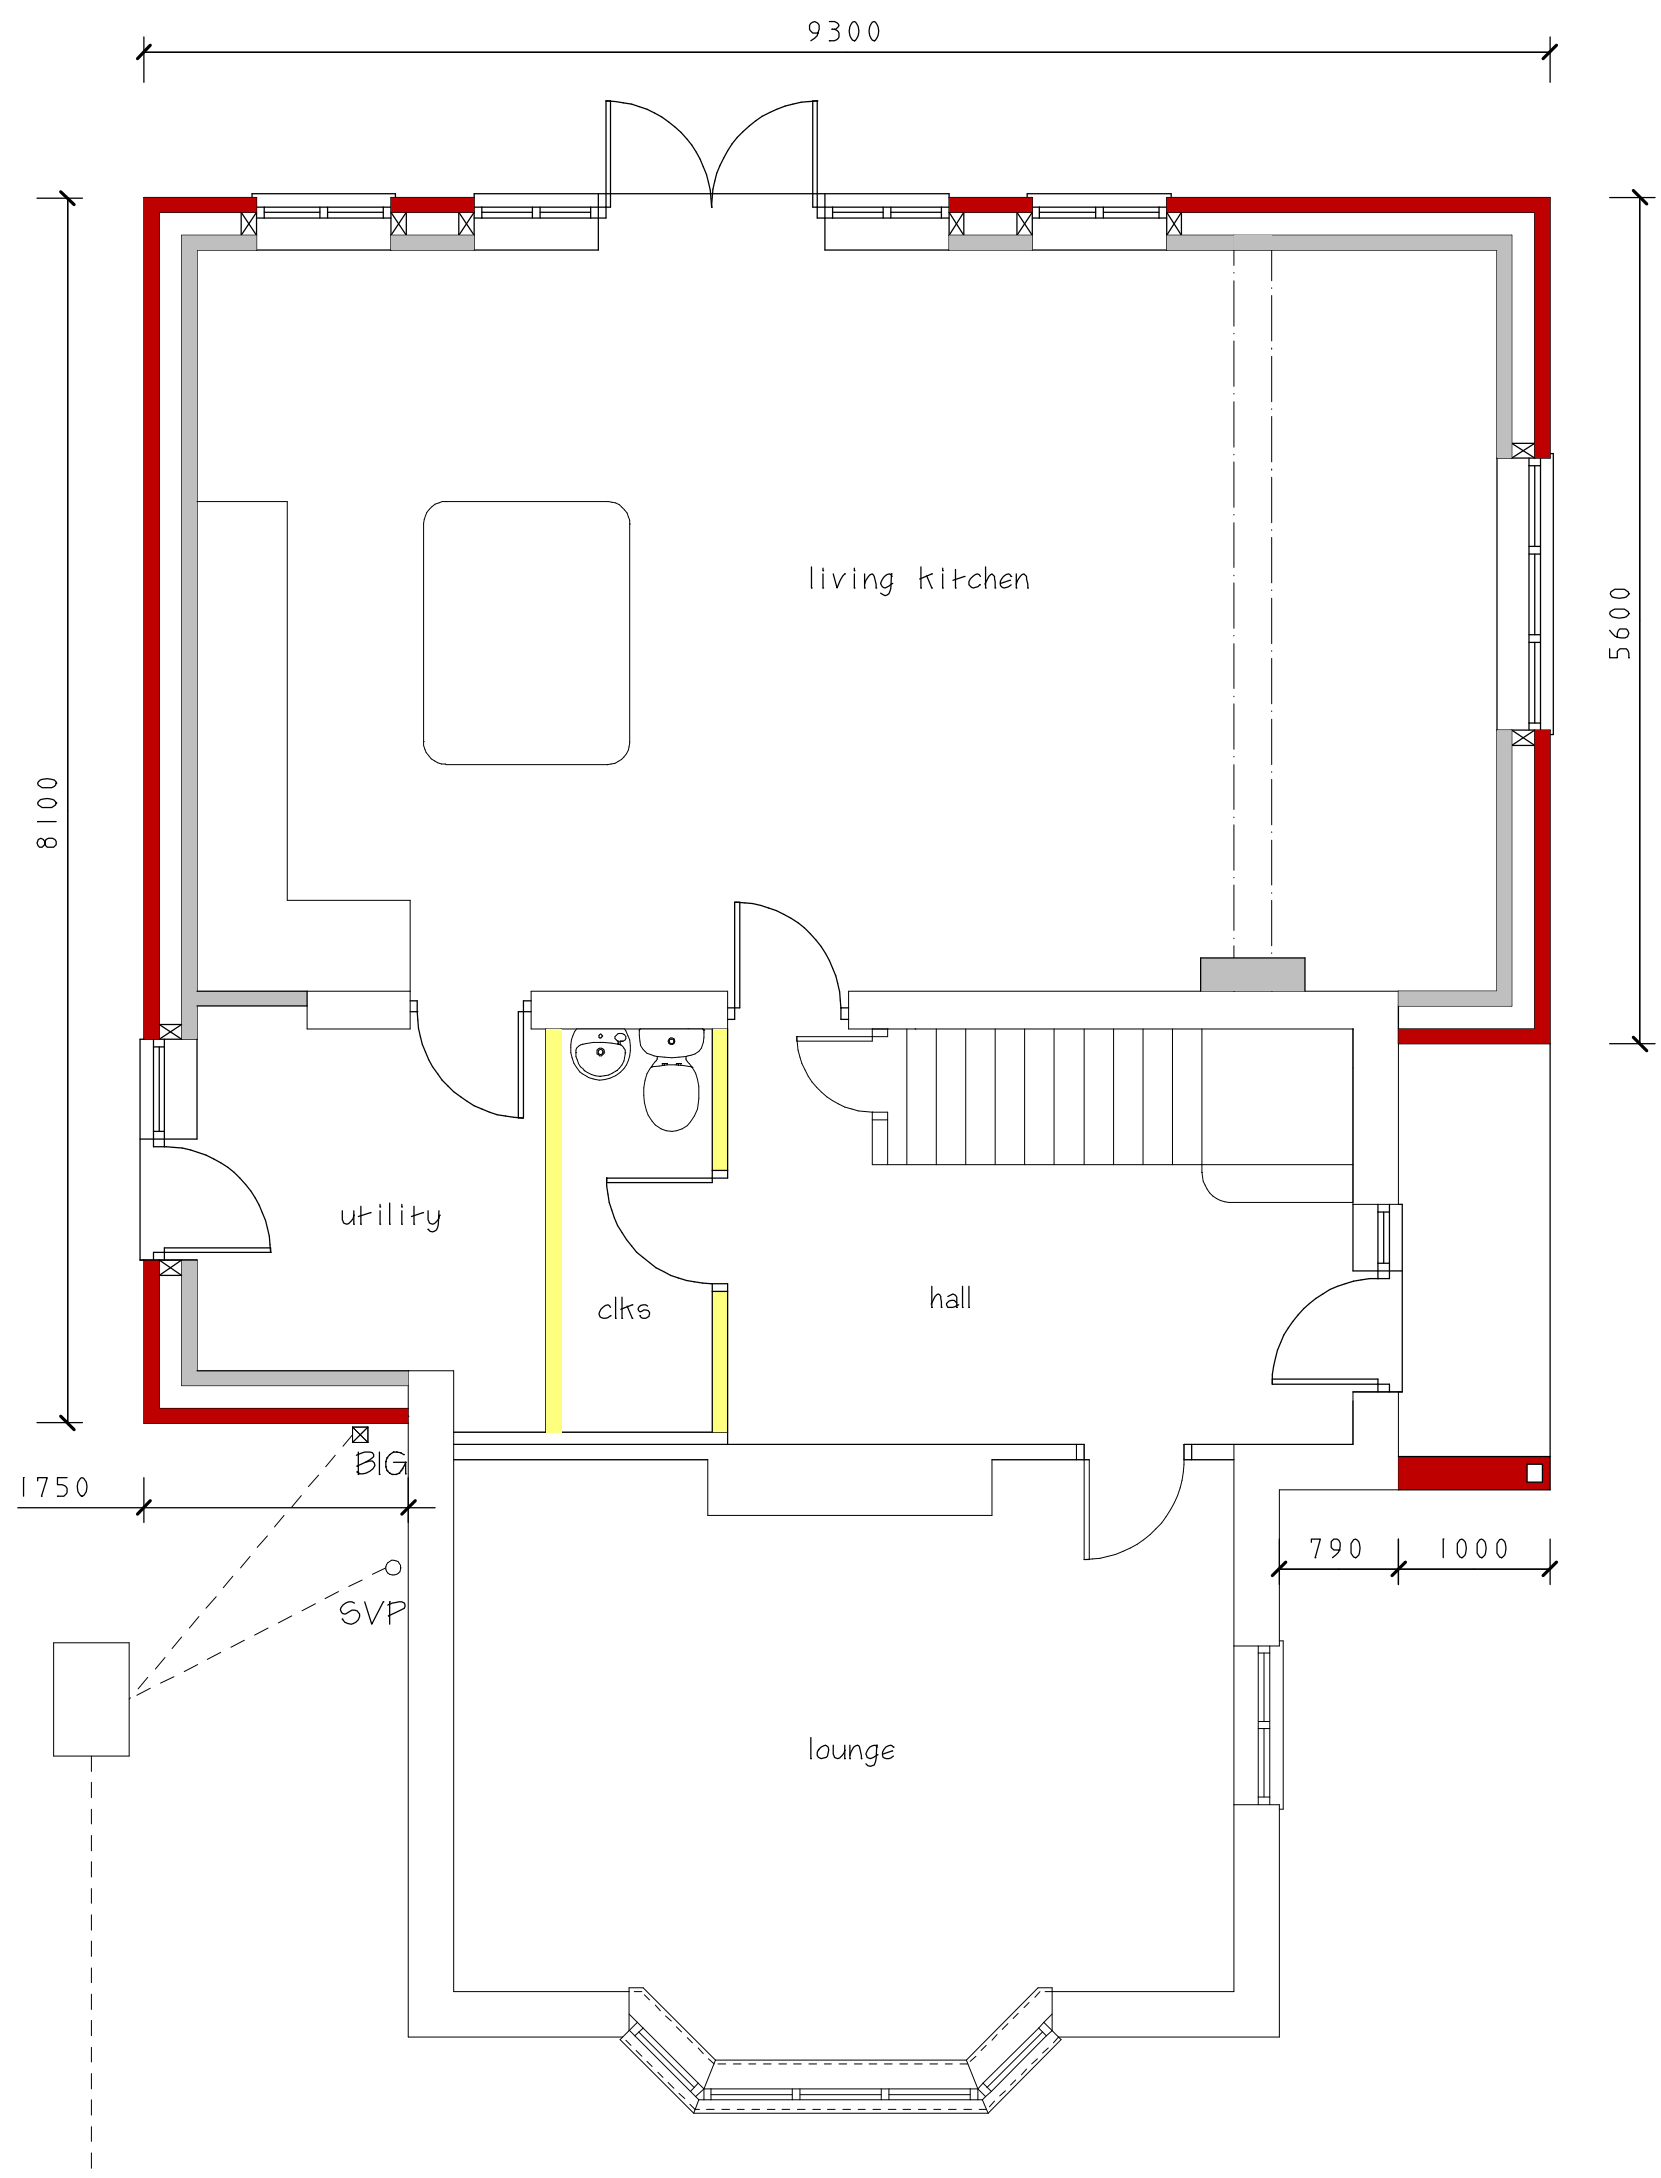


Proposed Ground Floor Plan

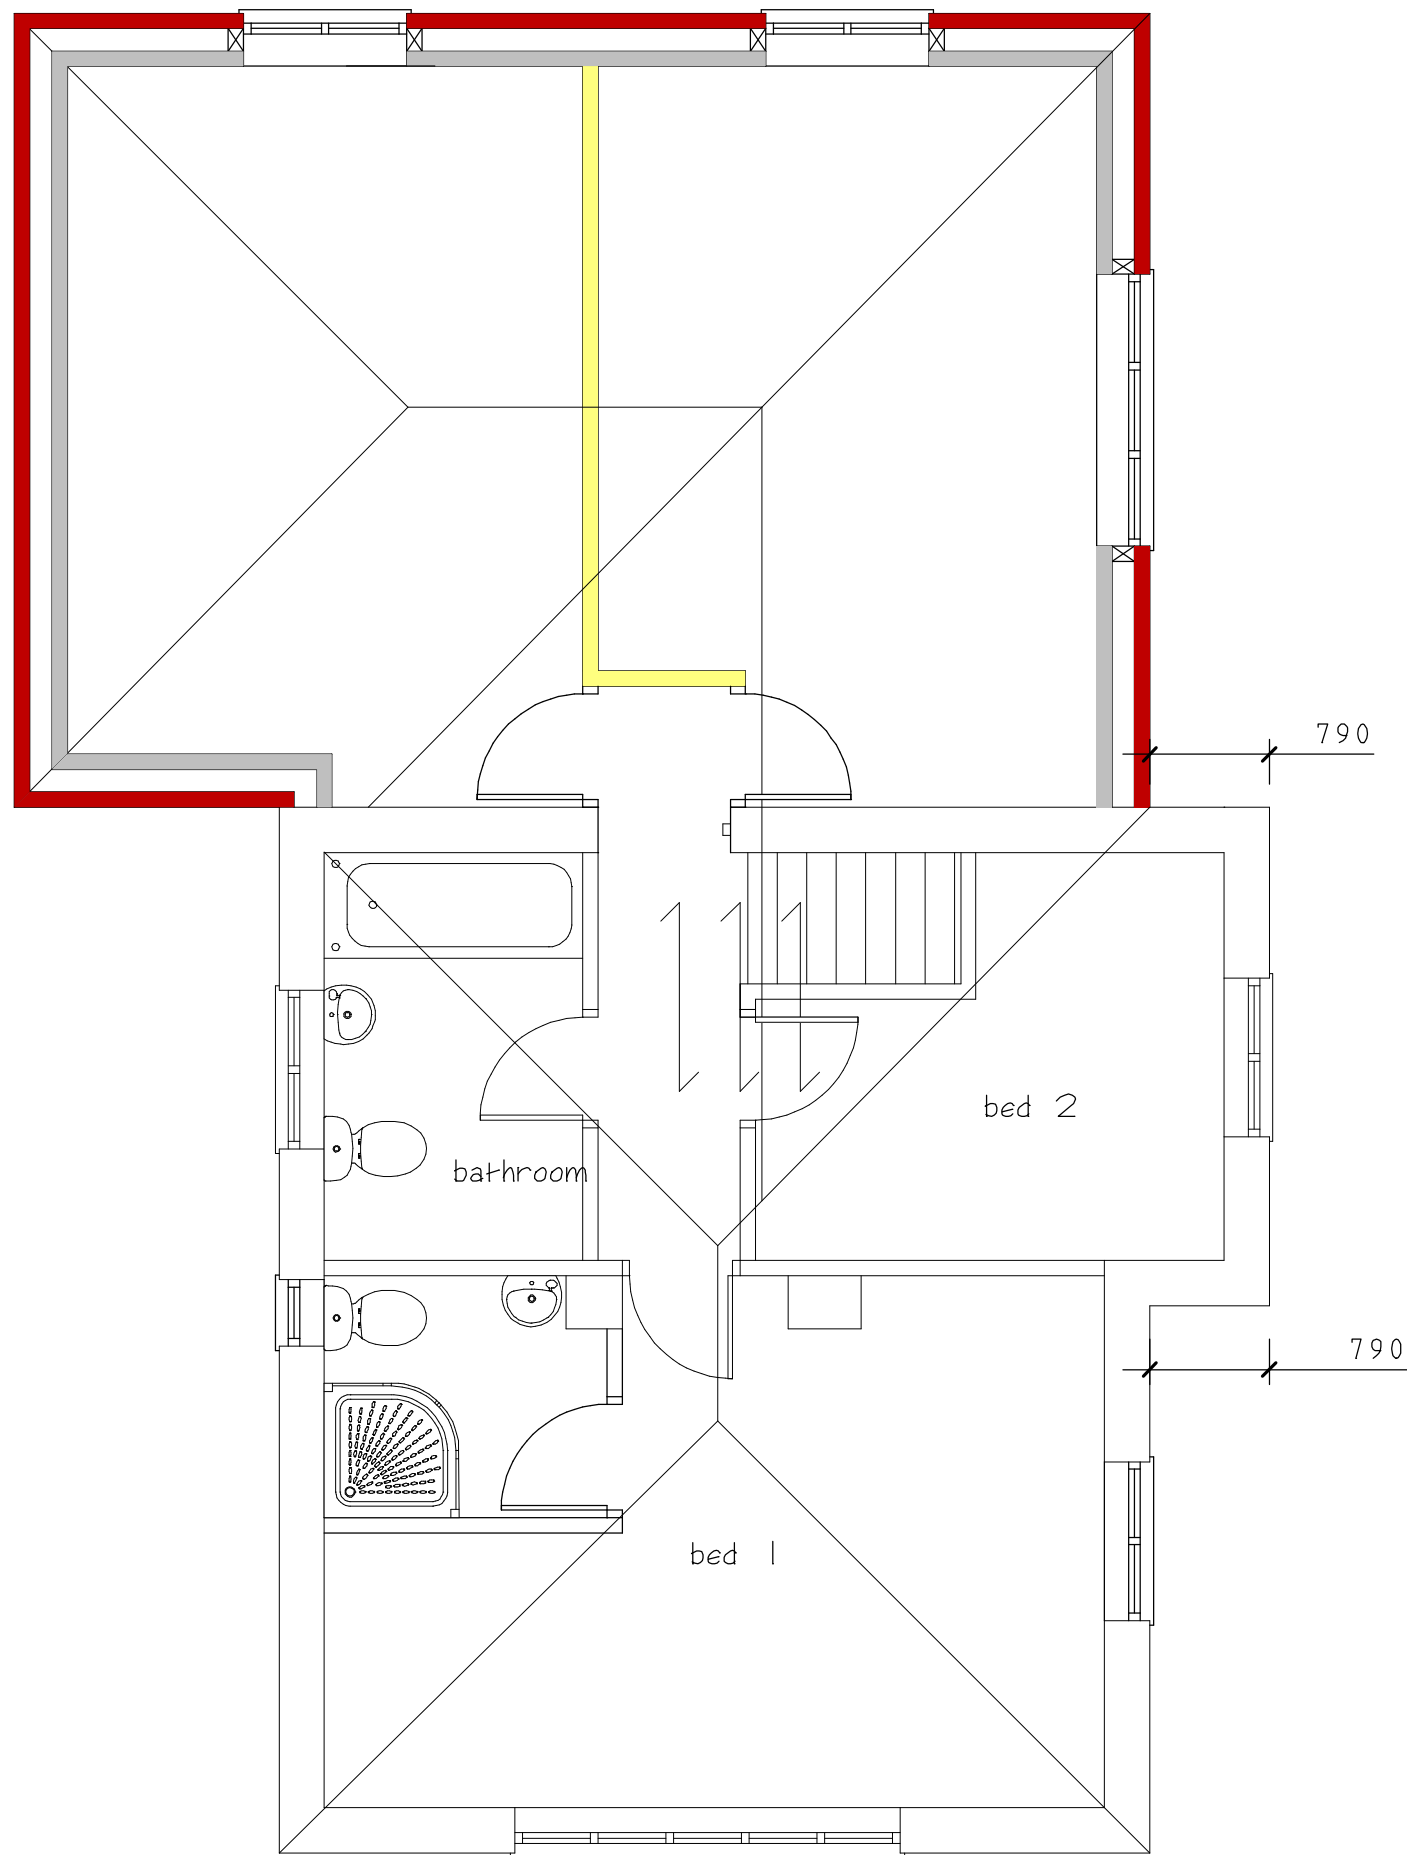

Proposed First Floor Plan

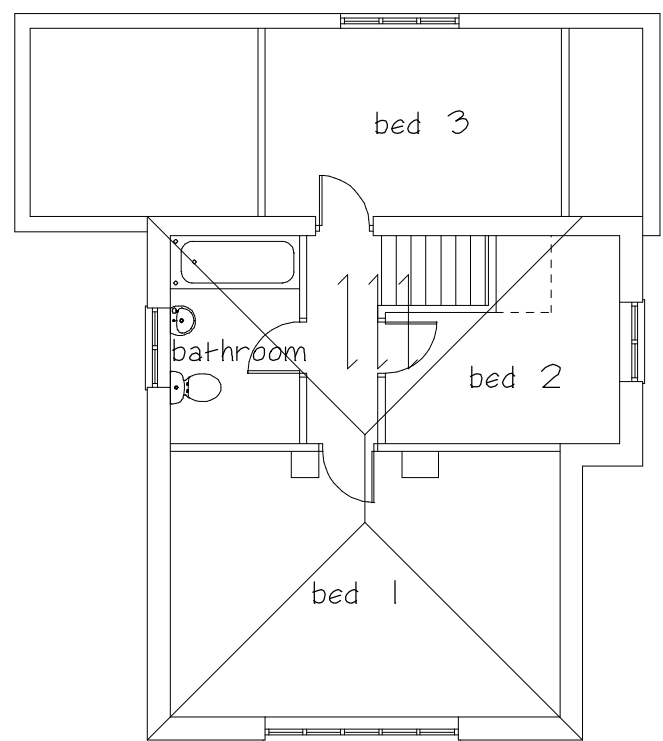

Existing First Floor Plan
Scale, 1:100

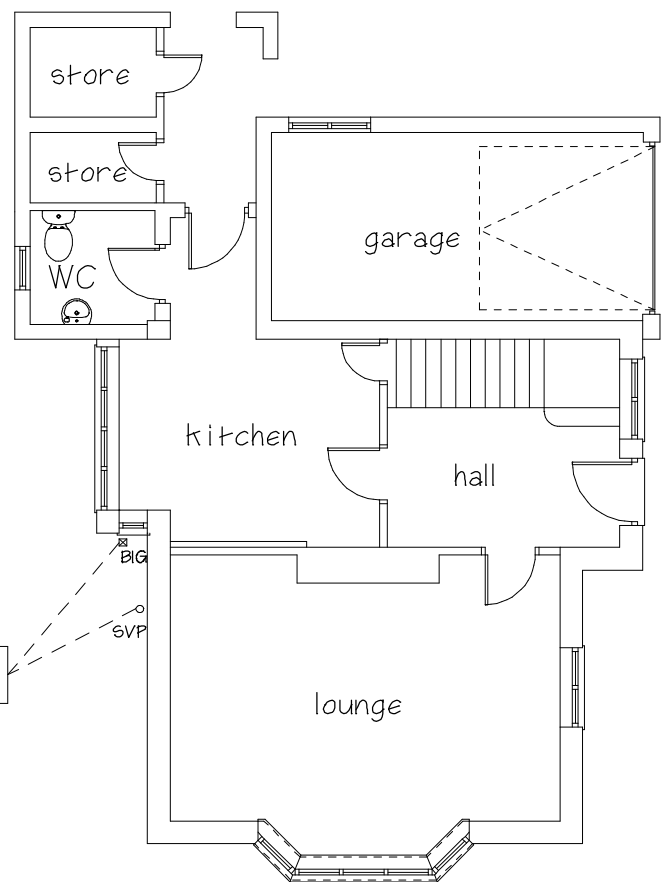

Existing Ground Floor Plan
Scale, 1:100

All Elevation Drawings Scale 1:100
0 1 2 3 4 5m

All Proposed Plan Drawings Scale 1:50
All Existing Plan Drawings Scale 1:100
0 1 2 3 4 5m

Scale Bars

AMENDED PLAN

REV-B 19/2/2026

CLIENT
Mike Neil
JOB TITLE
**1 Johns Close
Burbage
Hinckley
Leicester
LE10 2LY**

DRAWING TITLE
**Proposed Extension
To The Rear Of
Detached House**

SCALE	SHEET	DATE	DRAWN BY
1:50 & 1:100	A1	June 2025	A Moore

ANDREW MOORE
ARCHITECTURAL SERVICES
Tel: 07973397765
Email: andrewmoore@workmail.com

DRG NO	SHEET NO
1693/REV-B	2