




0 5 10  
SCALE BAR 1:100

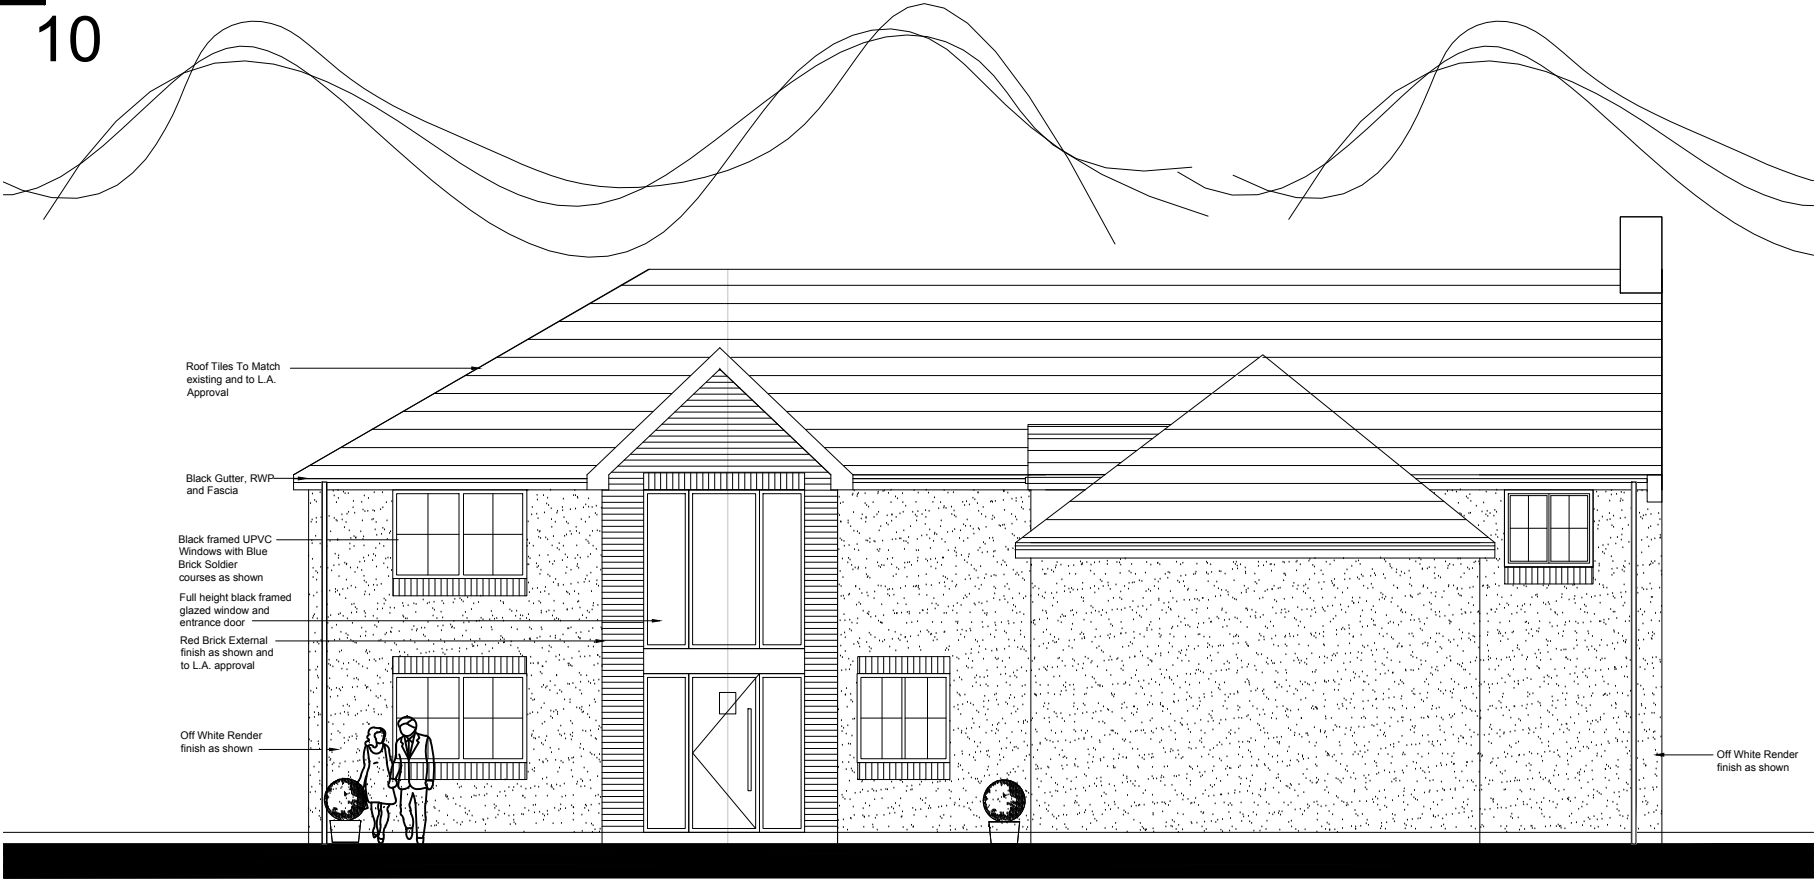

FRONT ELEVATION



REAR ELEVATION

|   |                        |
|---|------------------------|
| CLIENT<br><b>Mr T Prime</b>   |                        |
| PROJECT<br><b>22 Bosworth rd Barlestone CV13 0EL</b>   |                        |
| DESCRIPTION OF WORKS<br><b>PROPOSED TWO STOREY SIDE EXTENSION<br/>AND SINGLE STOREY REAR EXTENSION TO<br/>FORM EXTRA LIVING SPACE</b>   |                        |
| SHEET TITLE<br><b>PROPOSED ELEVATIONS</b>   |                        |
| SCALE<br><b>1:100@A3</b>   |                        |
| DATE<br><b>JAN 2024</b>   | DWG No.<br><b>003b</b> |
| <div><div><b>612 PROPERTIES LTD.</b><br/><small>REGISTERED COMPANY NO 10006212.</small><br/><small>Tel: 01530 600612</small><br/><small>Website: <a href="http://www.612properties.co.uk">www.612properties.co.uk</a></small><br/><small>© THIS DRAWING IS COPYRIGHT.</small><br/><small>THIS DRAWING AND THE BUILDING WORKS DEPICTED ARE THE COPYRIGHT OF 612 PROPERTIES<br/>LIMITED AND MAY NOT BE REPRODUCED OR AMENDED EXCEPT BY WRITTEN PERMISSION.<br/>NO LIABILITY WILL BE ACCEPTED FOR AMENDMENTS MADE BY OTHER PERSONS.</small></div></div> |                        |