




South Elevation

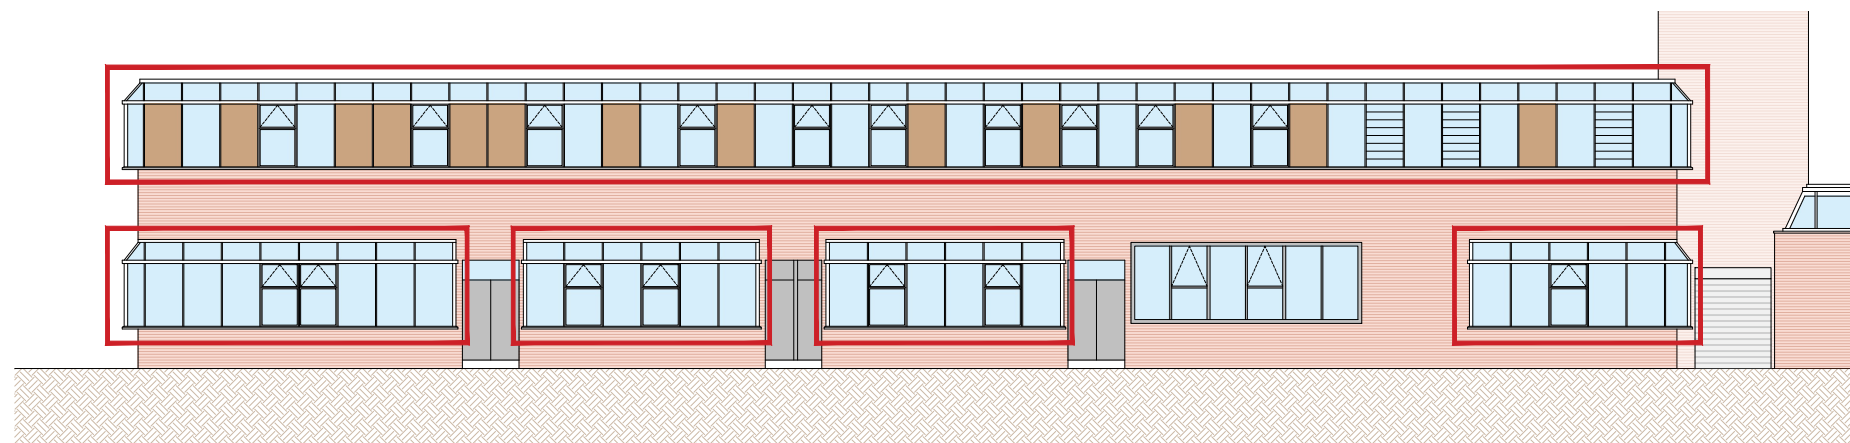

East Elevation

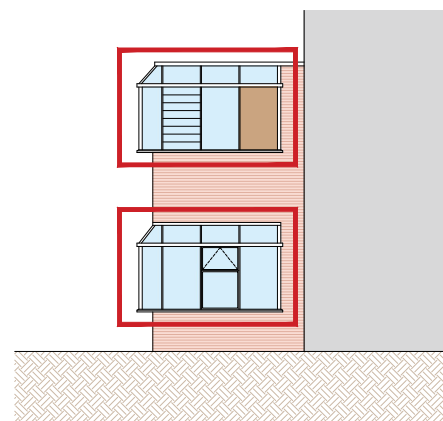

North Elevation

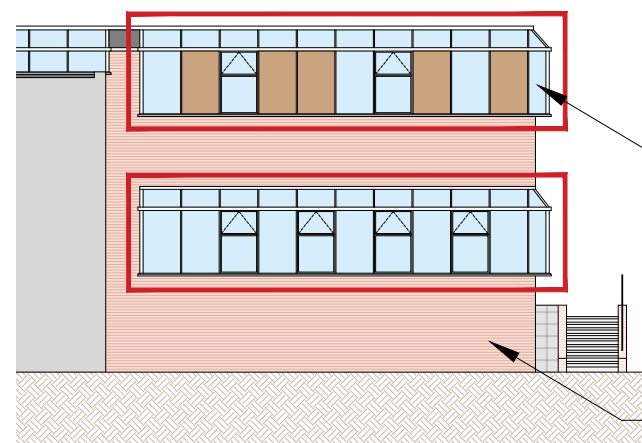


West Elevation

 = Windows to be removed and replaced

Existing Elevations
Scale - 1:200

0 2 4 6 8 10 15
Scale 1:200
20 (metres)

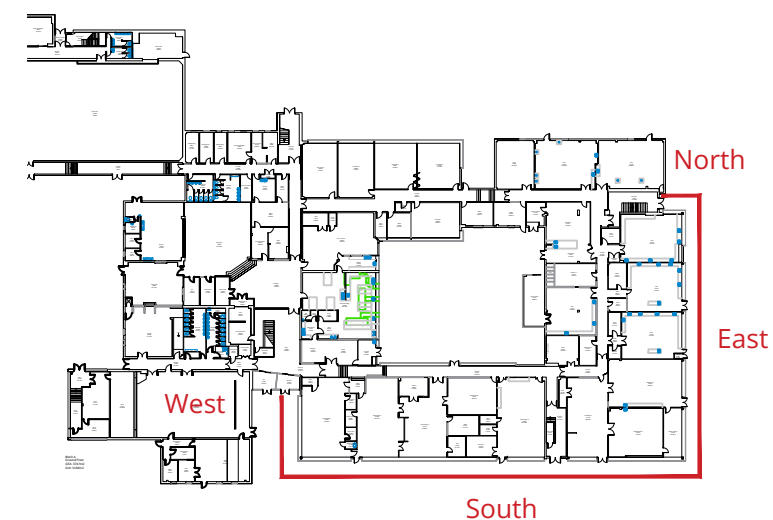

Ground Floor Plan



© THIS DRAWING IS A
COPYRIGHT OF BARKER
ASSOCIATES.

NOTES:
ALL LEVELS, ANGLES AND
DIMENSIONS TO BE
CHECKED ON SITE PRIOR
TO COMMENCEMENT OF
WORKS.

THIS DRAWING IS TO BE
READ IN CONJUNCTION
WITH ALL RELEVANT
STRUCTURAL ENGINEERS
AND MECHANICAL AND
ELECTRICAL ENGINEERS
DRAWINGS, DETAILS AND
SPECIFICATIONS.

Drawing Status: **PLANNING**

Rev	Description	Date	By
P01	Issued for Planning	03/24	JCW

Barker MAJESTY HOUSE, AVENUE WEST
SKYLINE 120, BRAINTREE
ESSEX, CM77 7AA
T: 01279 647111
W: www.barker-associates.co.uk
E: mail@barker-associates.co.uk

Client **United Learning**

Project Title
**Heath Lane Academy
Earl Shilton, LE9 7PD**

Drawing Title
Existing Elevations

Drawn	Checked	Scale	Date
JCW	JW	1:200 @ A3	03/24

ARCHITECTURAL

Drawing Number	Status	Revision
HLA001-BA-A1-ZZ-DR-A-2005	S1	P01

Project No. **P24-0044**