




South Elevation

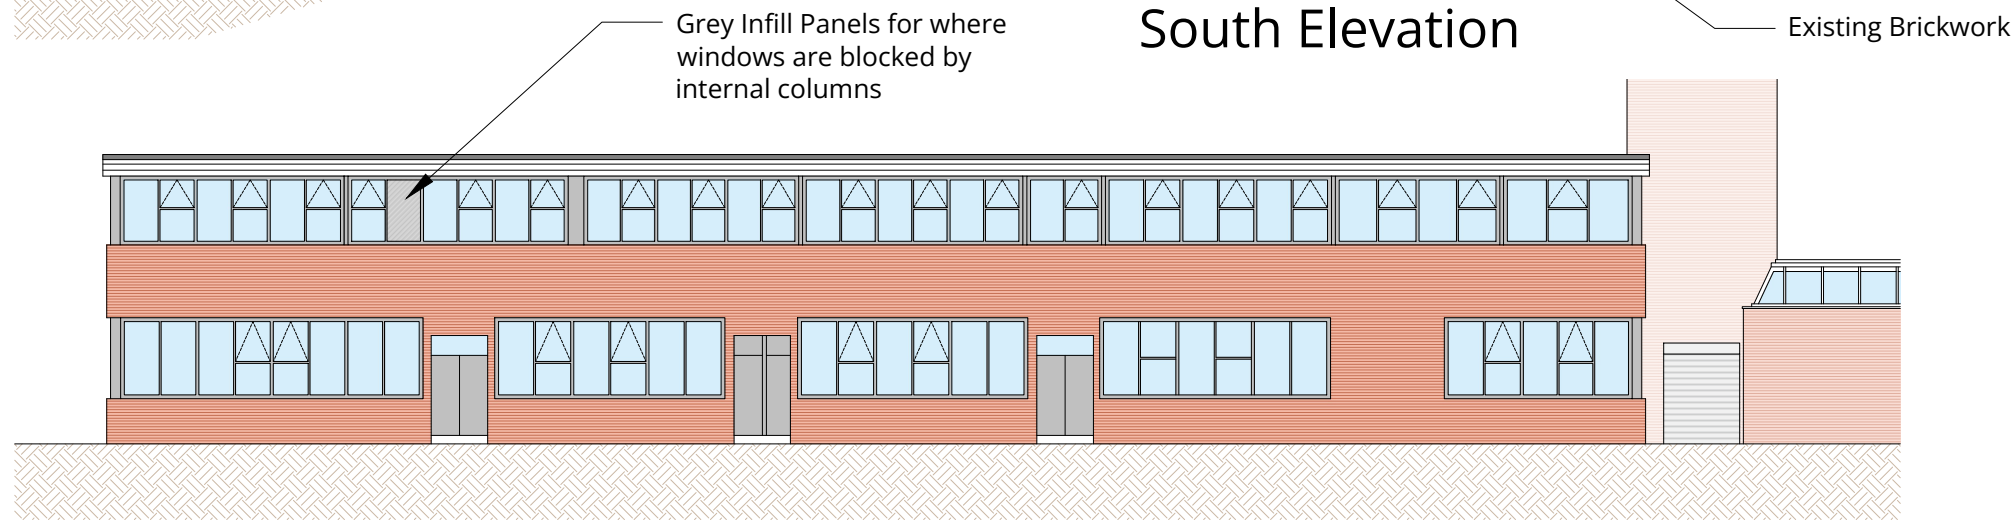


East Elevation

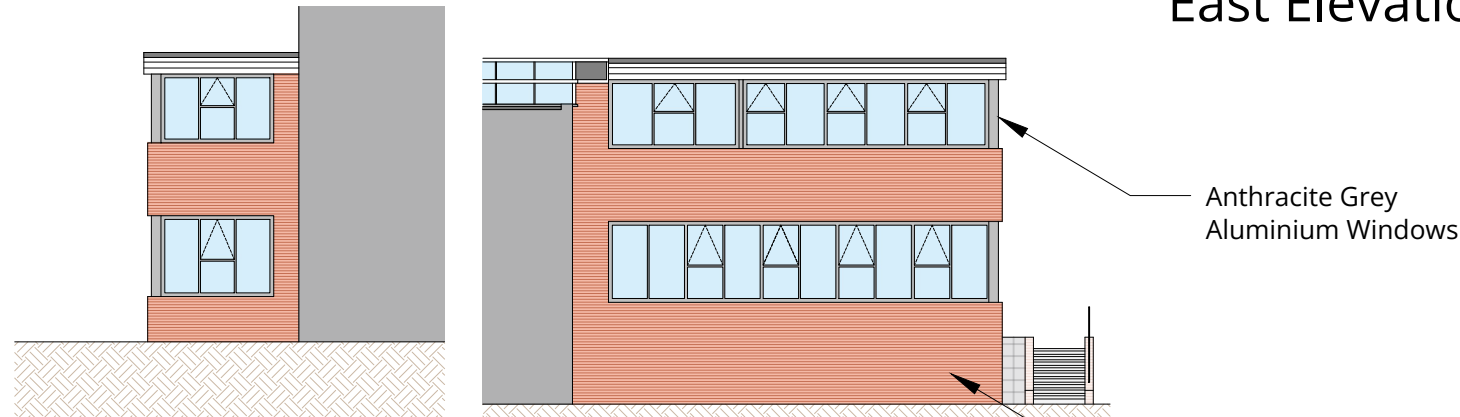

North Elevation

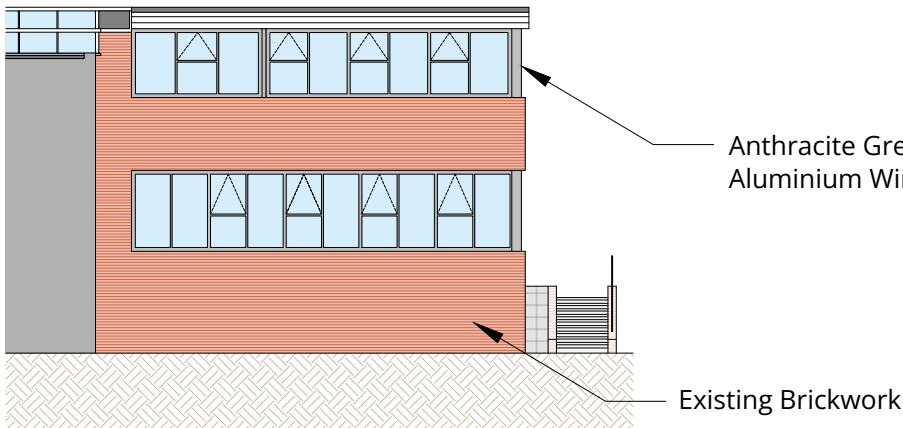

West Elevation

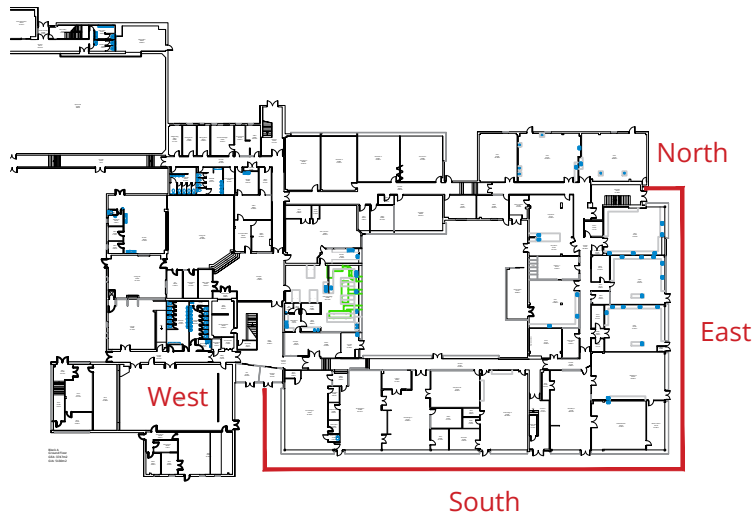

Ground Floor Plan

Proposed Elevations
Scale - 1:200



© THIS DRAWING IS A
COPYRIGHT OF BARKER
ASSOCIATES.

NOTES:
ALL LEVELS, ANGLES AND
DIMENSIONS TO BE
CHECKED ON SITE PRIOR
TO COMMENCEMENT OF
WORKS.

THIS DRAWING IS TO BE
READ IN CONJUNCTION
WITH ALL RELEVANT
STRUCTURAL ENGINEERS
AND MECHANICAL AND
ELECTRICAL ENGINEERS
DRAWINGS, DETAILS AND
SPECIFICATIONS.

Drawing Status:			
PLANNING			
P01	Issued for Planning	03/24	JCW
Rev	Description	Date	By
MAJESTY HOUSE, AVENUE WEST SKYLINE 120, BRAINTREE ESSEX, CM77 7AA T: 01279 647111 W: www.barker-associates.co.uk E: mail@barker-associates.co.uk			
Client United Learning			
Project Title Heath Lane Academy Earl Shilton, LE9 7PD			
Drawing Title Proposed Elevations			
Drawn JCW	Checked JW	Scale 1:200 @ A3	Date 03/24
ARCHITECTURAL			
Drawing Number HLA001-BA-A1-ZZ-DR-A-2006		Status S1	Revision P01
		Project No. P24-0044	