

Building Futures Together

United Learning Trust

Heath Lane Academy
Window Replacement

Design and Access Statement

P24-0044

March 2024



Barker

Contents

United Learning Trust Window Replacement Design and Access Statement

Window Replacement
Heath Lane Academy
Heath Lane
Earl Shilton
LE9 7PD

Prepared For and on Behalf of:

United Learning Trust
World Wide House
Thorpe Wood
Peterborough
PE3 6SB

BA Job Ref.	P24-0044
Document Type	Design and Access Statment
Version & Revision	Original
Date of printing	15 March 2024
Electronic File Name	P24-0044 - Design And Access
Prepared by	Joseph Wood
Authorised for issue by	James Wilson Senior Surveyor
Date of issue	15 March 2024



1 Introduction 1

1.1 Purpose of the Report 1

1.2 Reasoning and Overview of Proposed Works 1

2 Context 2

2.1 Site Location 2

2.2 Site Photos 3

2.3 Site Appraisal 6

3 Design 6

3.1 Scale 6

3.2 Layout 6

3.3 Materials 6

4 Access 7

4.1 Site Access 7

4.2 Design Access 7

Appendix A: [Flood Risk Map](#)

Appendix B: [Plan of Proposal](#)

1 Introduction

1.1 Purpose of the Report

This design and access statement is being produced to support the planning application for Heath Lane Academy regarding the replacement of windows. This document will provide background information on the site and the school alongside reasoning for the application. Finally, it will go through the proposed design for the extension and related information to provide a fuller understanding of the proposed work.


1.2 Reasoning and Overview of Proposed Works

The school has recognised that the original aluminium frame bay windows on the predominantly south and east elevations to the main block are in need of replacement. Some of these windows have been boarded up already due to damage and poor solar gain performance. This provides a great opportunity to improve the U-values and therefore energy efficiency of the school. The bay windows span across multiple classrooms and teaching spaces allowing sound to pass between rooms easily so the proposed replacement will be flush window frames to remove this issue.

Plans are attached in Appendix B.

2 Context

2.1 Site Location

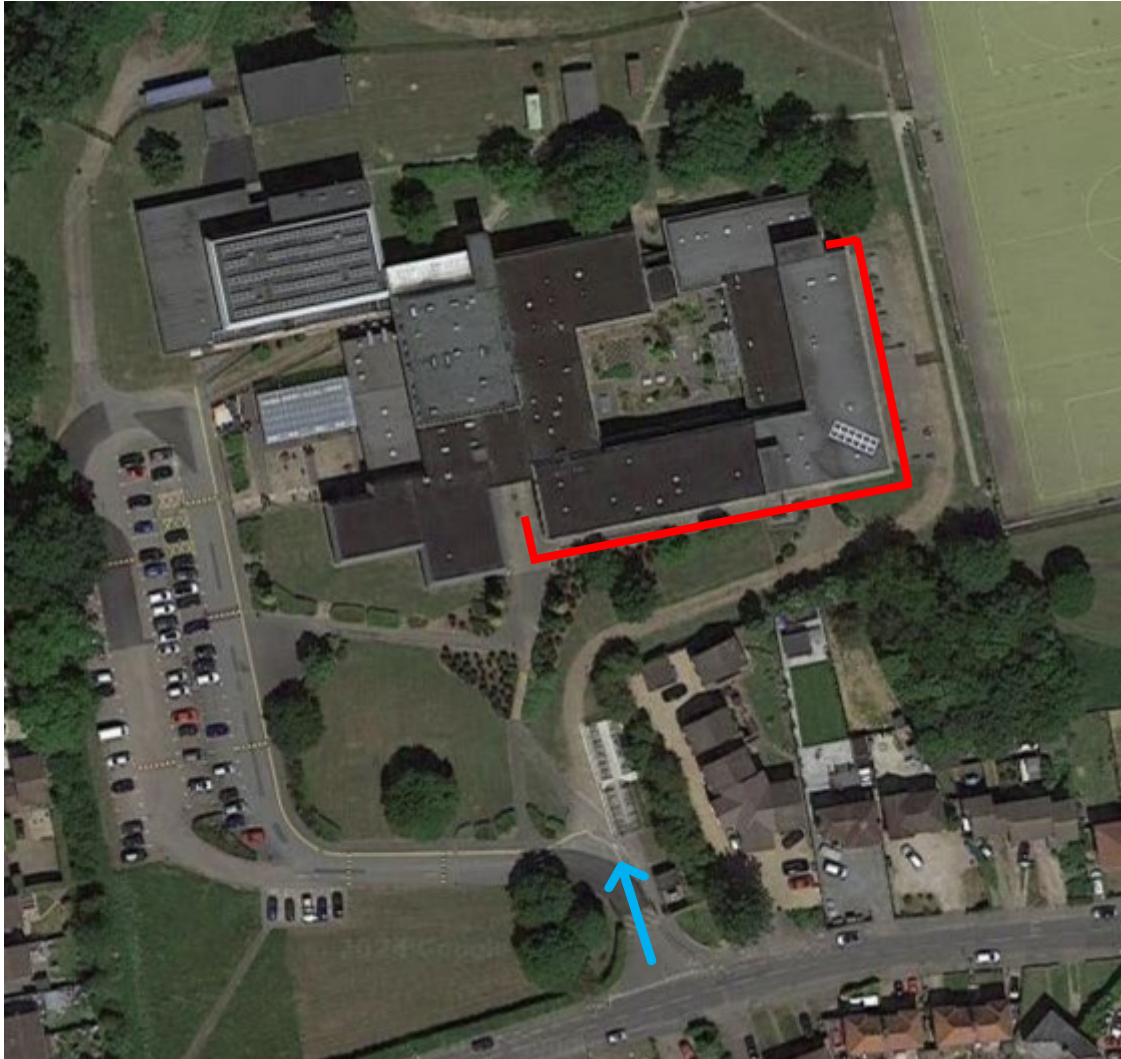

Red line highlighting the location for the window replacement and blue arrow noting the access to the site.

Design and Access Statement

United Learning Trust
Heath Lane Academy: Window Replacement
2 - Context



2.2 Site Photos



West facing elevation showing windows for replacement.



South facing elevation showing windows for replacement.

Design and Access Statement

United Learning Trust
Heath Lane Academy: Window Replacement
2 - Context



South facing elevation and corner of East elevation showing windows for replacement.



East facing elevation showing windows for replacement.

Design and Access Statement

United Learning Trust
Heath Lane Academy: Window Replacement
2 - Context



East facing elevation showing windows for replacement.



North facing elevation showing windows for replacement.

2.3 Site Appraisal

The site area where the windows are being replaced is set back within the grounds of the school. There is no impact on parking with the work being undertaken and as only elements of the existing elevations are impacted there is no change to the local landscape or habitats either.

This area is not in a flood risk zone see Appendix A.

The building is not listed nor is it on the grounds of a listed building.

The site is not within a conservation area.

3 Design

3.1 Scale

The elevations that are a part of the application spans 118 meters predominantly along the south and east edges of the school with small sections facing the north and west where the windows wrap around the edge of the main block.

See Appendix B for proposed plans.

3.2 Layout

There is no impact on the internal layout of the school with this work as shown on the floor plans supplied. The only aspect to note is the use of solid panels instead of glass where the new flush windows run past the internal structural columns.

See Appendix B floor plan of the proposed design for reference.

3.3 Materials

The proposed windows will match the replaced door frames, maintaining an aluminium frame but with an anthracite grey colour. The new windows will also no longer protrude from the building like the original bay design, reducing sound transfer between rooms,

See Appendix B elevation drawings of the proposed design for reference.

Design and Access Statement

United Learning Trust
Heath Lane Academy: Window Replacement
4 - Access



4 Access

4.1 Site Access

The overall site is accessed from Heath Lane as seen on the above satellite site location. This leads directly to the main parking area and has clear access to the proposed site of work.

4.2 Design Access

This application will have no impact on the access to the building.

The existing fire escapes and additional external access has been maintained.

Contact Details

Braintree Office
Majesty House
Avenue West
Skyline 120
Braintree
CM77 7AA

James Wilson
Senior Building Surveyor
07881915266
jwilson@barker-associates.co.uk

William Bidewell MRICS
Partner
wbidewell@barker-associates.co.uk

01279 647 111

mail@barker-associates.co.uk

www.barker-associates.co.uk

RIBA 
Chartered Practice

 RICS

Barker

Appendix A: Flood Risk Map

Flood map for planning

Your reference
<Unspecified>

Location (easting/northing)
445237/297712

Created
17 Mar 2024 15:58

Your selected location is in flood zone 1, an area with a low probability of flooding.

You will need to do a flood risk assessment if your site is **any of the following:**

- bigger than 1 hectare (ha)
- In an area with critical drainage problems as notified by the Environment Agency
- identified as being at increased flood risk in future by the local authority's strategic flood risk assessment
- at risk from other sources of flooding (such as surface water or reservoirs) and its development would increase the vulnerability of its use (such as constructing an office on an undeveloped site or converting a shop to a dwelling)


Notes

The flood map for planning shows river and sea flooding data only. It doesn't include other sources of flooding. It is for use in development planning and flood risk assessments.

This information relates to the selected location and is not specific to any property within it. The map is updated regularly and is correct at the time of printing.

Flood risk data is covered by the Open Government Licence **which** sets out the terms and conditions for using government data. <https://www.nationalarchives.gov.uk/doc/open-government-licence/version/3/>

Use of the address and mapping data is subject to Ordnance Survey public viewing terms under Crown copyright and database rights 2022 OS 100024198. <https://flood-map-for-planning.service.gov.uk/os-terms>

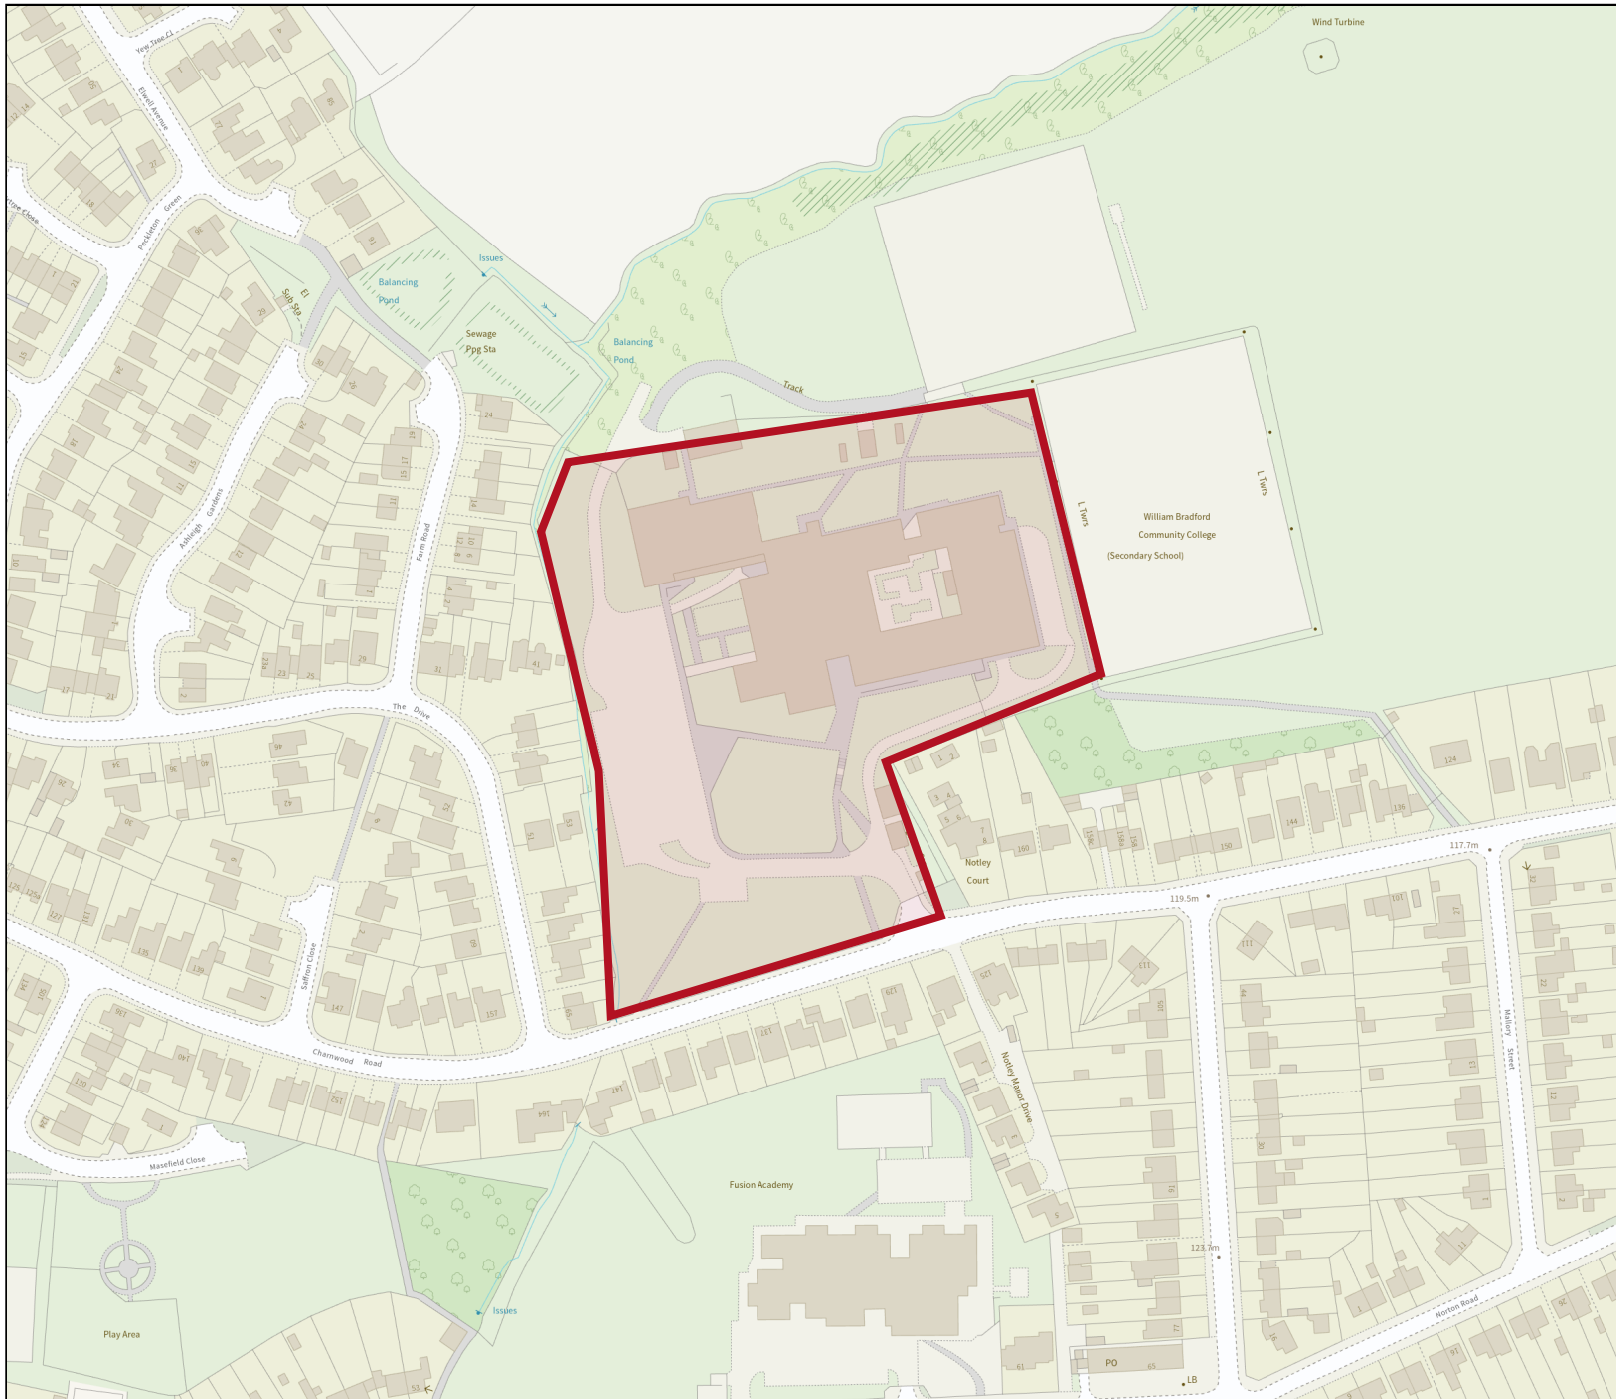

Flood map for planning

Your reference
<Unspecified>

Location (easting/northing)
445237/297712

Scale
1:2500

Created
17 Mar 2024 15:58


-  Selected area
-  Flood zone 3
-  Flood zone 2
-  Flood zone 1
-  Flood defence
-  Main river
-  Water storage area


0 20 40 60m

Appendix B: Plan of Proposal

NOTES:
ALL LEVELS, ANGLES AND DIMENSIONS TO BE CHECKED
ON SITE PRIOR TO COMMENCEMENT OF WORKS.


THIS DRAWING IS TO BE READ IN CONJUNCTION WITH
ALL RELEVANT STRUCTURAL ENGINEERS AND
MECHANICAL AND ELECTRICAL ENGINEERS DRAWINGS,
DETAILS AND SPECIFICATIONS.

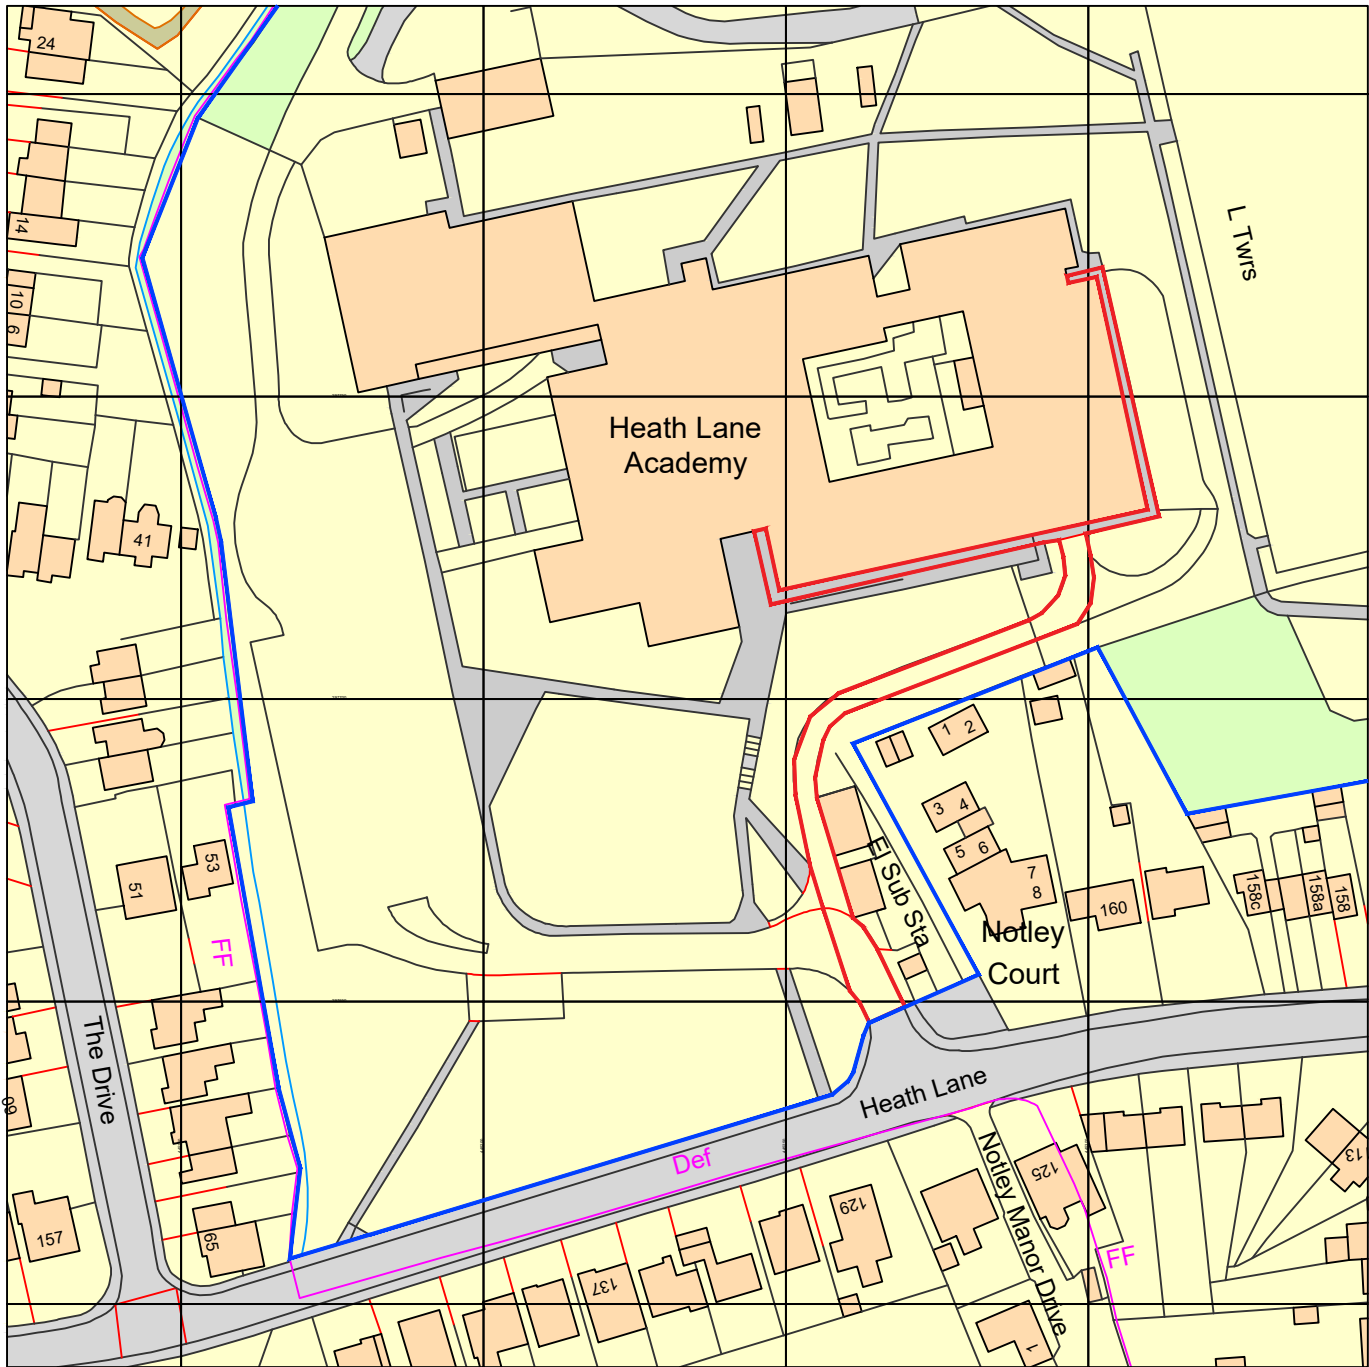

Ordnance Survey, (c) Crown Copyright 2024. All rights reserved. Licence number 100022432

Location Plan
Scale - 1:1250

-  = Site Boundary (661m2)
-  = Ownership Boundary

 

Scale 1:1250
100 (metres)



Drawing Status:

PLANNING

P01	Issued for Planning	03/24	JCW
-----	---------------------	-------	-----

Rev	Description	Date	By



MAJESTY HOUSE, AVENUE WEST
SKYLINE 120, BRAINTREE
ESSEX, CM77 7AA
T: 01279 647111
W: www.barker-associates.co.uk
E: mail@barker-associates.co.uk

Client

United Learning

Project Title

Heath Lane Academy
Earl Shilton, LE9 7PD


Drawing Title

Location Plan

Drawn JCW	Checked JW	Scale 1:1250 @ A3	Date 03/24
--------------	---------------	----------------------	---------------

ARCHITECTURAL

Project No. P24-0044		
Drawing Number HLA001-BA-A1-XX-DR-A-2001	Status S1	Revision P01

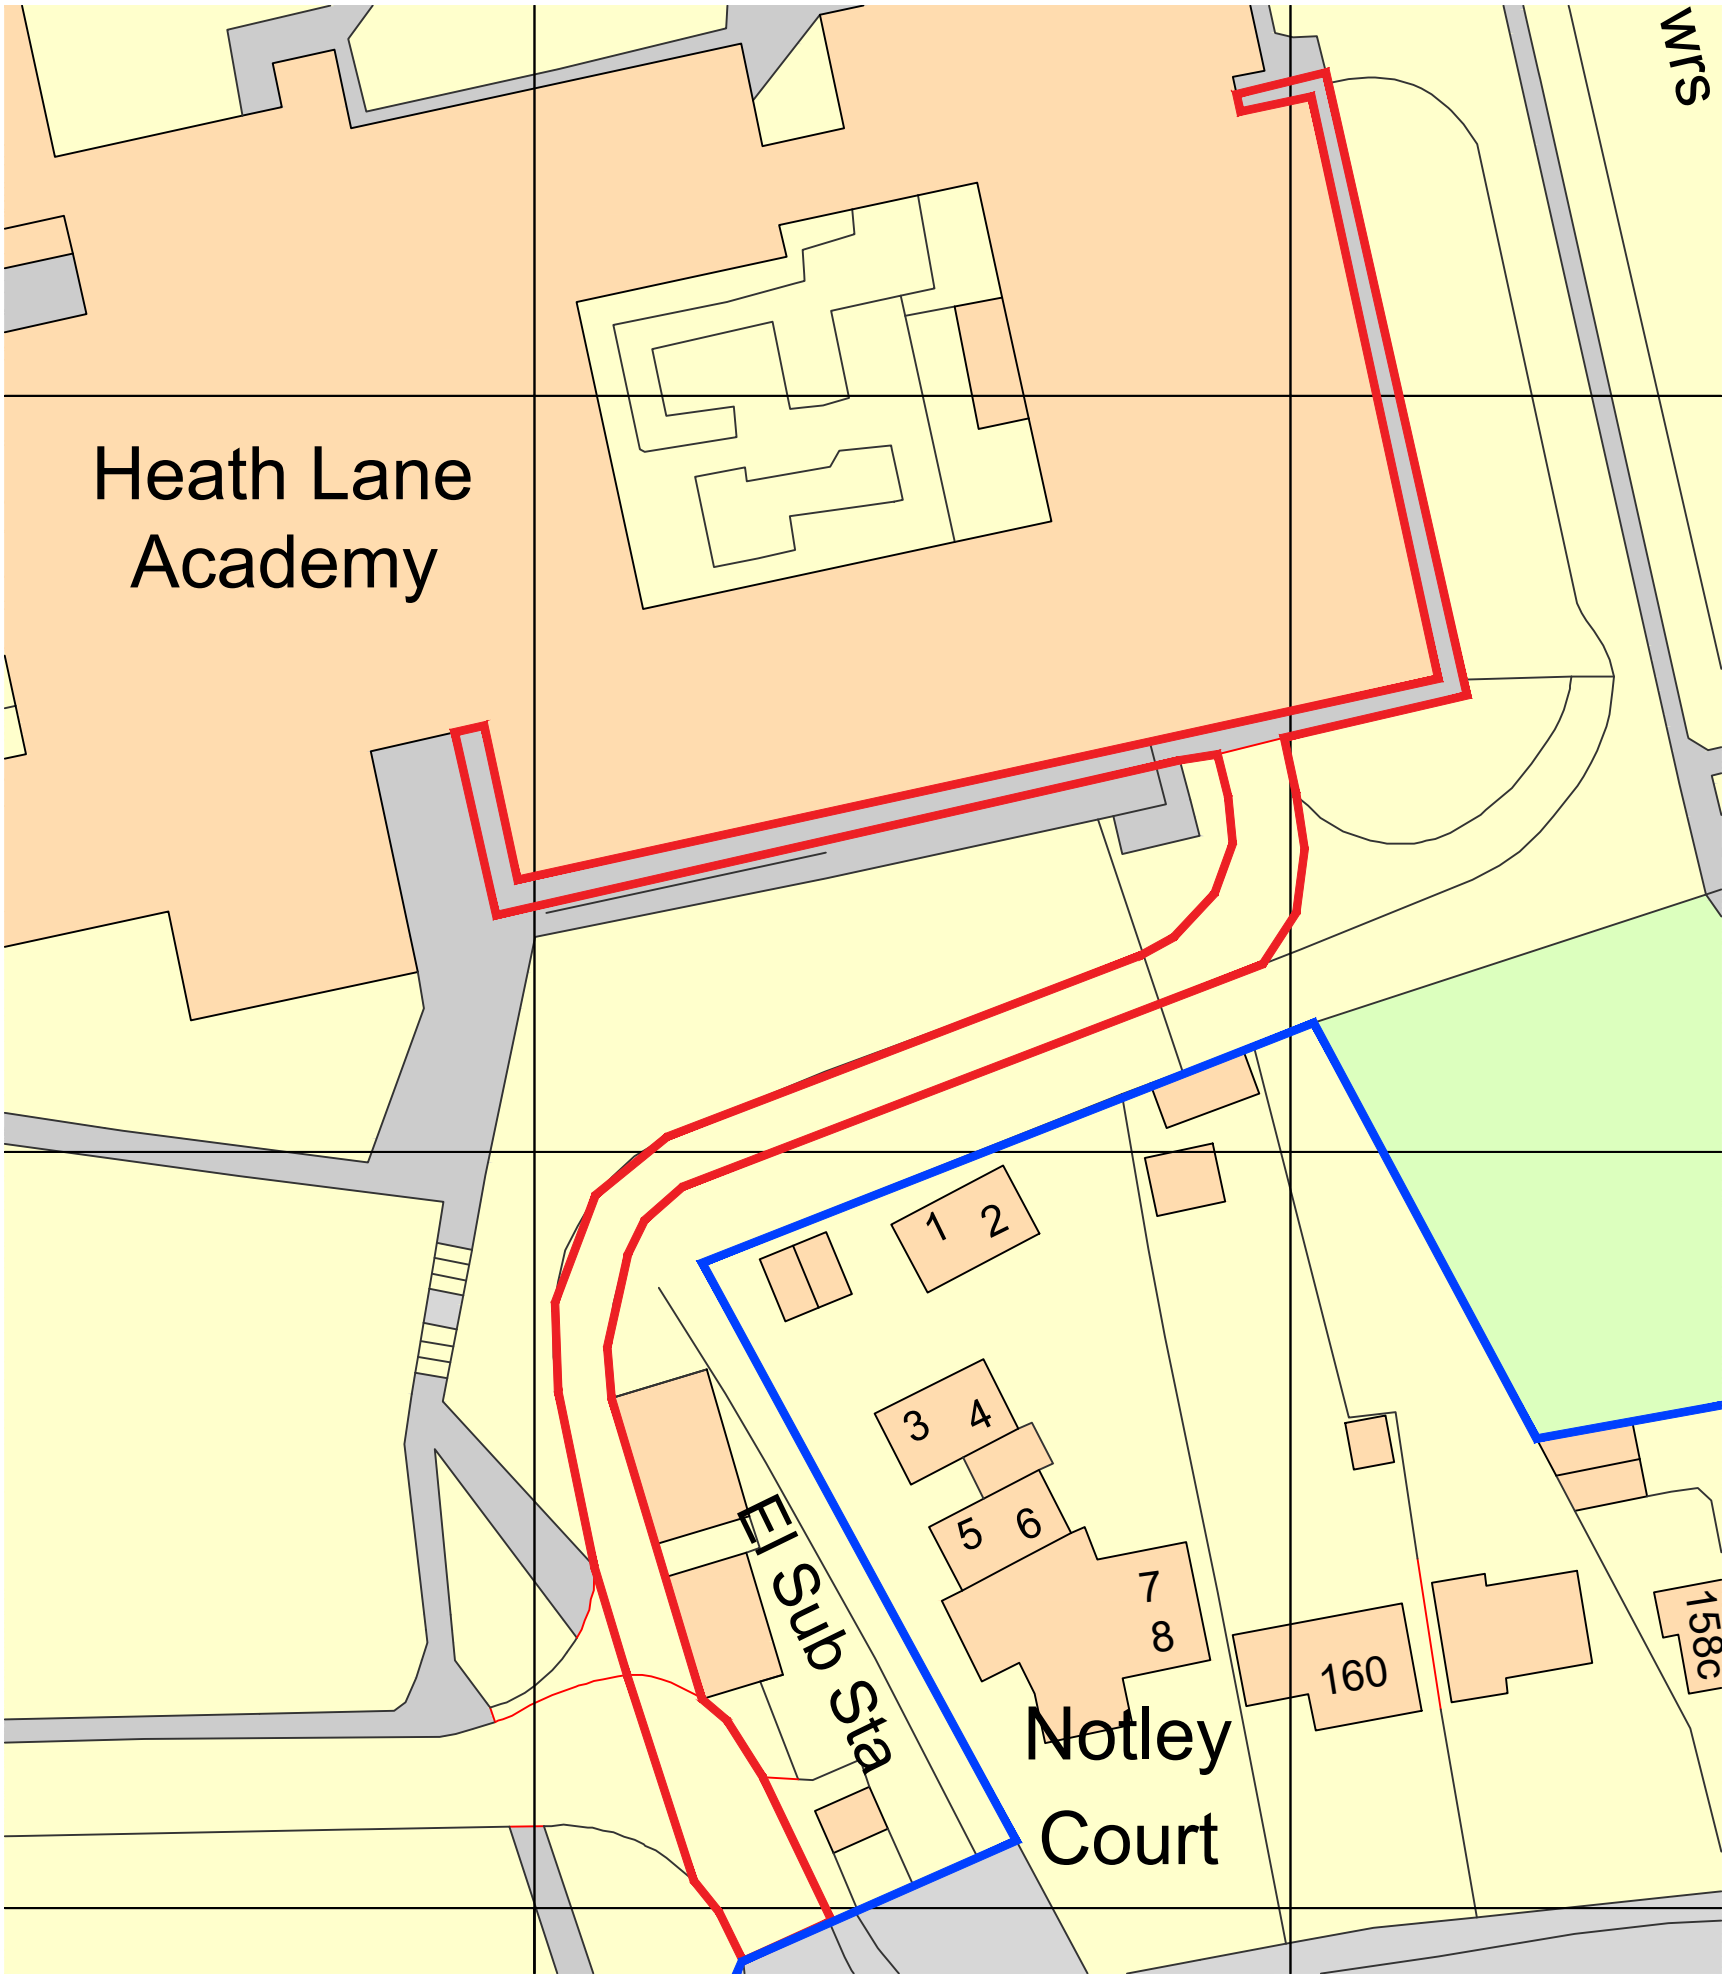

Site Plan
Scale - 1:500



© THIS DRAWING IS A COPYRIGHT OF BARKER ASSOCIATES.

NOTES:
ALL LEVELS, ANGLES AND DIMENSIONS TO BE CHECKED
ON SITE PRIOR TO COMMENCEMENT OF WORKS.

THIS DRAWING IS TO BE READ IN CONJUNCTION WITH
ALL RELEVANT STRUCTURAL ENGINEERS AND
MECHANICAL AND ELECTRICAL ENGINEERS DRAWINGS,
DETAILS AND SPECIFICATIONS.

Drawing Status:			
PLANNING			
P01	Issued for Planning	03/24	JCW
Rev	Description	Date	By
 MAJESTY HOUSE, AVENUE WEST SKYLINE 120, BRAINTREE ESSEX, CM77 7AA T: 01279 647111 W: www.barker-associates.co.uk E: mail@barker-associates.co.uk			
Client	United Learning		
Project Title			
Heath Lane Academy Earl Shilton, LE9 7PD			
Drawing Title			
Site Plan			
Drawn	Checked	Scale	Date
JCW	JW	1:1250 @ A3	03/24
ARCHITECTURAL			
Drawing Number		Project No.	P24-0044
HLA001-BA-A1-XX-DR-A-2002		Status	Revision
		S1	P01

NOTES:
DO NOT SCALE FROM THIS DRAWING. ALL LEVELS,
ANGLES AND DIMENSIONS TO BE CHECKED ON SITE
PRIOR TO COMMENCEMENT OF WORKS.
THIS DRAWING IS TO BE READ IN CONJUNCTION WITH
ALL RELEVANT STRUCTURAL ENGINEERS AND
MECHANICAL AND ELECTRICAL ENGINEERS DRAWINGS,
DETAILS AND SPECIFICATIONS.

Extent of window
removal/replacement

Ground Floor Plan
Scale - 1:100

Redundant Vent Duct to be removed

Scale 1:100
10 (metres)

Drawing Status:

PLANNING

P01	Issued for Planning	03/24	JCW
Rev	Description	Date	By

 MAJESTY HOUSE, AVENUE WEST
SKYLINE 120, BRAINTREE
ESSEX, CM77 7AA
T: 01279 647111
W: www.barker-associates.co.uk
E: mail@barker-associates.co.uk

Client
United Learning

Drawing Title
Ground Floor Plan

Drawn
JCW

Checked
JW

Scale
1:100 @ A1

Date
03/24

ARCHITECTURAL

Drawing Number
HLA001-BA-A1-00-DR-A-2003

Project NoP24-0044

Status
S1

Revision
P01

NOTES:
DO NOT SCALE FROM THIS DRAWING. ALL LEVELS,
ANGLES AND DIMENSIONS TO BE CHECKED ON SITE
PRIOR TO COMMENCEMENT OF WORKS.

THIS DRAWING IS TO BE READ IN CONJUNCTION WITH
ALL RELEVANT STRUCTURAL ENGINEERS AND
MECHANICAL AND ELECTRICAL ENGINEERS DRAWINGS,
DETAILS AND SPECIFICATIONS.



Extent of window removal/replacement



Drawing Status:			
PLANNING			
P01	Issued for Planning	03/24	JCW

 MAJESTY HOUSE, AVENUE WEST
SKYLINE 120, BRAINTREE
ESSEX, CM77 7AA
T: 01279 647111
W: www.barker-associates.co.uk
E: mail@barker-associates.co.uk

Client	United Learning
--------	-----------------

Project Title


Heath Lane Academy
Earl Shilton , LE9 7PD

Drawing Title
First Floor Plan

Drawn JCW	Checked JW	Scale 1:100 @ A1	Date 03/24
--------------	---------------	---------------------	---------------

ARCHITECTURAL



		Project No P24-0044	
Drawing Number		Status	Revision
HLA001-BA-A1-01-DR-A-2004		S1	P01

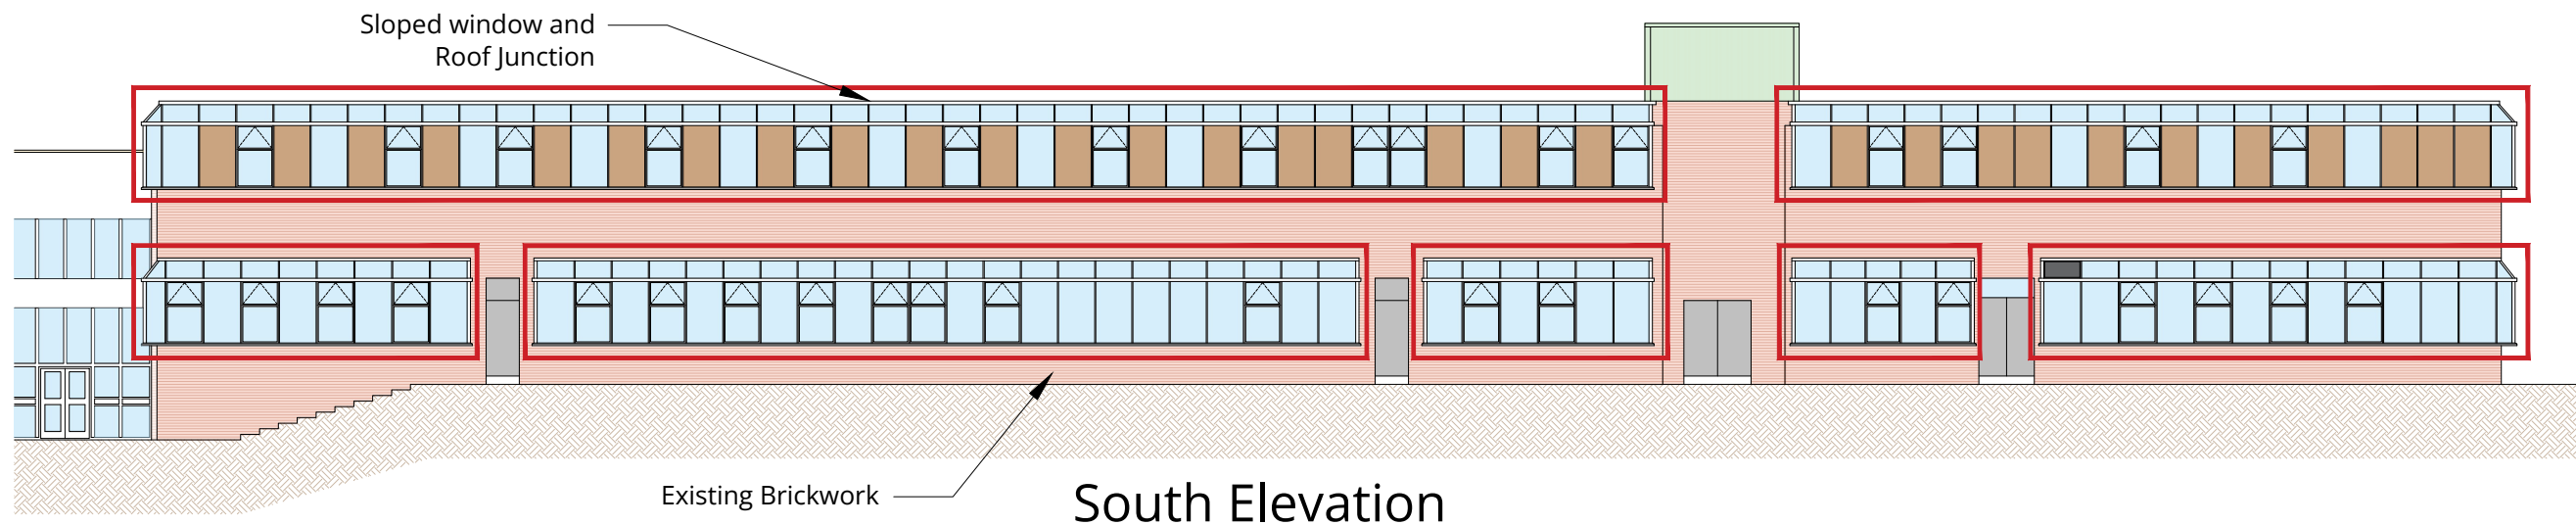

© THIS DRAWING IS A
COPYRIGHT OF BARKER
ASSOCIATES.


NOTES:
ALL LEVELS, ANGLES AND
DIMENSIONS TO BE
CHECKED ON SITE PRIOR
TO COMMENCEMENT OF
WORKS.

THIS DRAWING IS TO BE
READ IN CONJUNCTION
WITH ALL RELEVANT
STRUCTURAL ENGINEERS
AND MECHANICAL AND
ELECTRICAL ENGINEERS
DRAWINGS, DETAILS AND
SPECIFICATIONS.

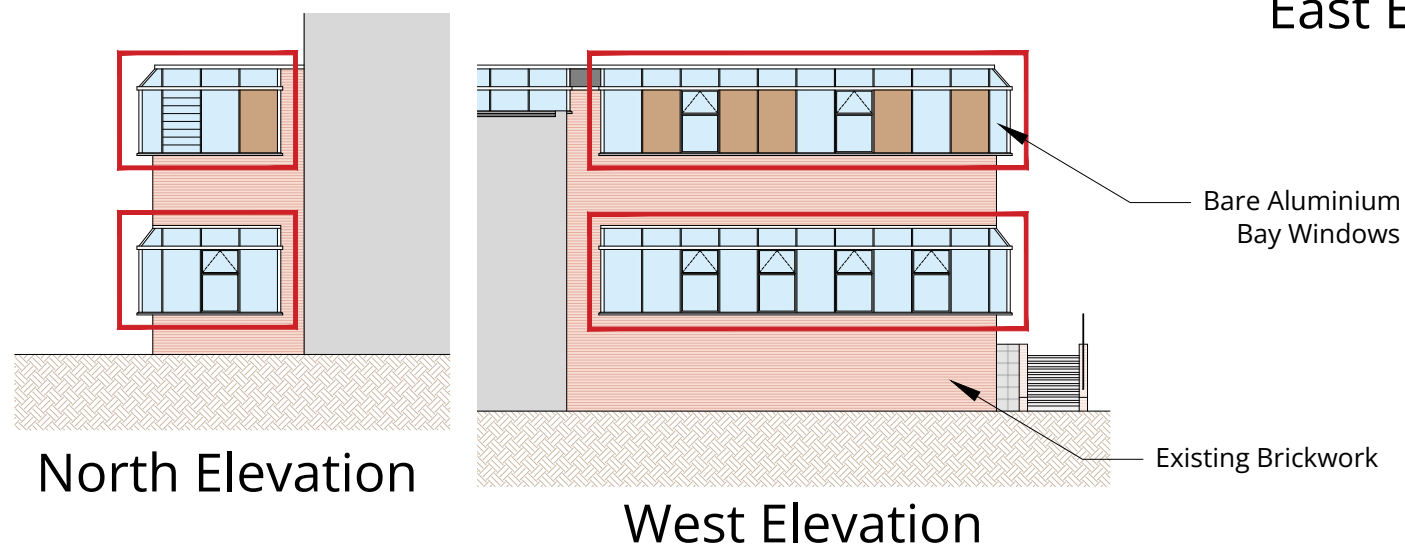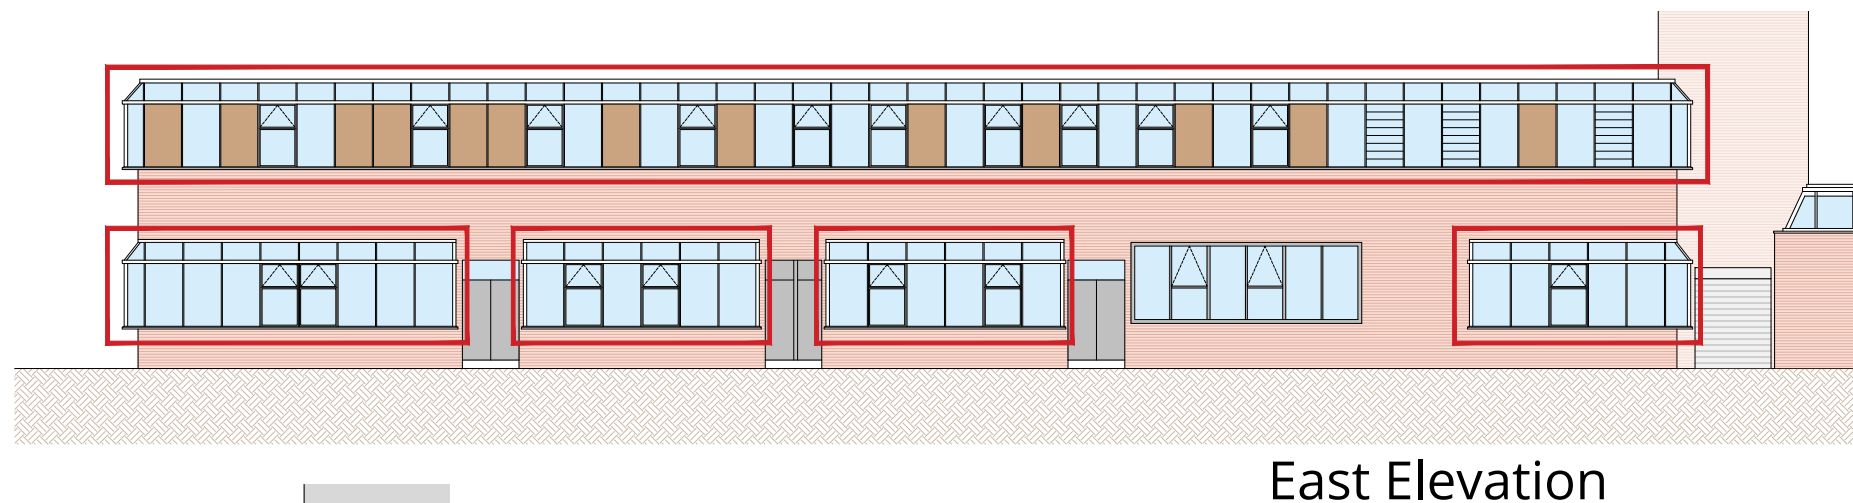

 = Windows to be removed and replaced

0 2 4 6 8 10 15 Scale 1:200
20 (metres)

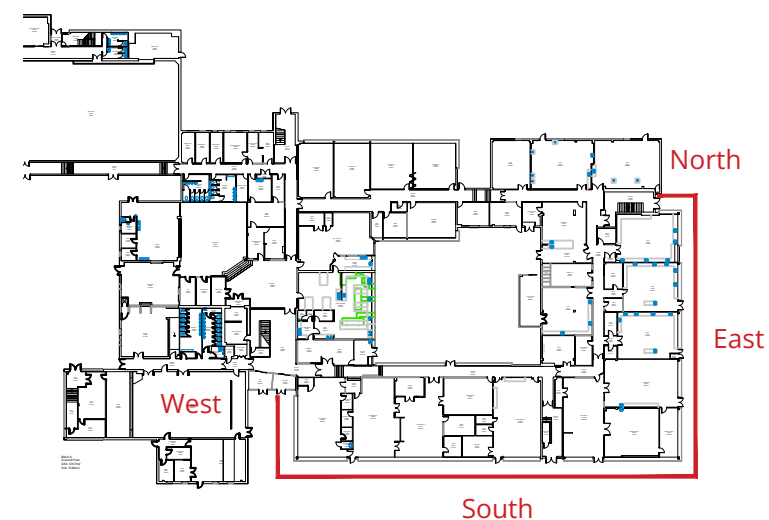

Drawing Status:			
PLANNING			
P01	Issued for Planning	03/24	JCW

Rev	Description	Date	By
-----	-------------	------	----



MAJESTY HOUSE, AVENUE WEST
SKYLINE 120, BRAINTREE
ESSEX, CM77 7AA
T: 01279 647111
W: www.barker-associates.co.uk
E: mail@barker-associates.co.uk

Client	United Learning
--------	-----------------


Project Title	Heath Lane Academy Earl Shilton, LE9 7PD
---------------	---

Drawing Title	Existing Elevations
---------------	---------------------

Drawn	Checked	Scale	Date
JCW	JW	1:200 @ A3	03/24

ARCHITECTURAL	
---------------	--

Drawing Number	Status	Revision
HLA001-BA-A1-ZZ-DR-A-2005	S1	P01

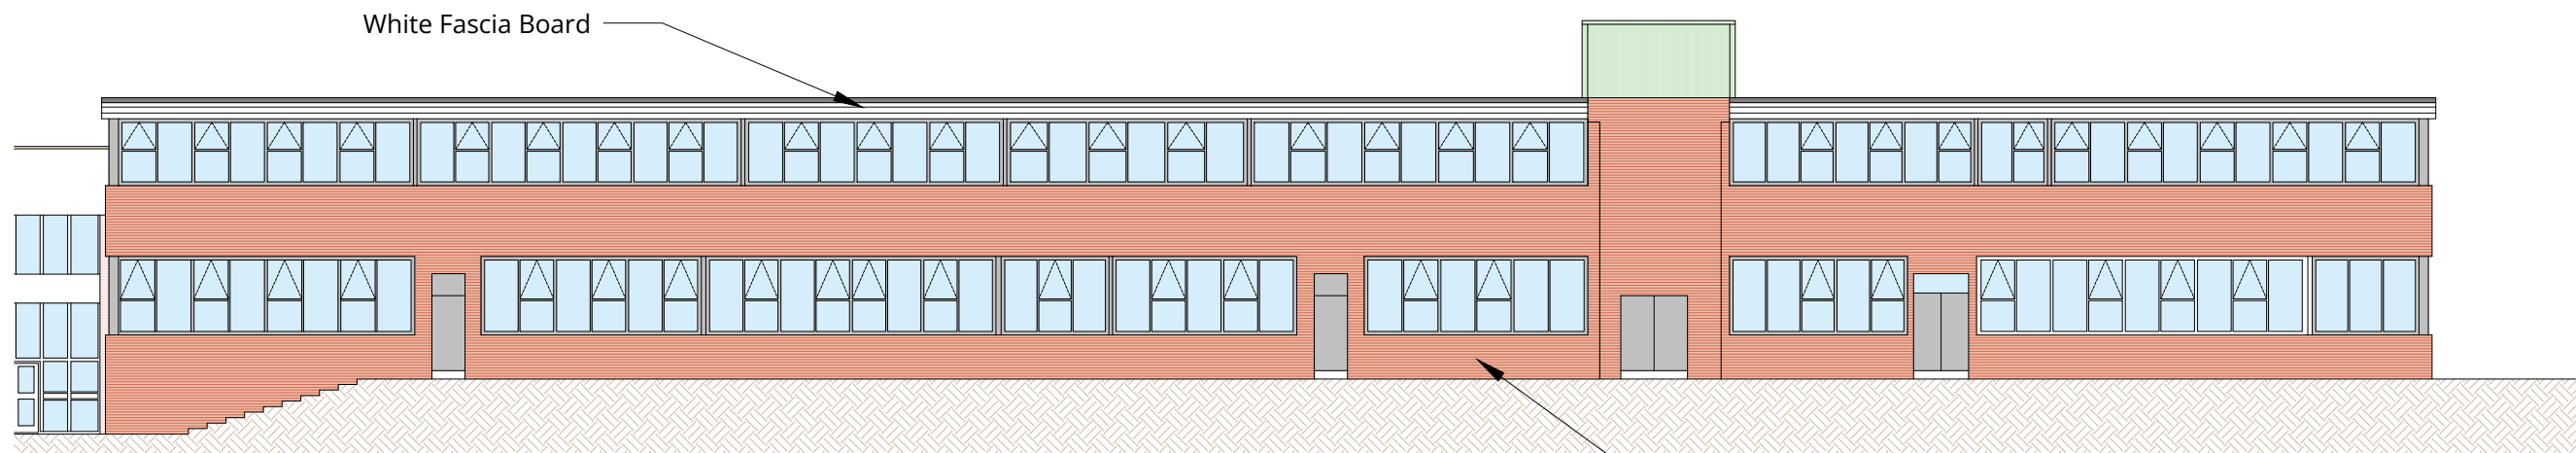


White Fascia Board


South Elevation

Existing Brickwork


Grey Infill Panels for where windows are blocked by internal columns

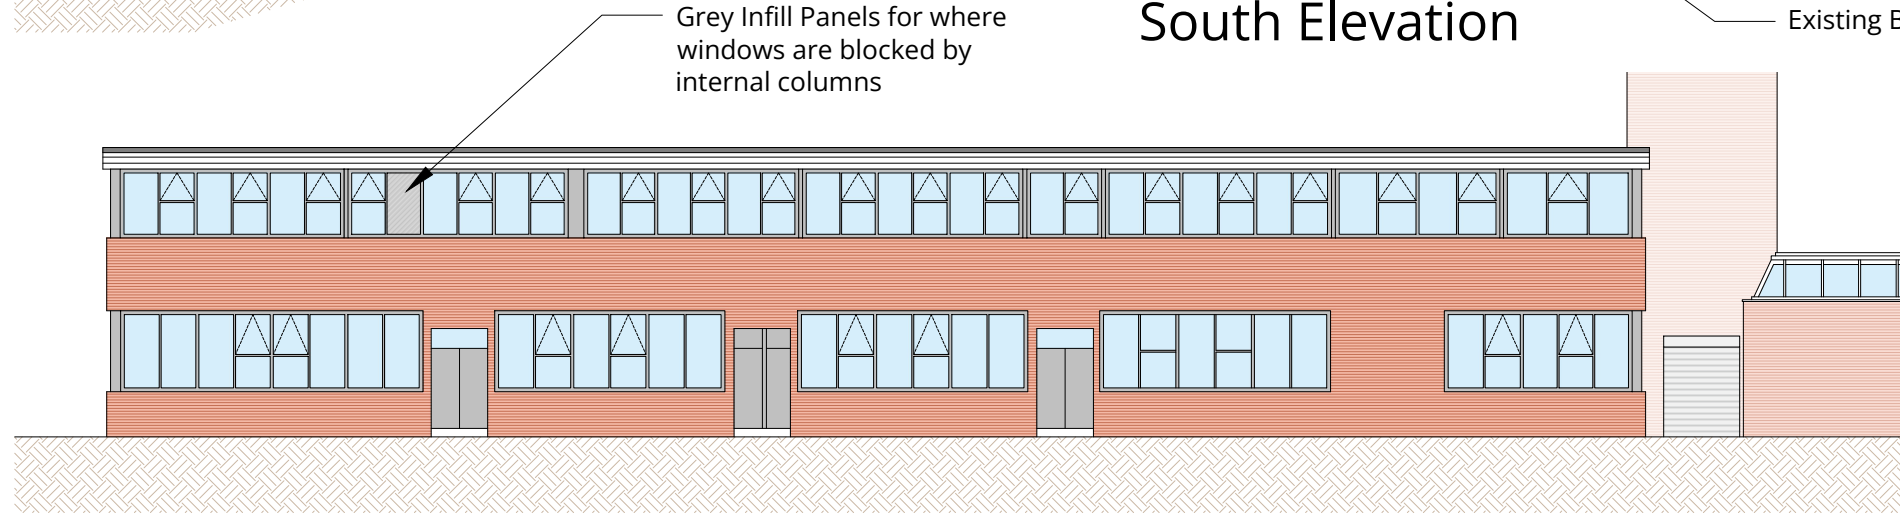

East Elevation

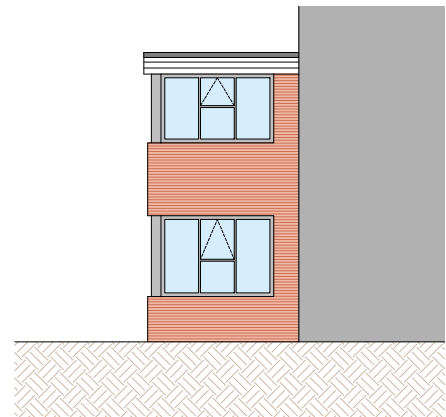


North Elevation

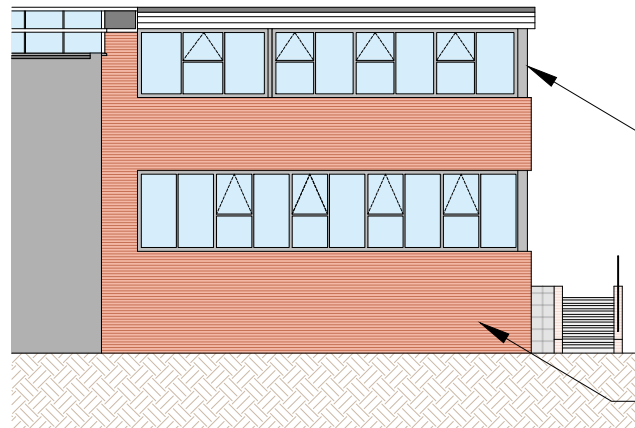

West Elevation

Anthracite Grey Aluminium Windows


Existing Brickwork

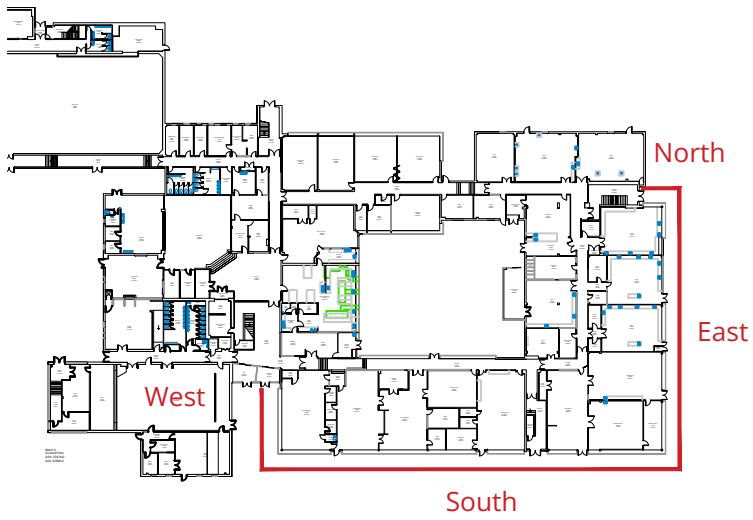

Ground Floor Plan

Proposed Elevations

Scale - 1:200

 

Scale 1:200
20 (metres)

© THIS DRAWING IS A
COPYRIGHT OF BARKER
ASSOCIATES.

NOTES:
ALL LEVELS, ANGLES AND
DIMENSIONS TO BE
CHECKED ON SITE PRIOR
TO COMMENCEMENT OF
WORKS.

THIS DRAWING IS TO BE
READ IN CONJUNCTION
WITH ALL RELEVANT
STRUCTURAL ENGINEERS
AND MECHANICAL AND
ELECTRICAL ENGINEERS
DRAWINGS, DETAILS AND
SPECIFICATIONS.

Drawing Status: **PLANNING**

P01	Issued for Planning	03/24	JCW
-----	---------------------	-------	-----

Rev	Description	Date	By
-----	-------------	------	----



MAJESTY HOUSE, AVENUE WEST
SKYLINE 120, BRAINTREE
ESSEX, CM77 7AA
T: 01279 647111
W: www.barker-associates.co.uk
E: mail@barker-associates.co.uk

Client **United Learning**

Project Title
**Heath Lane Academy
Earl Shilton, LE9 7PD**

Drawing Title
Proposed Elevations

Drawn JCW	Checked JW	Scale 1:200 @ A3	Date 03/24
--------------	---------------	---------------------	---------------

ARCHITECTURAL

Drawing Number HLA001-BA-A1-ZZ-DR-A-2006	Project No. P24-0044	Status S1	Revision P01
--	--------------------------------	---------------------	------------------------