



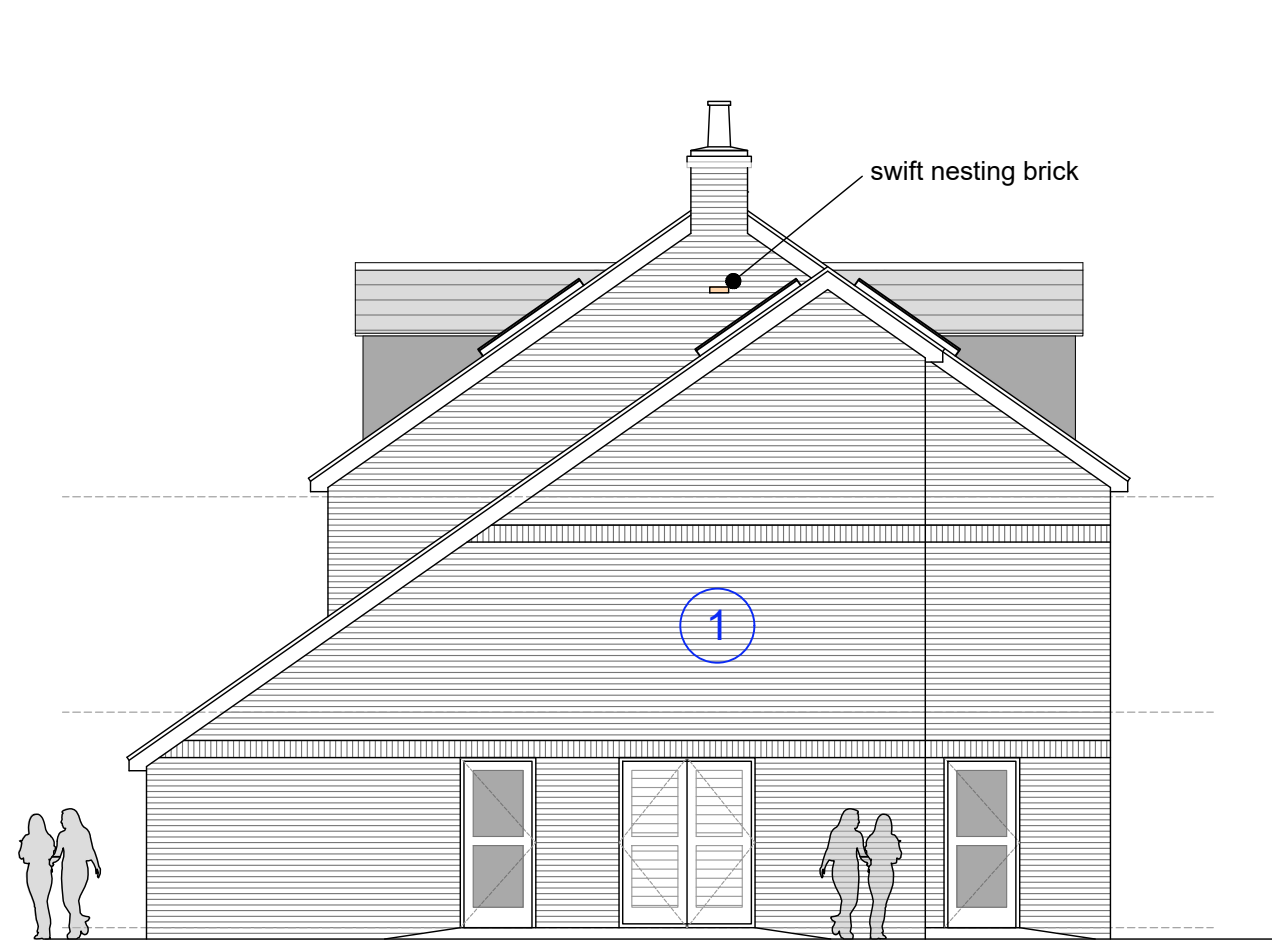

Block A - West Elevation

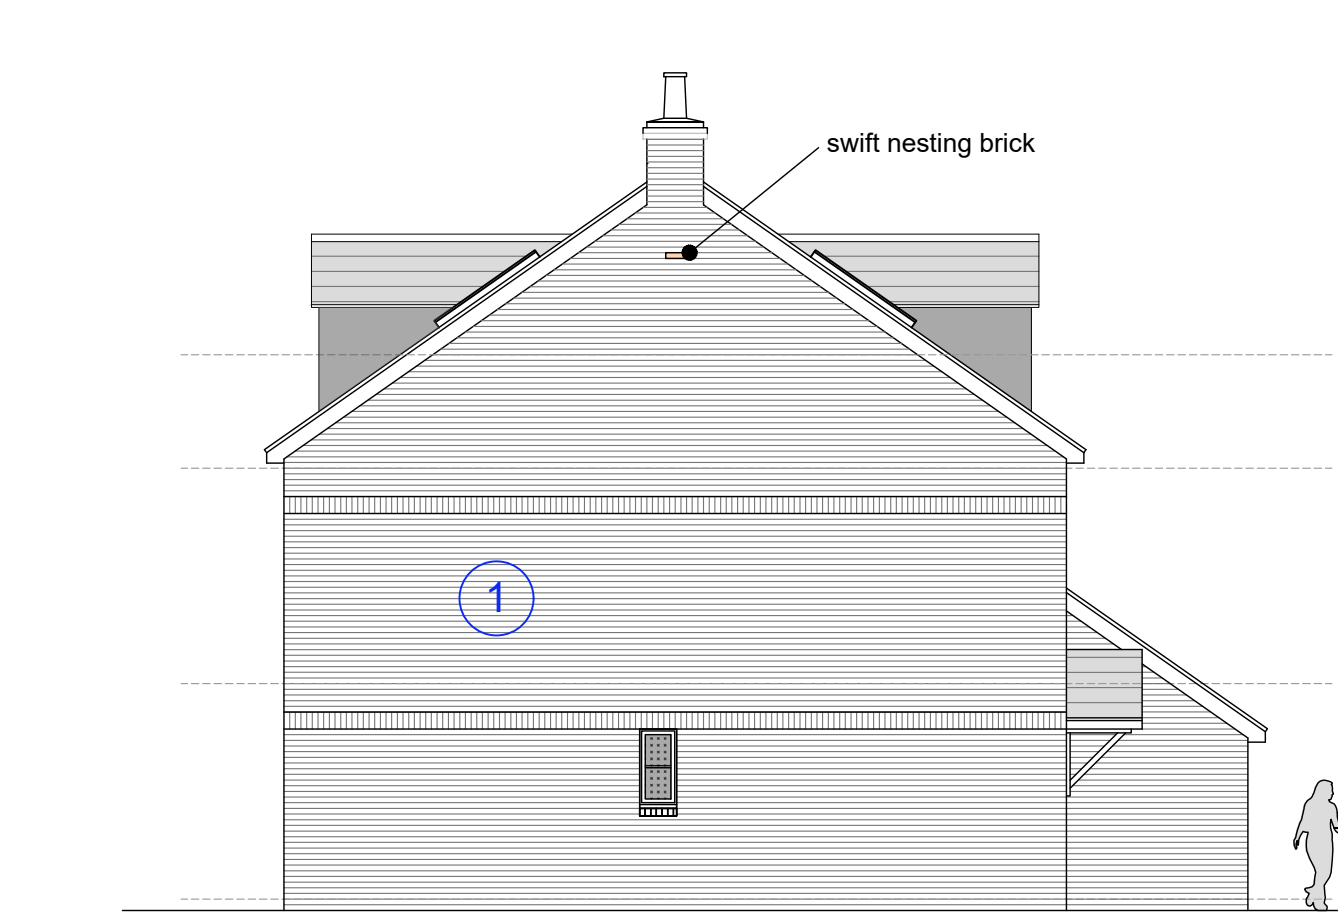


Block A - South Elevation




Block A - North Elevation




Block A - East Elevation

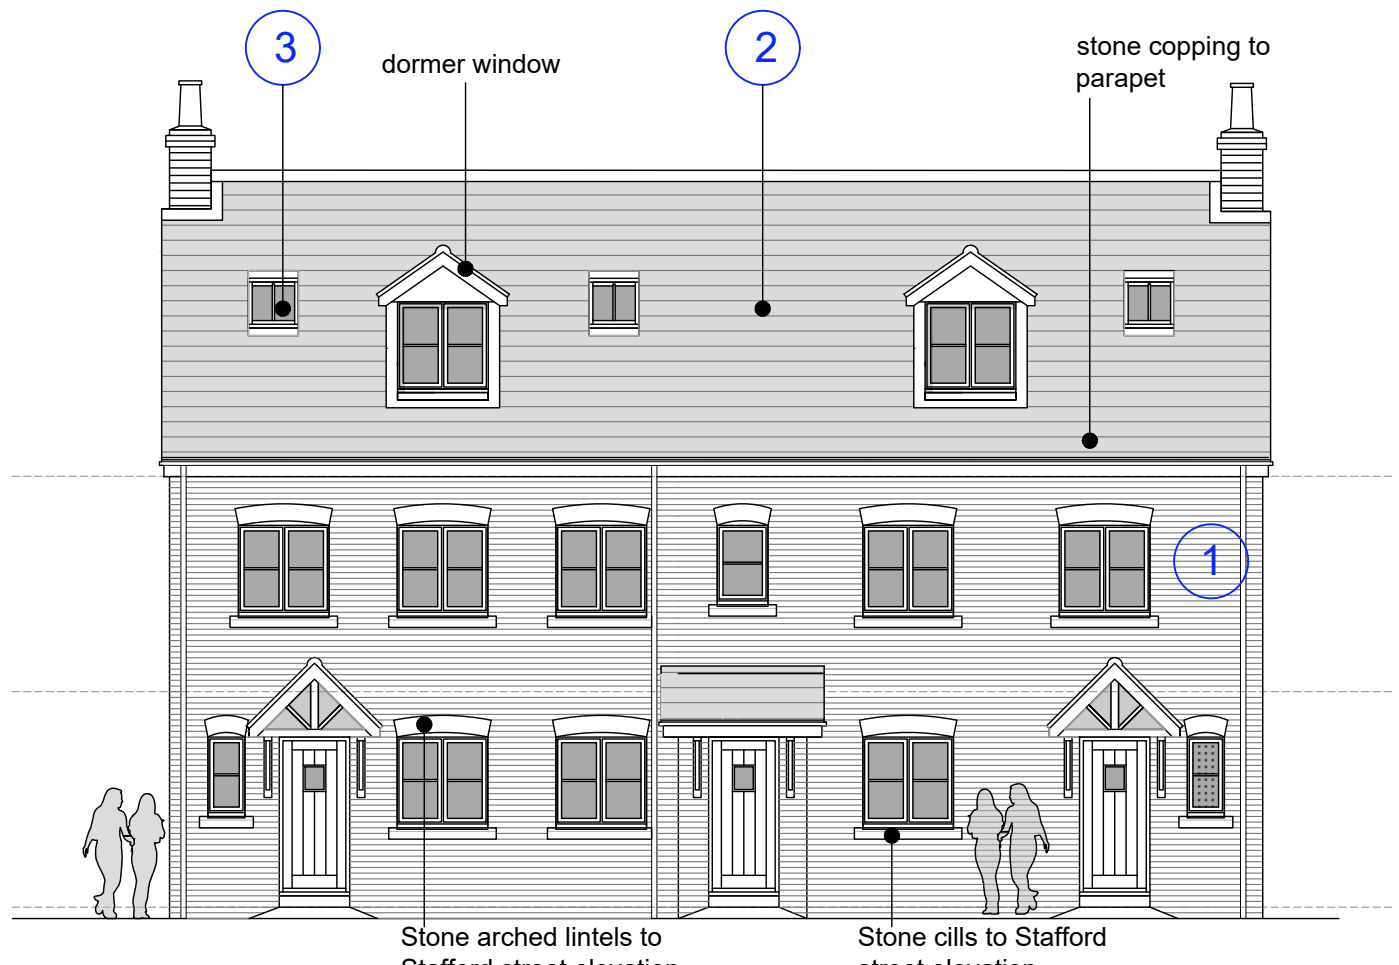

Block B - West Elevation

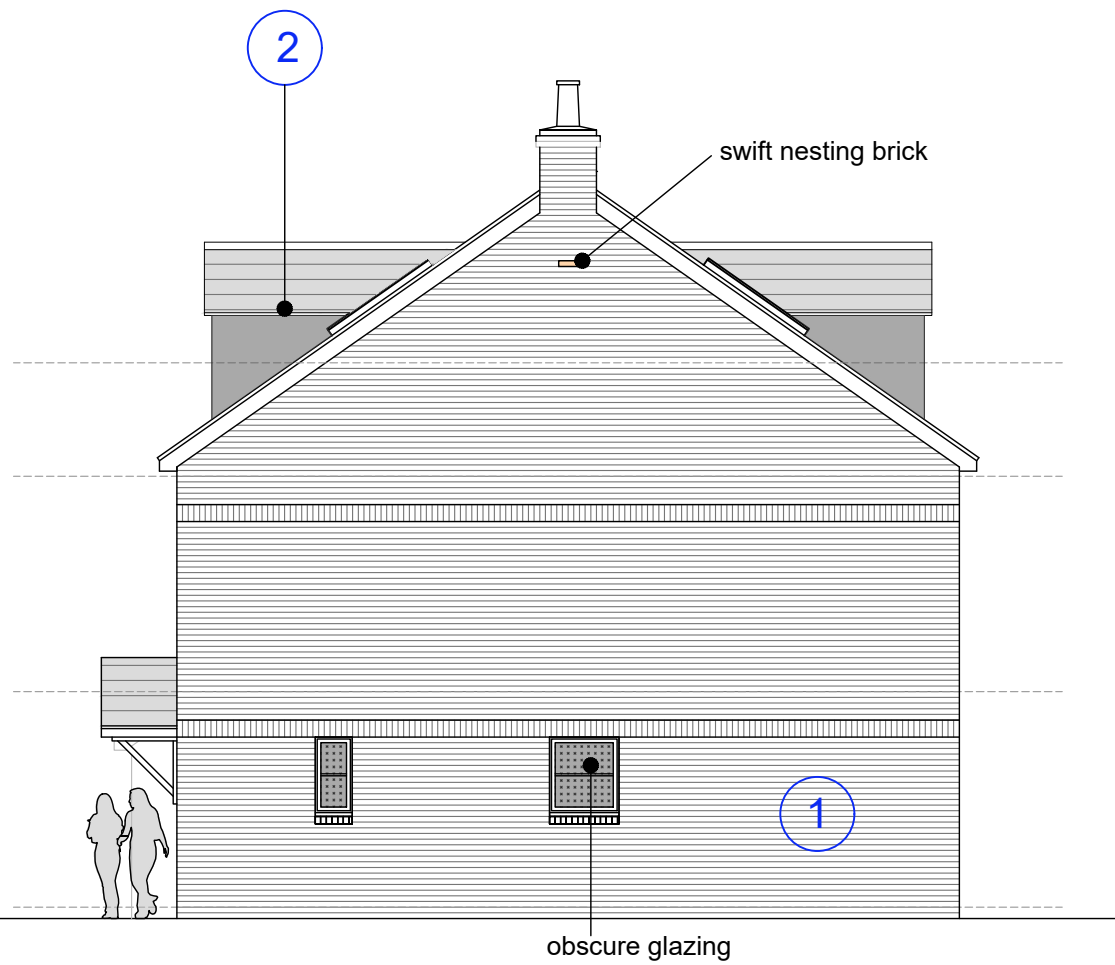


Block B - South Elevation

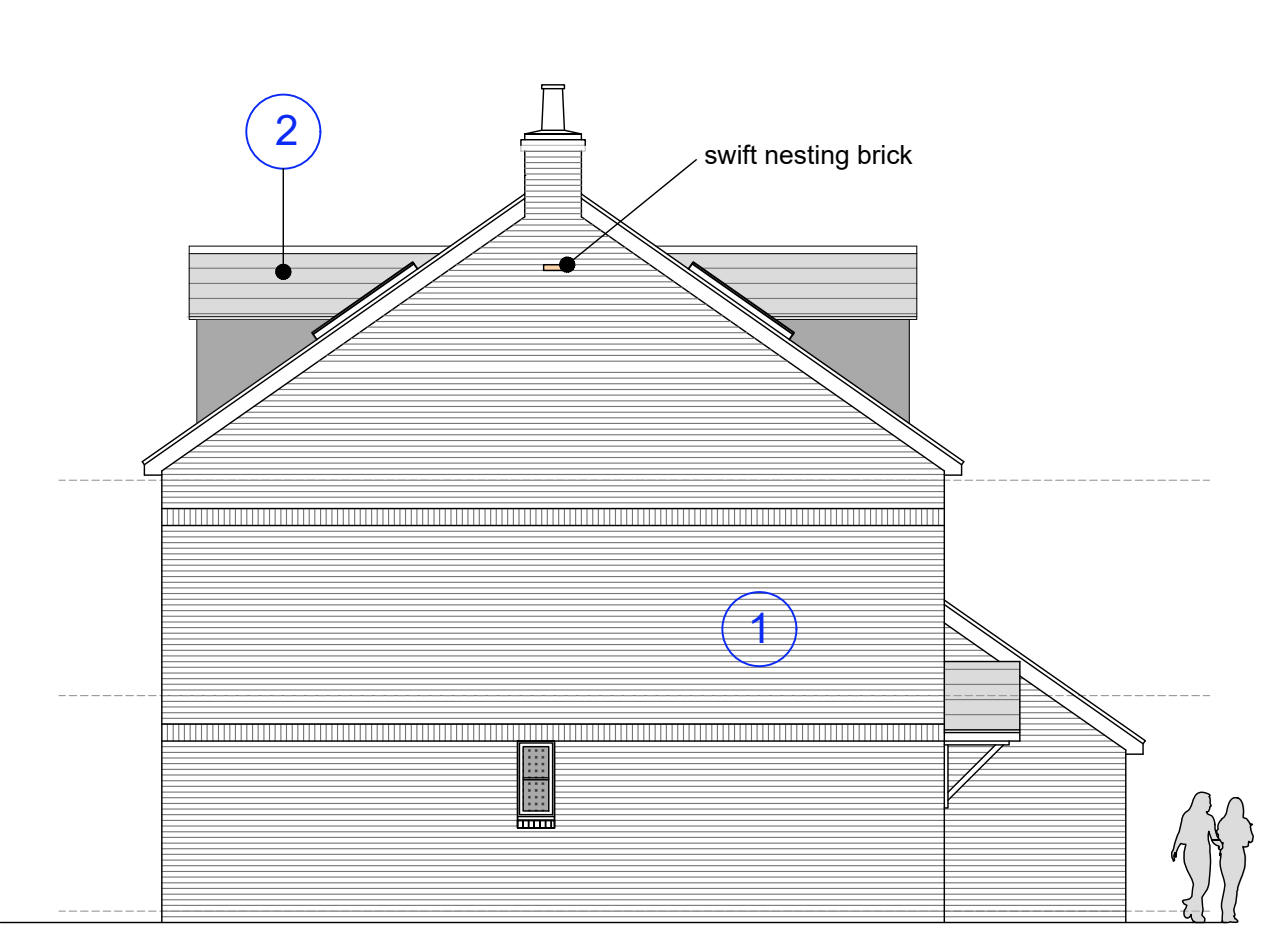

Block B - North Elevation



Block B - East Elevation

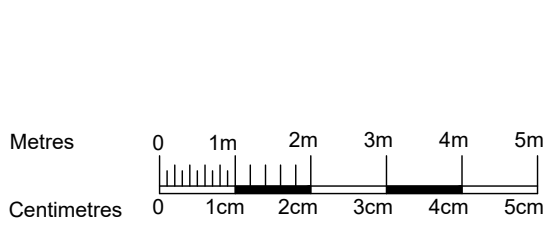

1:100

The copyright of this drawing is vested with AP Engineering Design Ltd and must not be copied or reproduced without the consent of the company.
Figured dimensions only to be taken from this drawing. DO NOT SCALE.
All contractors must visit the site and be responsible for checking all setting out dimensions and notifying the architect of any discrepancies prior to any manufacture or construction work.
NOTES:

Materials

1. Facing brickwork
 2. Slate (look a like) roof tiles
 3. Conservation type rooflights
- Window frames, doors, gutters & down pipes in Anthracite grey RAL 7016.
- Brick types TBC by condition, subject to availability at time of ordering.

B	16.03.24	Parapet omitted
A	04.03.24	front gables omitted
REVISION	DATE	NOTES

FOR PLANNING

Client
Habitat Excel Ltd.

Project
STAFFORD STREET, BARWELL

Drawing Title
Proposed Elevations
Blocks A and B

Drawn PA	Checked PT	Paper Size A1	Scale 1:100	Date Nov 23
Project No. 23-002		Drawing No. 303		Revision B