


Block A


- 1 bed
1 person 47m²
flat
- 1 bed
1 person 46m²
flat
- 1 bed
2 person 50m²
flat

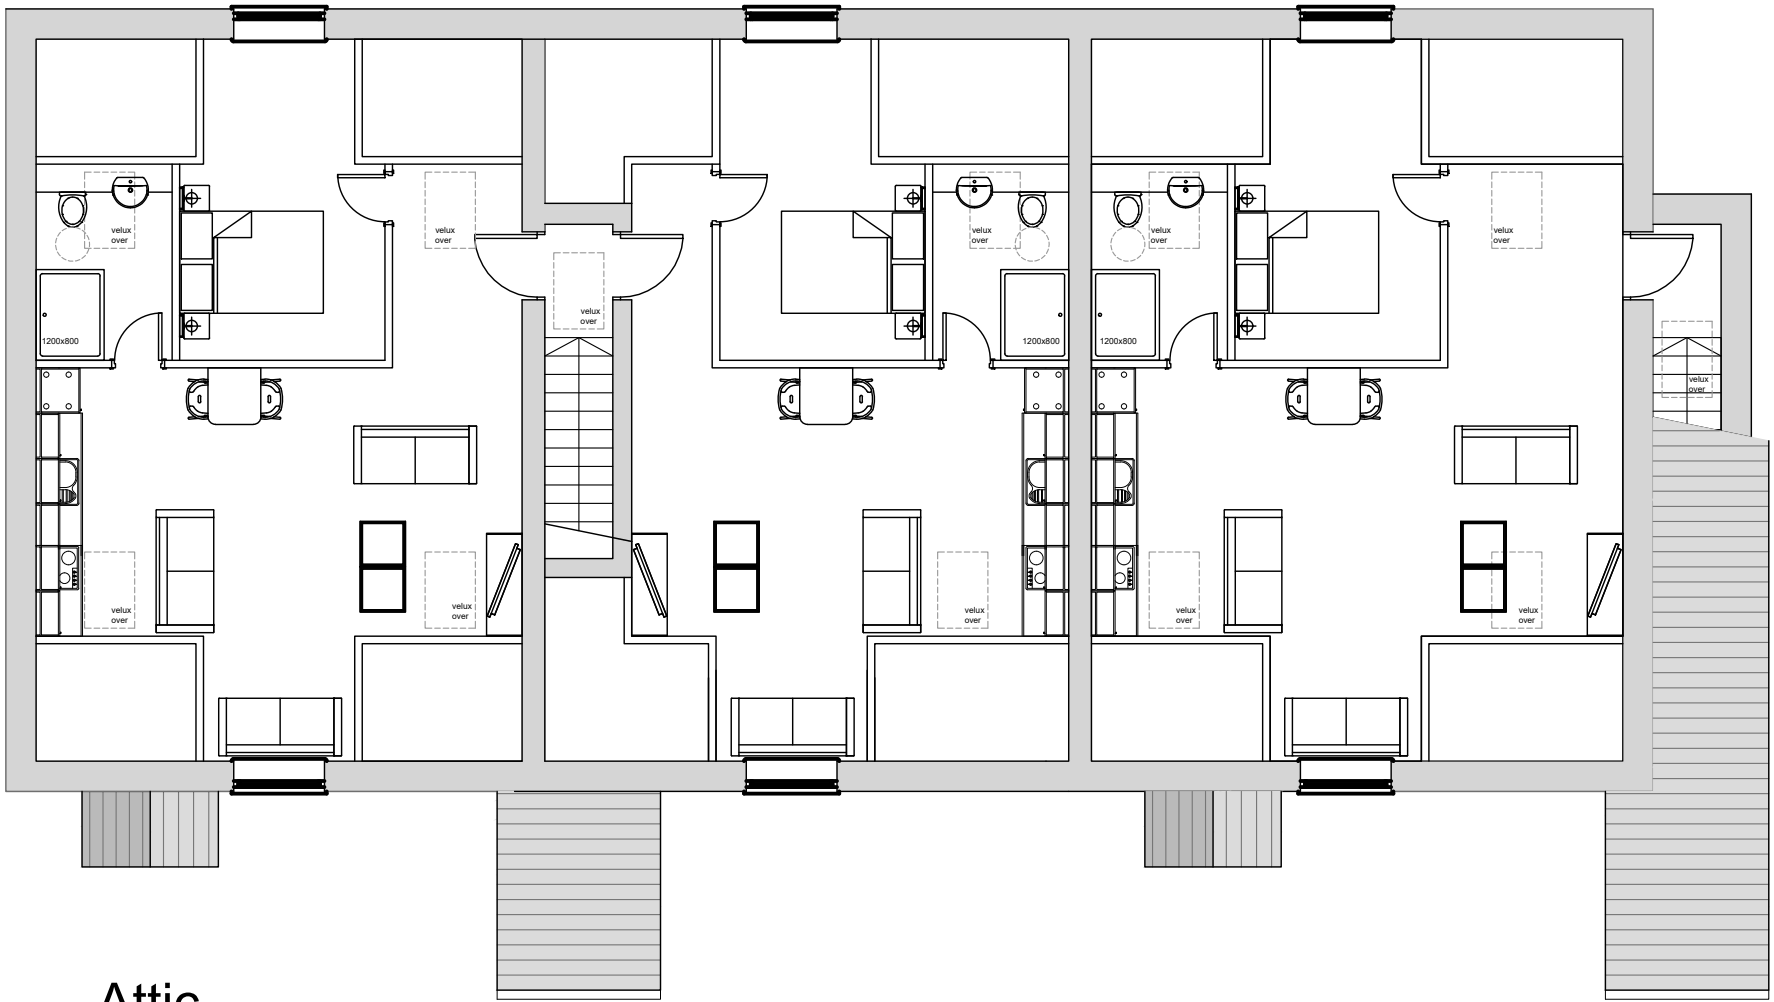

Attic


Block B

- 1 bed
1 person 47m²
flat
- 1 bed
1 person 46m²
flat

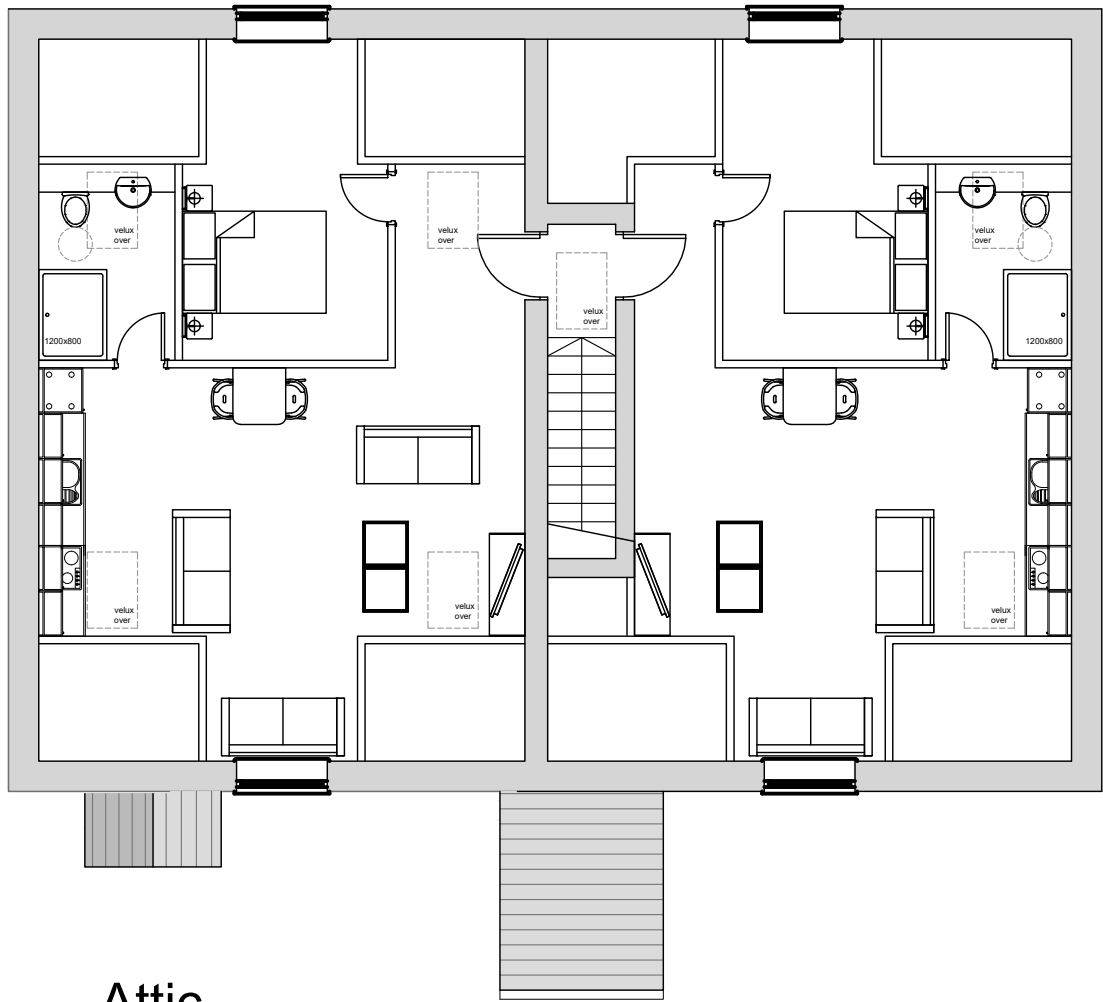

Attic


Block A

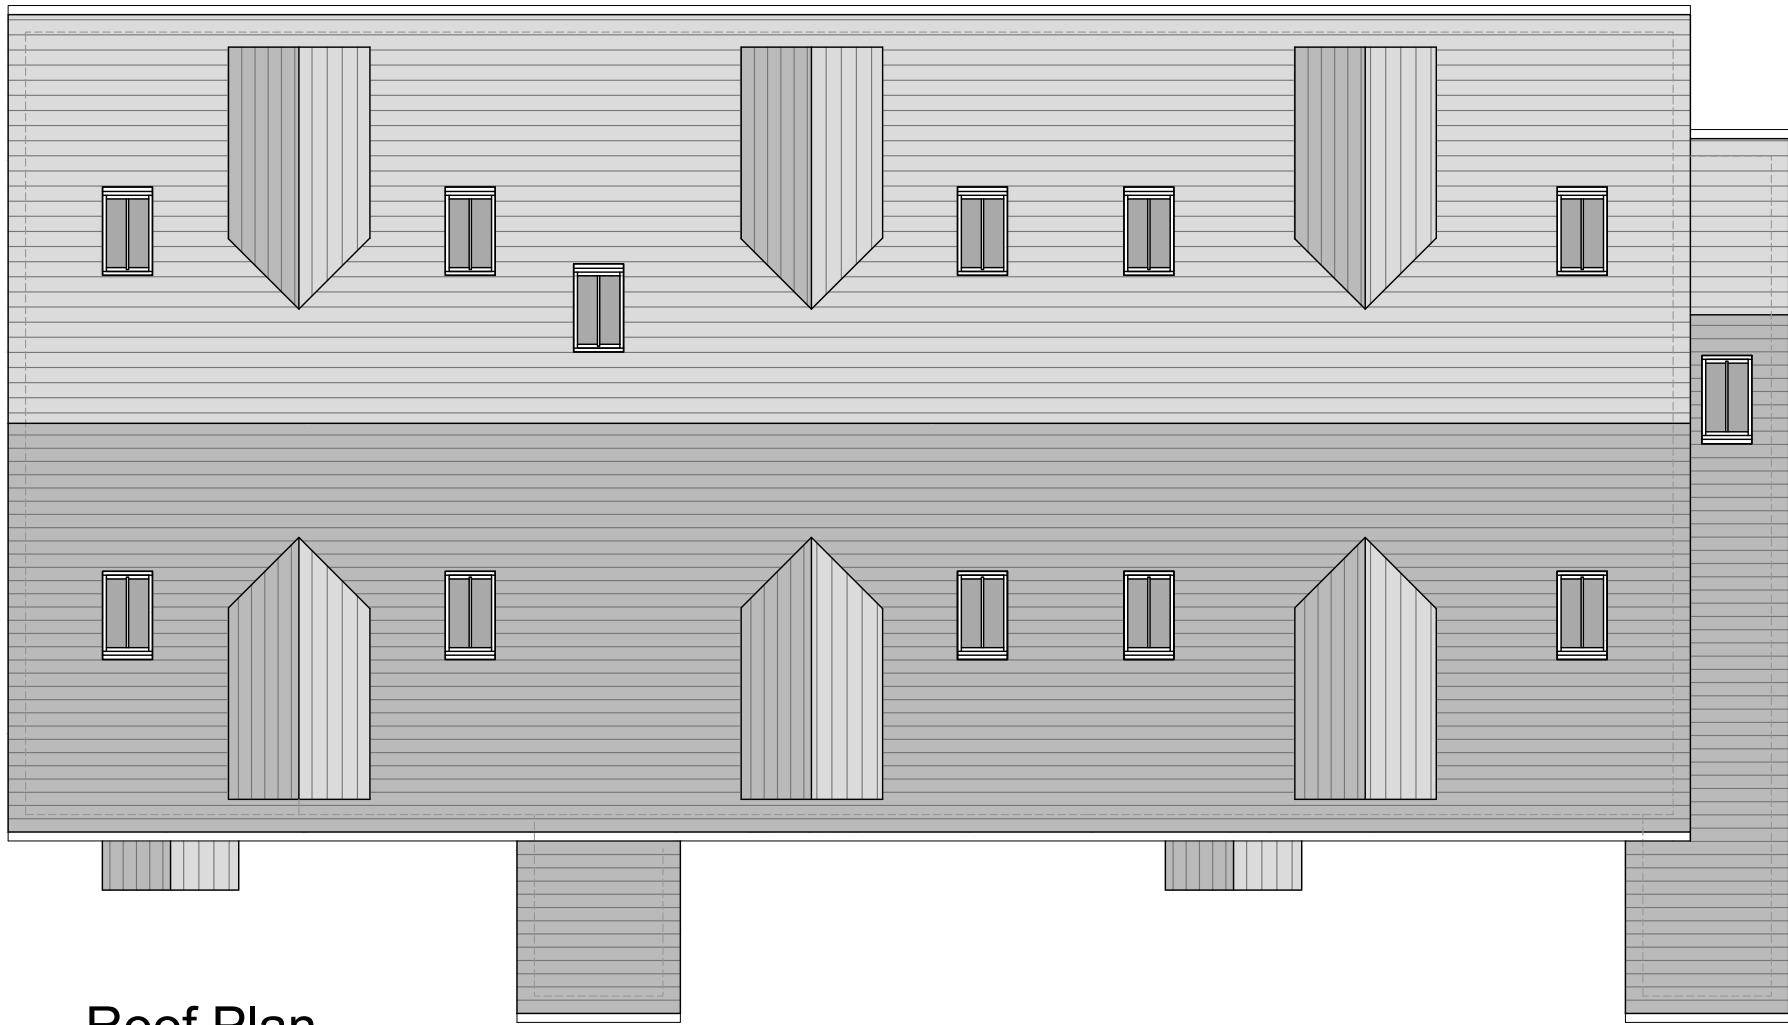

Roof Plan

Block A


- 2 bed
3 person 61m²
flat
- 2 bed
3 person 61m²
flat
- 2 bed
4 person 70m²
flat

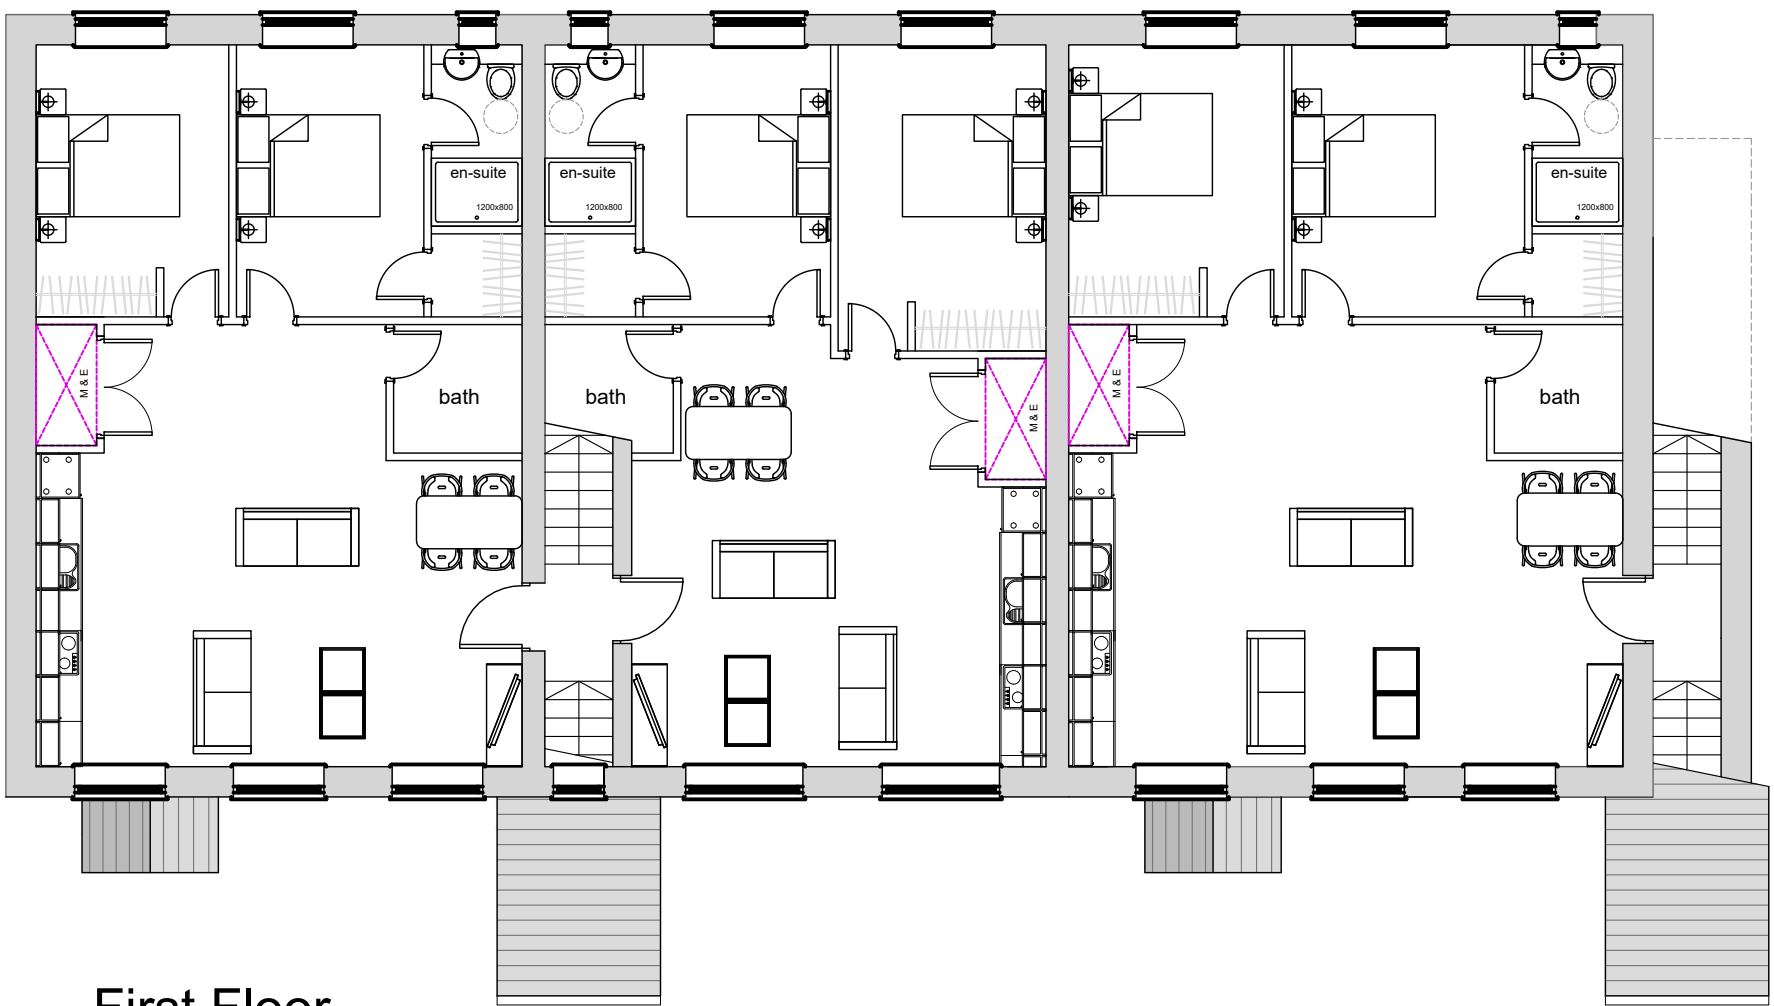

First Floor


Block B

- 2 bed
3 person 61m²
flat
- 2 bed
3 person 61m²
flat

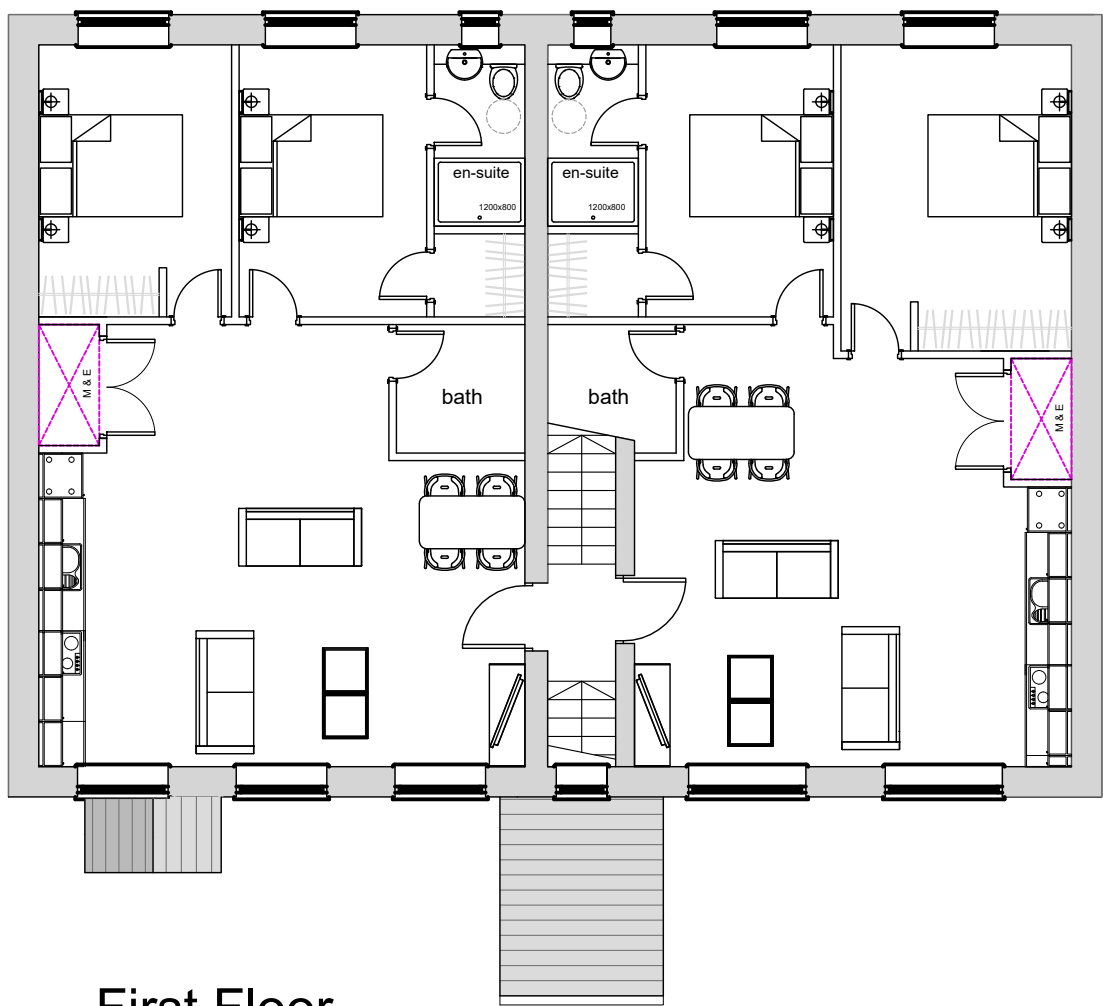

First Floor


Block B

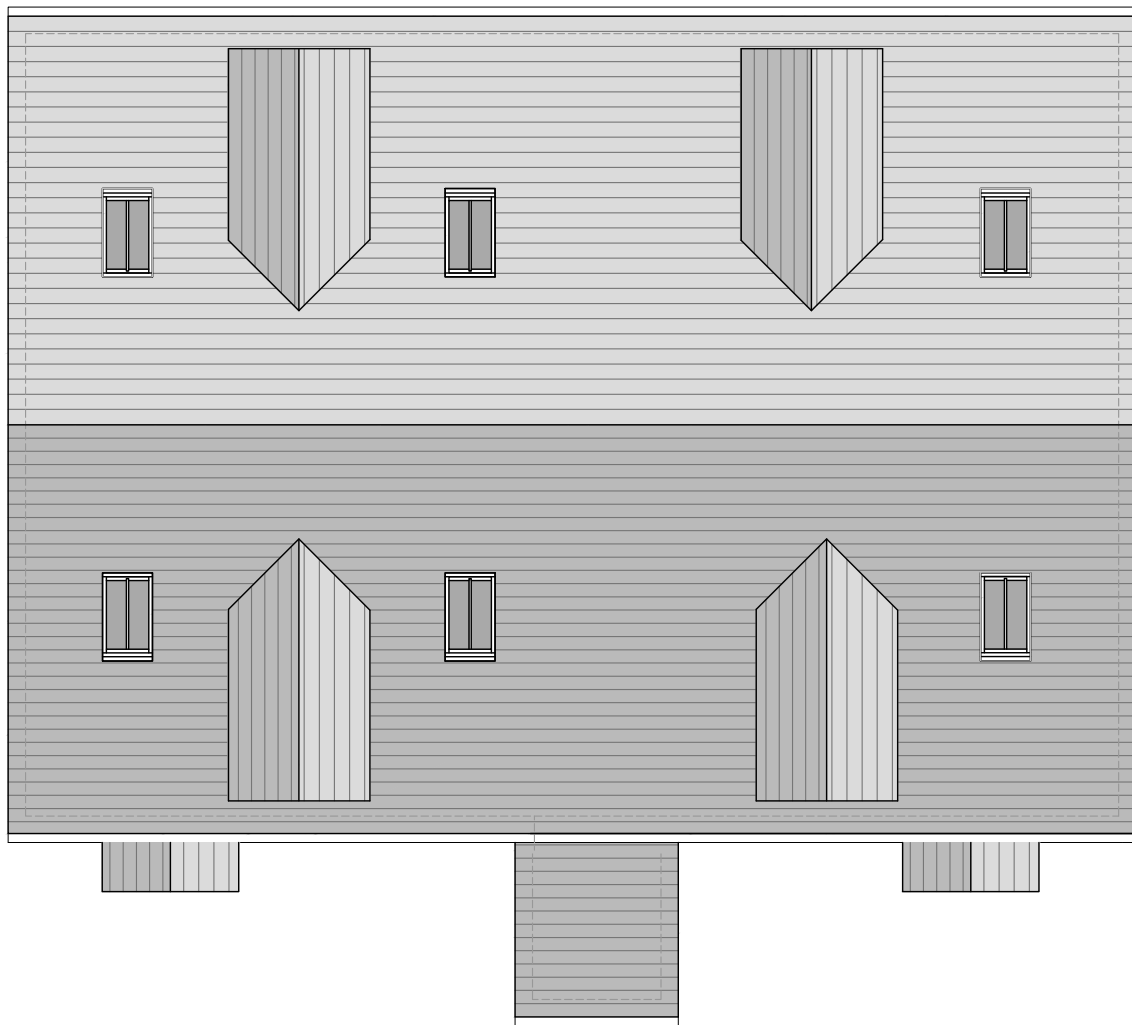

Roof Plan

Block A


- 2 bed
3 person 61m²
flat
- 3 bed
4 person 80m²
flat

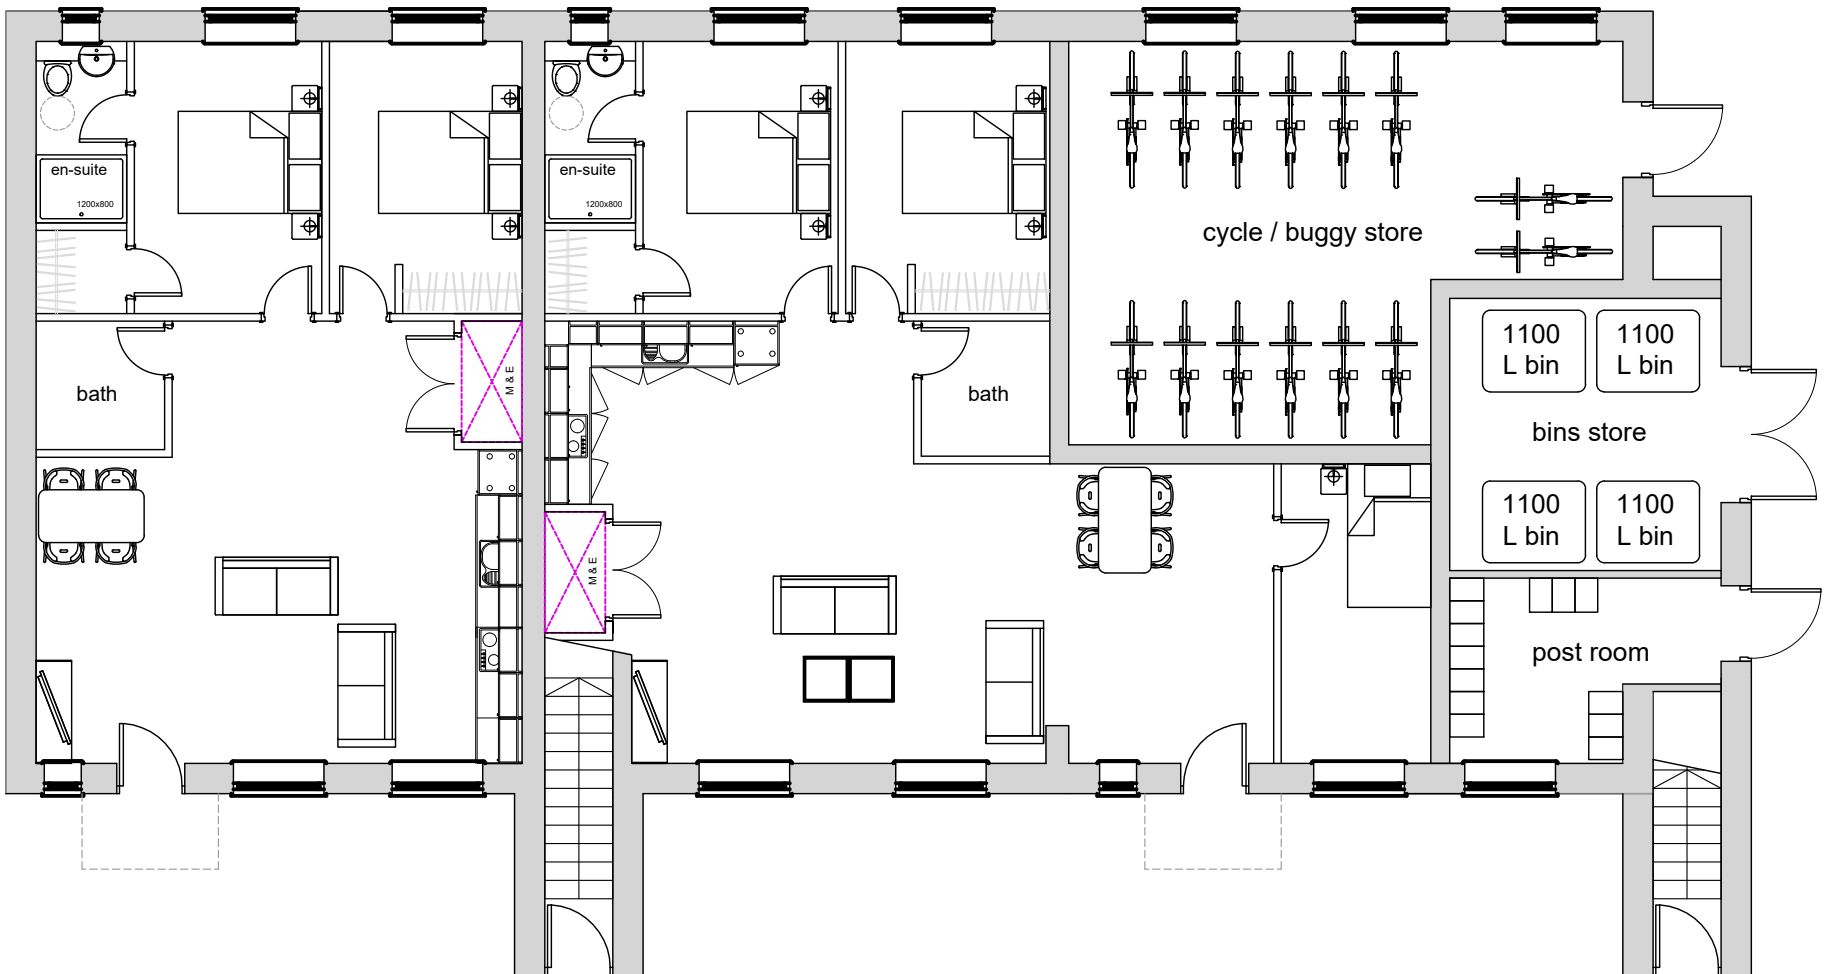

Ground Floor

Block B

- 2 bed
3 person 61m²
flat
- 3 bed
4 person 80m²
flat

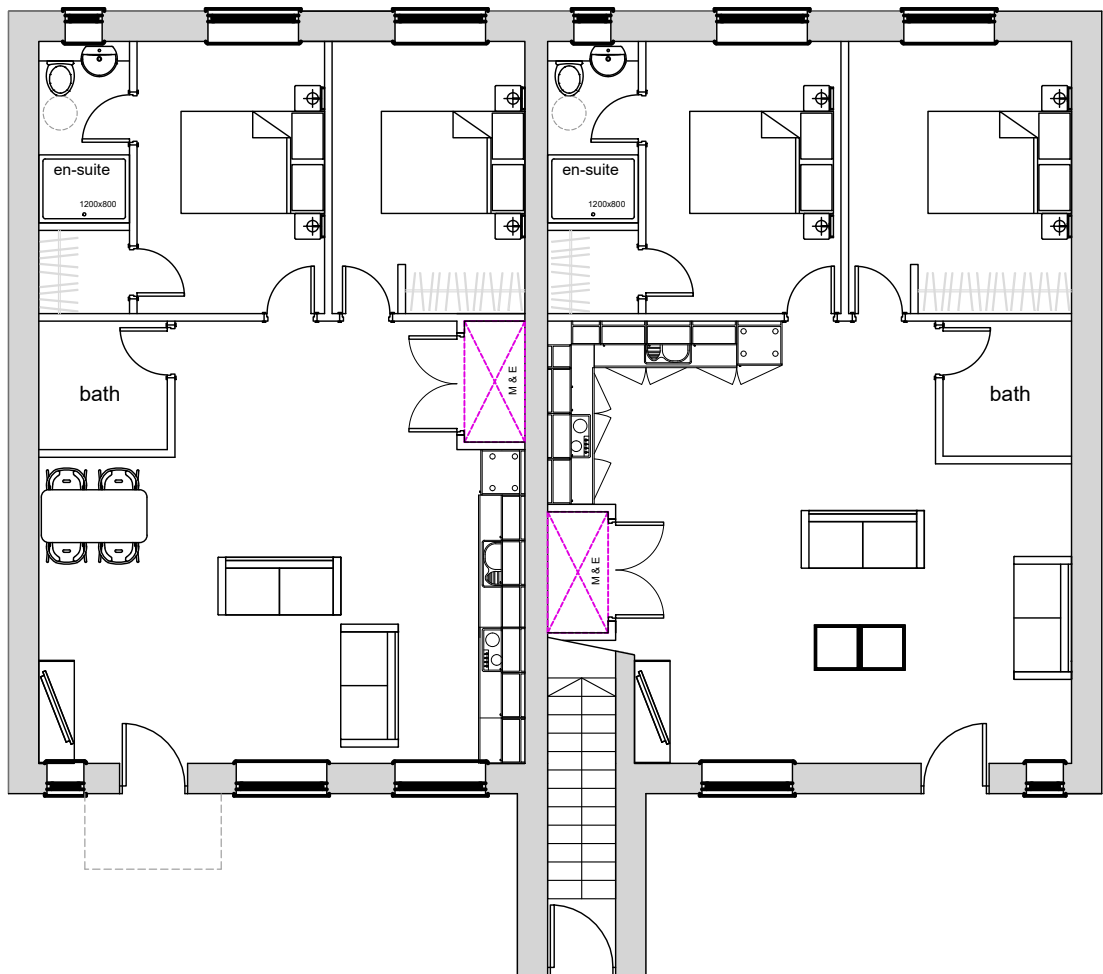


Ground Floor

Accommodation Schedule

- 5 x 1 bed apartments
- 7 x 2 bed apartments
- 2 x 3 bed apartments

14 Apartments total

 

B	16.03.24	Parapet omitted
A	04.03.24	front gables omitted
REVISION	DATE	NOTES
FOR PLANNING		
Client		
Habitat Excel Ltd.		
Project		
STAFFORD STREET, BARWELL		
Drawing Title		
Proposed Floor Plans		
Blocks A and B		
Drawn	Checked	Paper Size
PA	PT	A1
Scale	Date	
1:100	Nov 23	
Project No.	Drawing No.	Revision
23-002	302	B