


Site Plan Key

- Bound rubber mulch safety surfacing
- 1.2 metre wide tarmacadam footpath with 50mm flat top edging
- Extent of 1260sq metre informal open space notional boundary (35.5x35.5m).
- Extent of area identified for LAP and LEAP on FPCR drawing "10783-FPCR-XX-XX-DR-L-0016 Grass Provision Plan P03"

NOTE: all play equipment and safety finishes in accordance with "Miracle Design and Play" requirements and quotation drawing Q11259 dated 05/12/24

NOTES
© COPYRIGHT Cooper Rogers Architects.
No Dimensions to be scaled for construction. Drawing may be scaled for planning purposes only.
Drawing to be read in conjunction with all other associated project information. Immediately report any discrepancies, errors or omissions on this document to Cooper Rogers Architects. If in doubt ASK.

Revision Date By Note

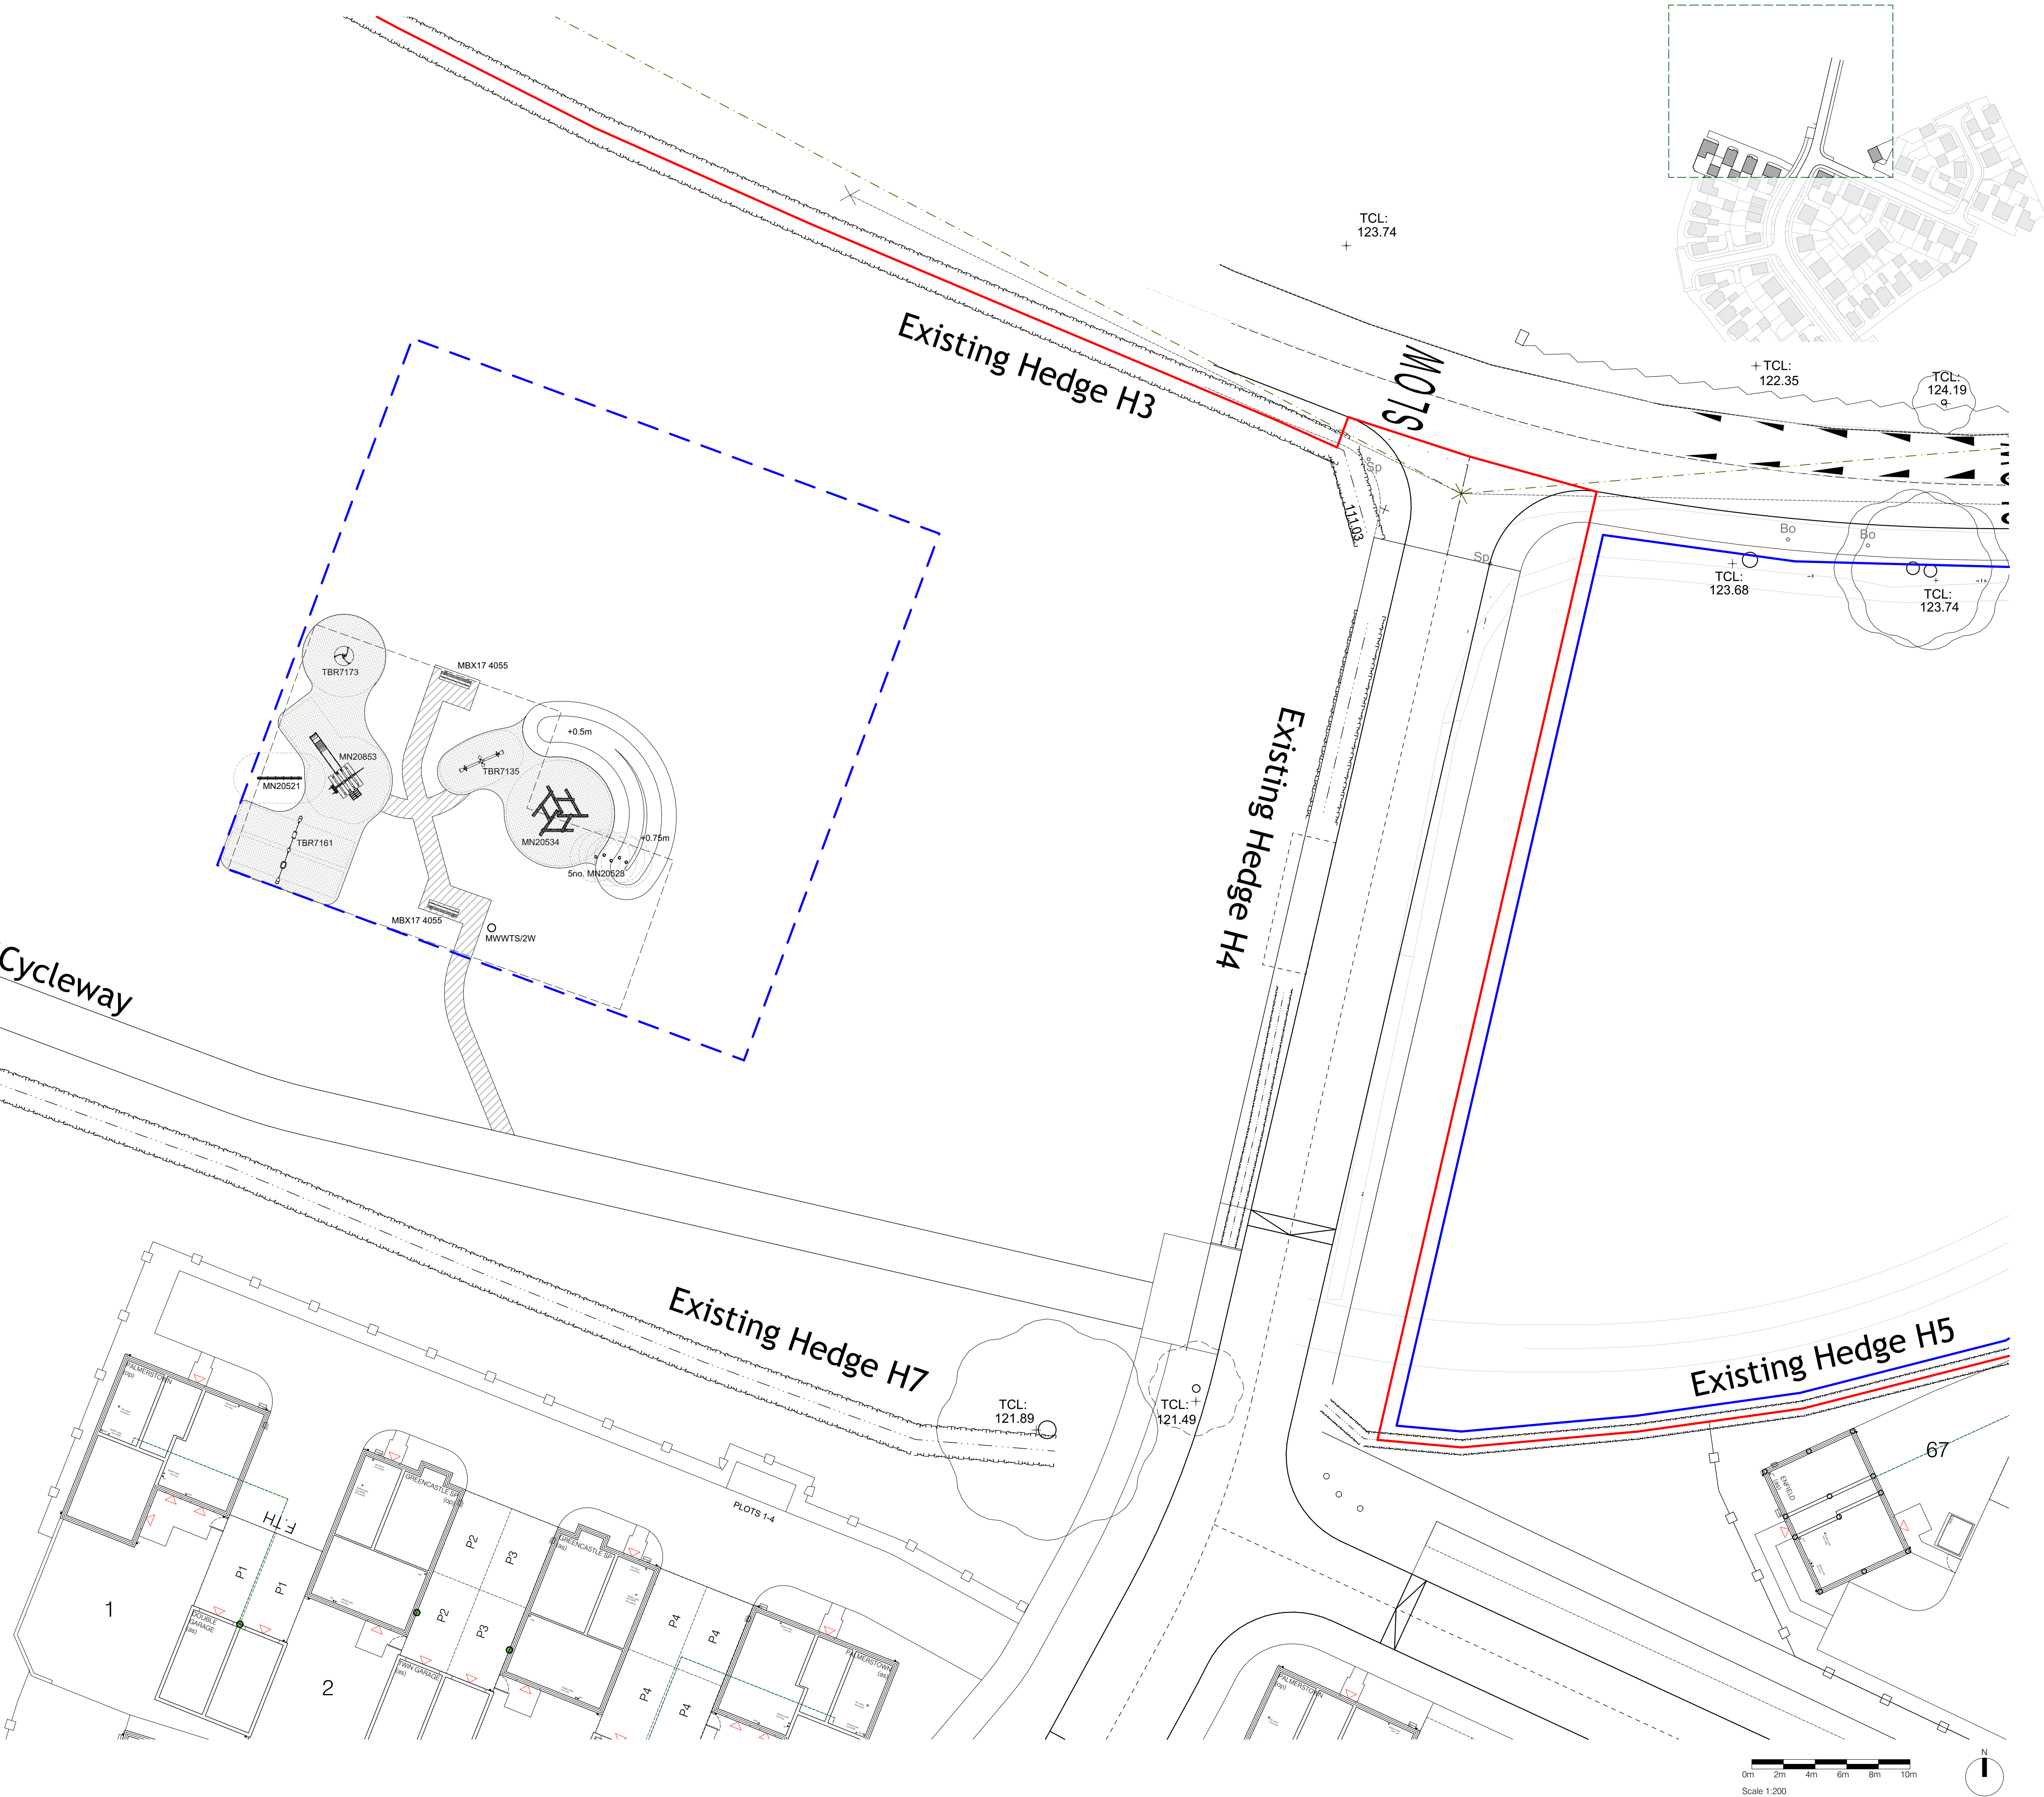

Lagan Homes
Lagan Homes England, Finance House, Beaumont Road,
Banbury, Oxfordshire, OX16 1RH
T. 01295 201050 - E. info@laganhomes.com

Cooper Rogers architects
a: 42 Patrick Street
Market Harborough
LE16 9HP
e: studio@cooper-rogers.com
t: 07912563833
w: www.cooper-rogers.com

Project title: **RATBY PHASE 2**
Drawing title: **Local Equipped Area of Play**

PLANNING

Scale By Date
1:200 at A1 MRC 18/03/2025

Drawing Number
2311-CR-00-ZZ-DR-A-0114-P01