



front elevation




side elevation




rear elevation




side elevation

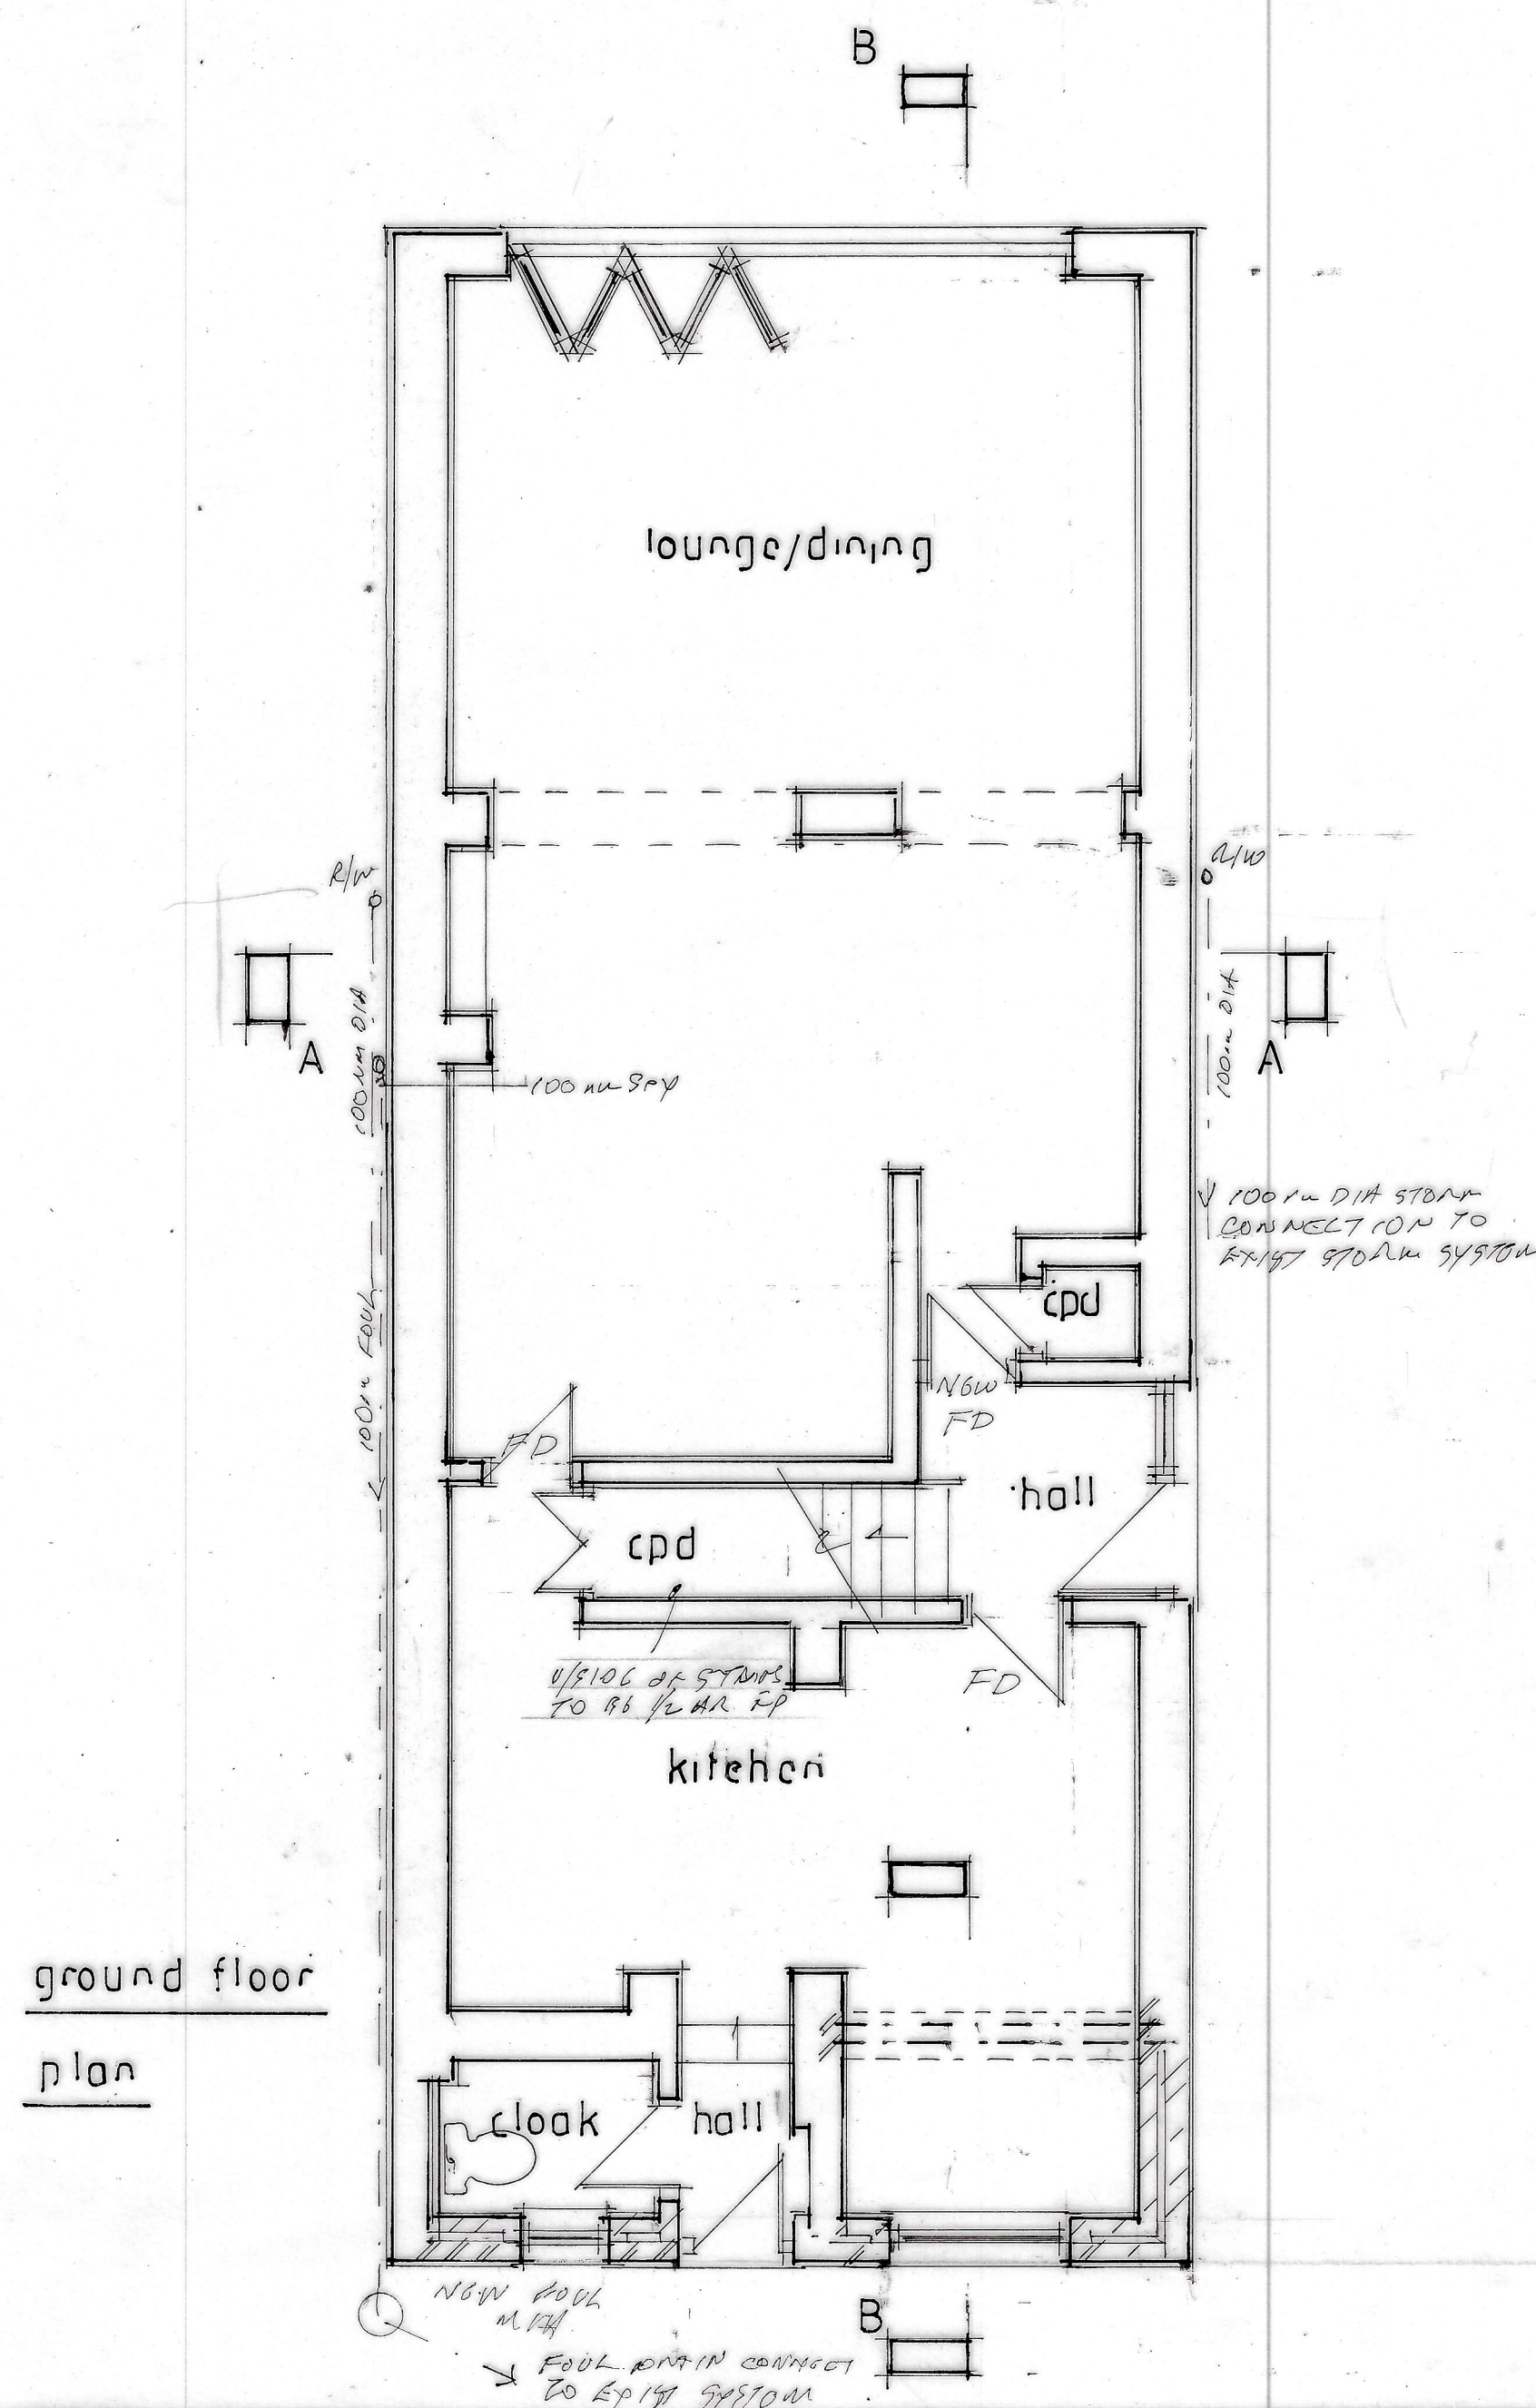

ground floor
plan

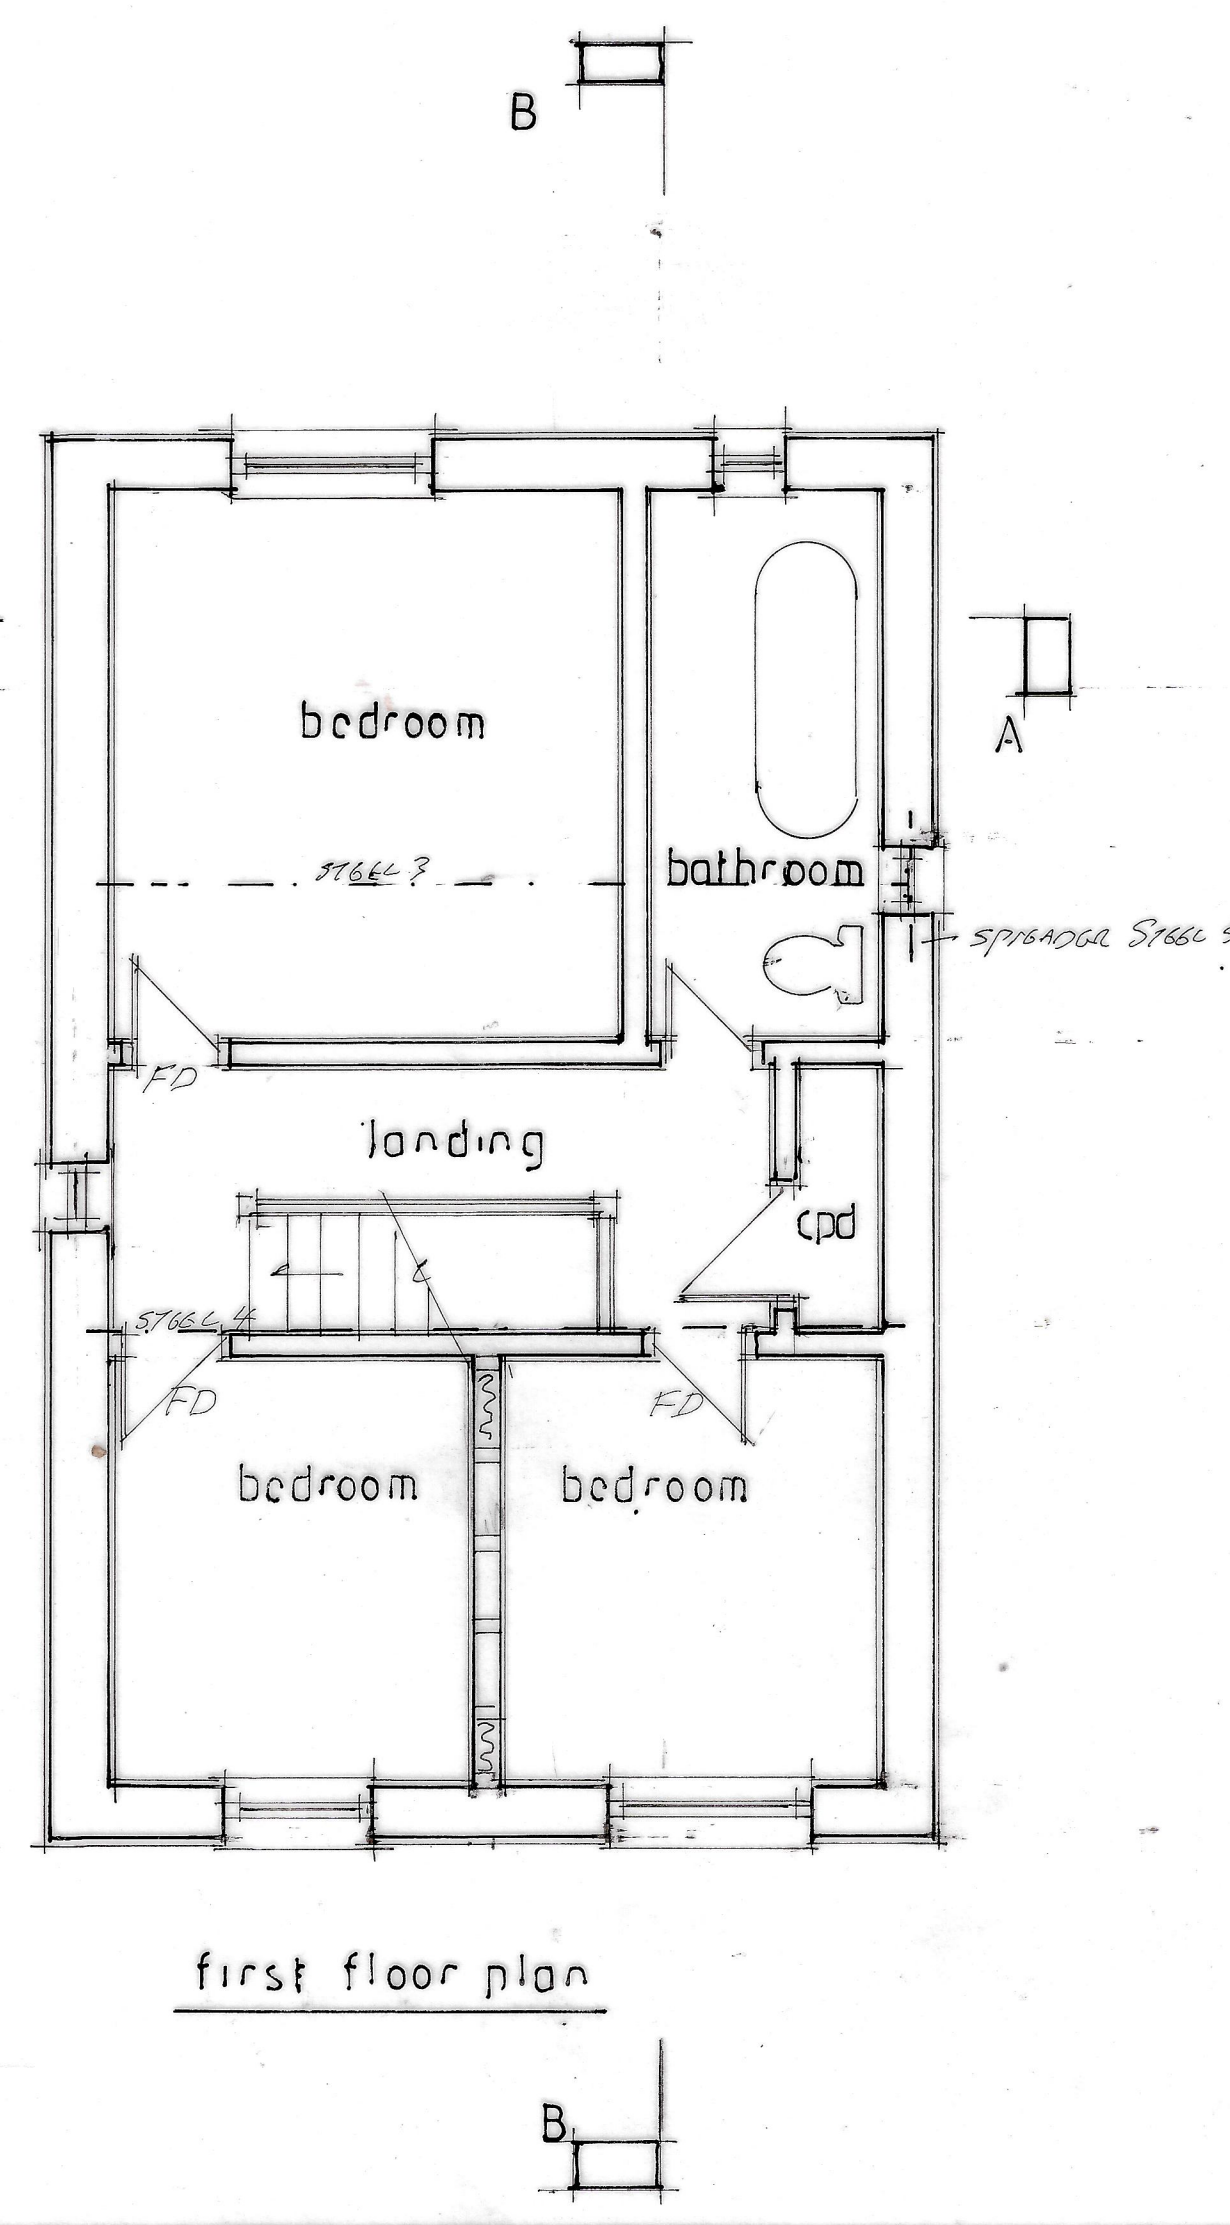

first floor plan

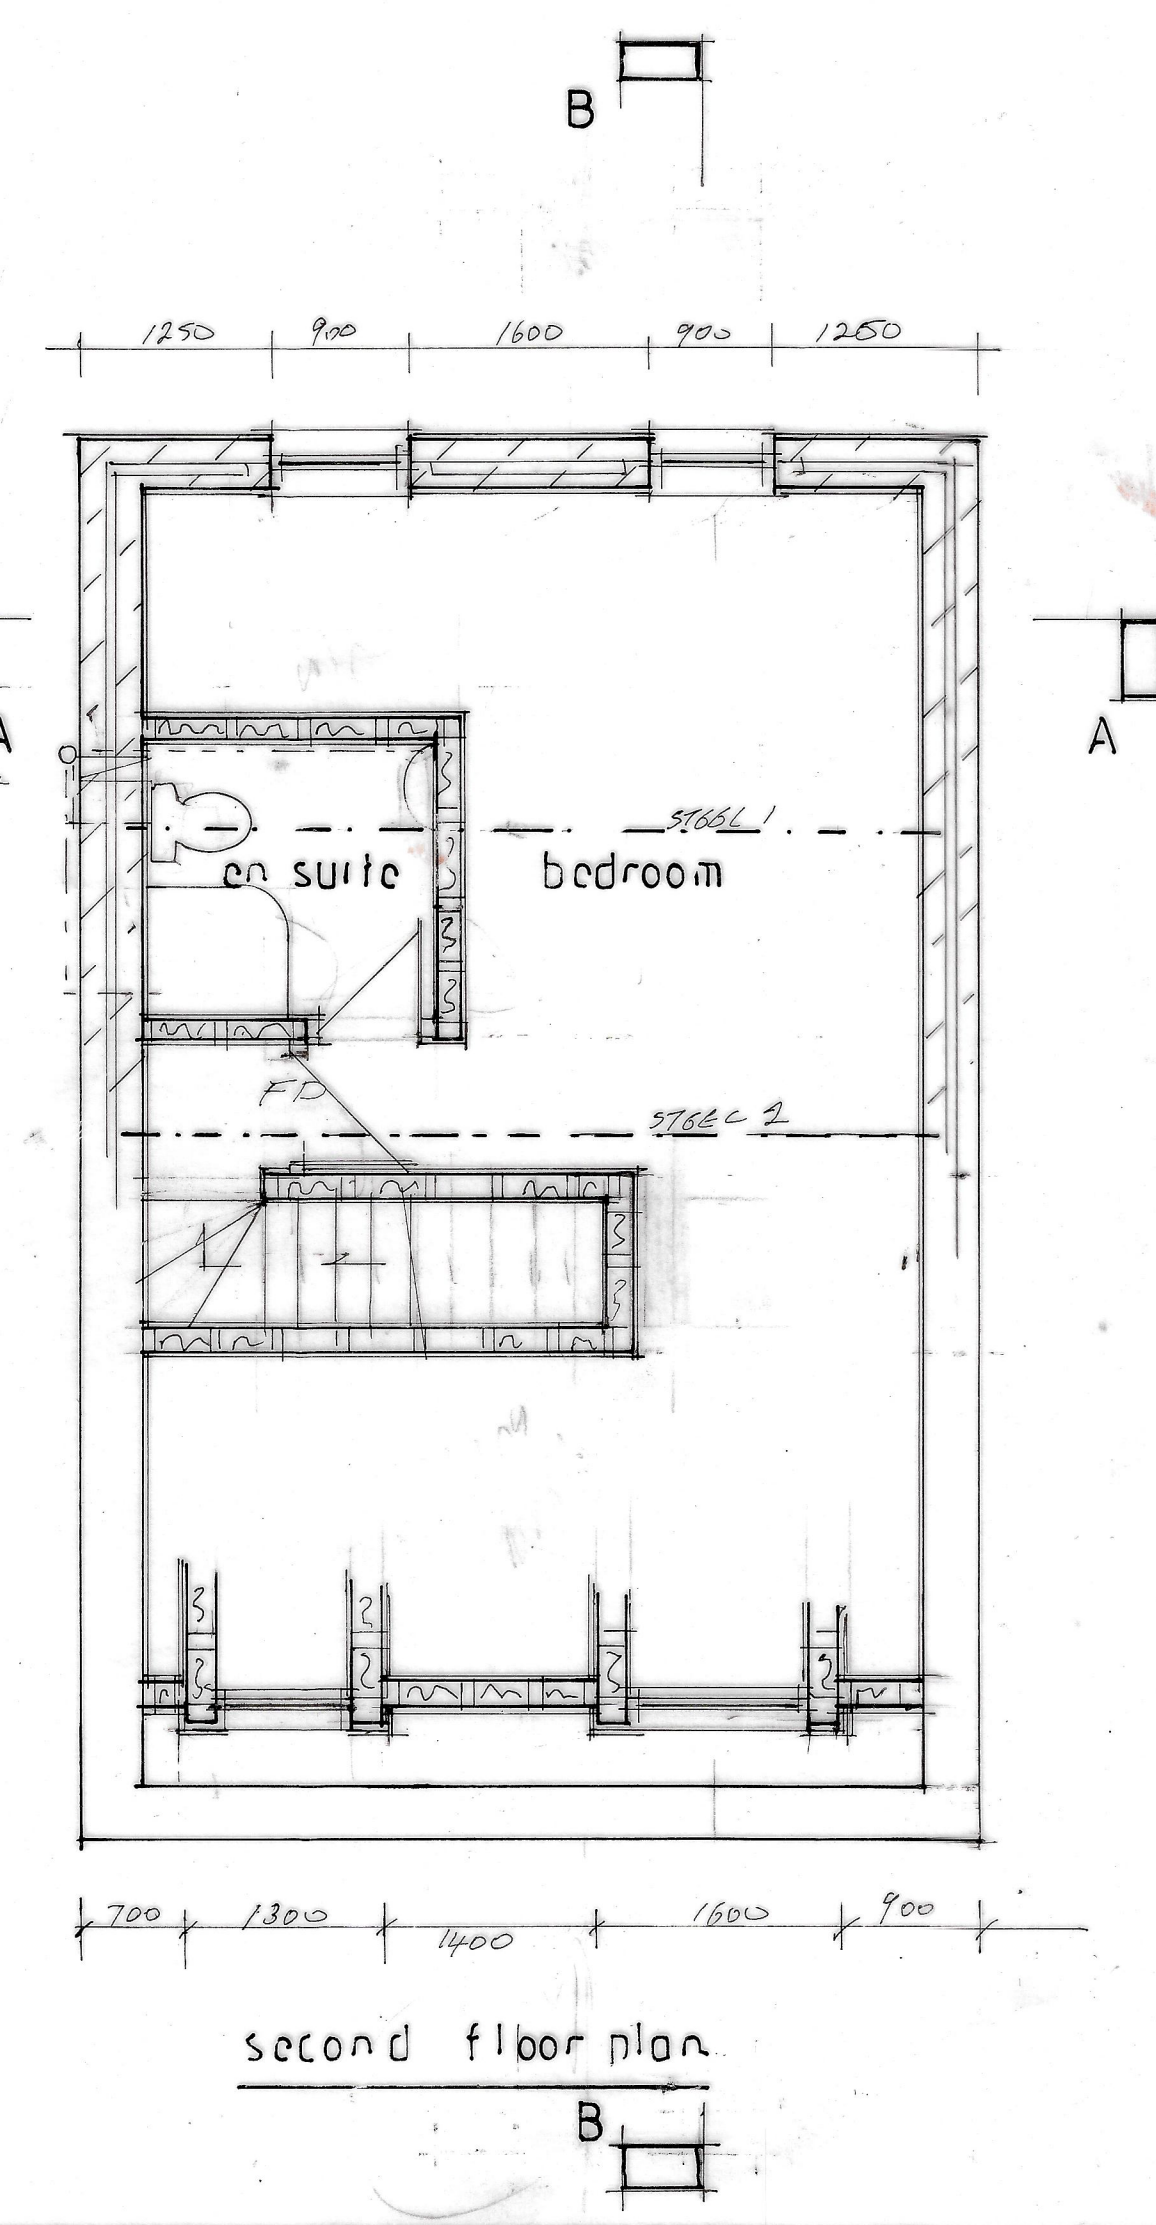

second floor plan

project proposed alterations
1b hurst road
hinkley

drawing proposed floor plans/elev

drg. no. 3417-2

revisions

scale 1:100 1:50

date august 2025

drawn by f m

client

TMCS

Architectural & Building Consultants

info@tmcsarchitectural.co.uk

9 Coates Gardens Market Harborough Leicester LE16 7NY

IMPORTANT

All critical measurements and design assumptions should be checked on site prior to works commencing, or the preparation of technical drawings. Any discrepancy between the design and site as found should be referred to the author immediately. If in doubt or for further guidance, please ask.