






proposed street scene

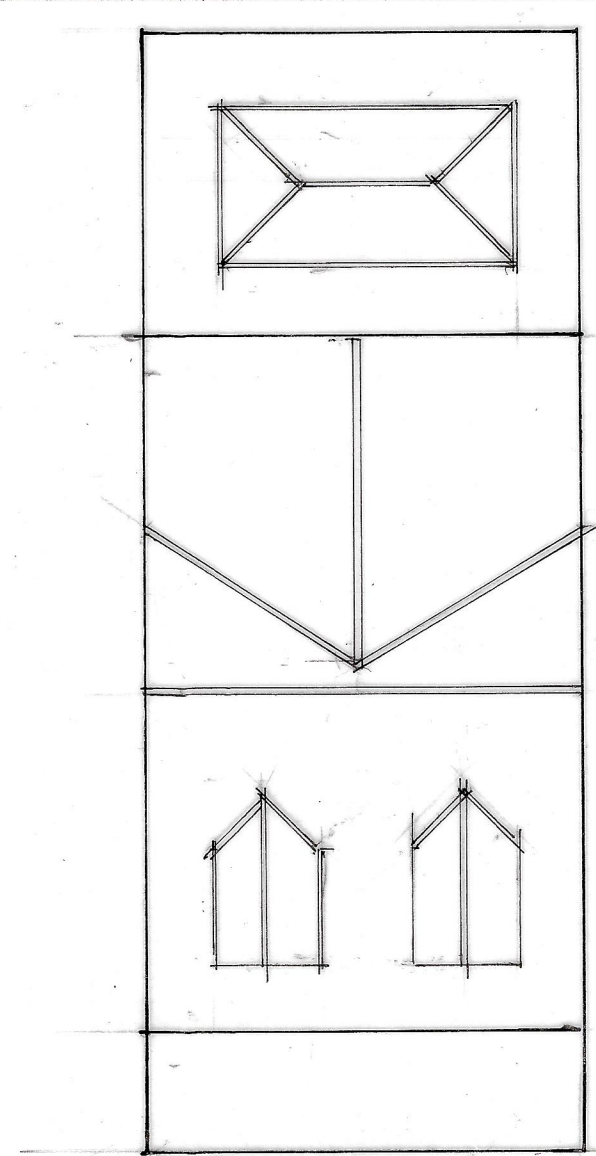


roof plan

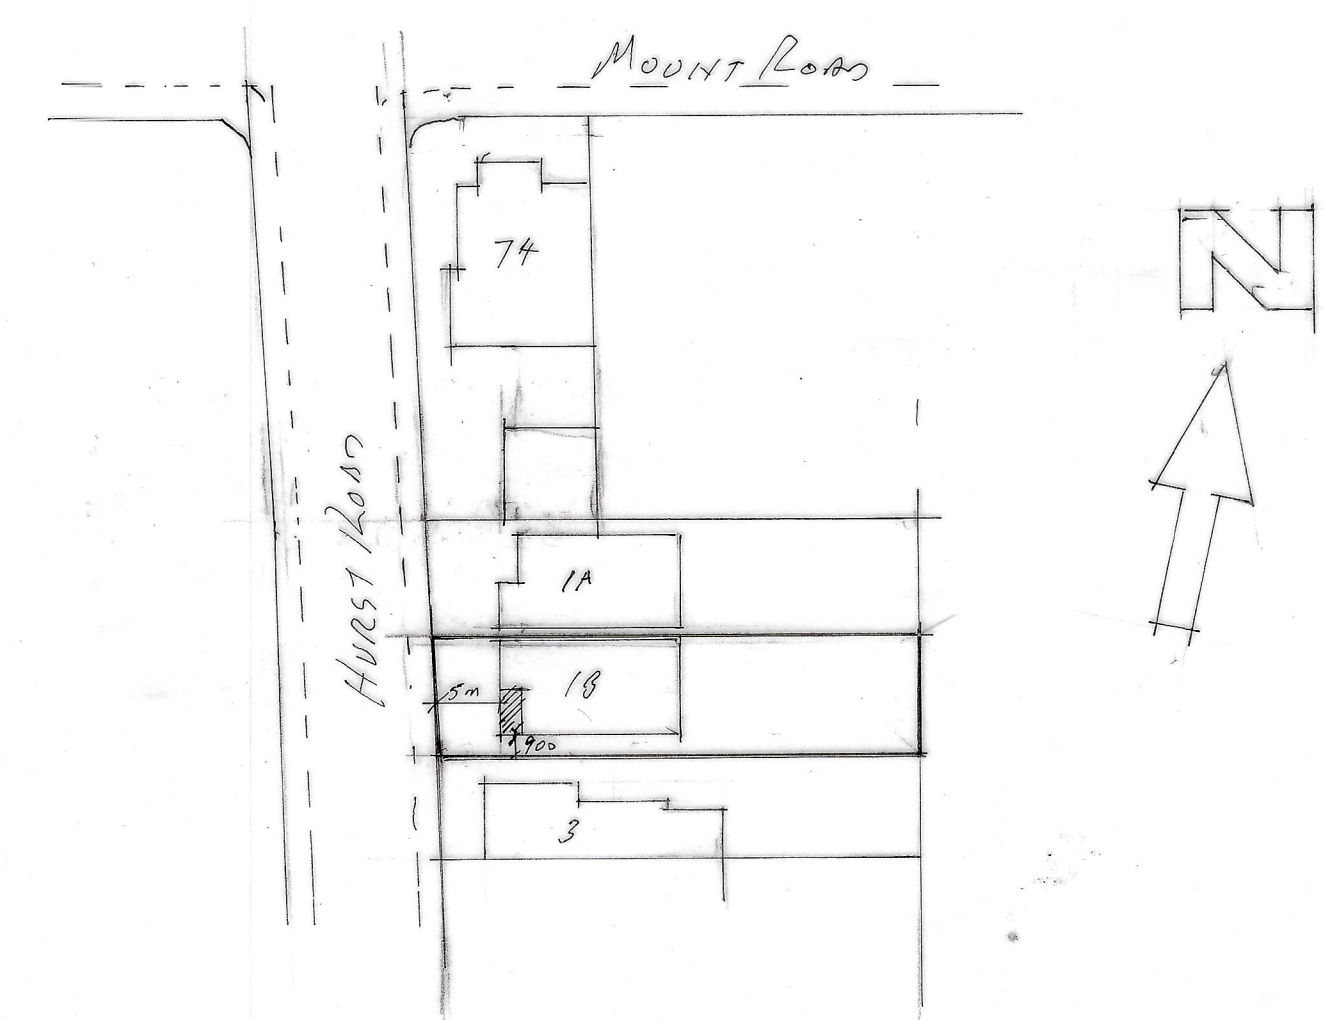

site plan

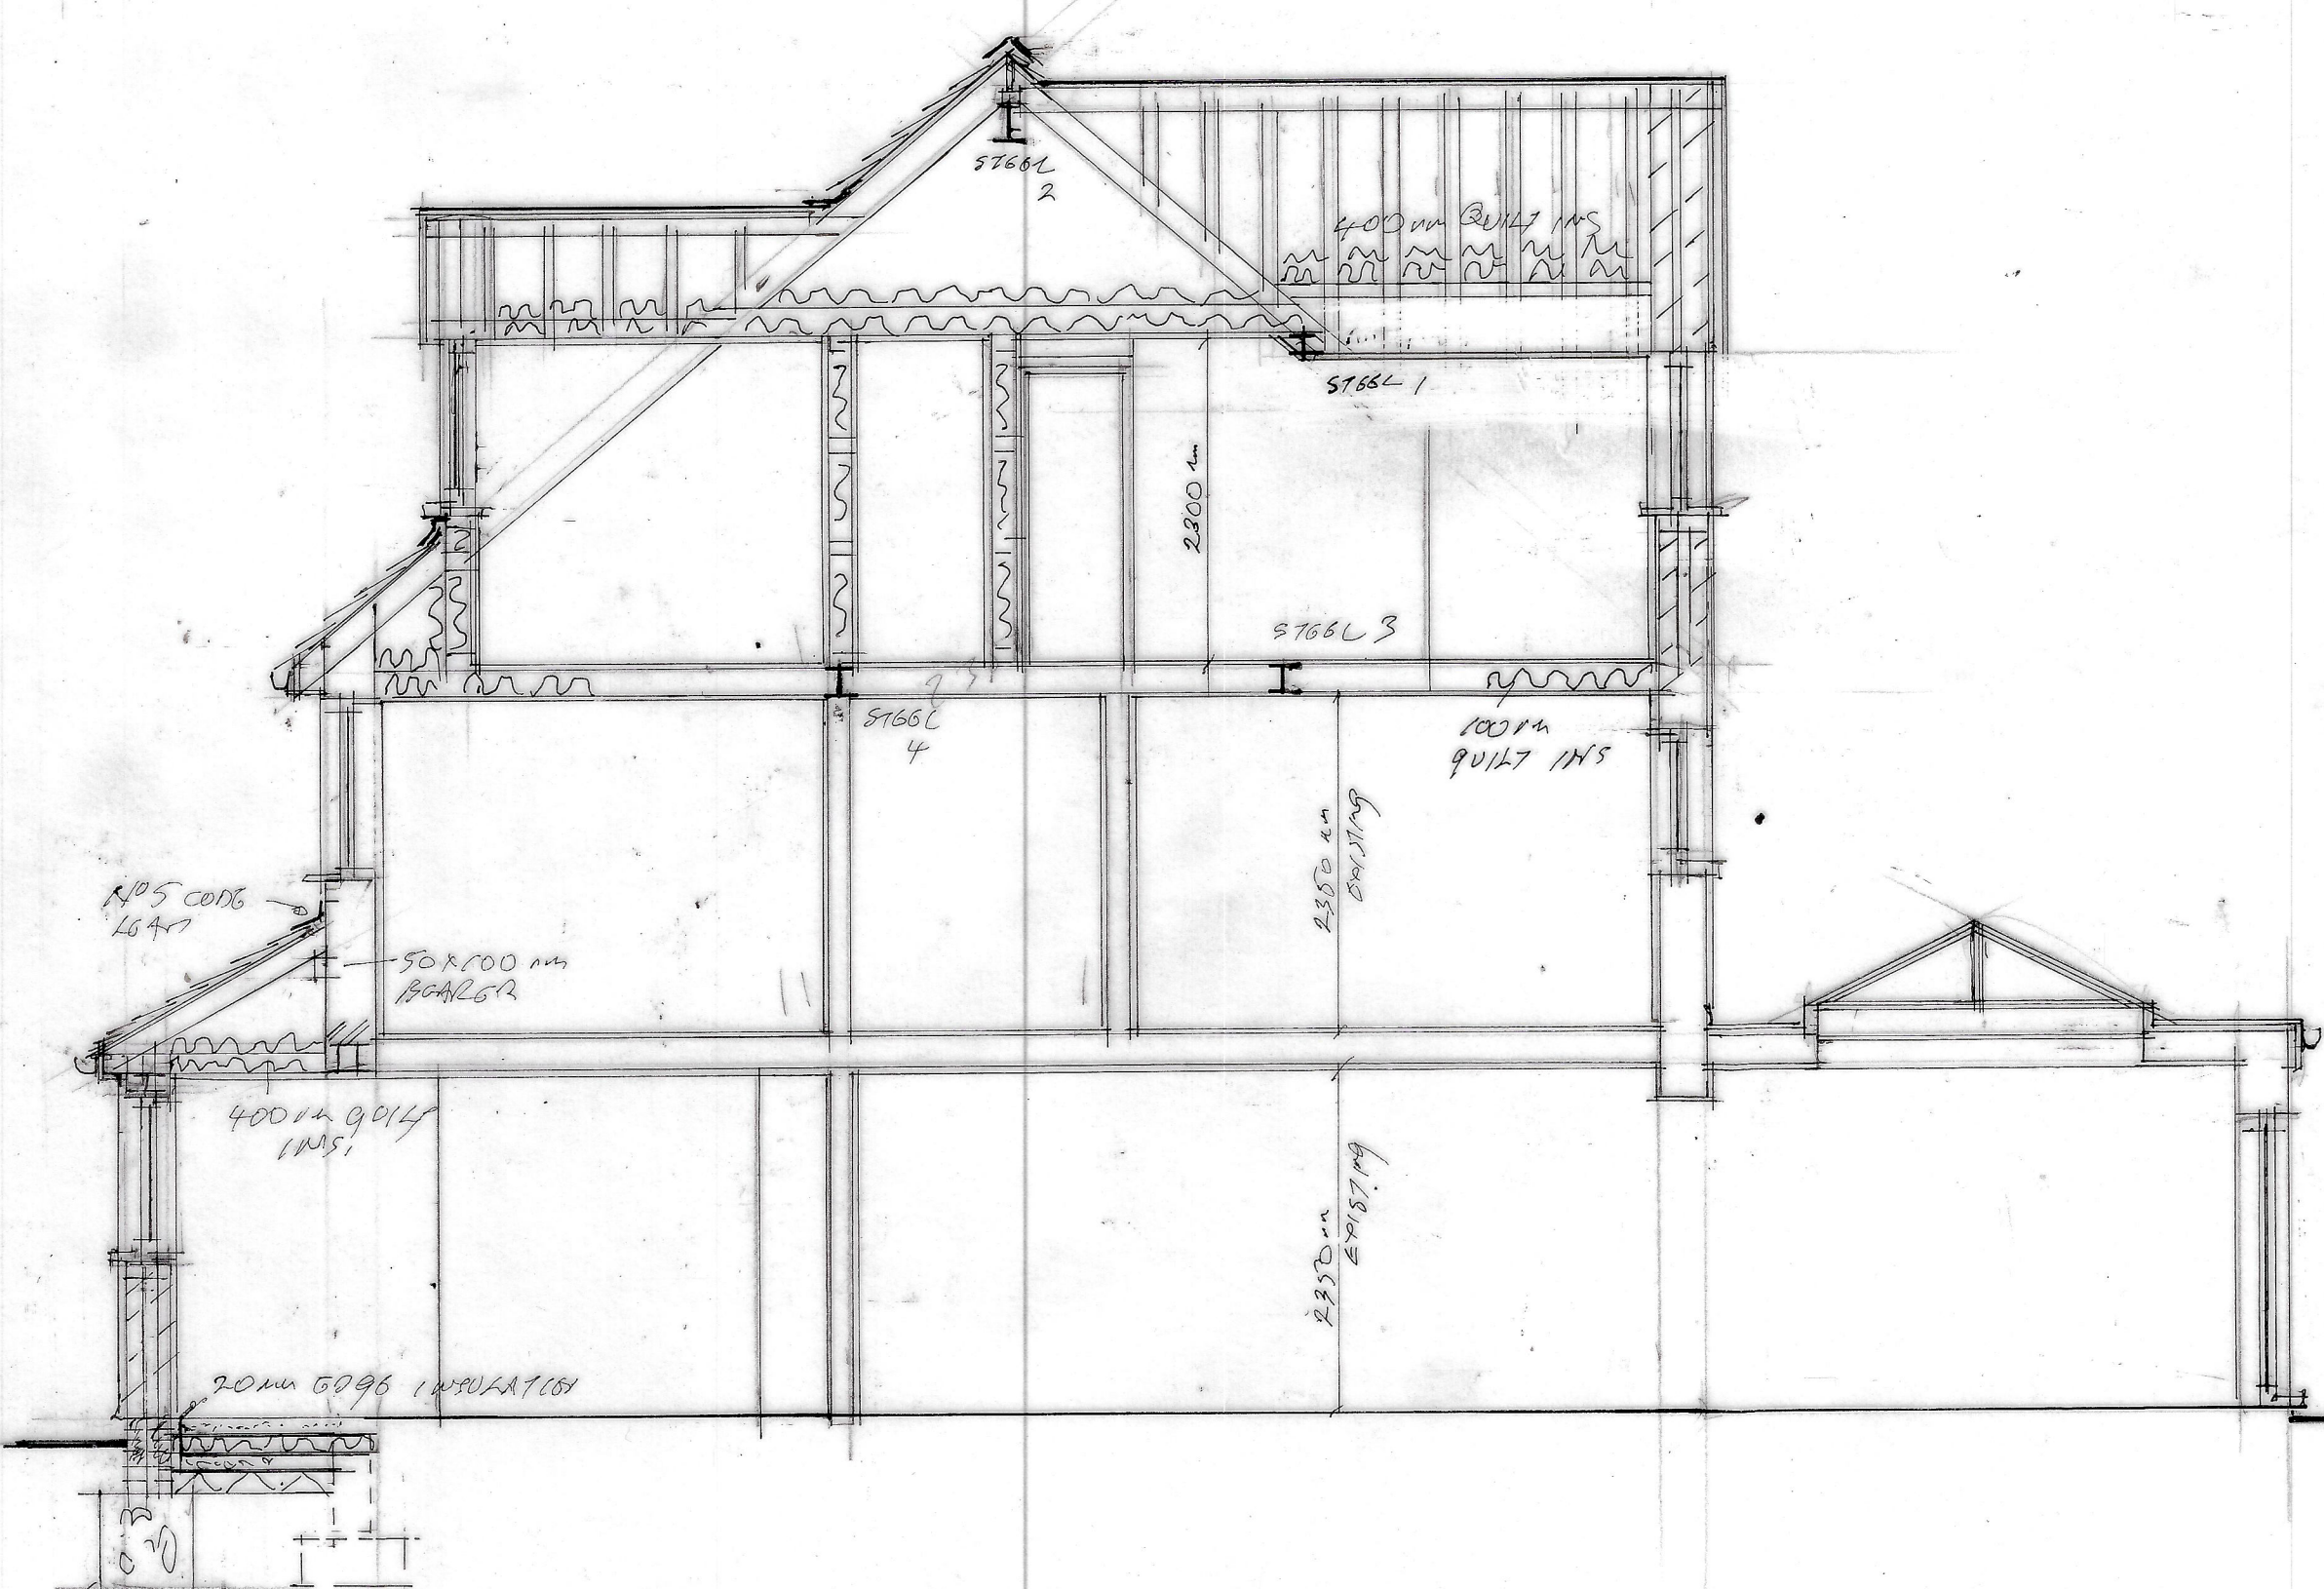

section A-A

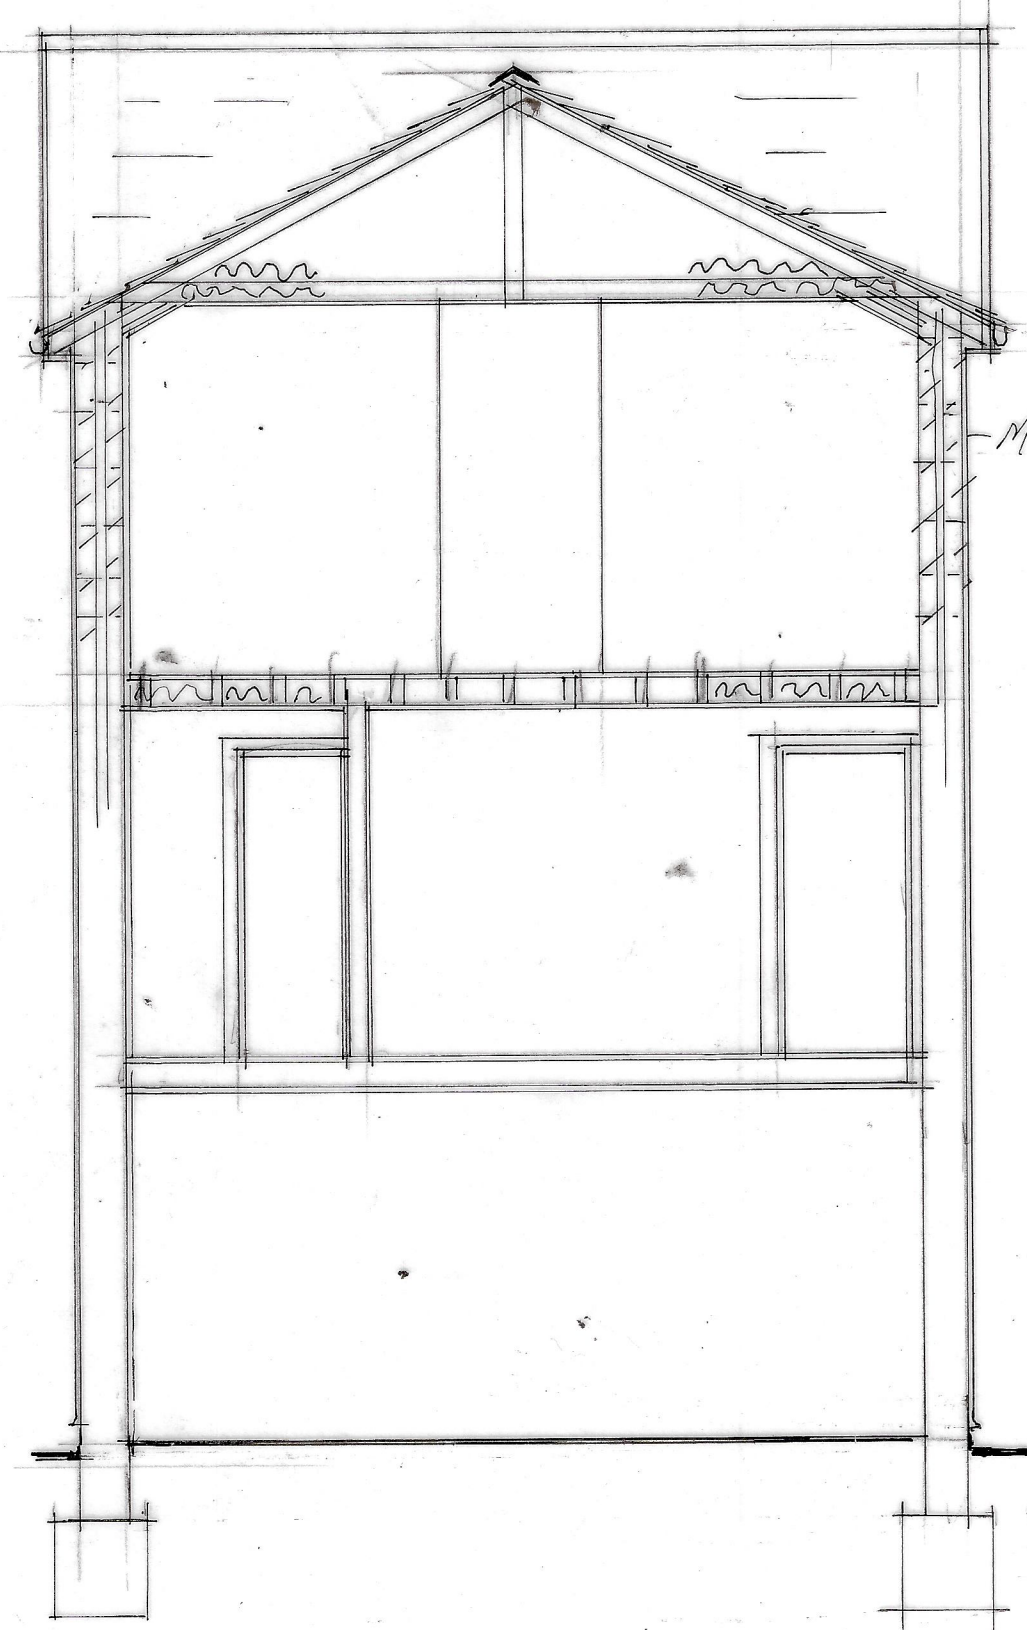

section B-B

project proposed alterations
1b hurst road
hinckley

drawing street/sections/roof plan
site plan

drg. no. 3417-3

revisions

scale 1:100 1:50

date august 2025

drawn by t m

client

TMCS

Architectural & Building Consultants

info@tmcsarchitectural.co.uk

9 Coales Gardens Market Harborough Leicester LE16 7NY

IMPORTANT

All critical measurements and design assumptions should be checked on site prior to works commencing, or the preparation of technical drawings. Any discrepancy between the design and site as found should be referred to the author immediately. If in doubt or for further guidance, please ask.