




Proposed Front Elevation

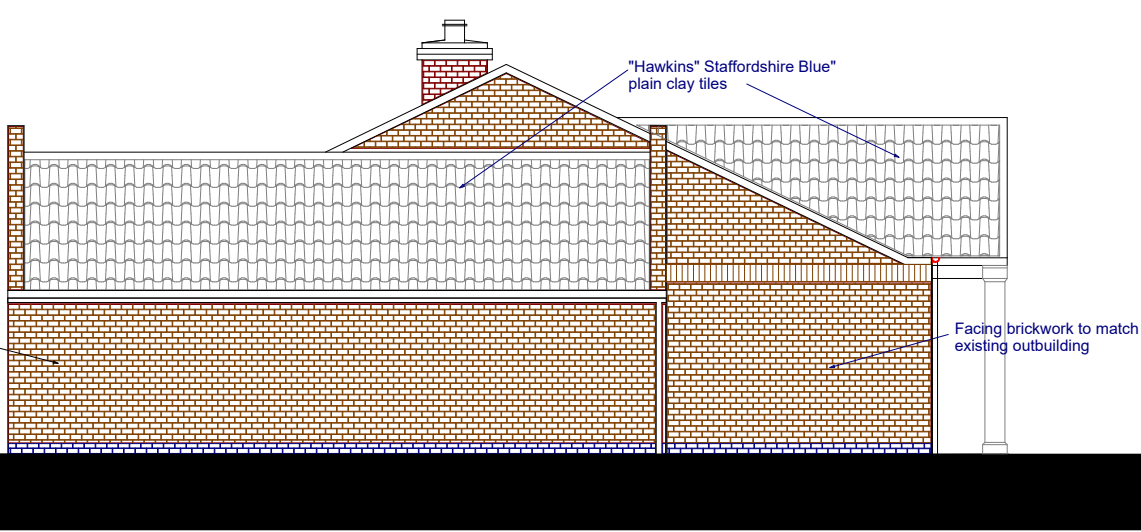


Proposed Side Elevation

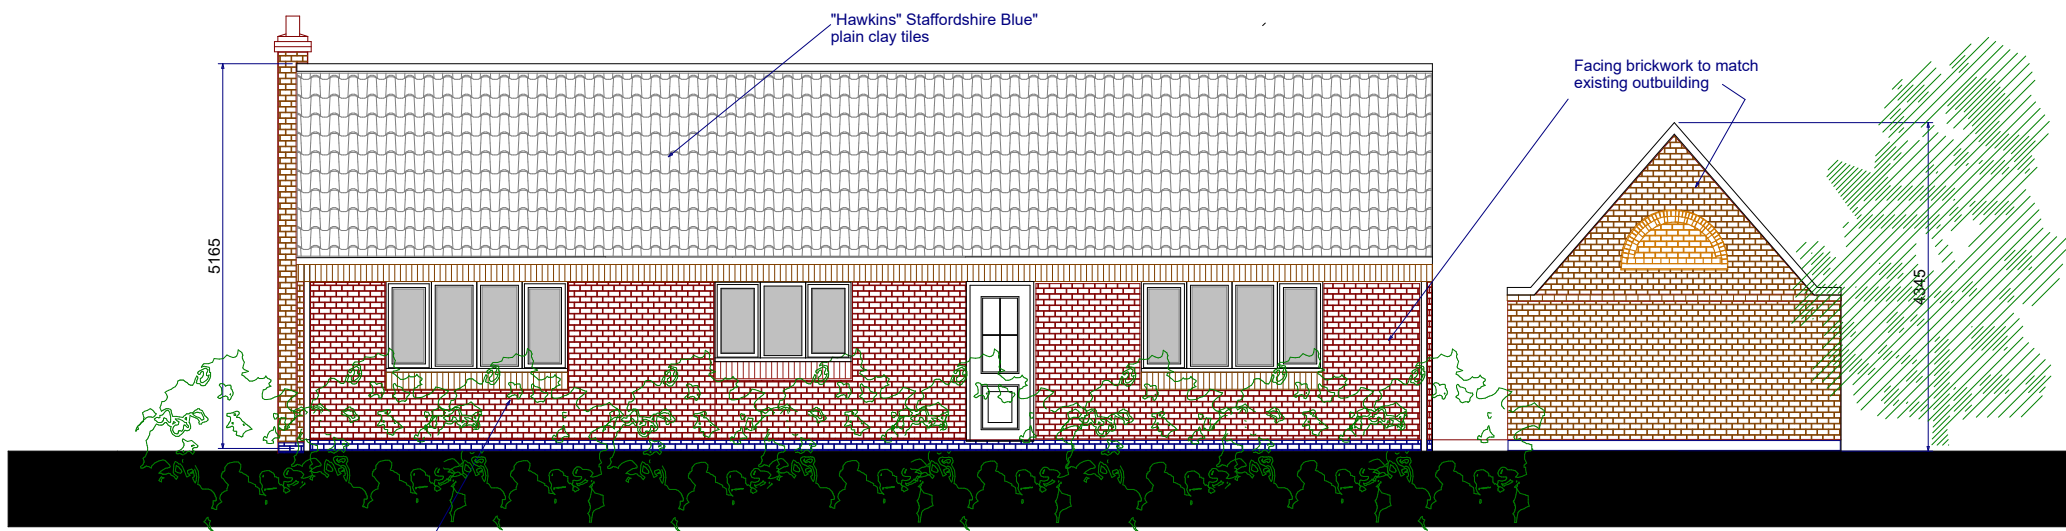


Proposed Rear Elevation

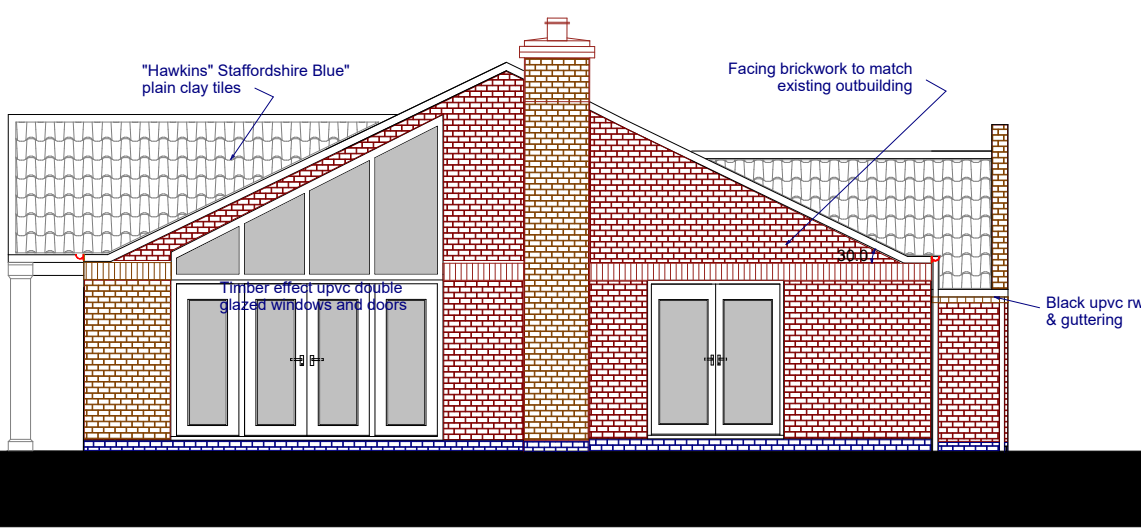


Proposed Side Elevation

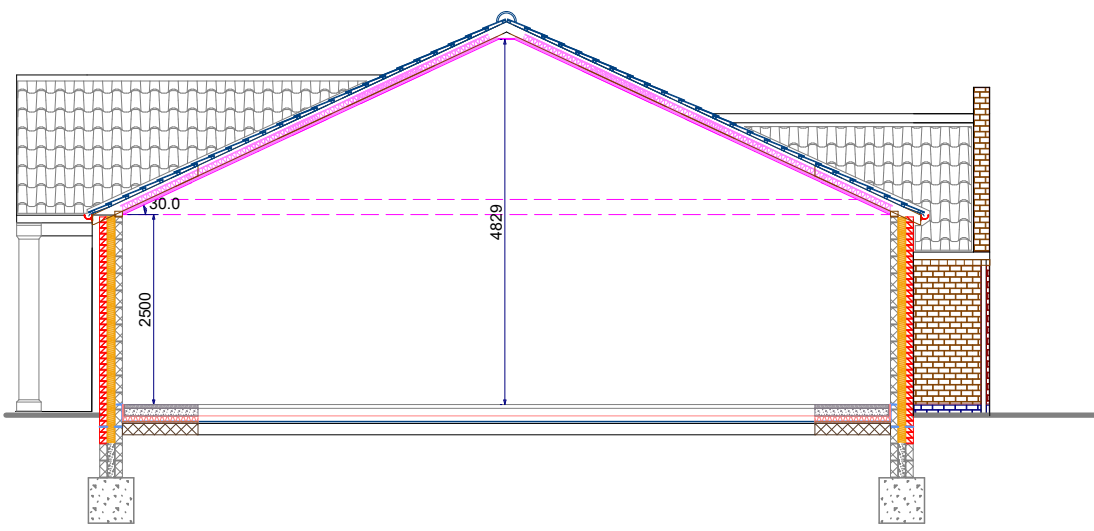

Proposed Section

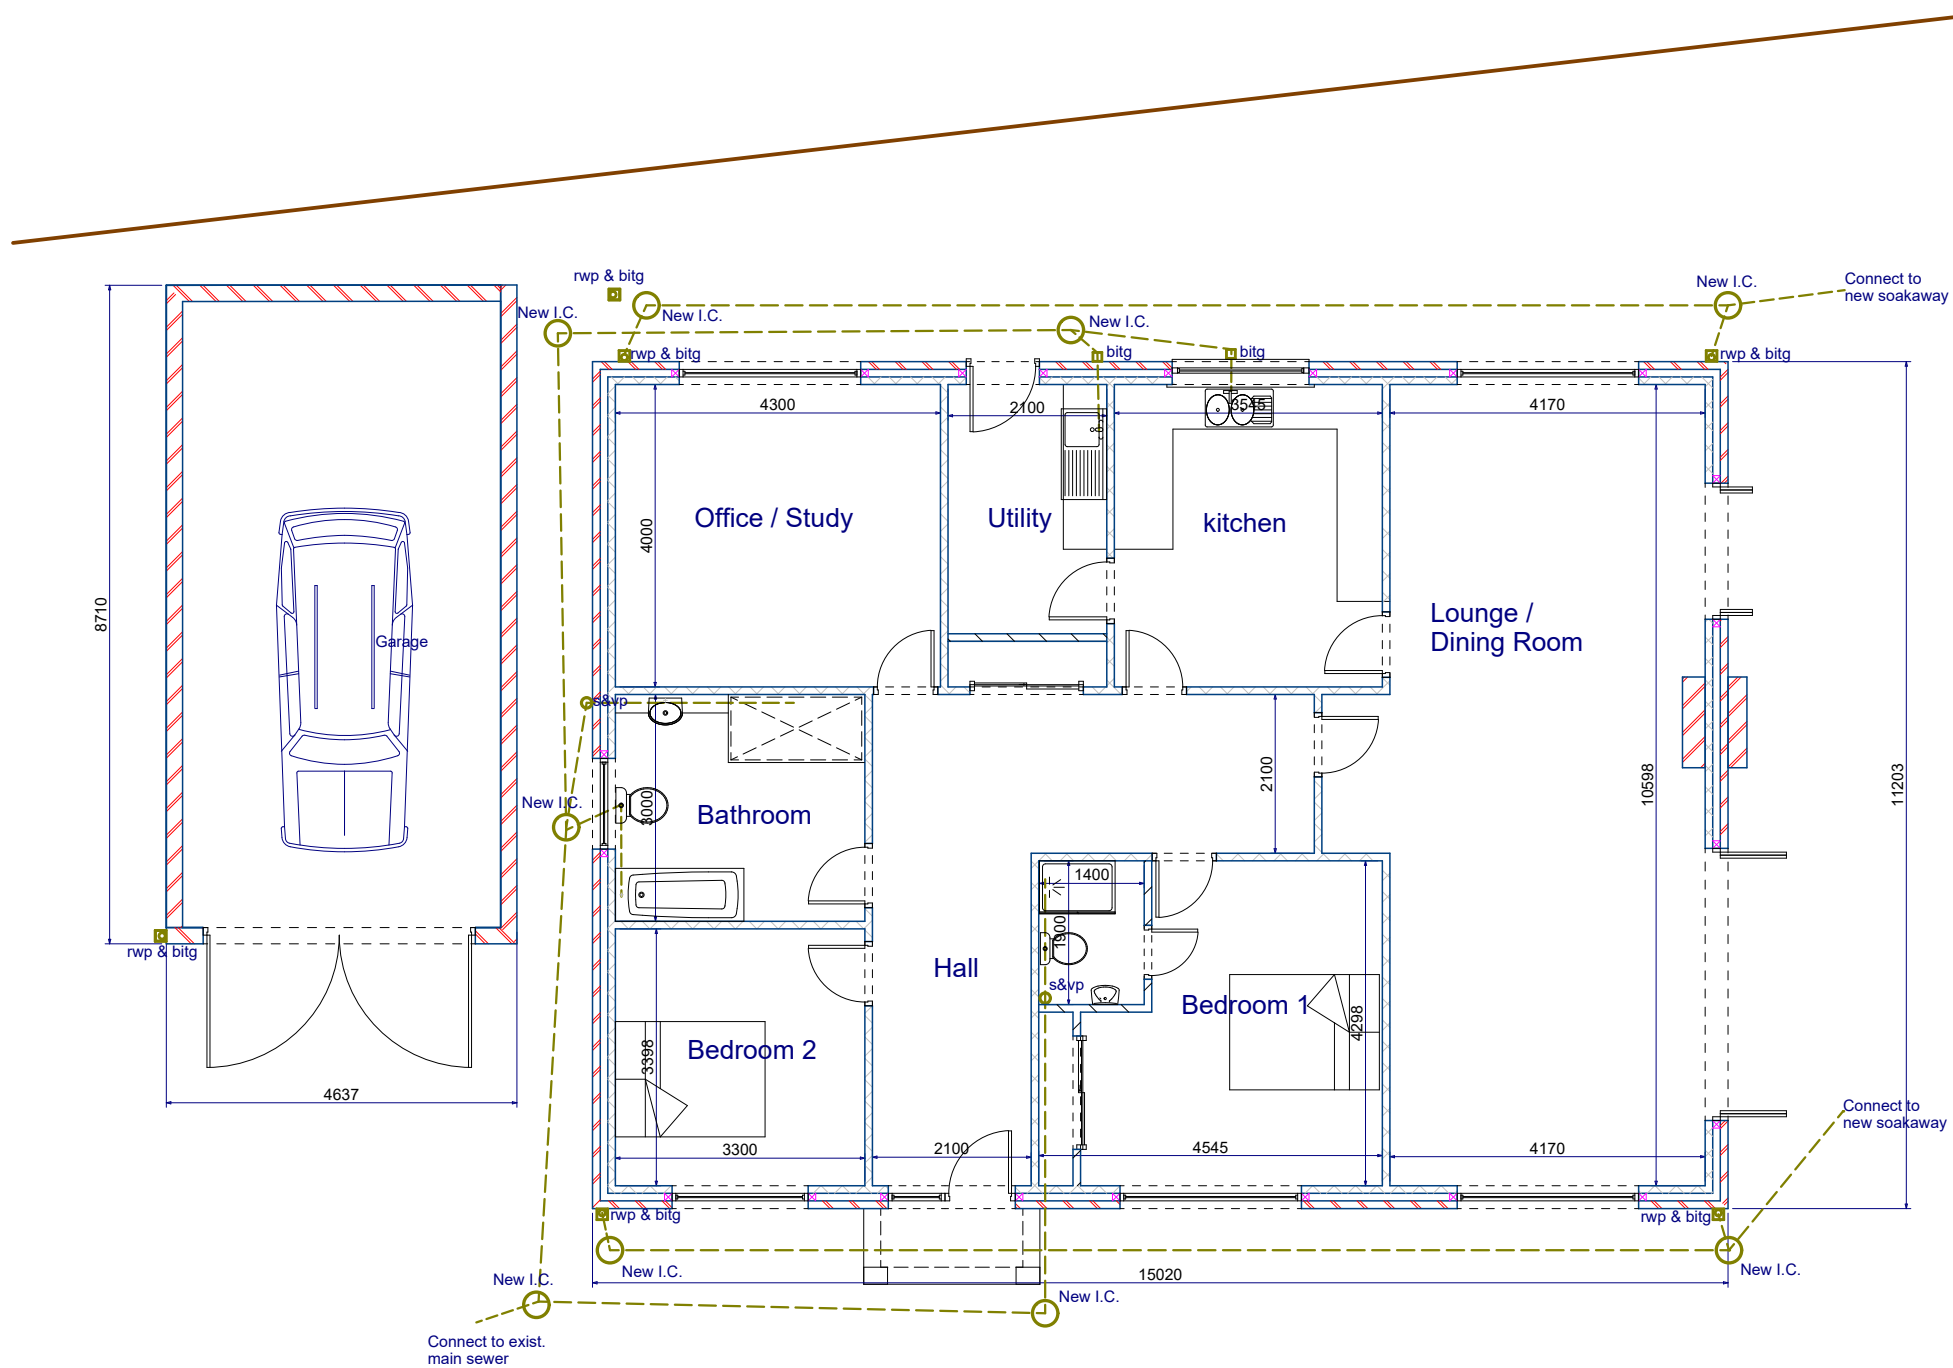

Proposed Ground Floor Plan

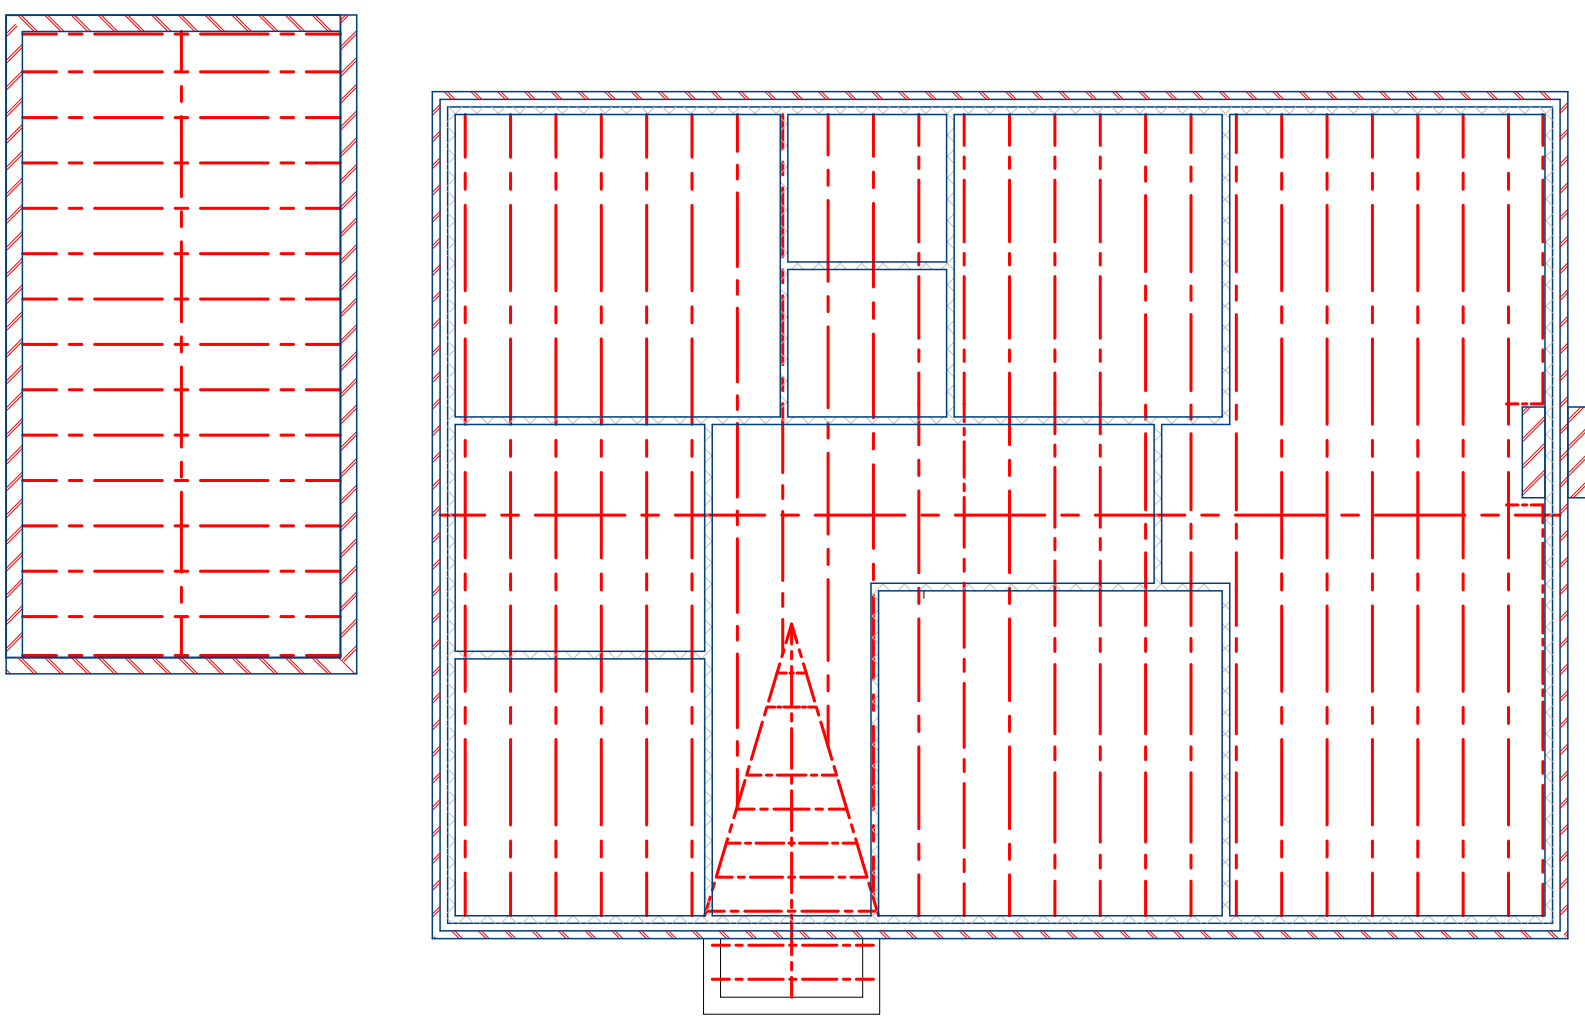

Proposed Roof Plan



Project
Proposed Detached Bungalow
Land behind
42-44 Main Street
Carlton
Nuneaton
CV13 OE2

Client
Mr D.Bream

Drawing No.
DPM936/02 rev A

Date
November 2024

Drawn by
D.P.

Page Size - A1

