



Existing Rear Elevation



Existing Elevation To No 52




Existing Elevation To No 56




Proposed Rear Elevation




Proposed Elevation To No 52

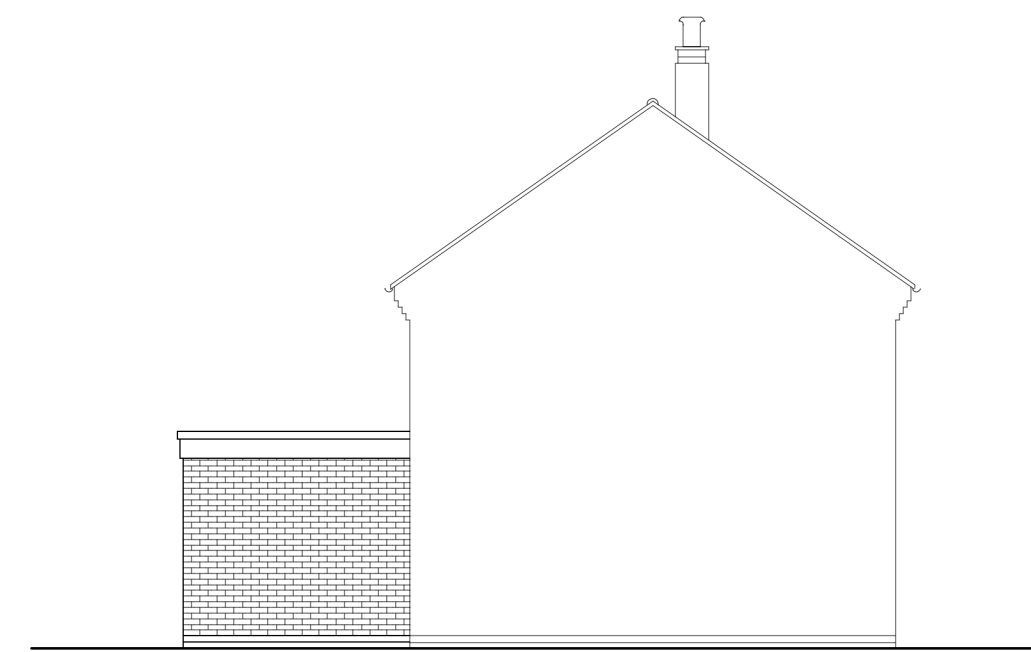


Proposed Elevation To No 56

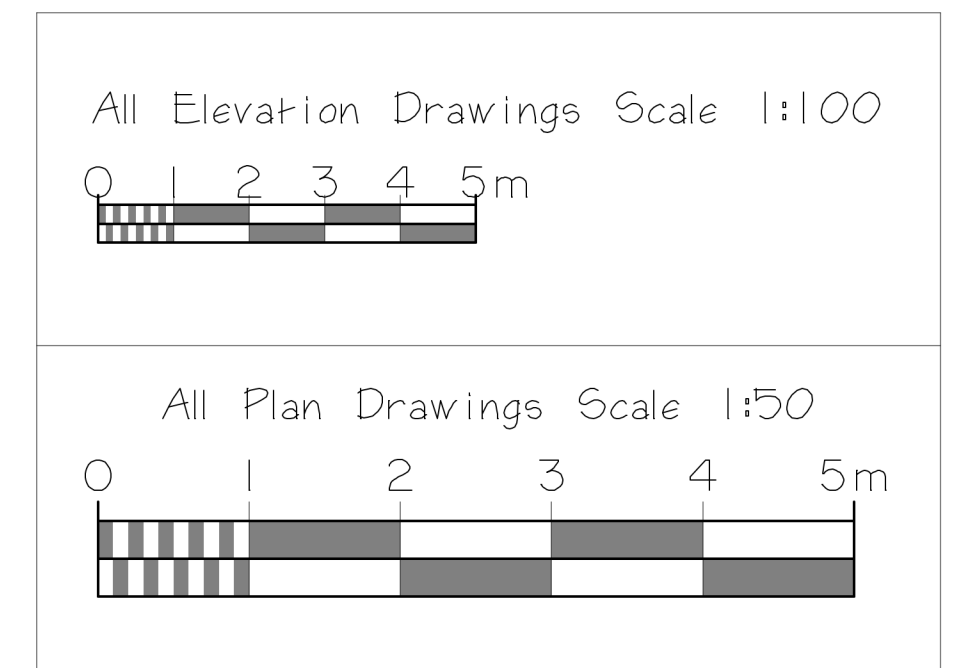

Scale Bars

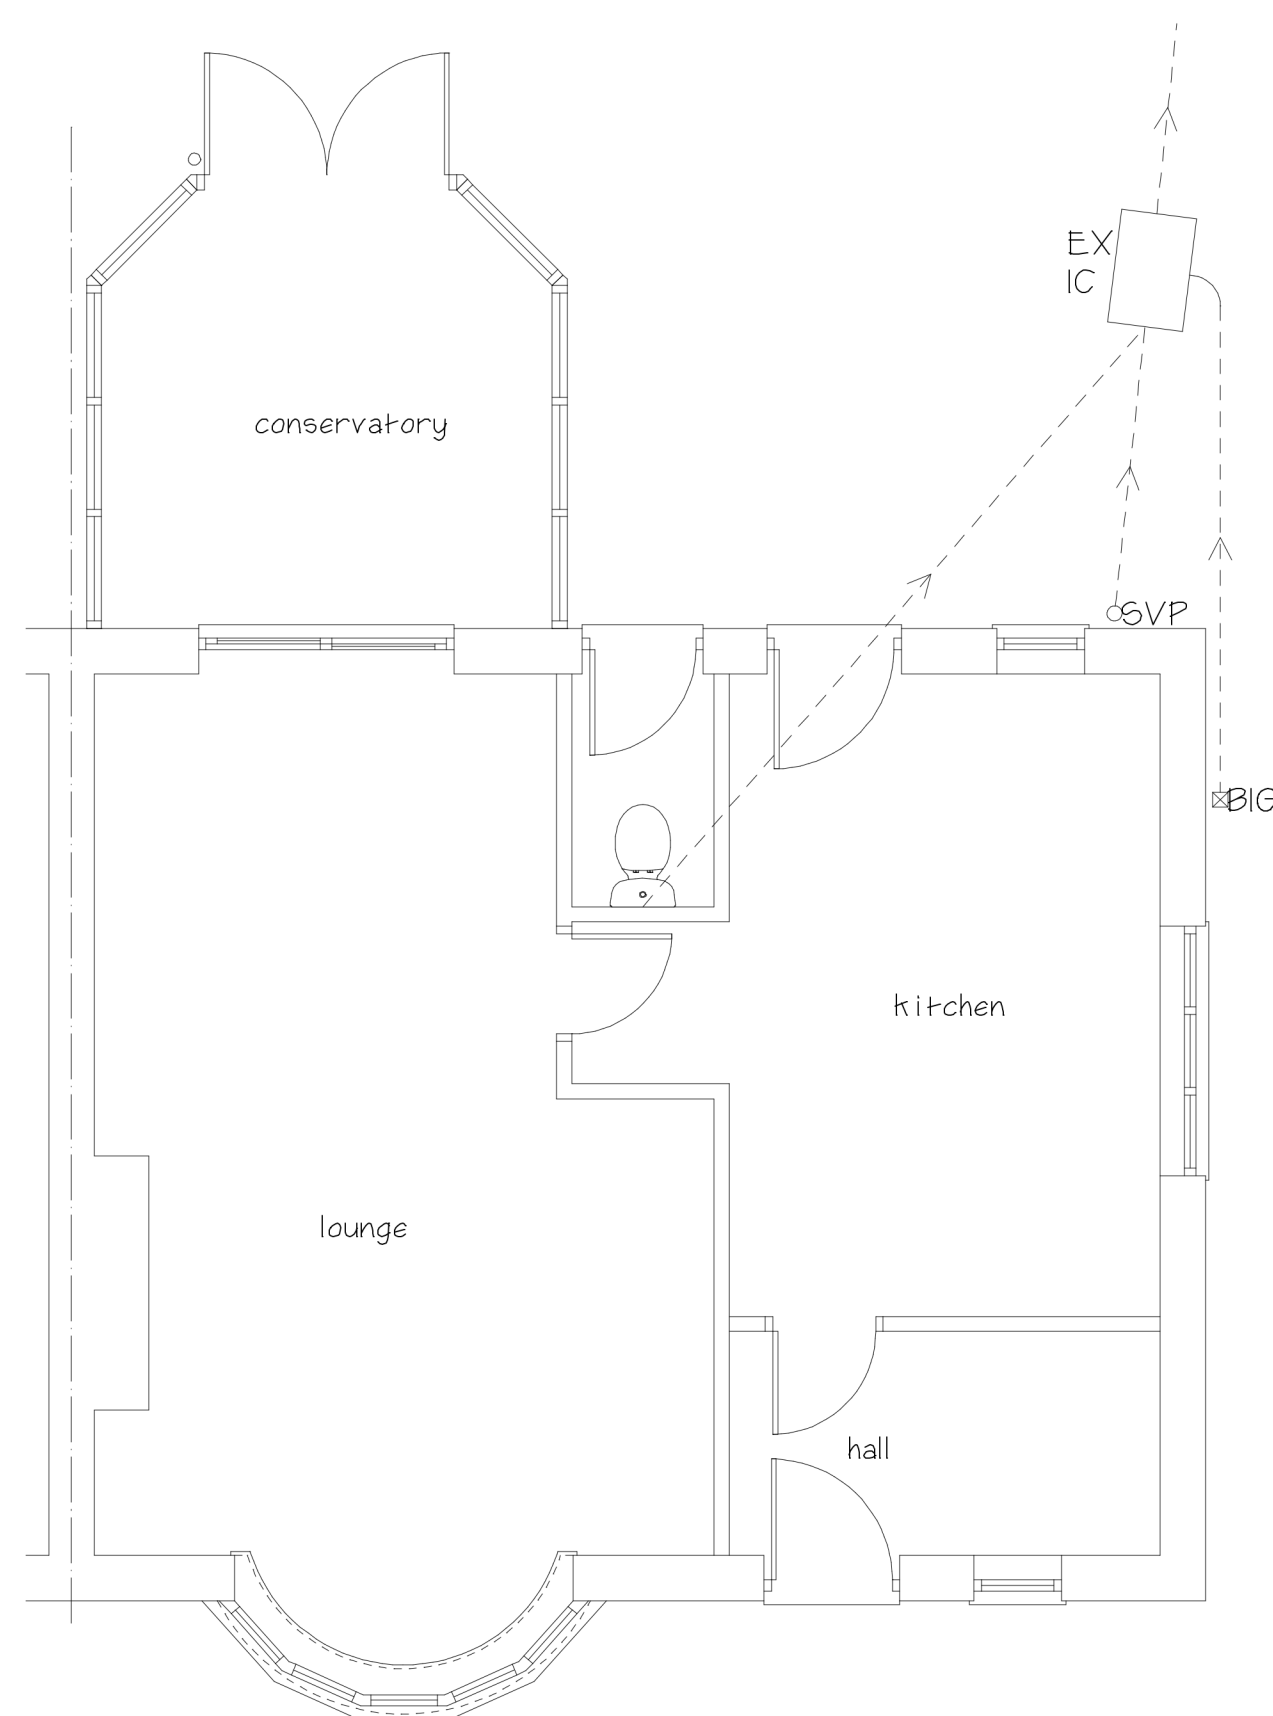

Existing Ground Floor Plan

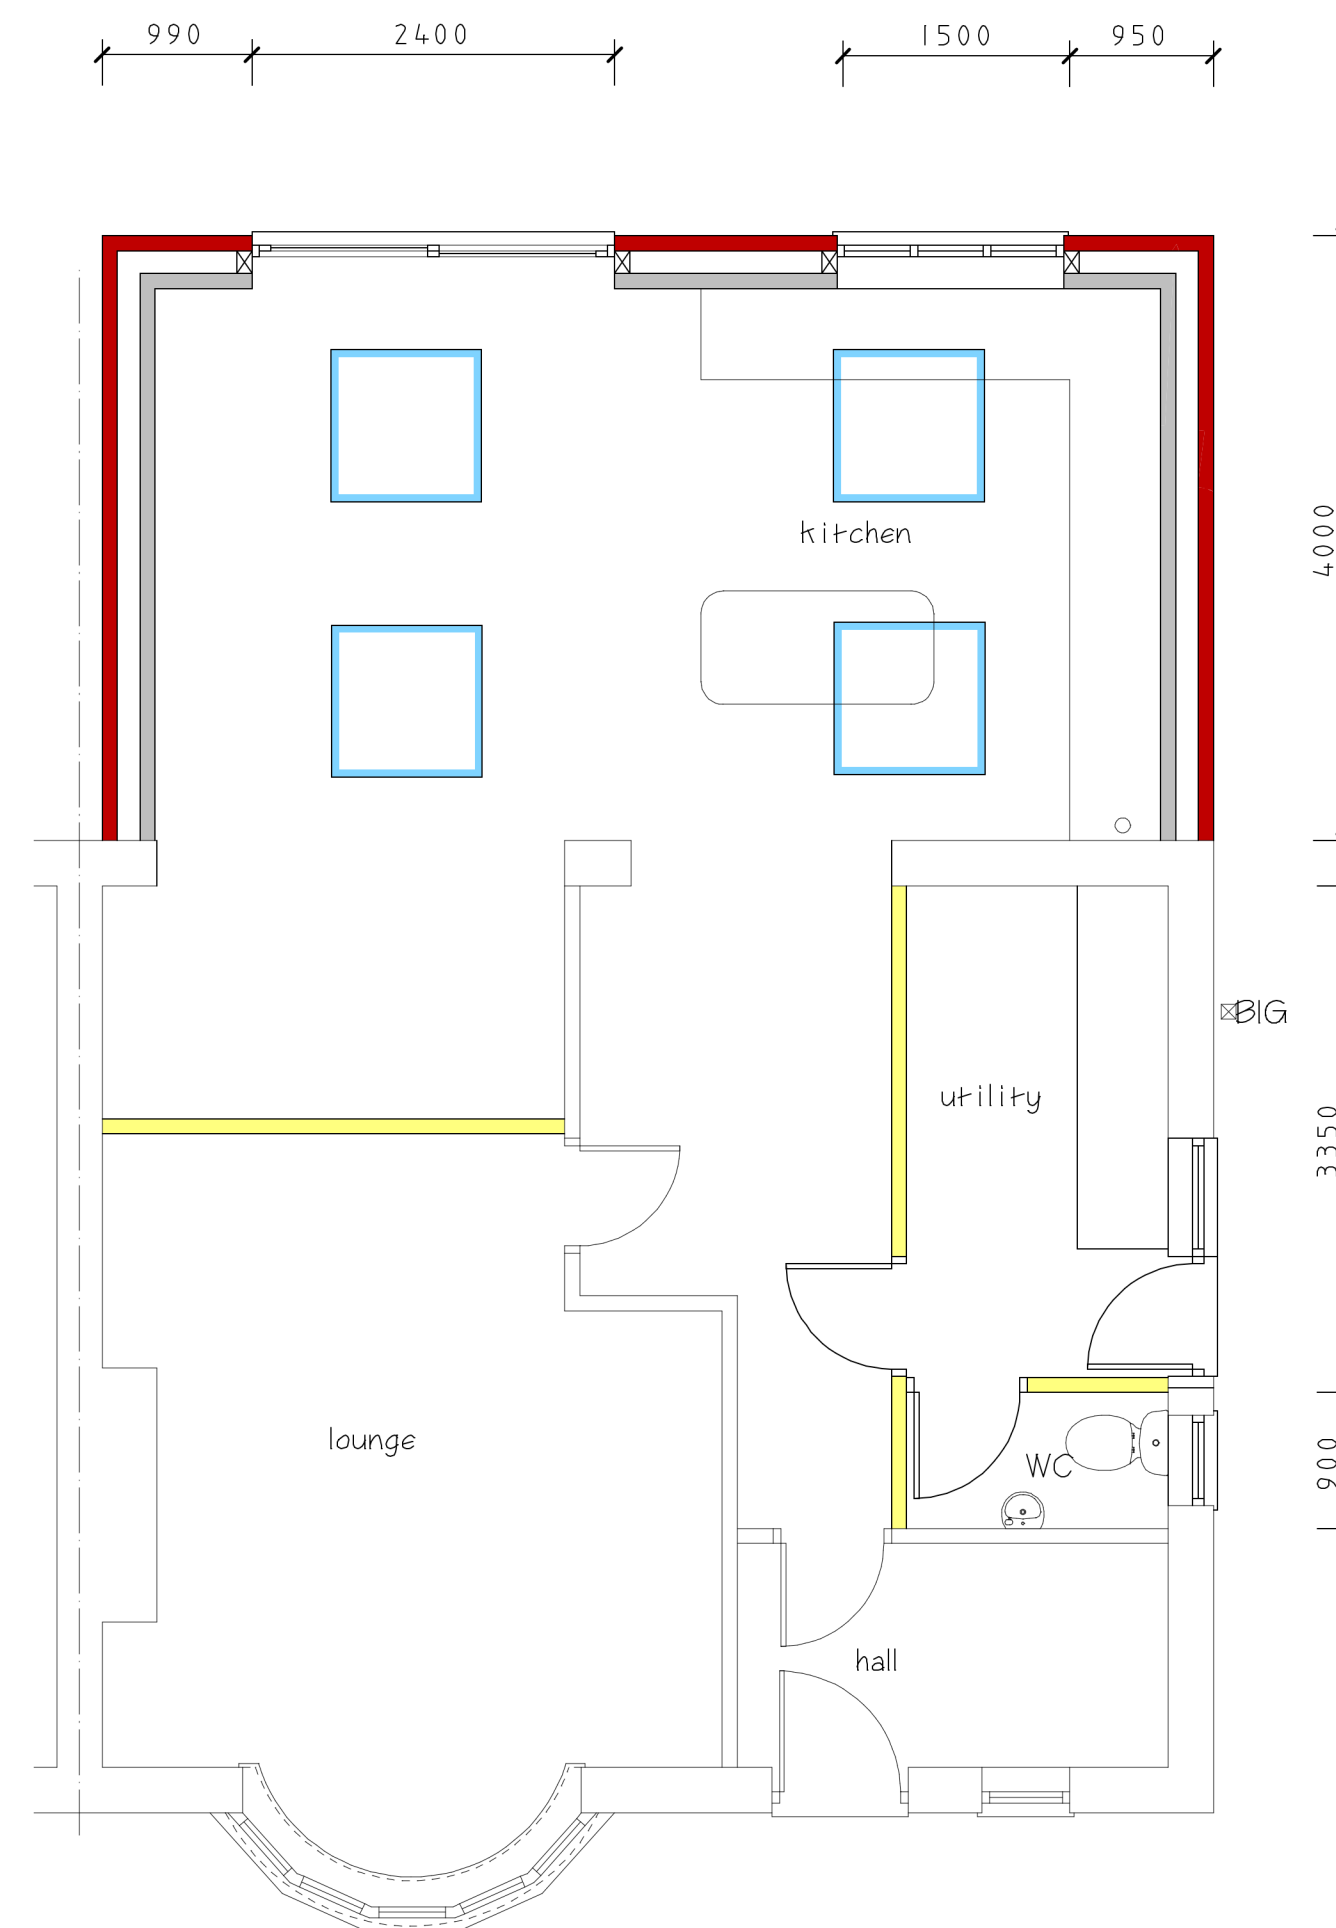

Proposed Ground Floor Plan

NOTE:
Dimensions Are For Guidance Only

Drawings prepared for the purpose of Planning Permission and/or Building Regulations approval.

All dimensions are to be checked on site before works commence.

Actual boundary lines to be confirmed on site between parties concerned prior to start of work and no part of the new construction can project over the boundary.

Underground services have been assumed and therefore need to be located exactly prior to start of work

CLIENT
Trisha Begg

JOB TITLE
**54 Highfields
Thornton
Coalville
LE67 1AE**

DRAWING TITLE
**Proposed Extension
To The Rear Of
Semi Detached House**

SCALE	SHEET	DATE	DRAWN BY
1:50 & 1:100	A1	Sep 2025	A Moore

ANDREW MOORE
ARCHITECTURAL SERVICES

DRG NO	SHEET NO
1705	1