



1. Drawings copyright of © Architectural Vistadevelops Ltd
2. Drawings not to be used without written consent.
3. Planning drawings should not be used for the purpose of construction or working drawings
4. Building Regulation approved drawings are not construction or working drawings.
5. All dimensions must be checked and verified on site before commencing works.
6. OS data may have been used for the purpose of a planning submission.


| Revisions |          |                               |
|-----------|----------|-------------------------------|
| Rev.      | Date     | Comments                      |
| A         | 03.09.26 | Vehicle Viability splay added |

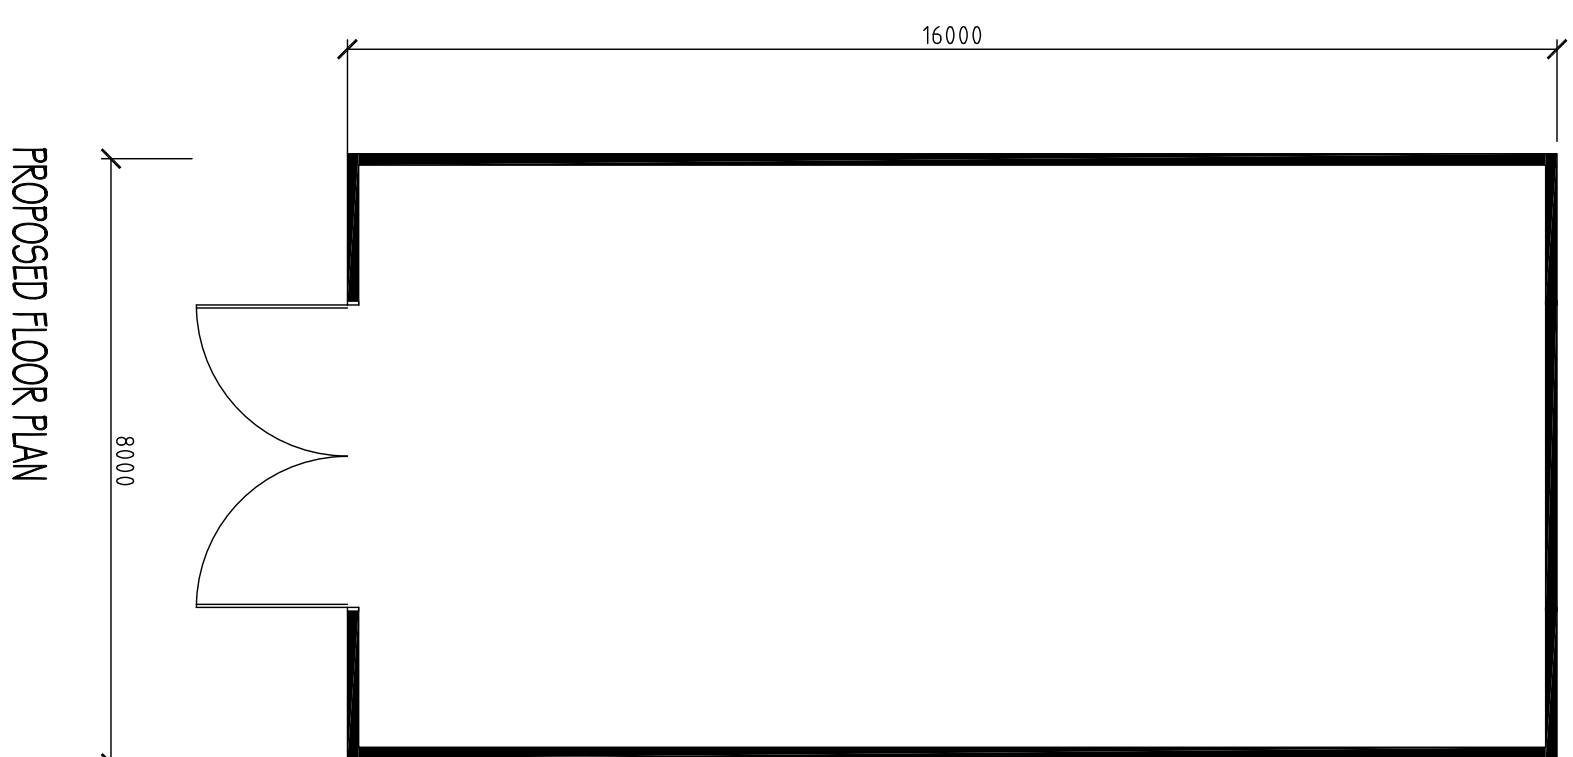


# PROPOSED FLOOR PLAN

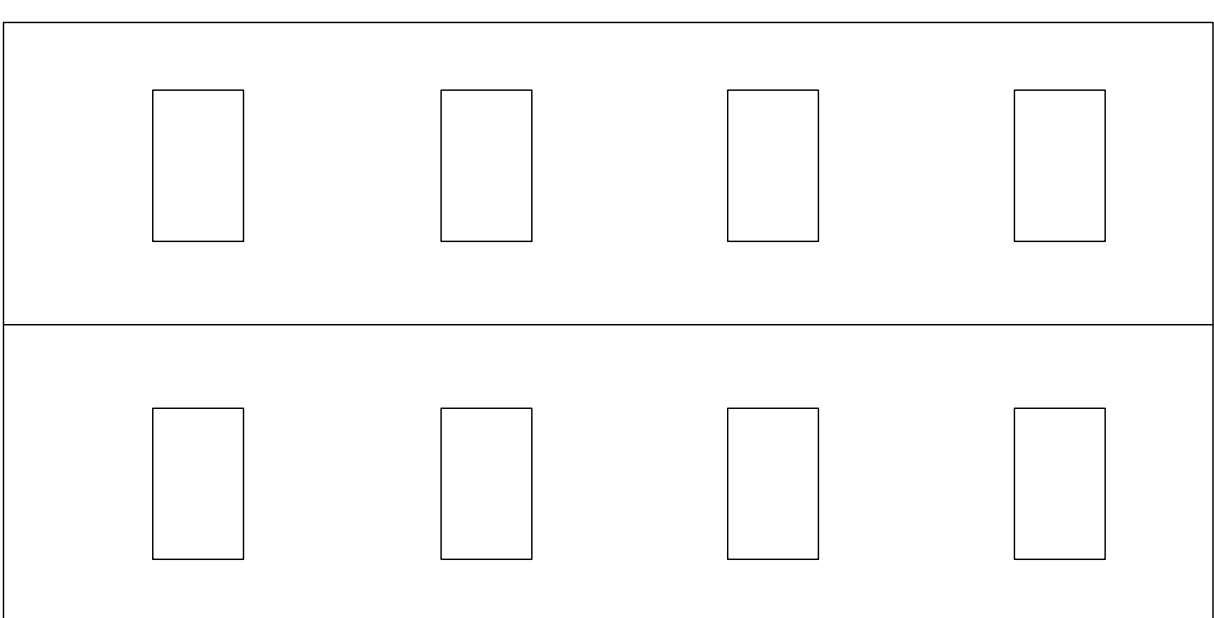


### PROPOSED ROOF PLAN

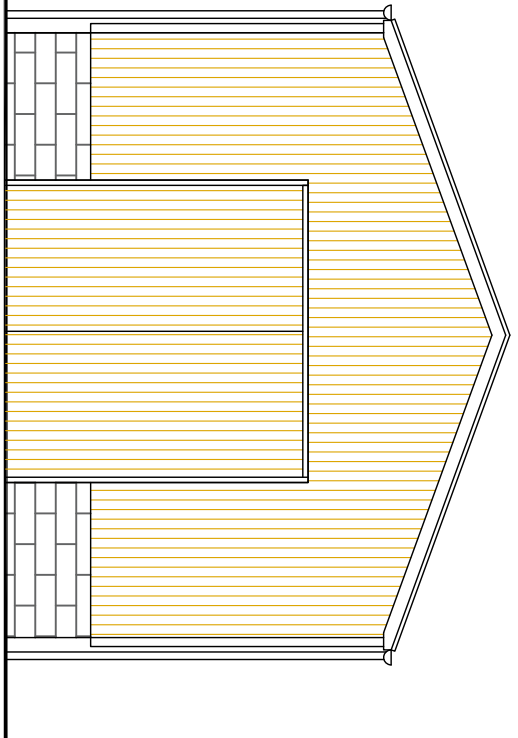


PROPOSED SOUTH ELEVATION

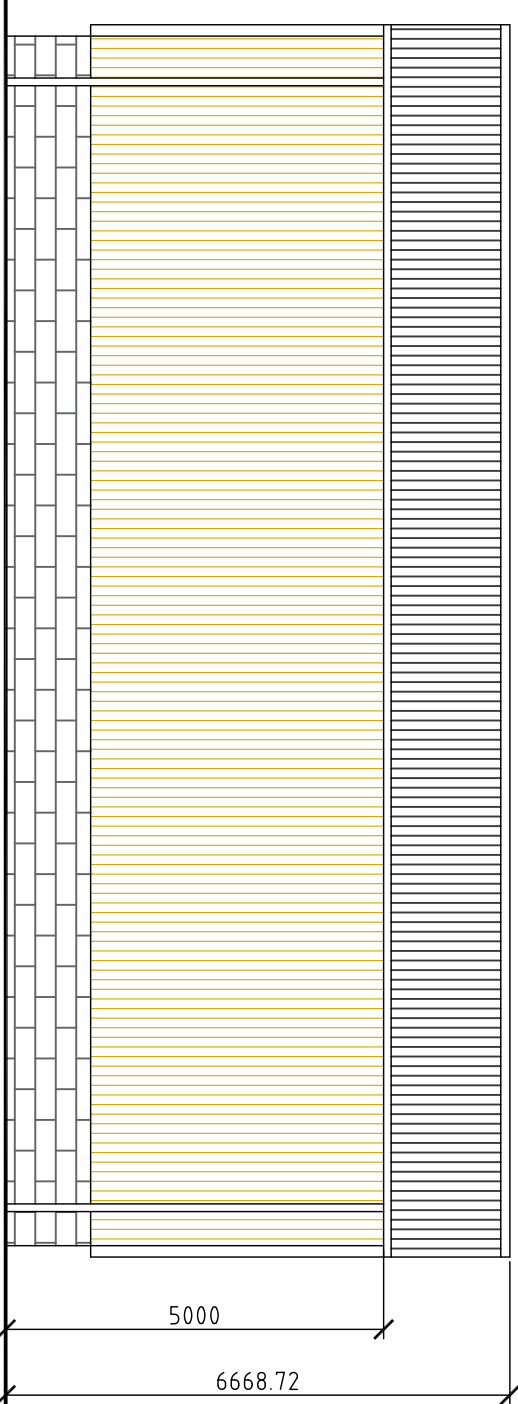



PROPOSED EAST ELEVATION

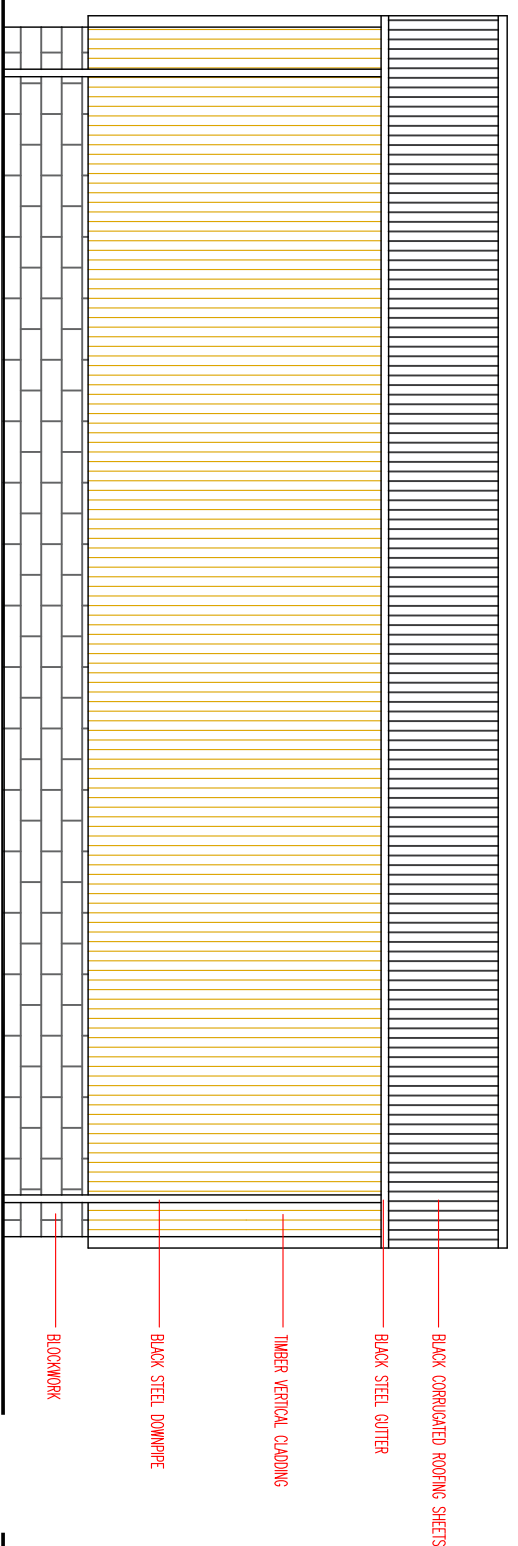


PROPOSED WEST ELEVATION

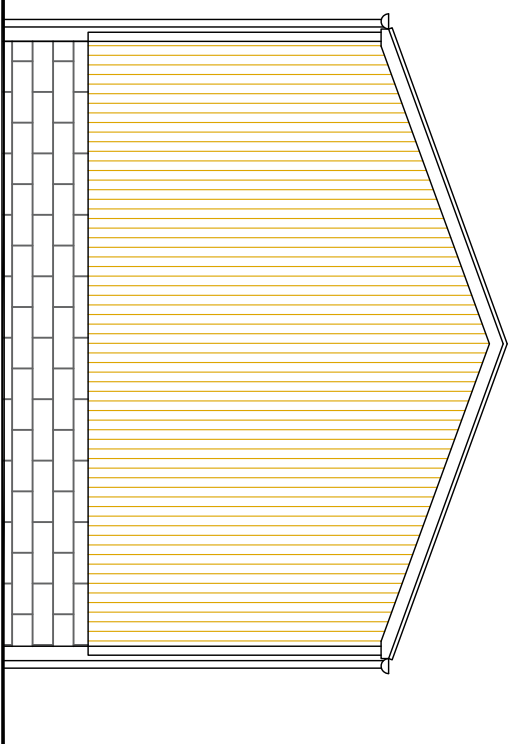

PROPOSED NORTH ELEVATION

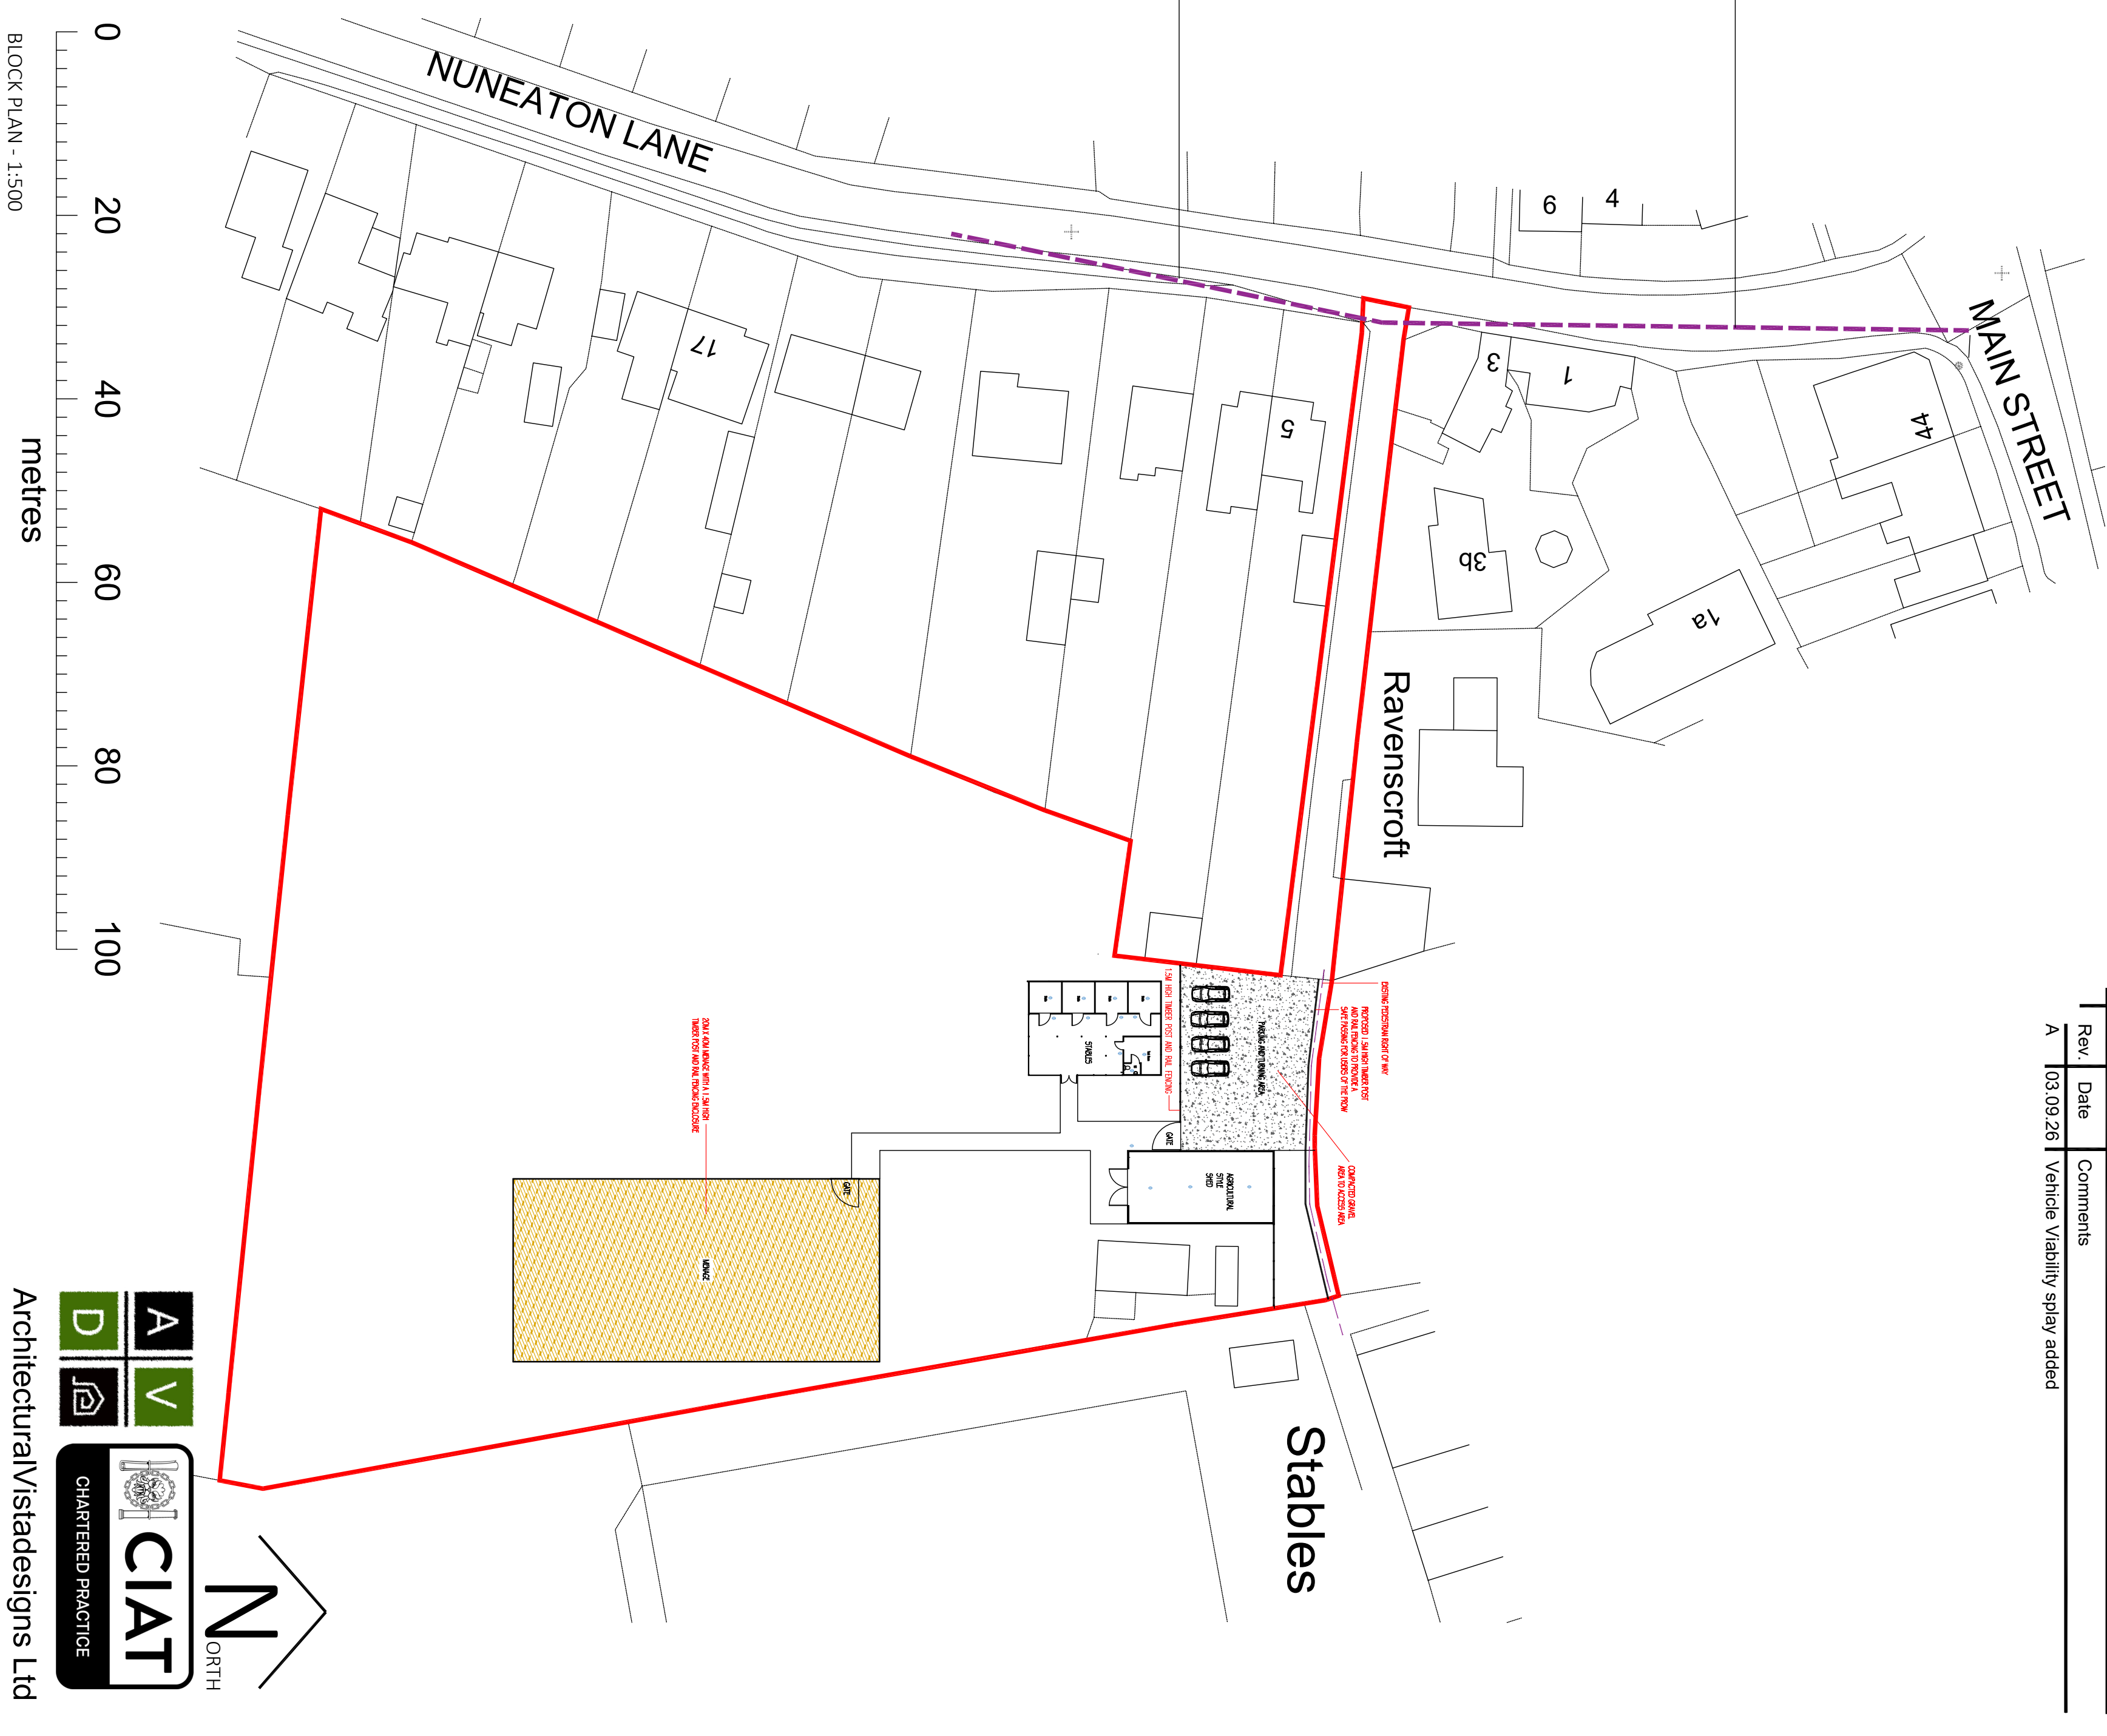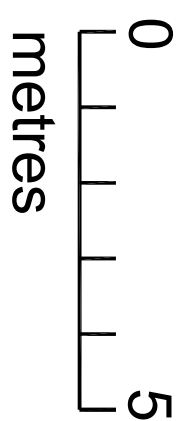

BLOCK PLAN - 1:500

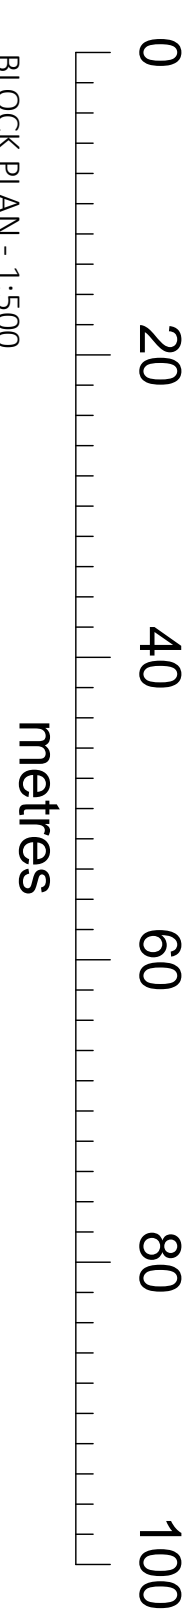

metres

The logo of the Chartered Institute of Taxation (CIAT) is displayed. It features a circular emblem with a crown on top, flanked by two crossed staves. Below the emblem, the letters "CIAT" are written in a large, bold, serif font. To the left of the emblem, the words "CHARTERED PRACTICE" are written in a smaller, bold, sans-serif font, stacked vertically.

ArchitecturalVistadesigns Ltd

a: The Paddock, 118 Paddock Way, Hinckley, Leics LE10 0BZ

m: 0785 458 2584    t: 01455 698 839

w: [www.architecturalvistadesigns.co.uk](http://www.architecturalvistadesigns.co.uk)

e: [studio@architecturalvistadesigns.co.uk](mailto:studio@architecturalvistadesigns.co.uk)

Client: Mr West      Dwg Status: PLANNING

Dwg: Proposed Plans and Elevations - Agricultural Barn

Project: Proposed Change of use to Horsiculture

Land off Nuneaton Lane, Higham on the Hill CV13 6AD

Scale: 1:100 & 1:500 @ A1

Date: 05.05.2026

Drawn By: map

Dwg No.

Rev.

|                  |   |
|------------------|---|
| AVD-962-HLH-PL03 | A |
|------------------|---|