






North/ East Elevation - FRONT

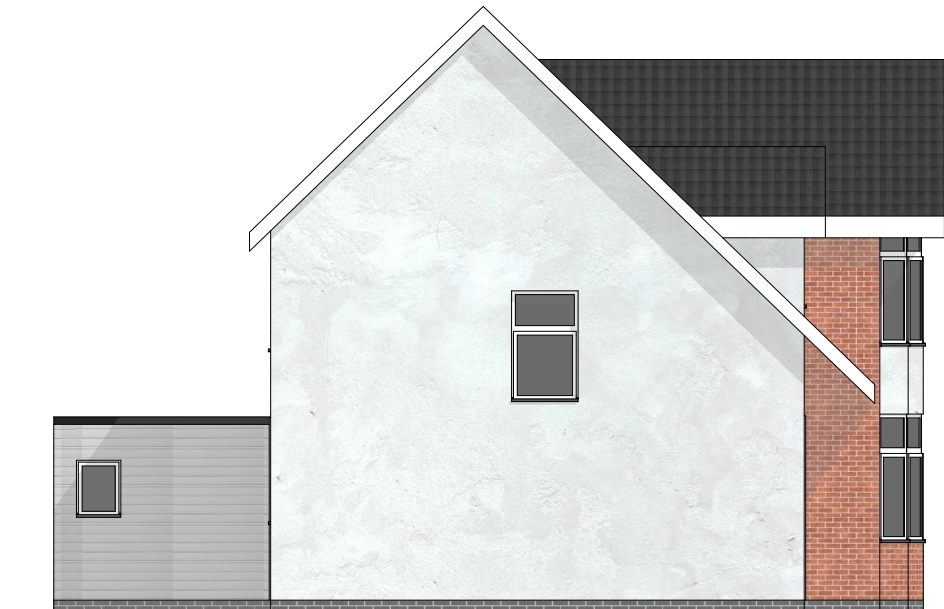

South/ East Elevation - SIDE

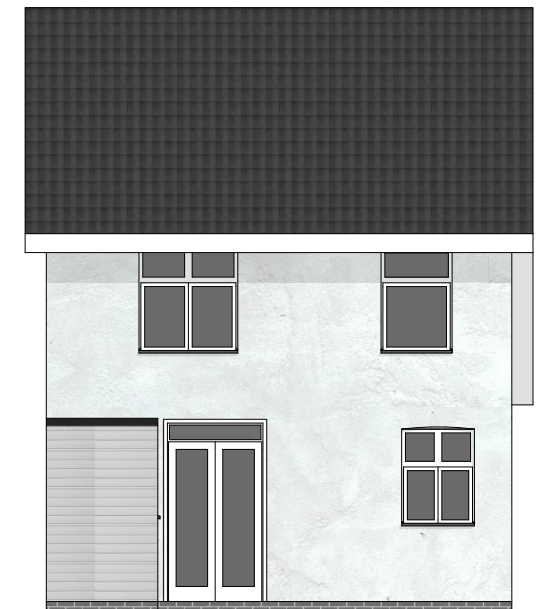

South/ West Elevation - REAR

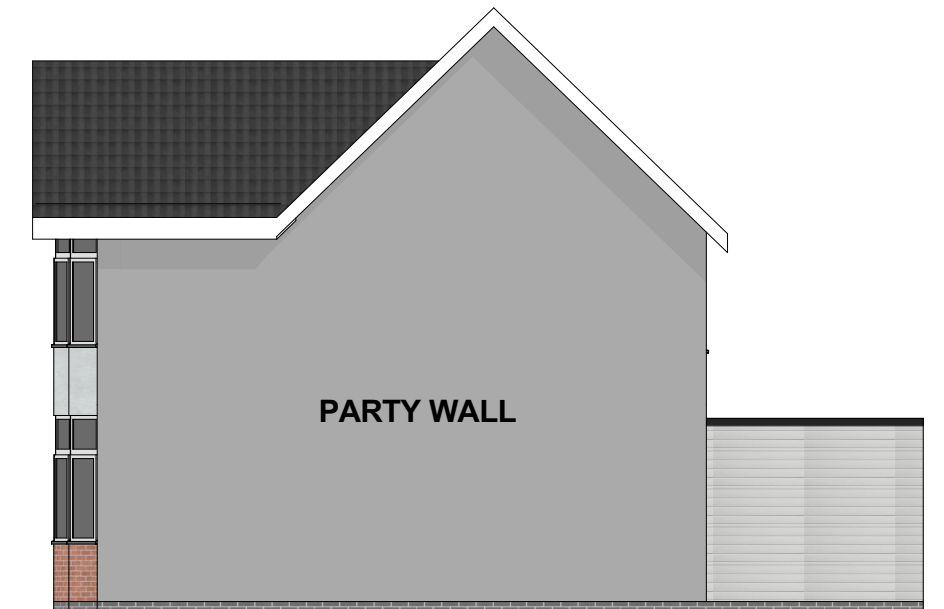

North/ West Elevation - SIDE

SCALE 1:100@A3



Project

24 Beaumont Ave, Hinckley, LE10
0JN

Client

Ms Louise Johnson

Drawn By

FreeForm

Architectural
Services

Project No.

2613

Layout Title

Existing Elevations

Drw No.

2613-05

Scale

1:100

Copyright of this drawing belongs to
FreeForm Design and Build Ltd. Reproduction
in any form is forbidden without the prior
written permission of the copyright holder.