

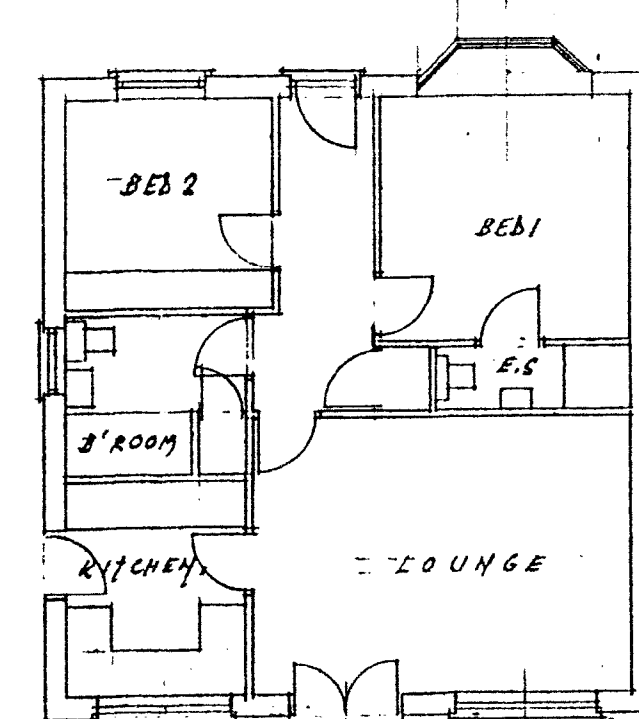



Notes:  
DO NOT SCALE. All dimensions  
must be checked/verified on site.

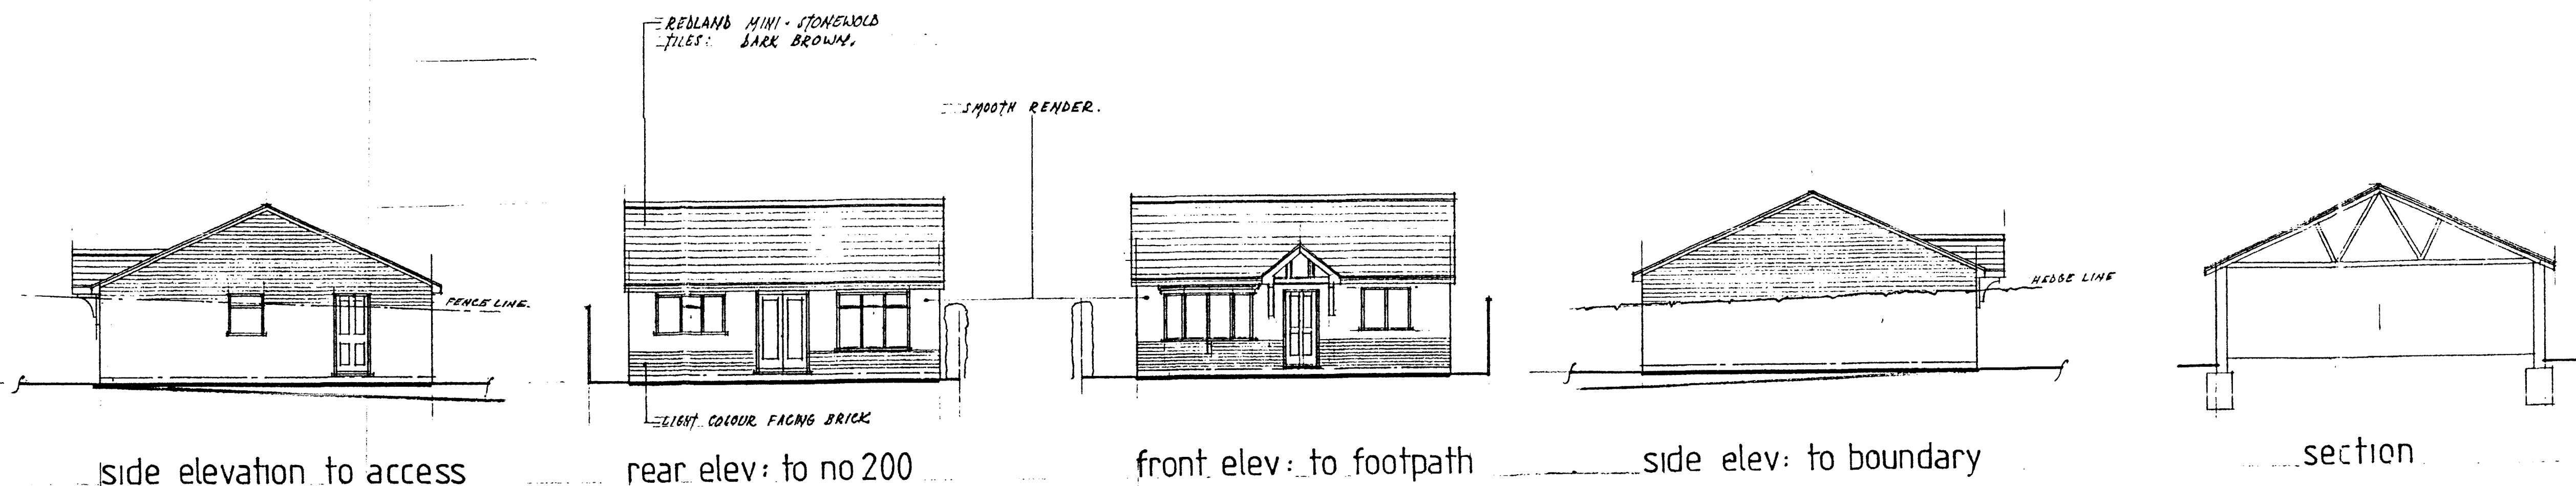


Elevation and floor plan  
Drawings Scale 1:100

 

Site Plan Scale 1:100

 

Scale Bars

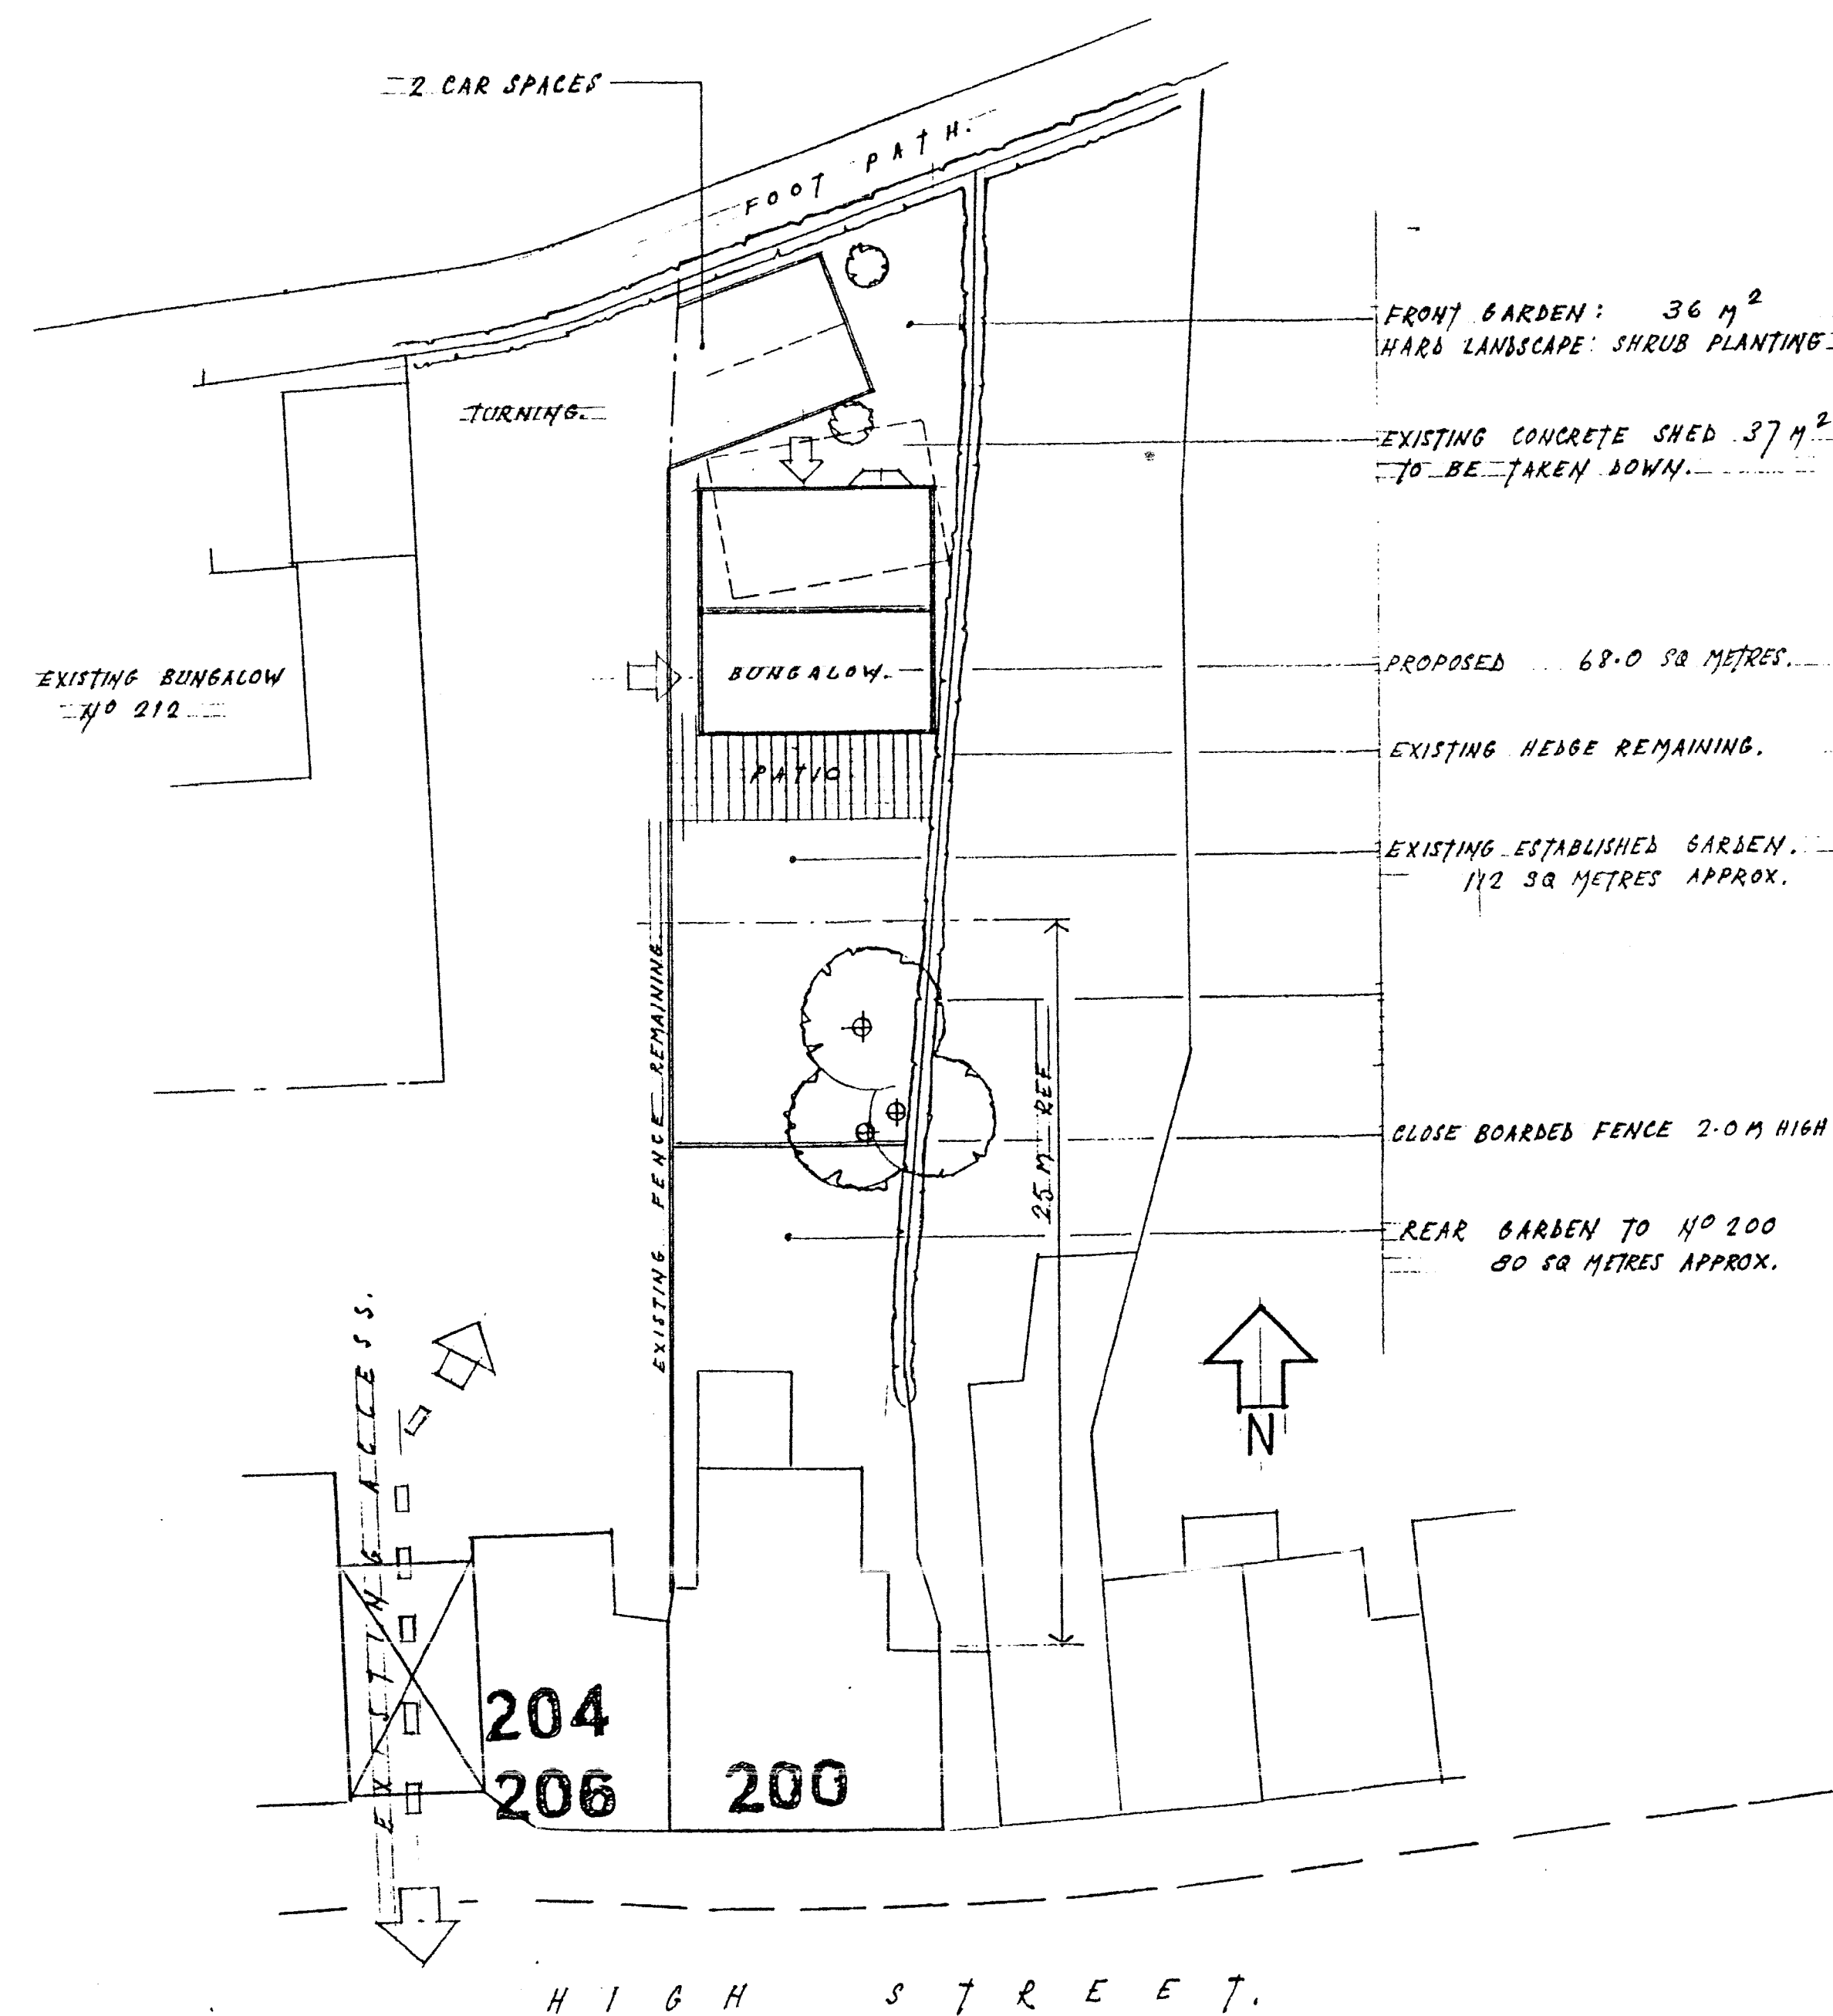

Site Layout Scale 1: 200

Client  
MRS T. MOORE.

Job Title  
200 HIGH STREET,  
EARL SHILTON,  
LEICS.

Drawing Title  
PROPOSED BUNGALOW WITH  
EXISTING VEHICULAR ACCESS:  
TO REAR OF 200 HIGH ST.  
EARL SHILTON, LEICS.

Scale  
1:100 & 1:200

Date  
JULY 2004

Drawn by  
S. WILKINS

PP 847990

Drg. No.  
4194