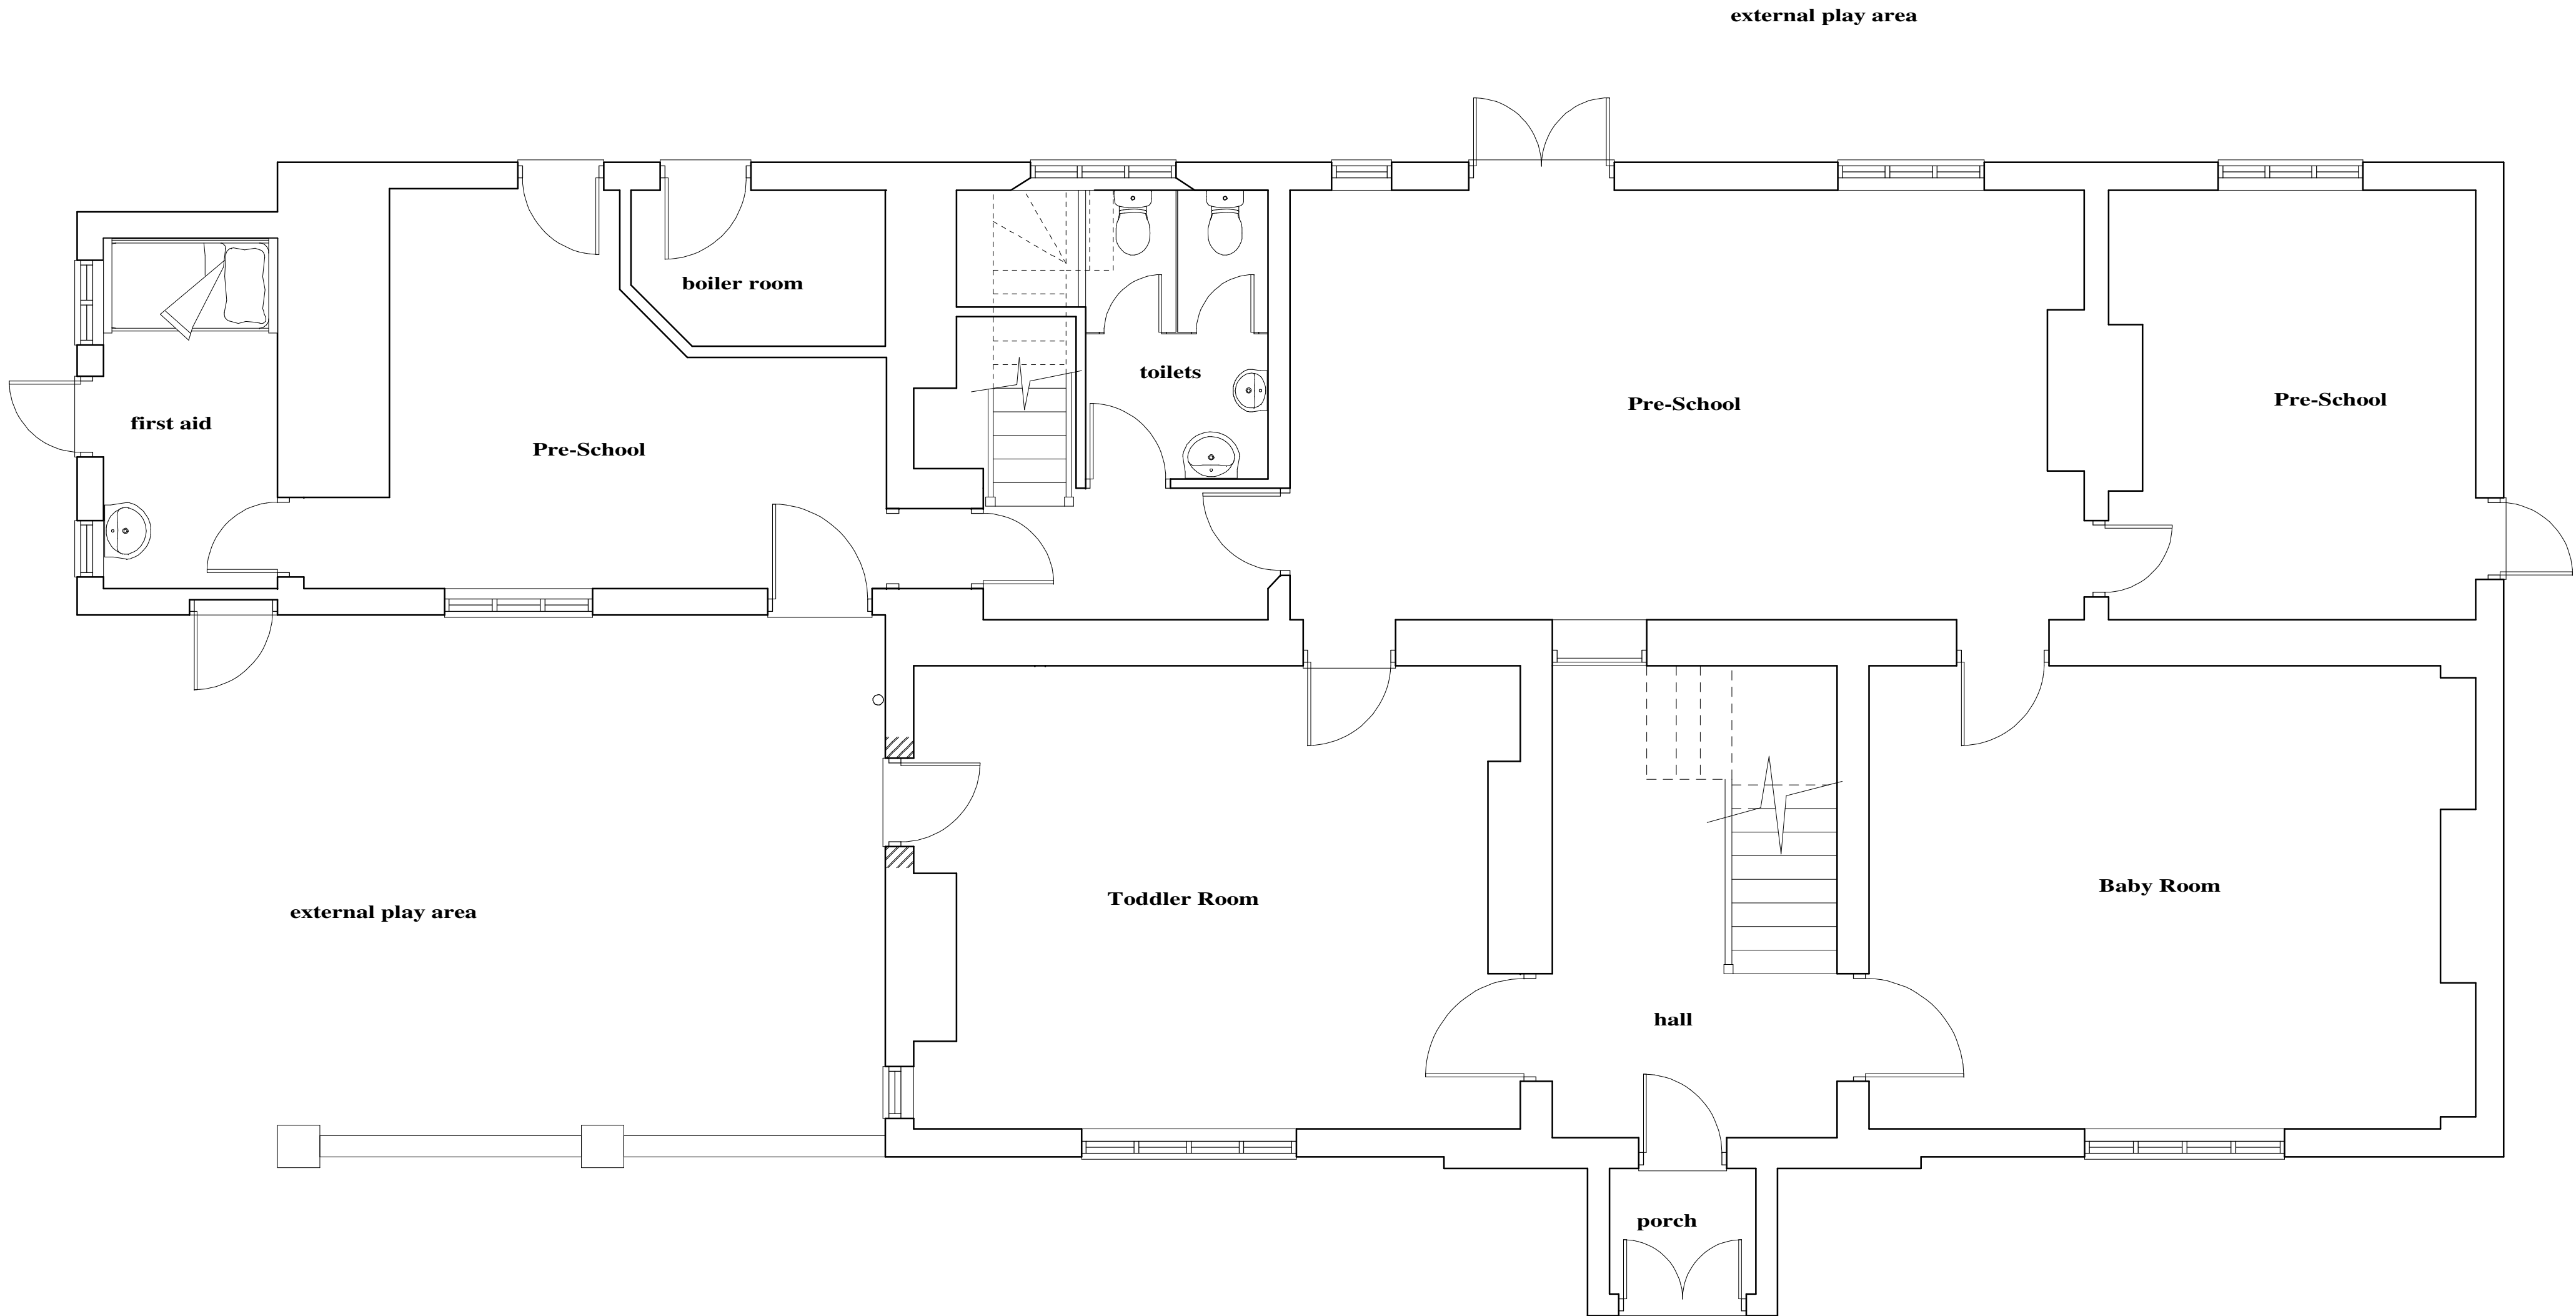


Project: The Dixie Grammer Junior School Bosworth Road, Wellsborough, Nuneaton, CV13 6PA	Drg.Title: Proposed Ground Floor Plan	Date: Feb 2026	Scale: 1:50 @A2
		Job No.: SC/0226	Drg. No. Rev. 03