




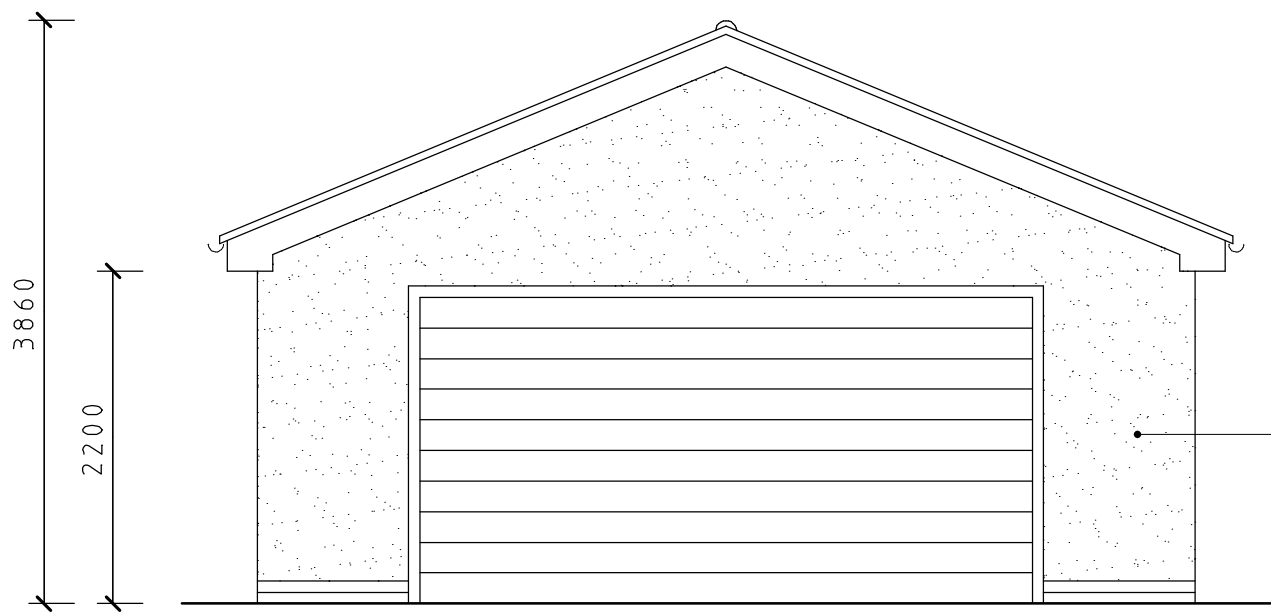


Elevation On Arrow A

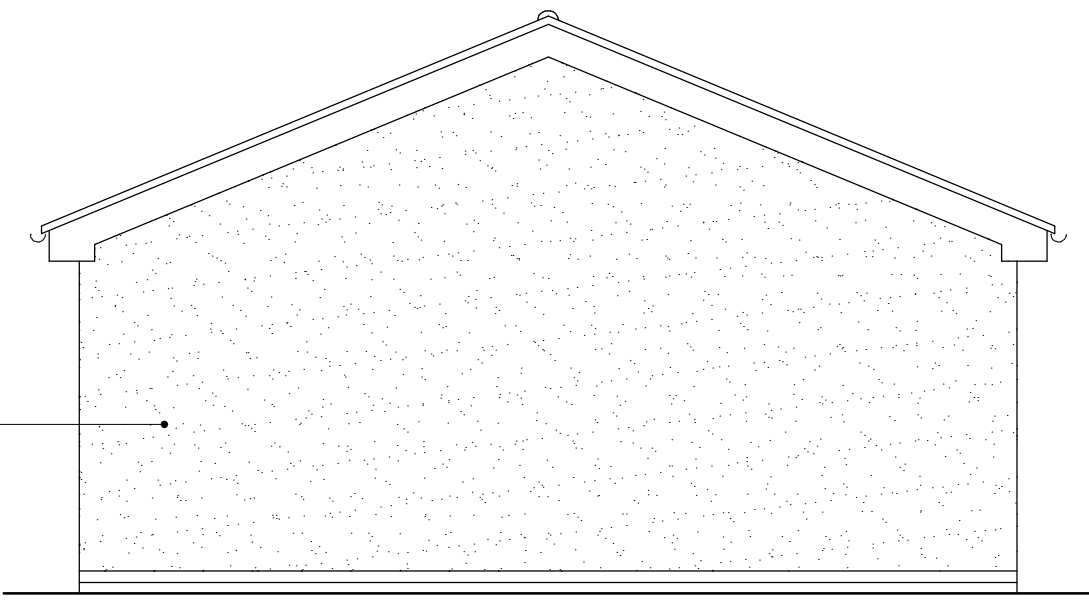


Elevation On Arrow B

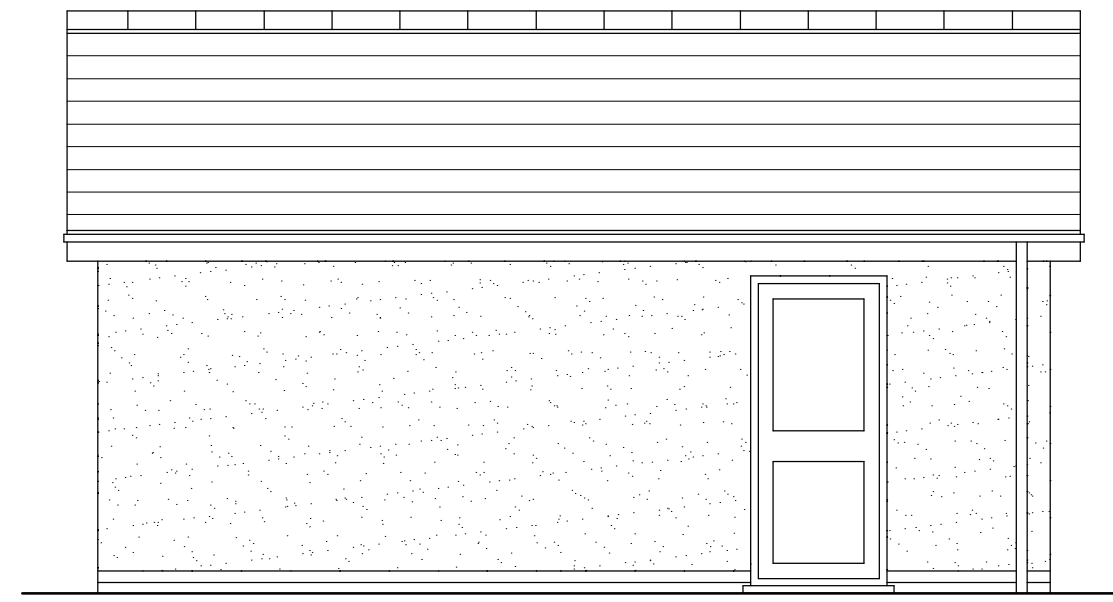


Elevation On Arrow C

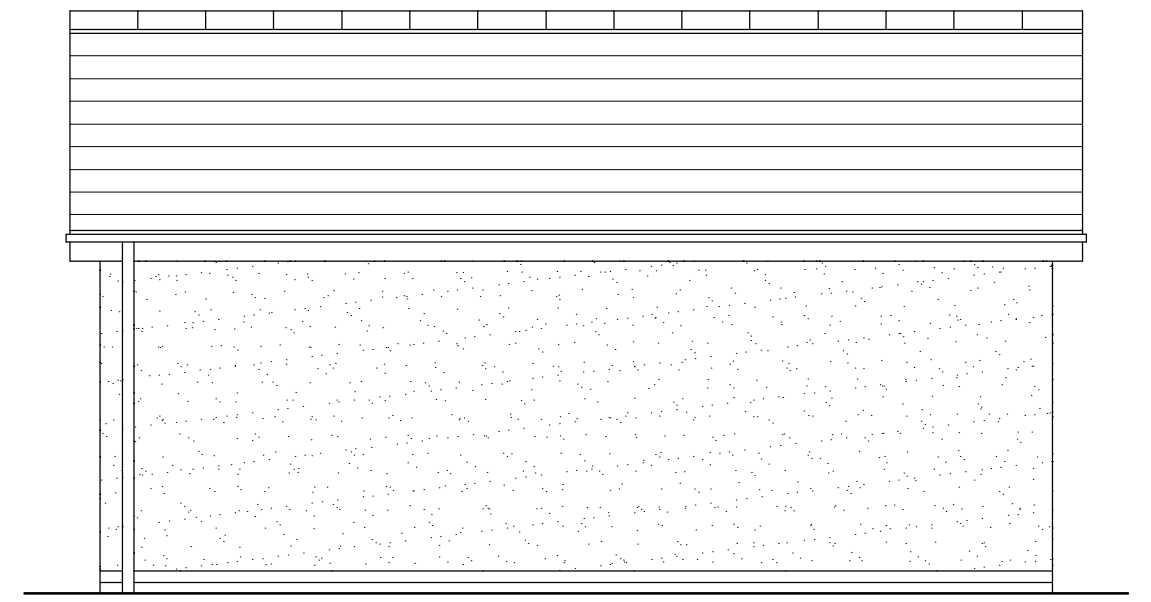


Elevation On Arrow D

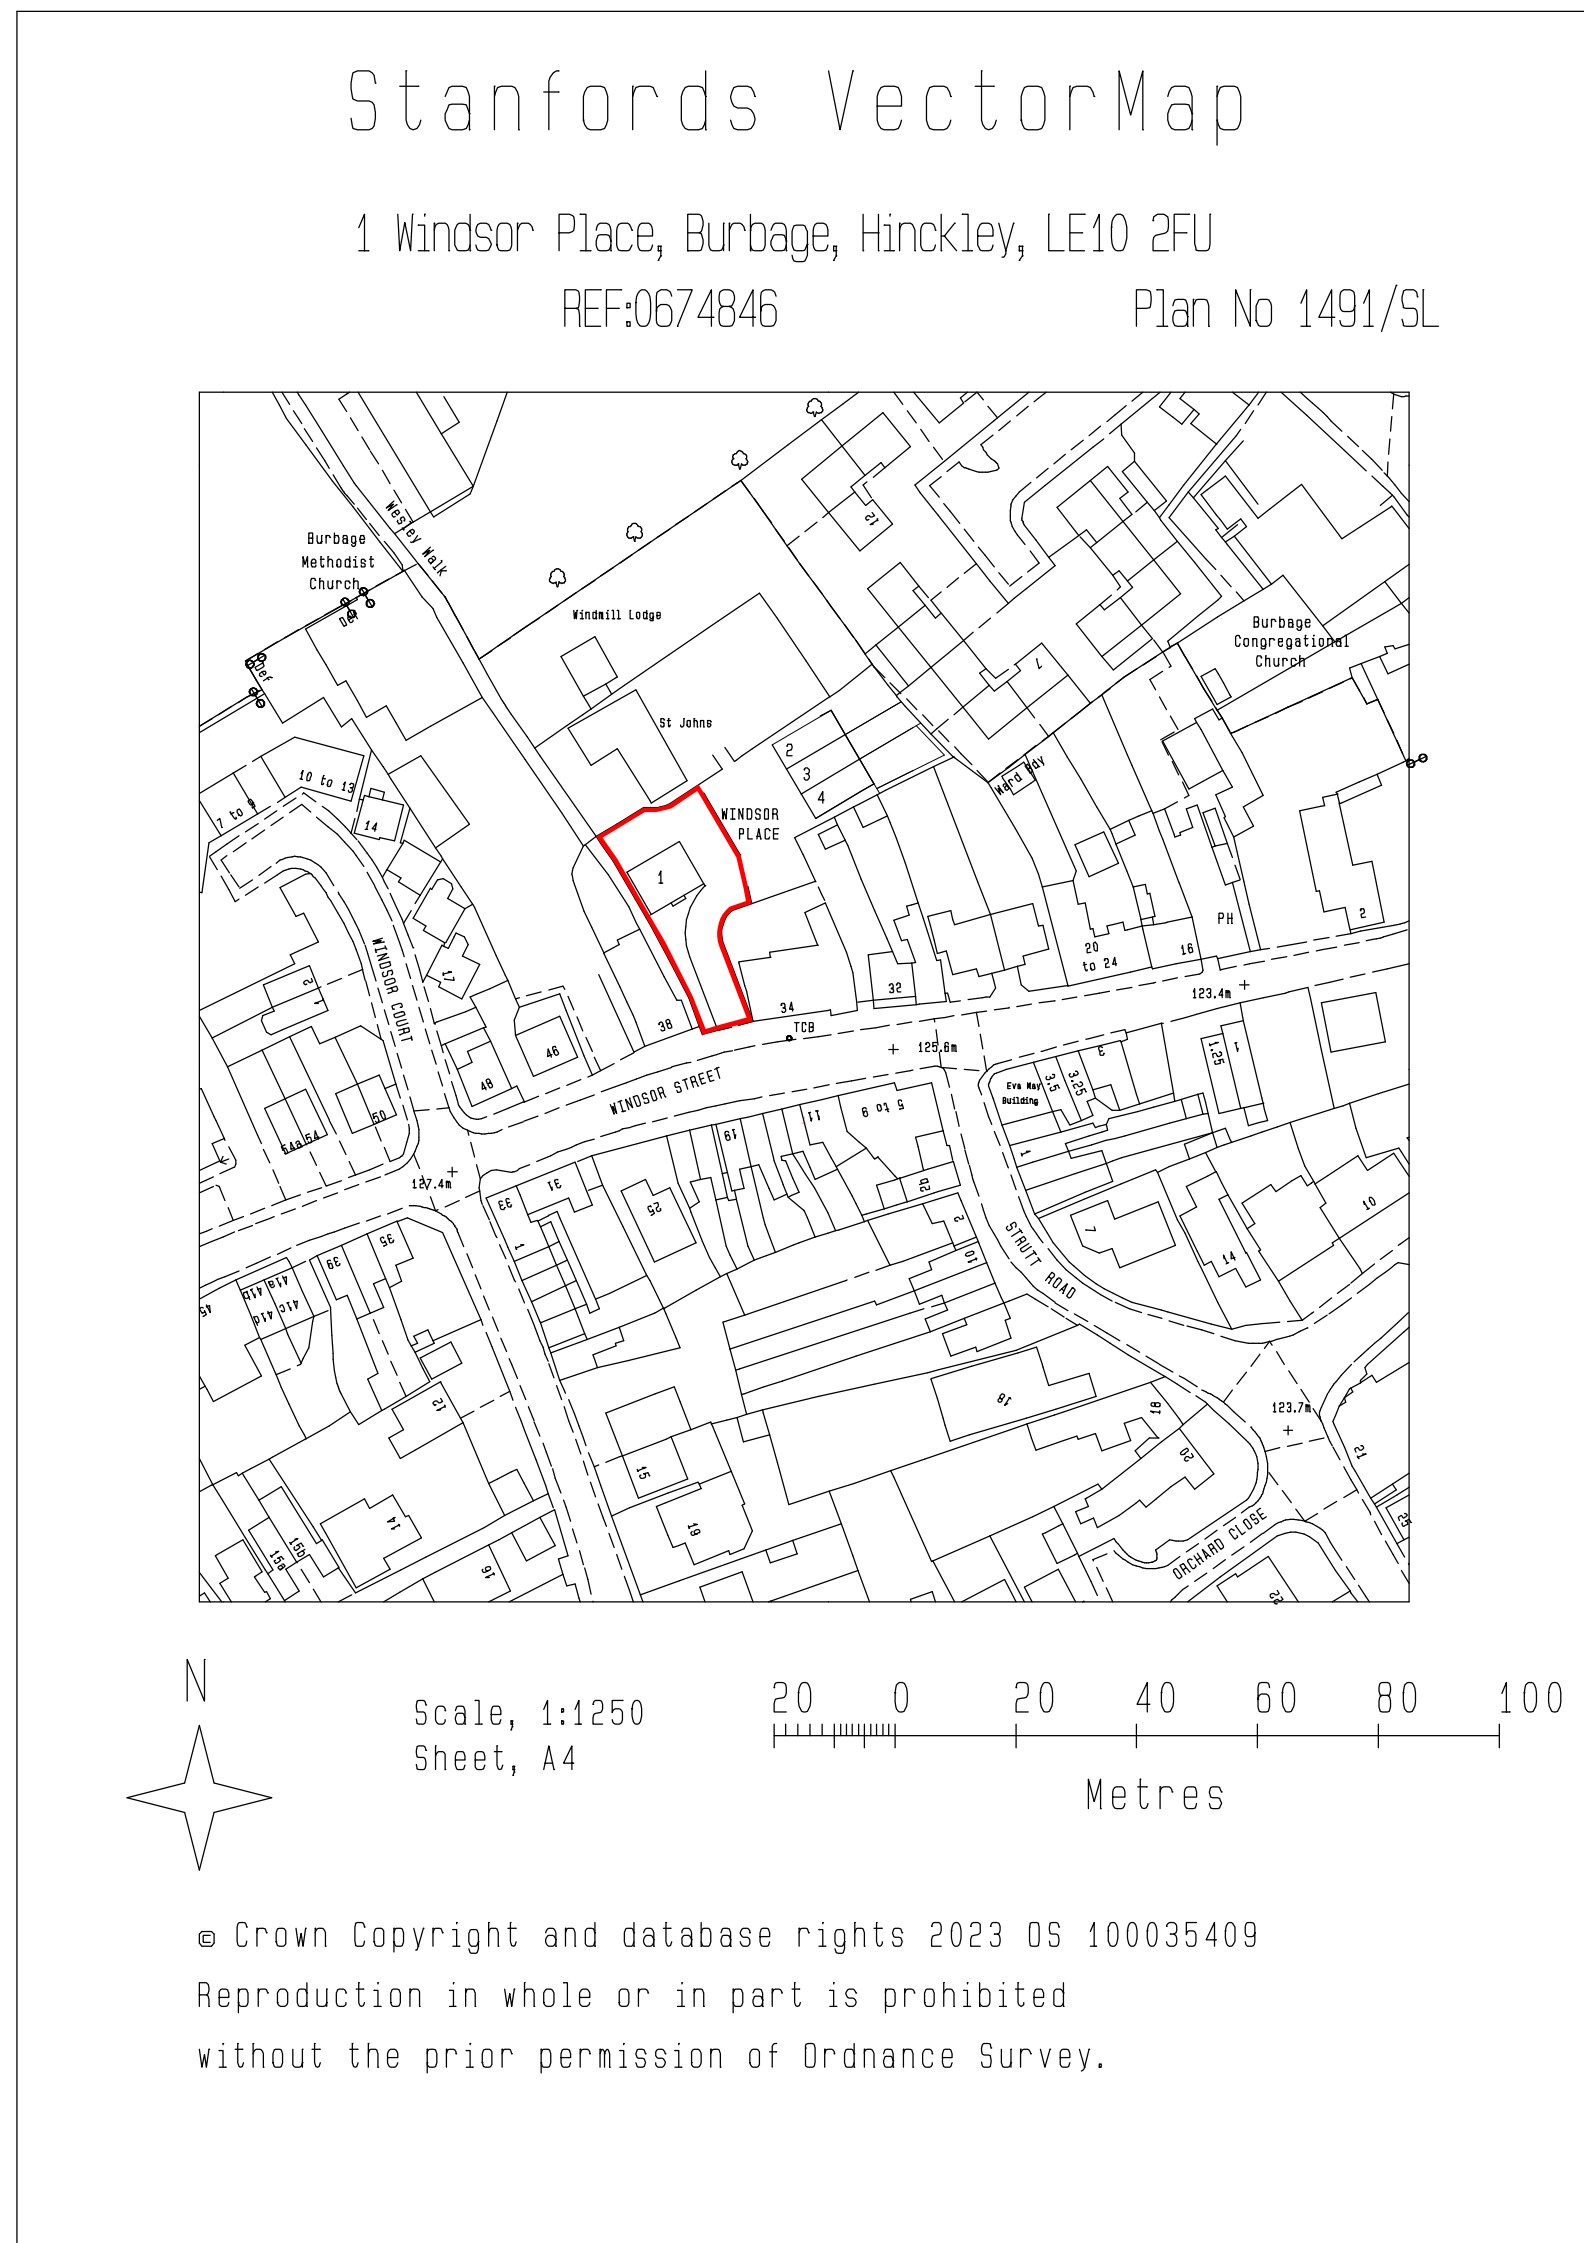


Site Location Plan

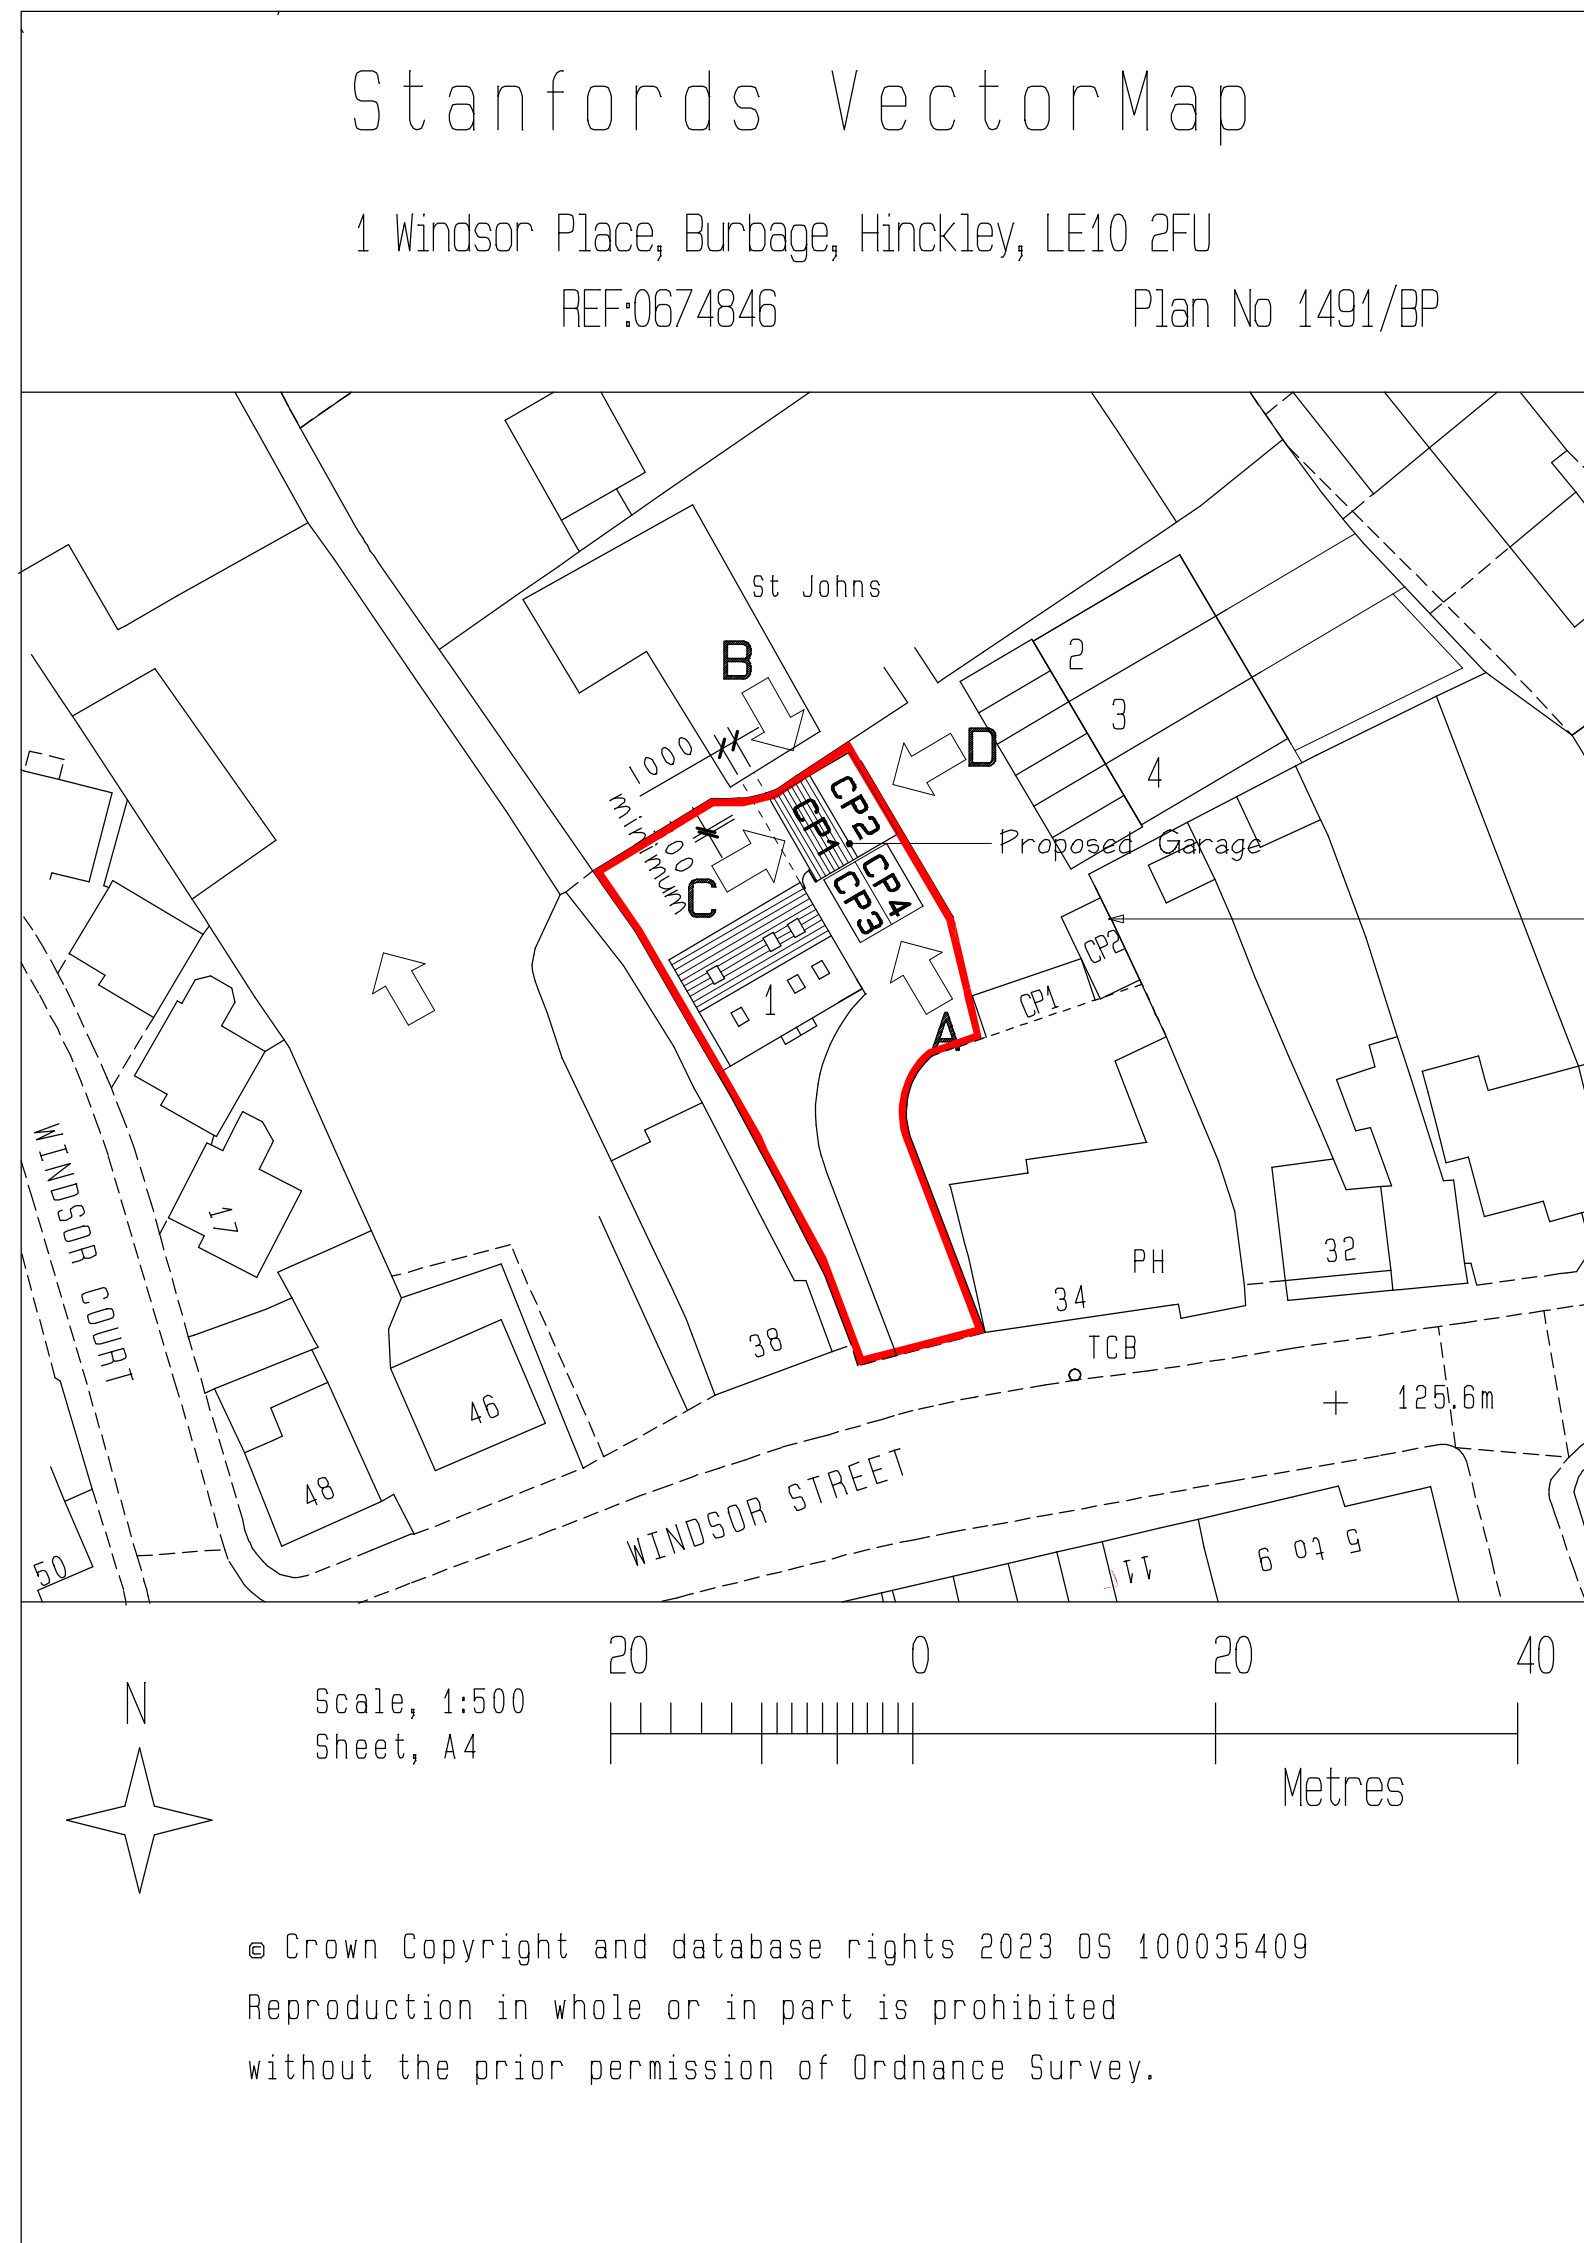


Block Plan

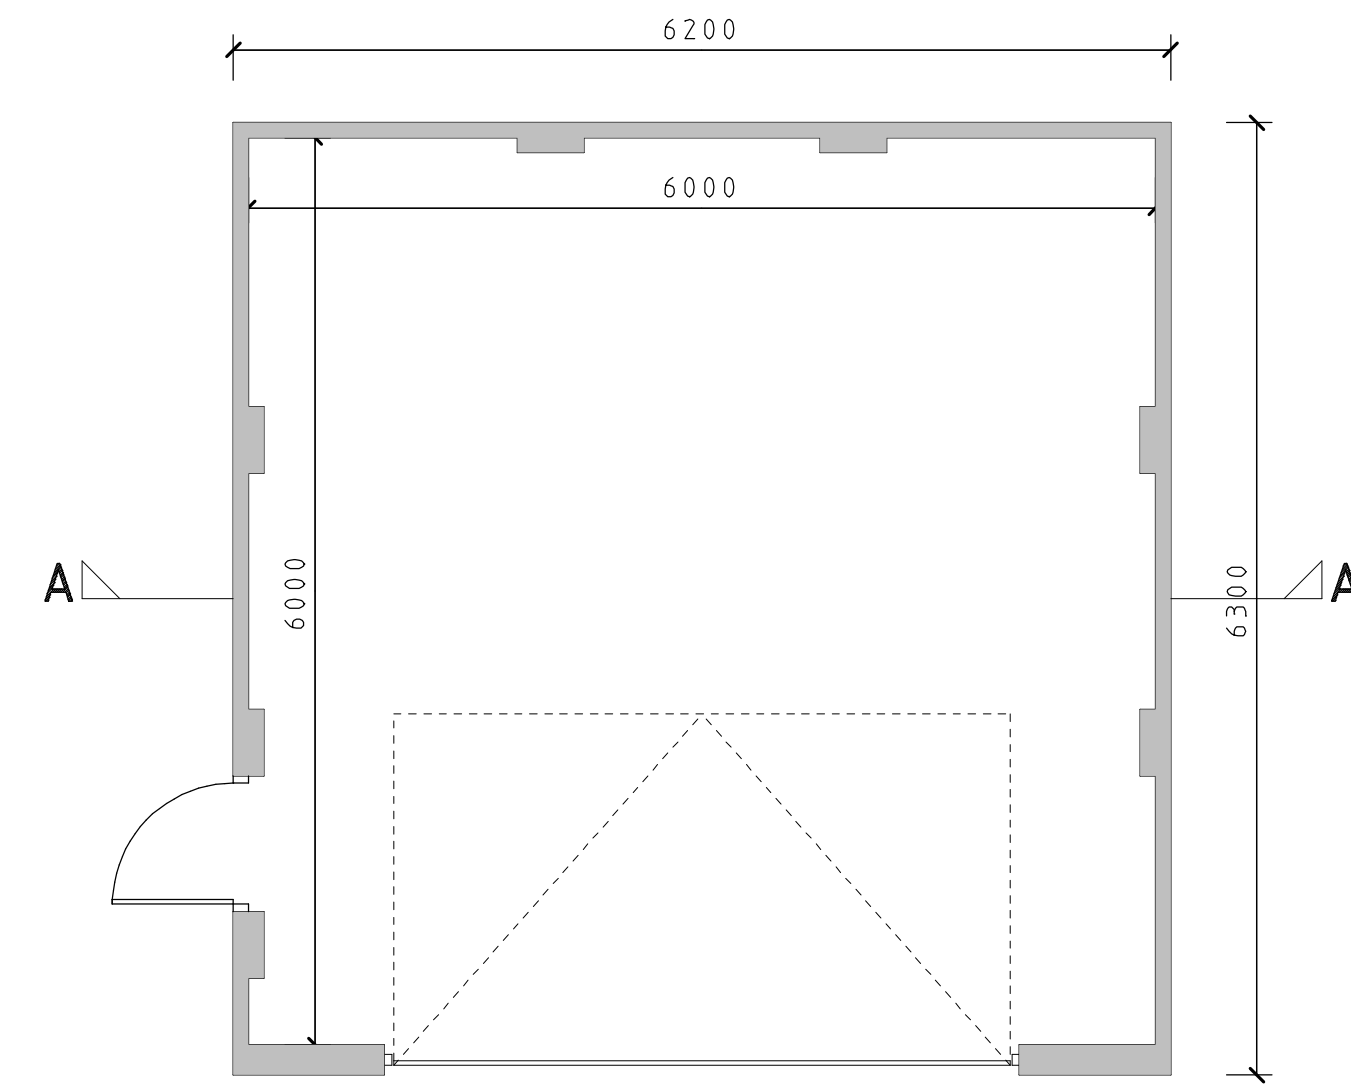

Floor Plan

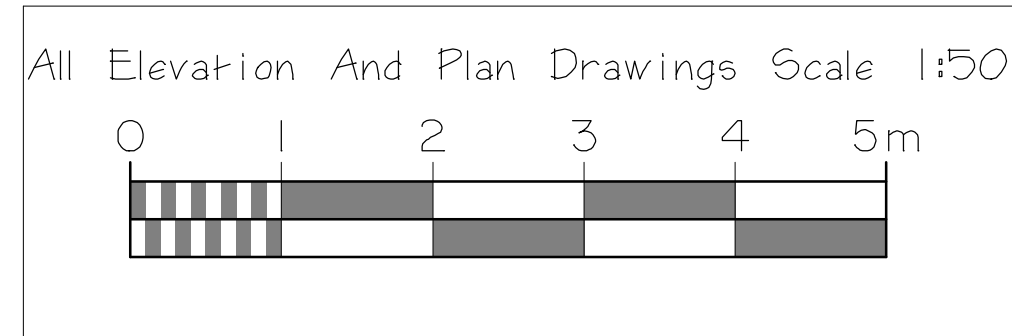

Scale Bars

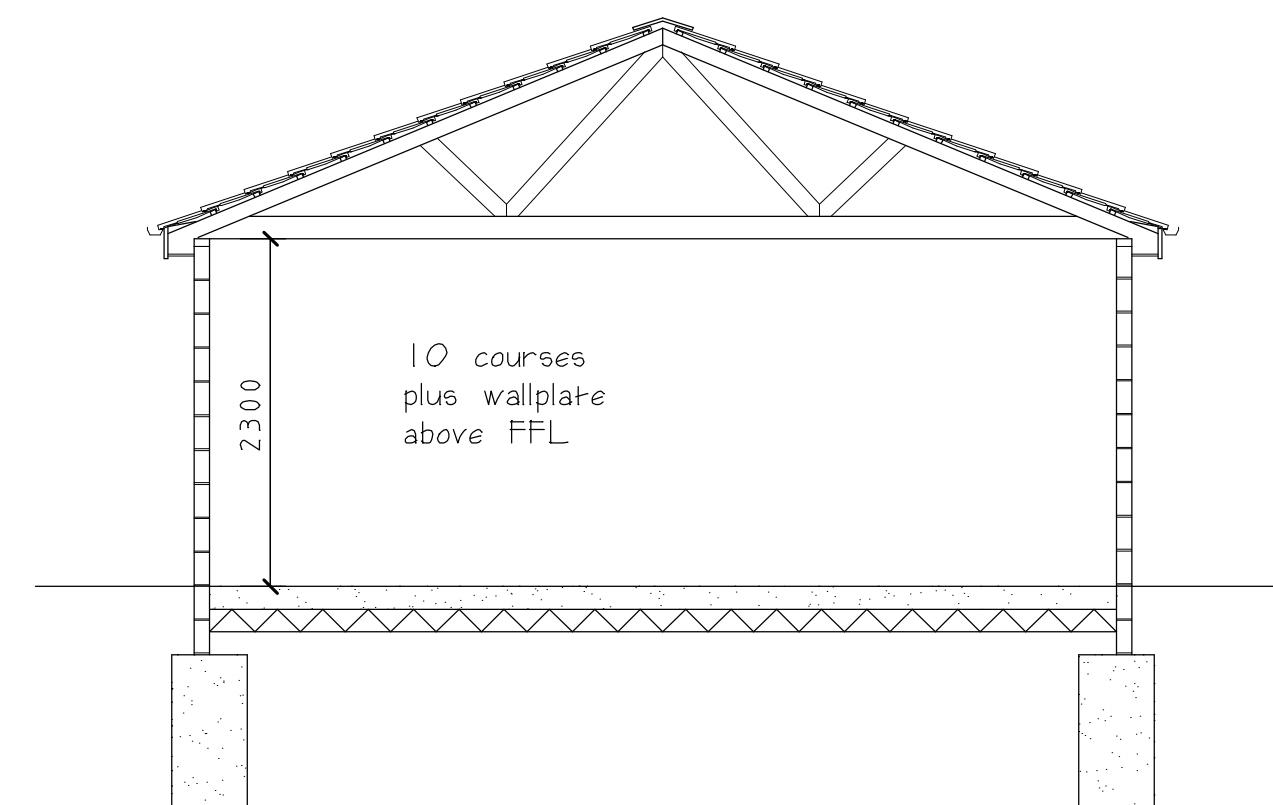

Section AA

CLIENT			
H and H Homes LTD			
JOB TITLE			
1 Windsor Place Burbage Hinckley LE10 2FU			
DRAWING TITLE			
Detached Garage			
SCALE	SHEET	DATE	DRAWN BY
1:50 & 1:100	A1	April 23	A Moore
ANDREW MOORE ARCHITECTURAL SERVICES Tel: 07973397765 Email: andrewmoore@workmail.com			
DRG NO		SHEET NO	
1608			