




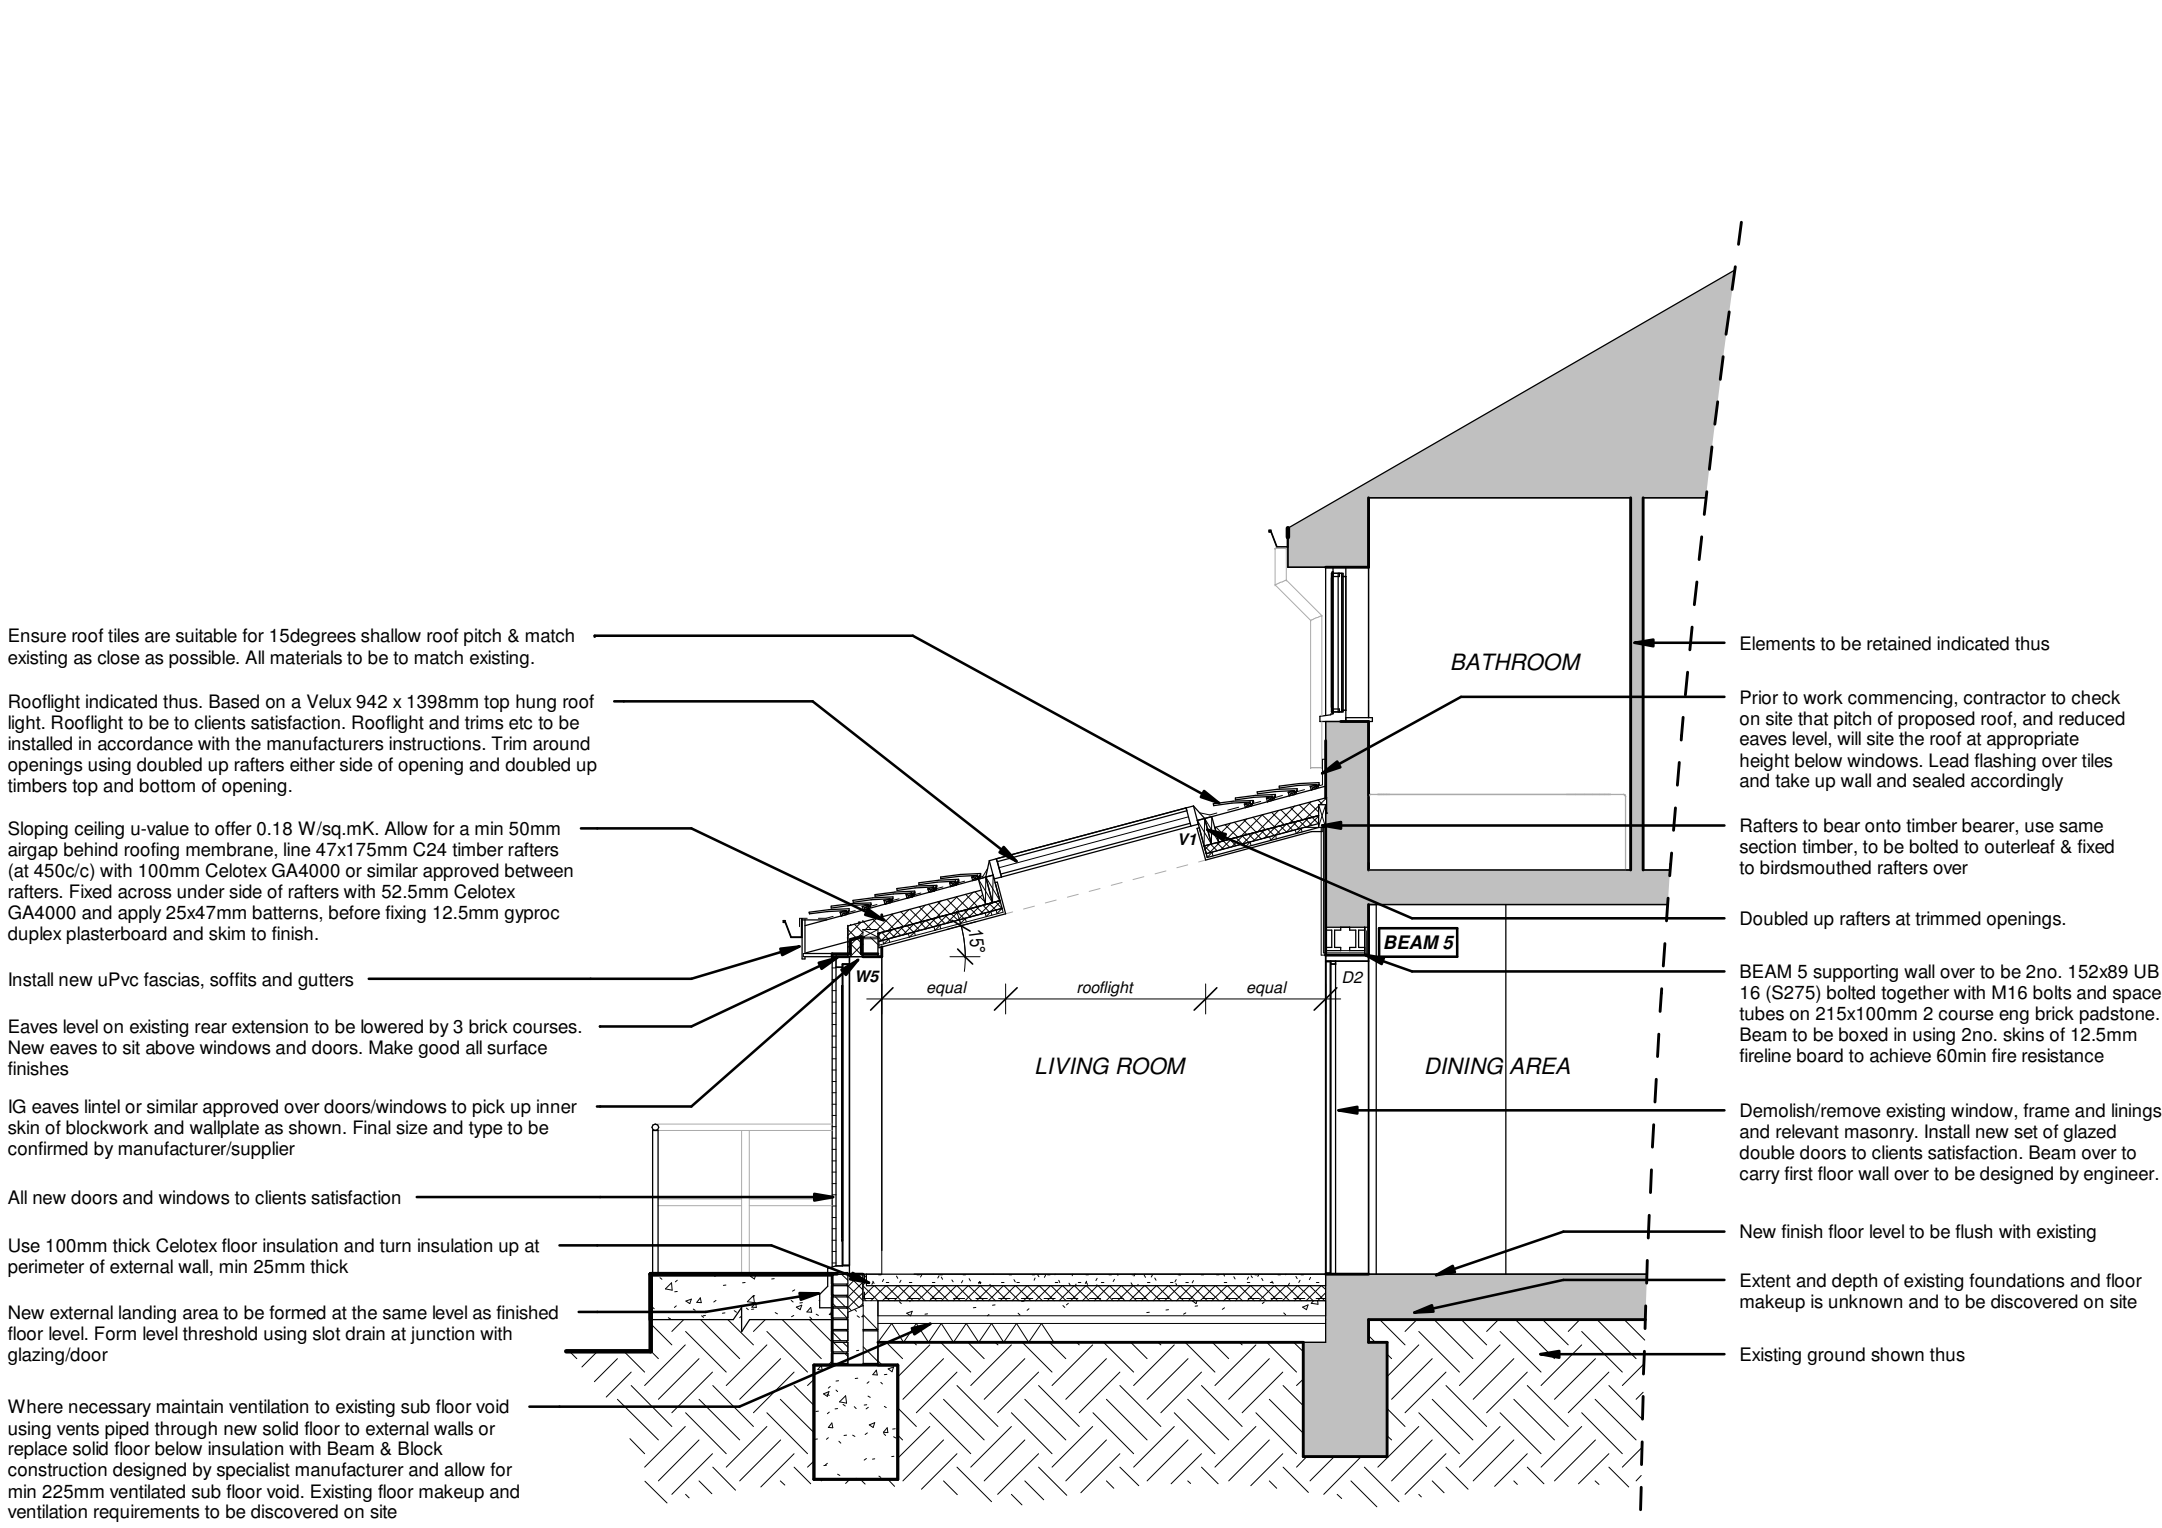


SECTION A-A

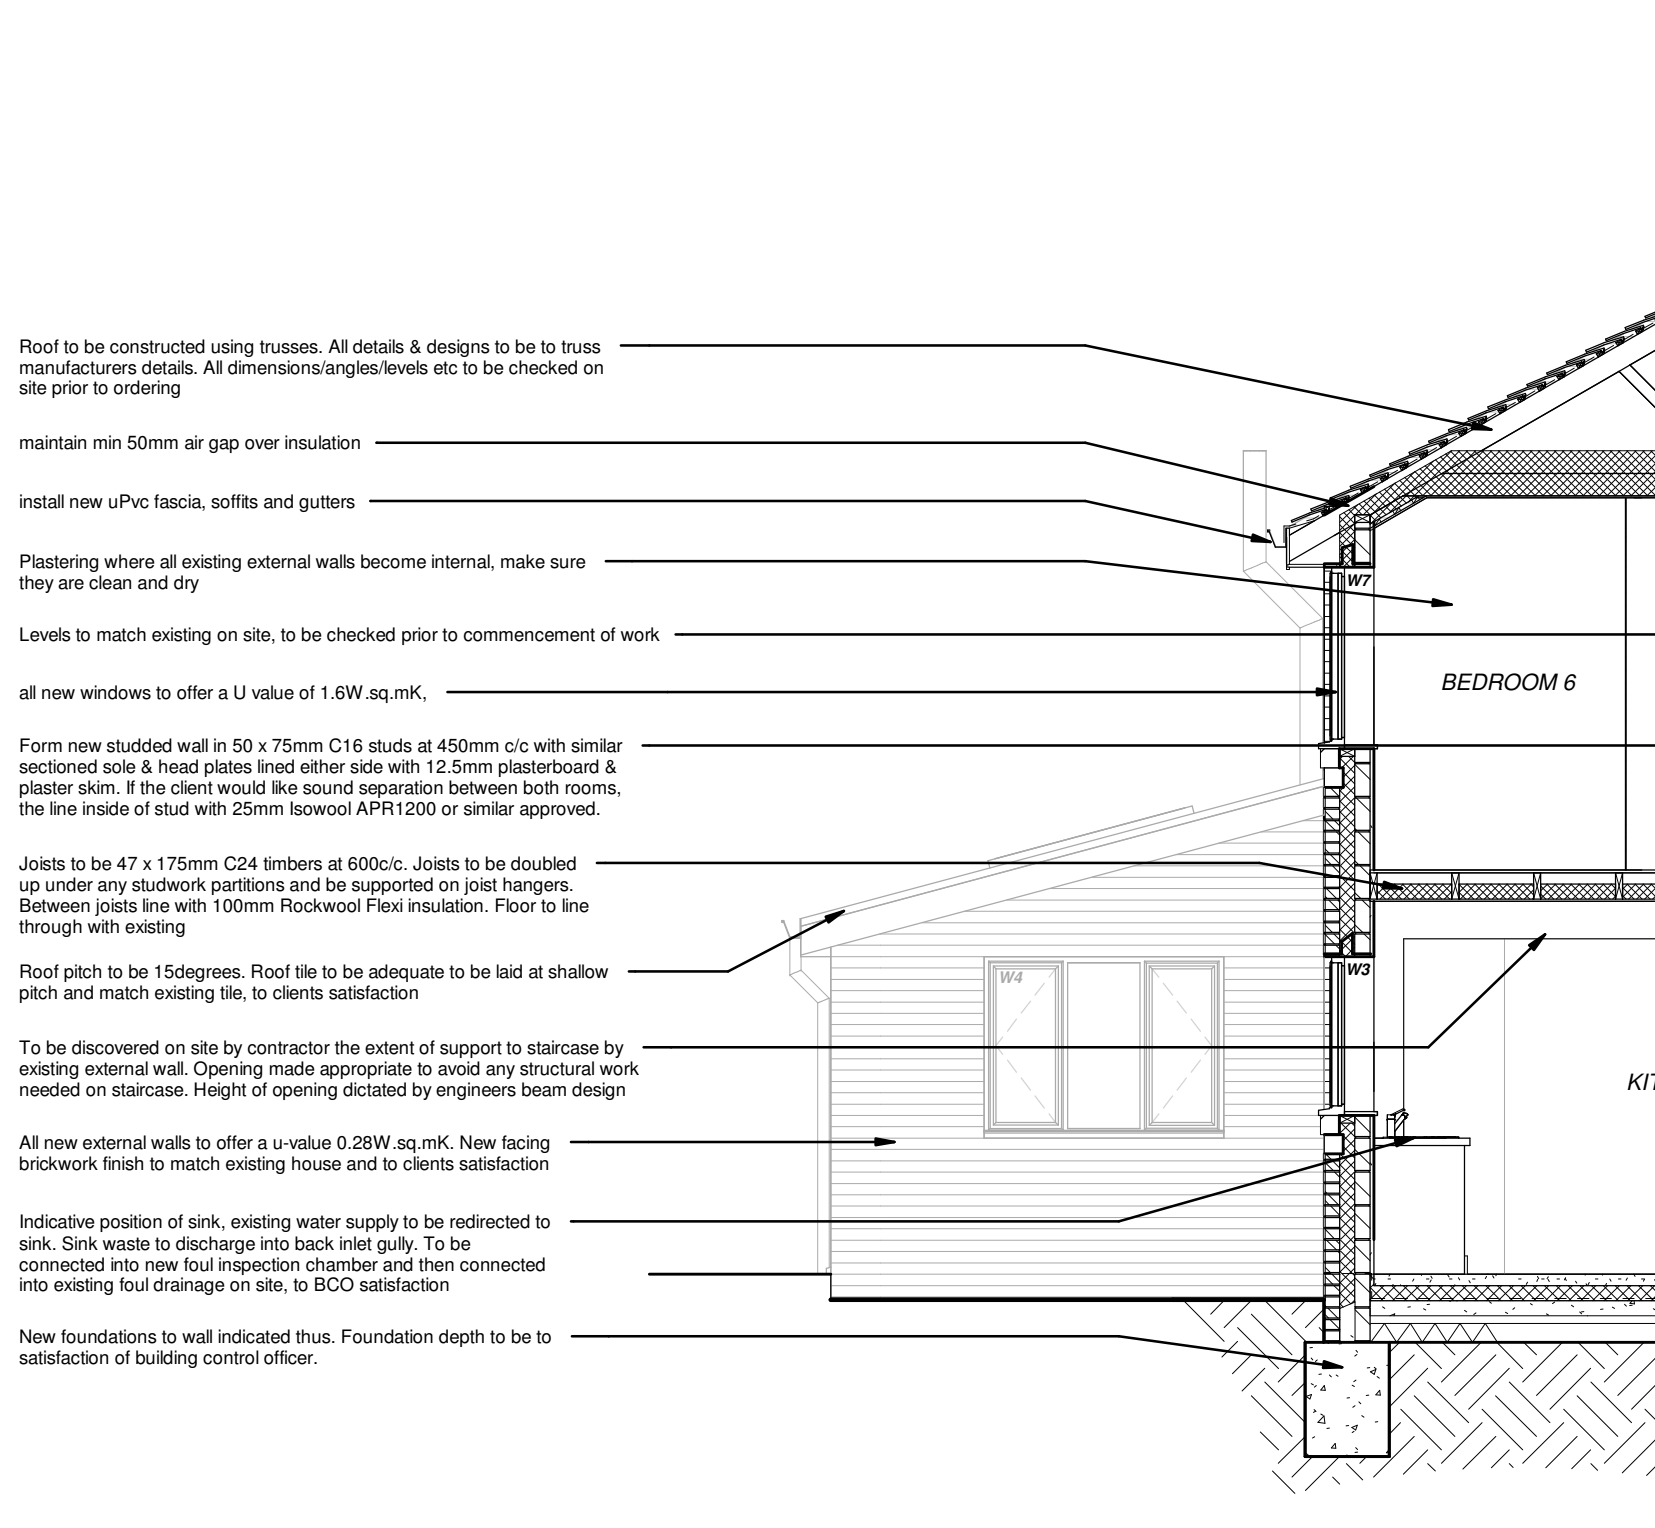



SECTION B-B

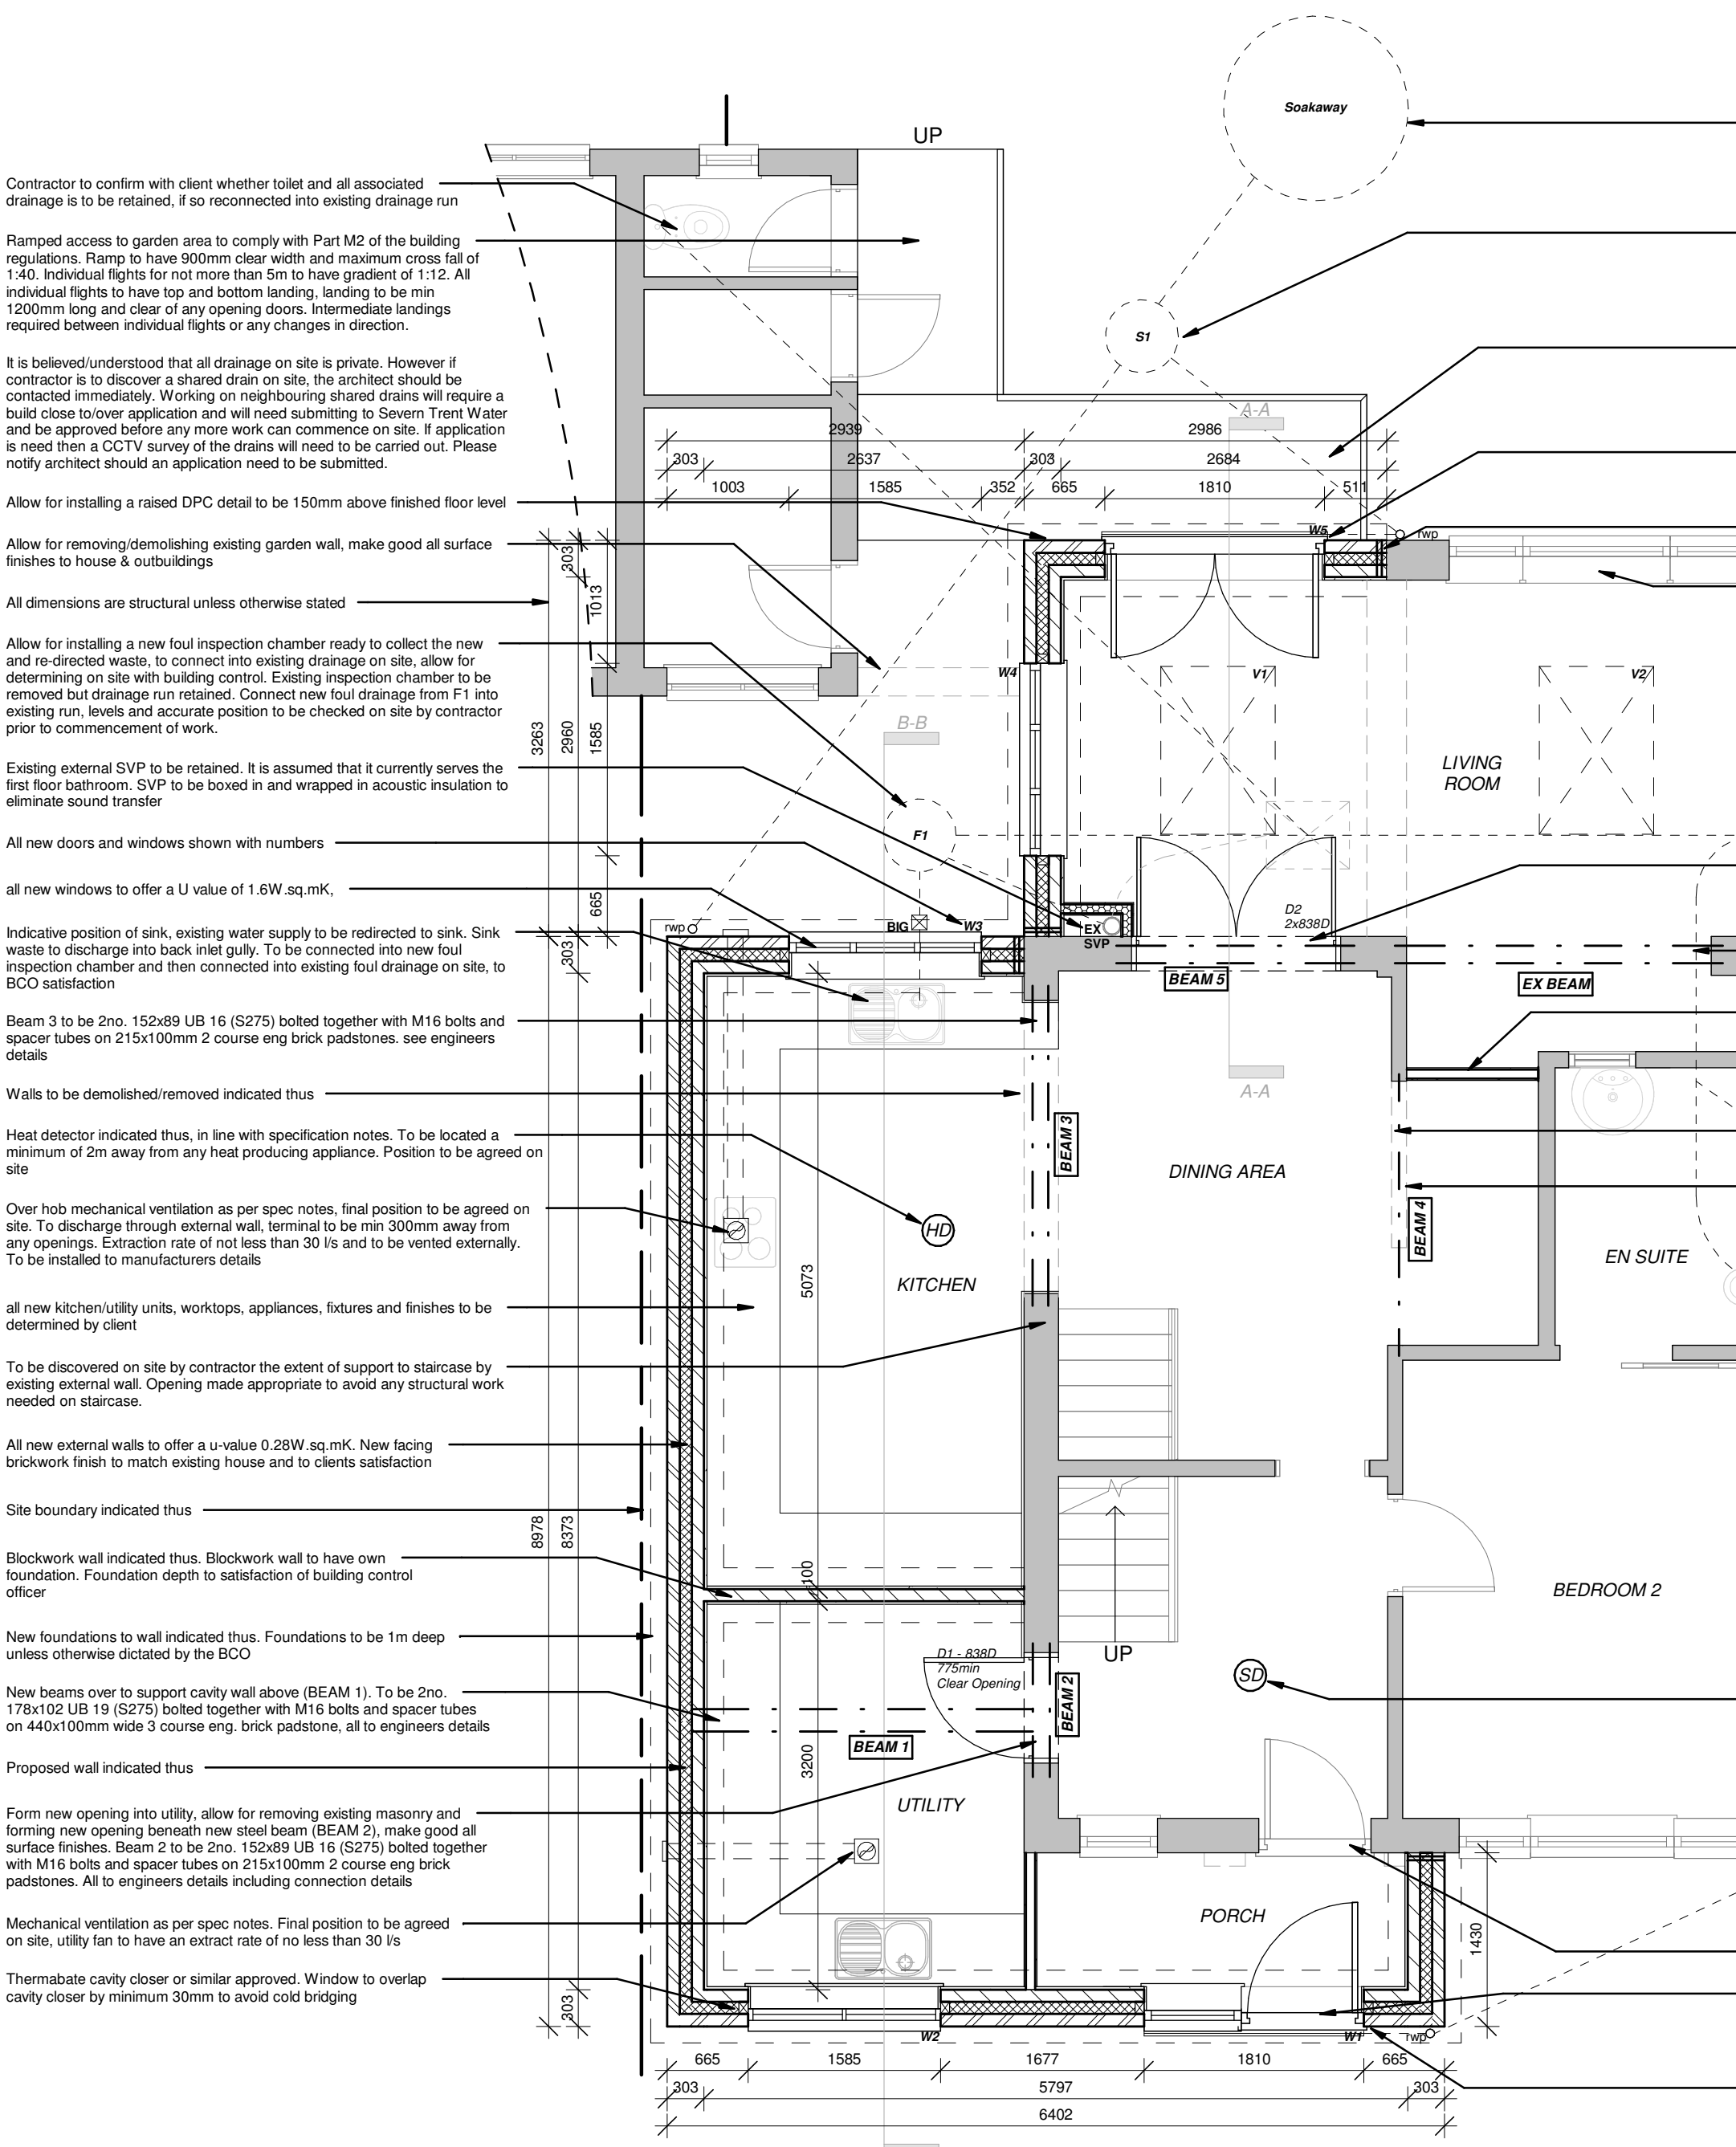

Ground Floor Plan

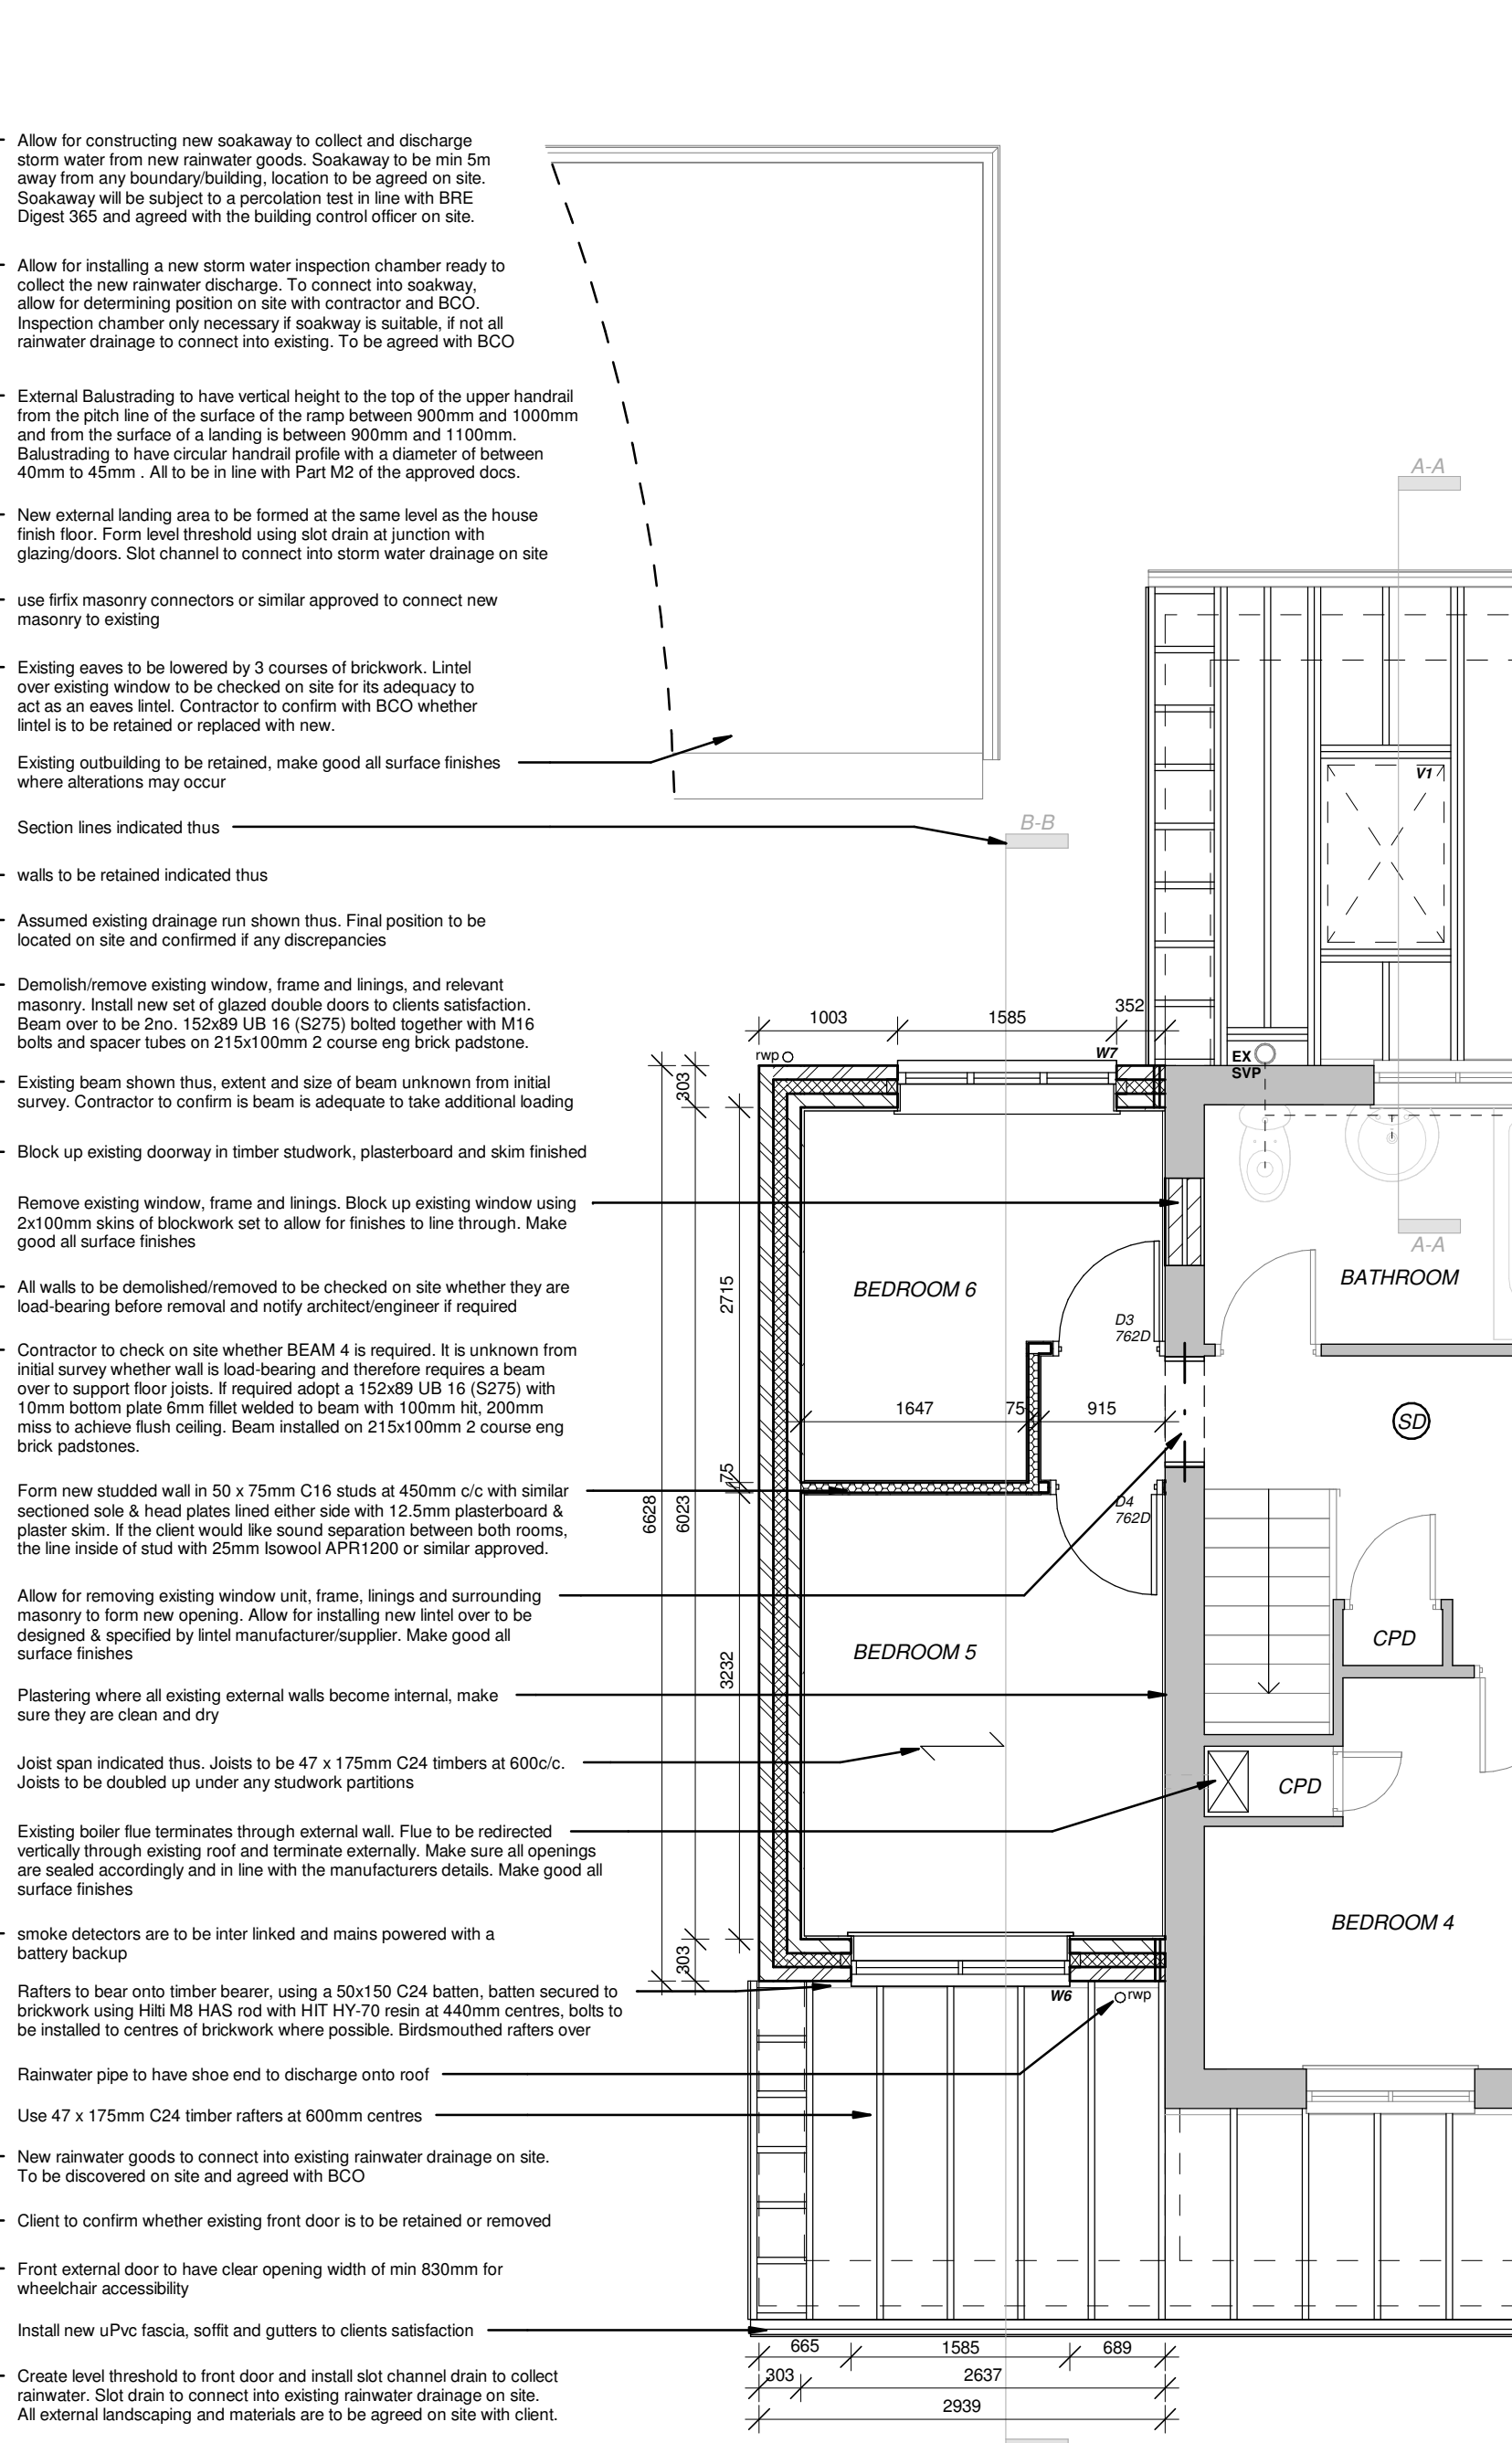

First Floor Plan

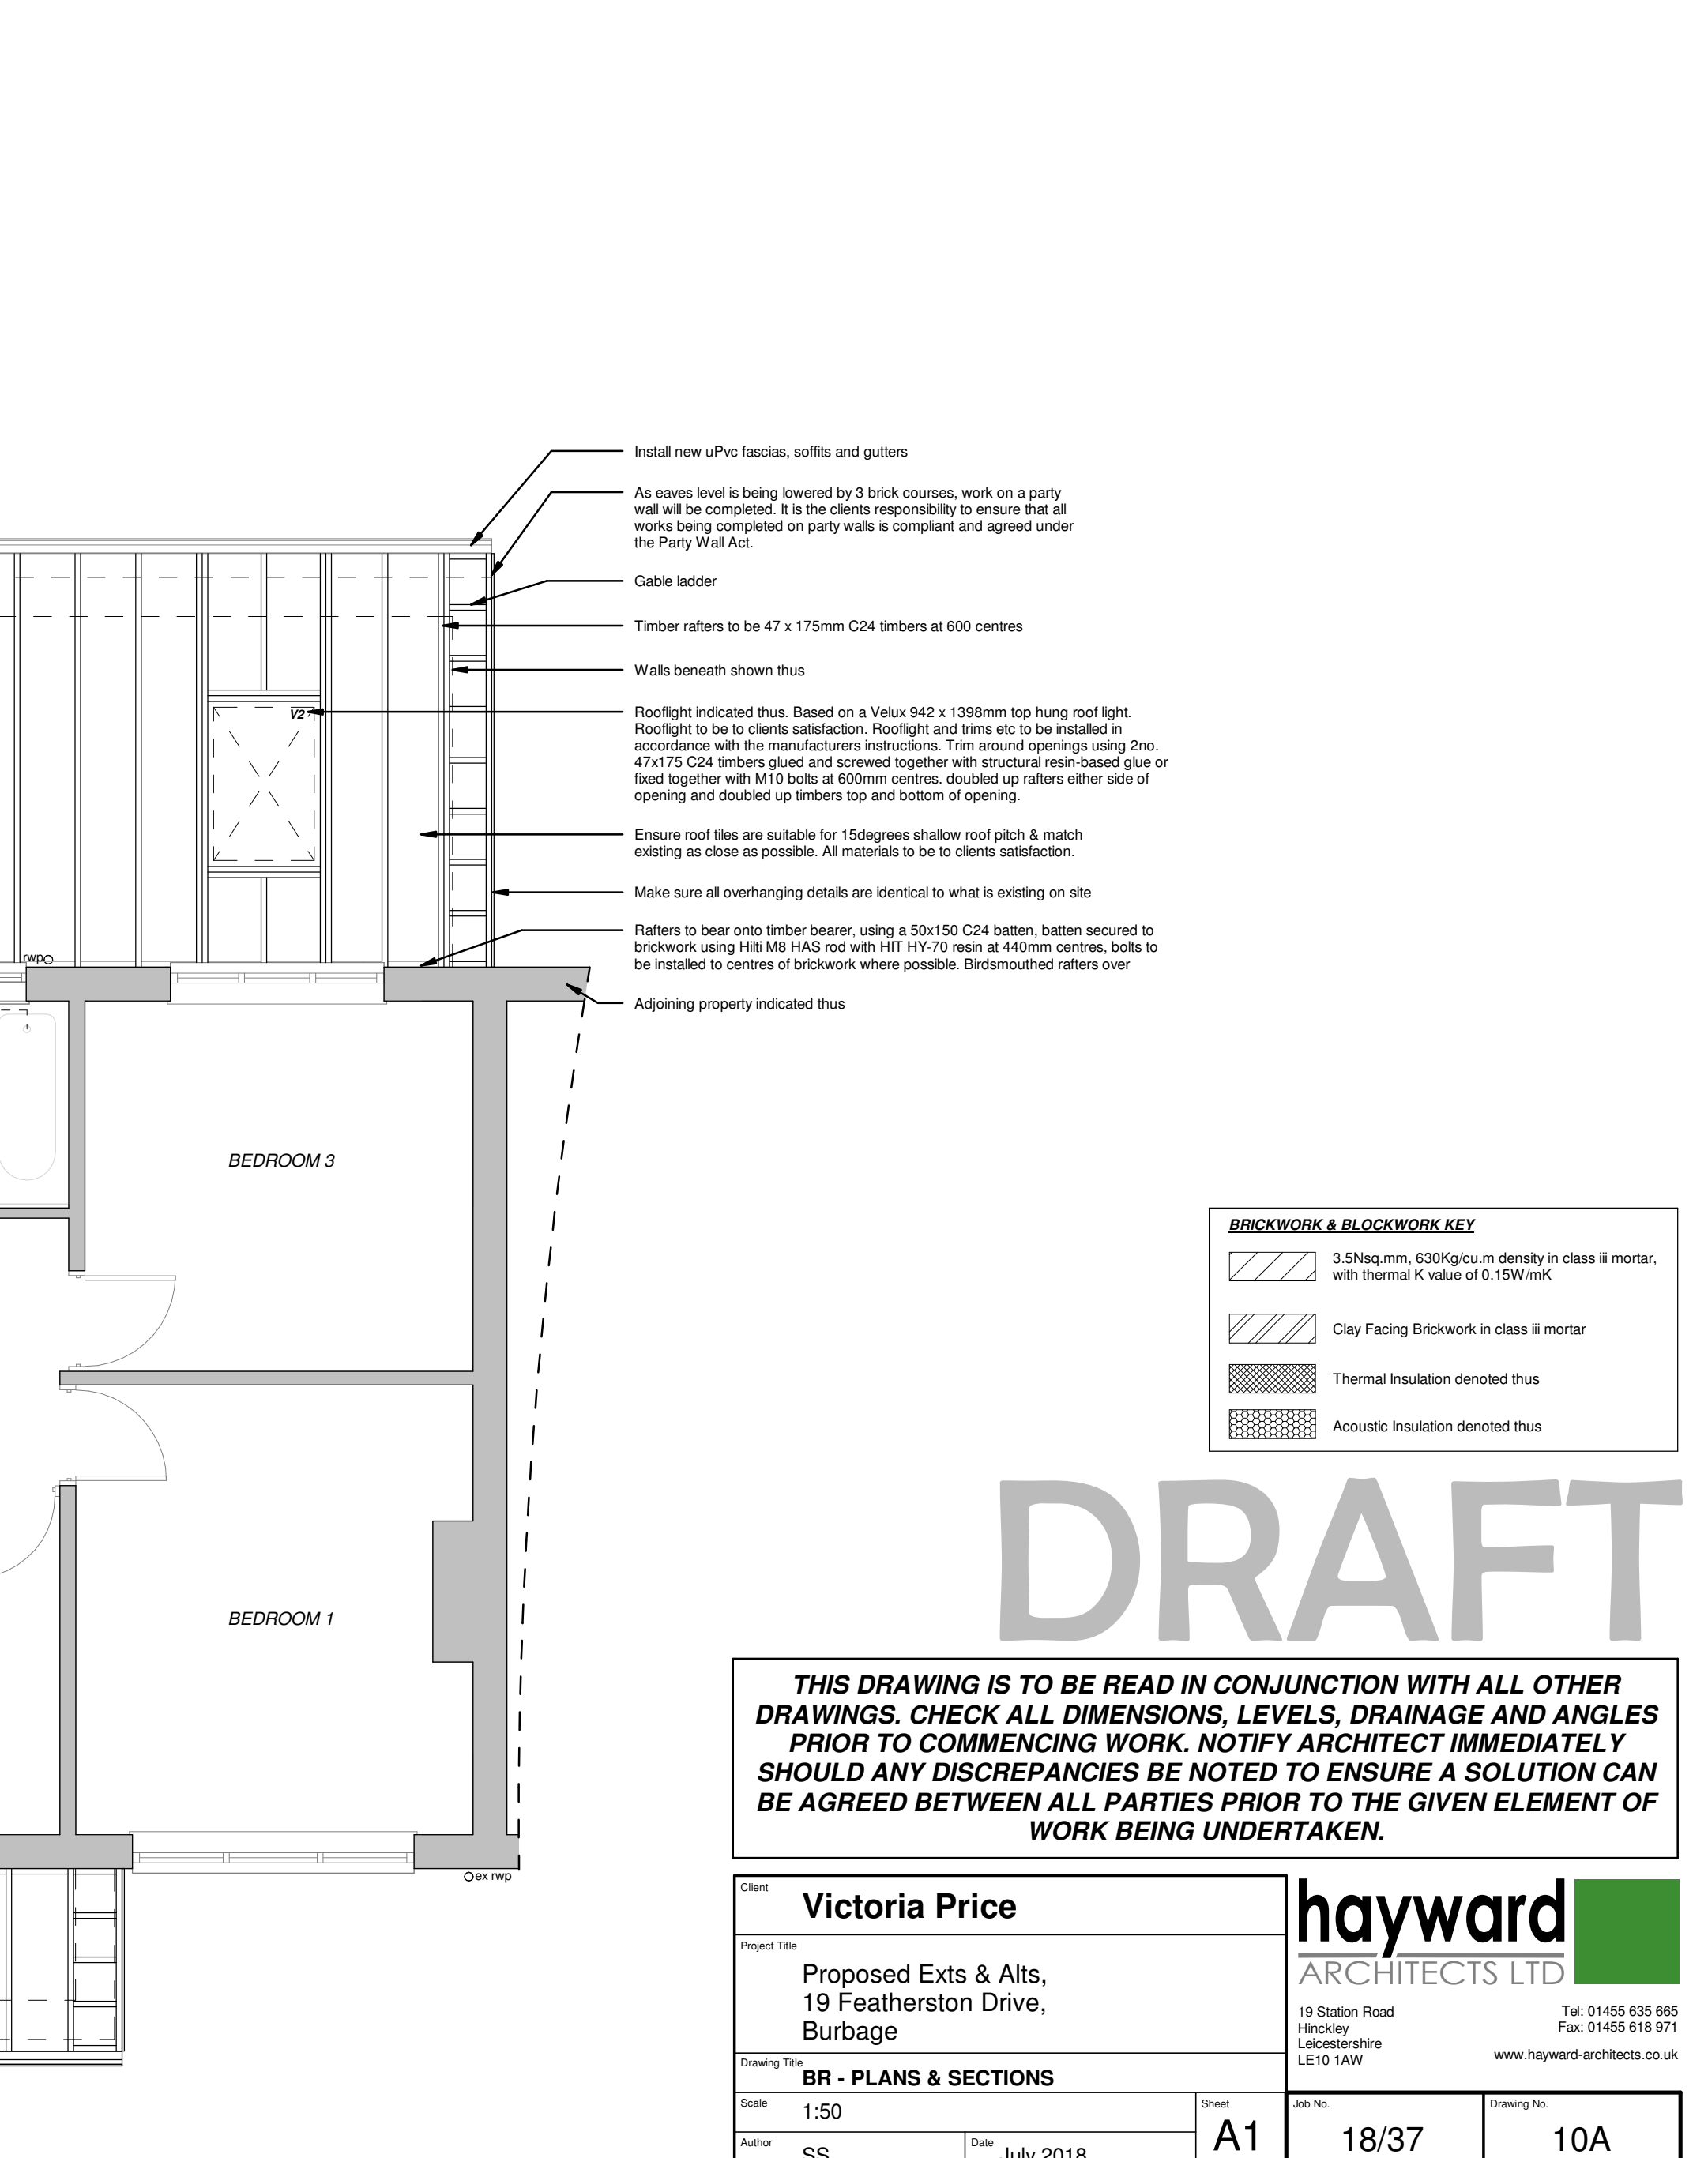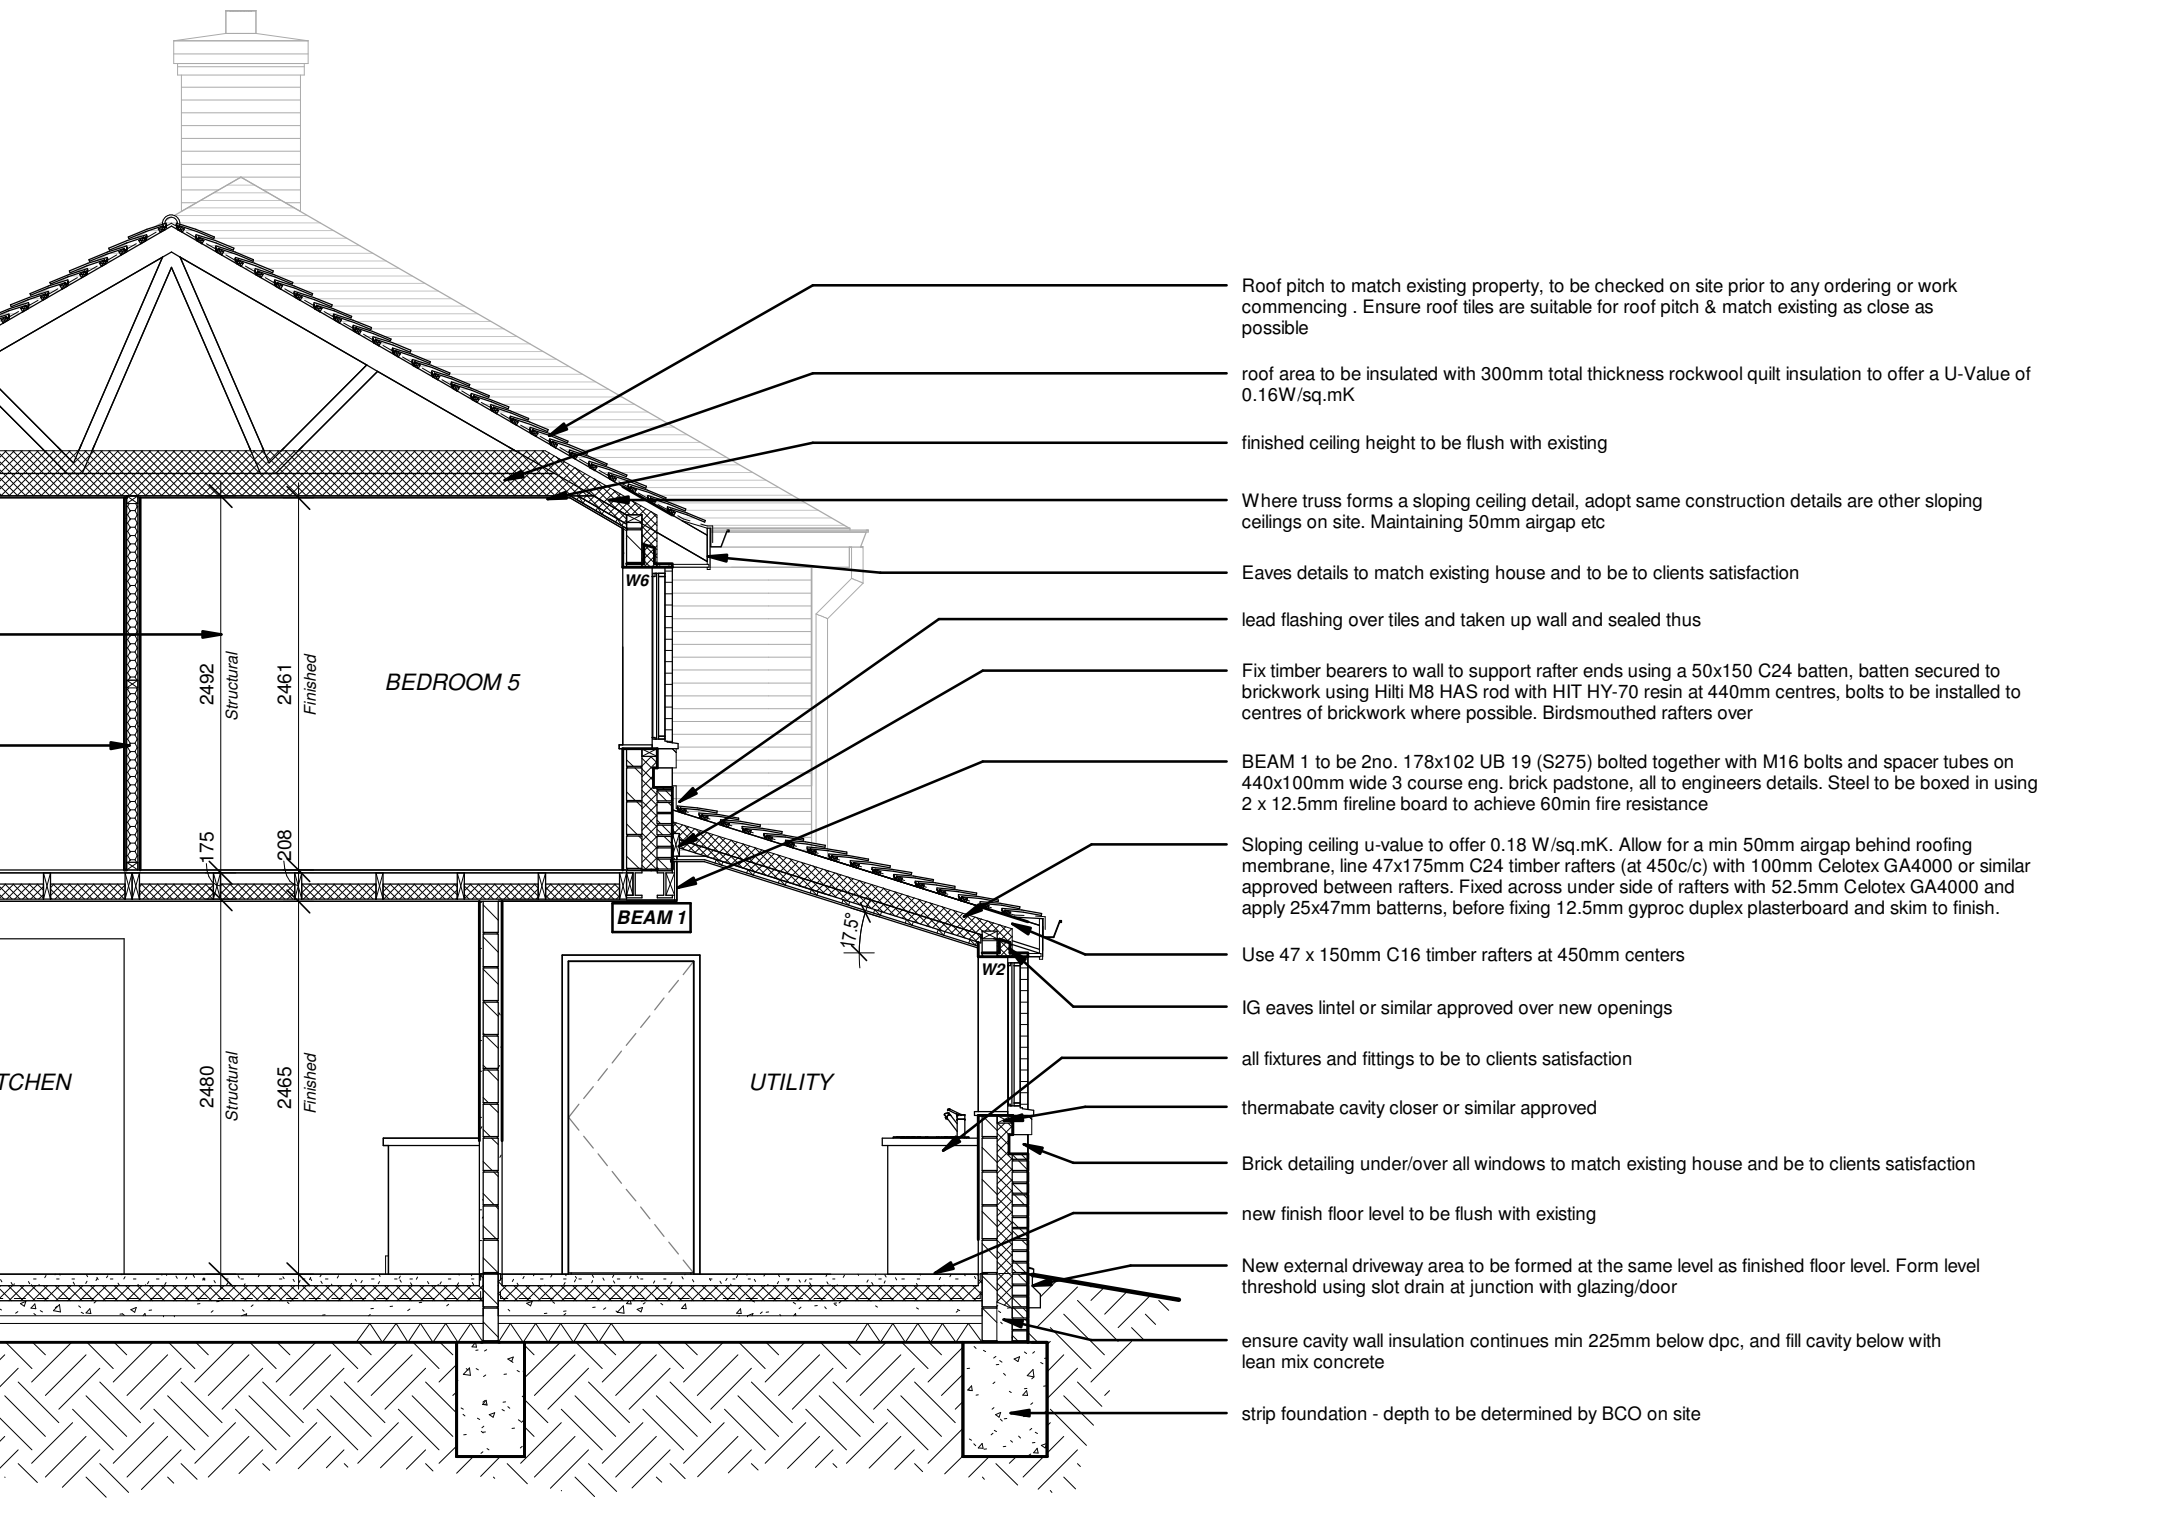

THIS DRAWING IS TO BE READ IN CONJUNCTION WITH ALL OTHER DRAWINGS. CHECK ALL DIMENSIONS, LEVELS, DRAINAGE AND ANGLES PRIOR TO COMMENCING WORK. NOTIFY ARCHITECT IMMEDIATELY SHOULD ANY DISCREPANCIES BE NOTED TO ENSURE A SOLUTION CAN BE AGREED BETWEEN ALL PARTIES PRIOR TO THE GIVEN ELEMENT OF WORK BEING UNDERTAKEN.

Client: Victoria Price		hayward ARCHITECTS LTD	
Project Title: Proposed Exts & Alts, 19 Featherston Drive, Burbage		19 Station Road Hemel Hempstead Hertfordshire LE10 1AW Tel: 01455 635 665 Fax: 01455 616 971 www.hayward-architects.co.uk	
Drawing Title: BR - PLANS & SECTIONS		Sheet: A1	Job No: 18/37
Scale: 1:50	Date: July 2018	Drawing No: 10A	Building Regulations