


0 1 2 3 4 5M

DWG NO : WE/ 2024 /008

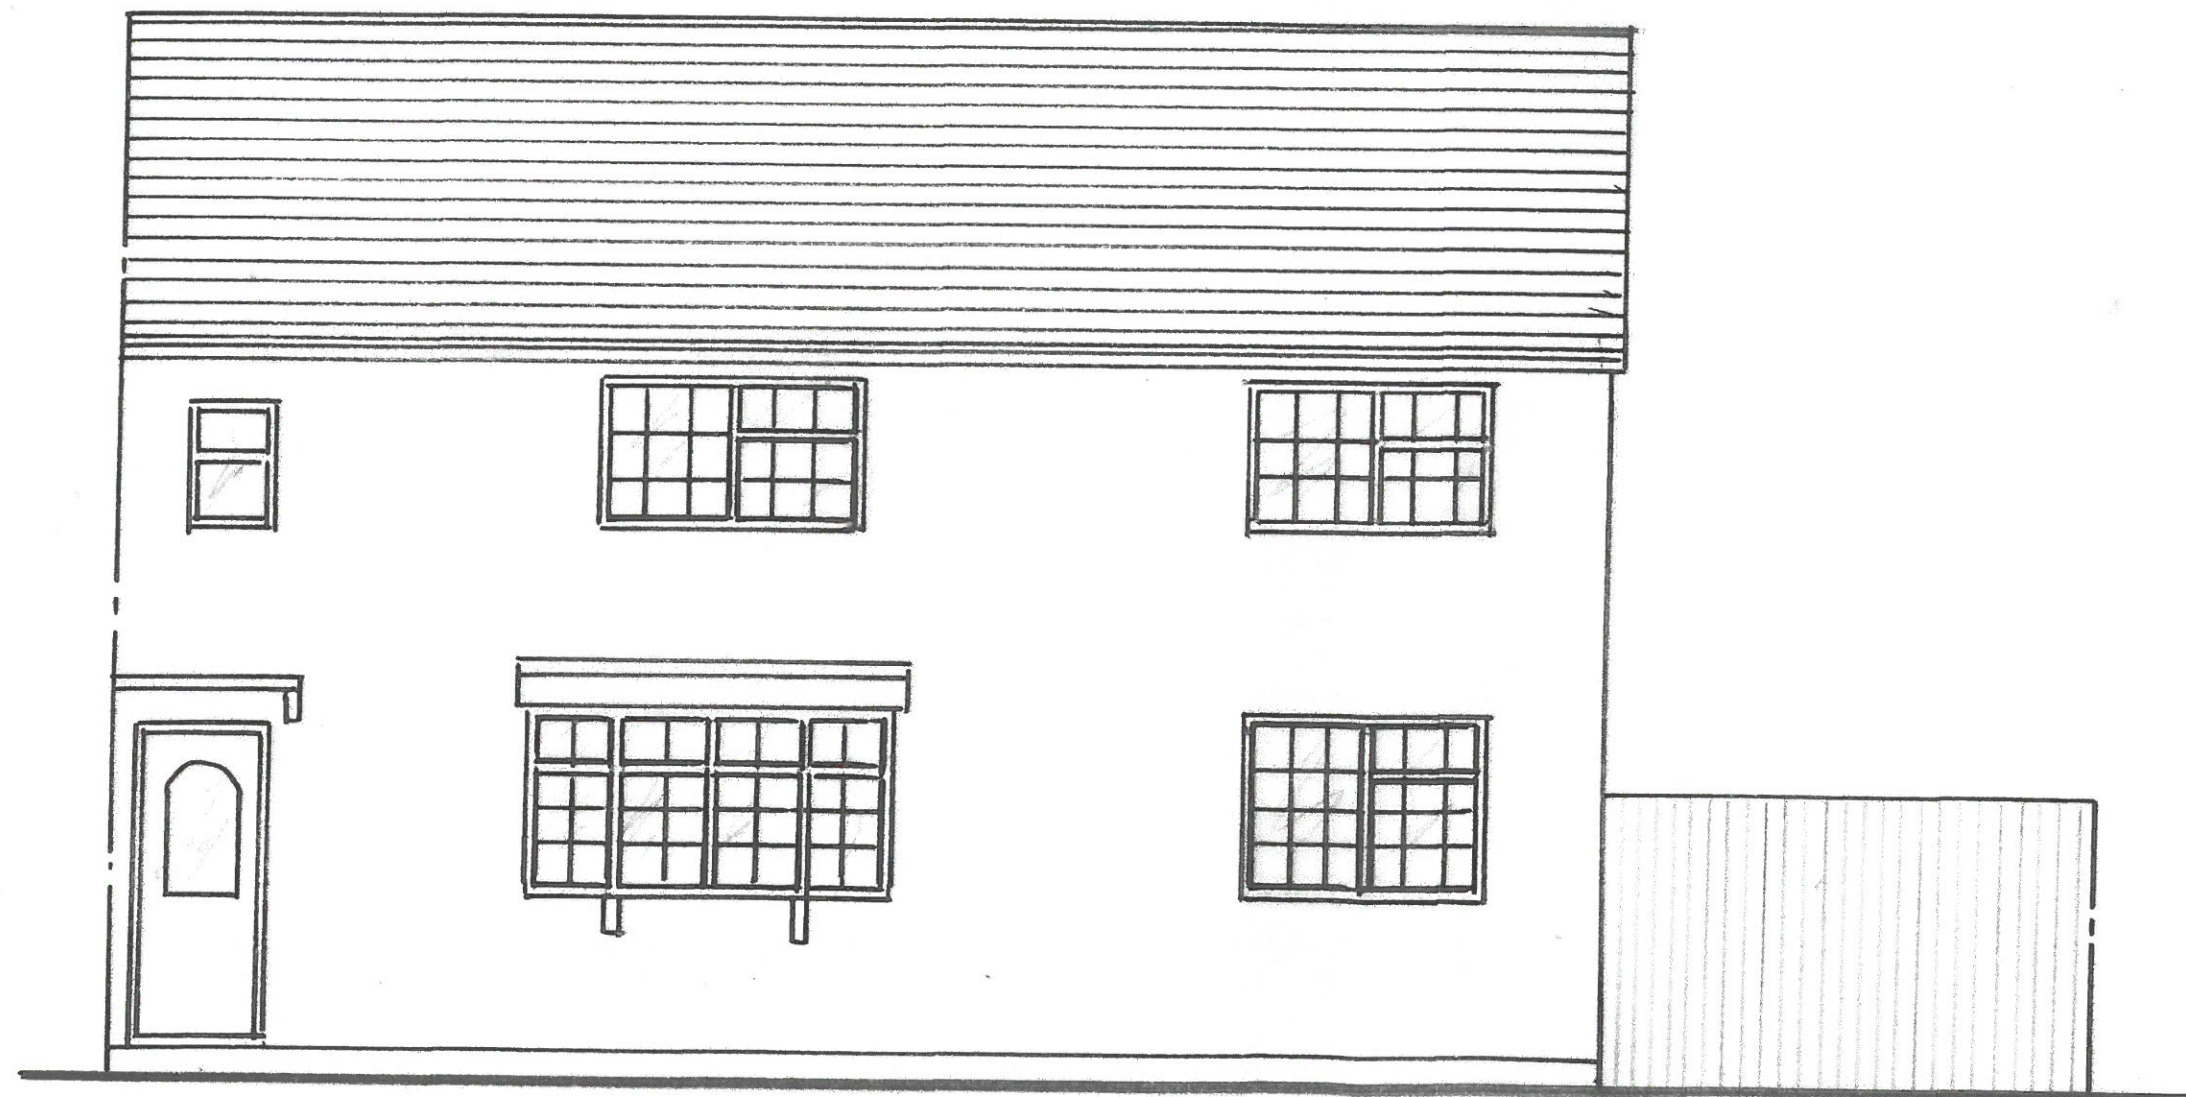

PROPOSED FRONT ELEVATION 1:50