


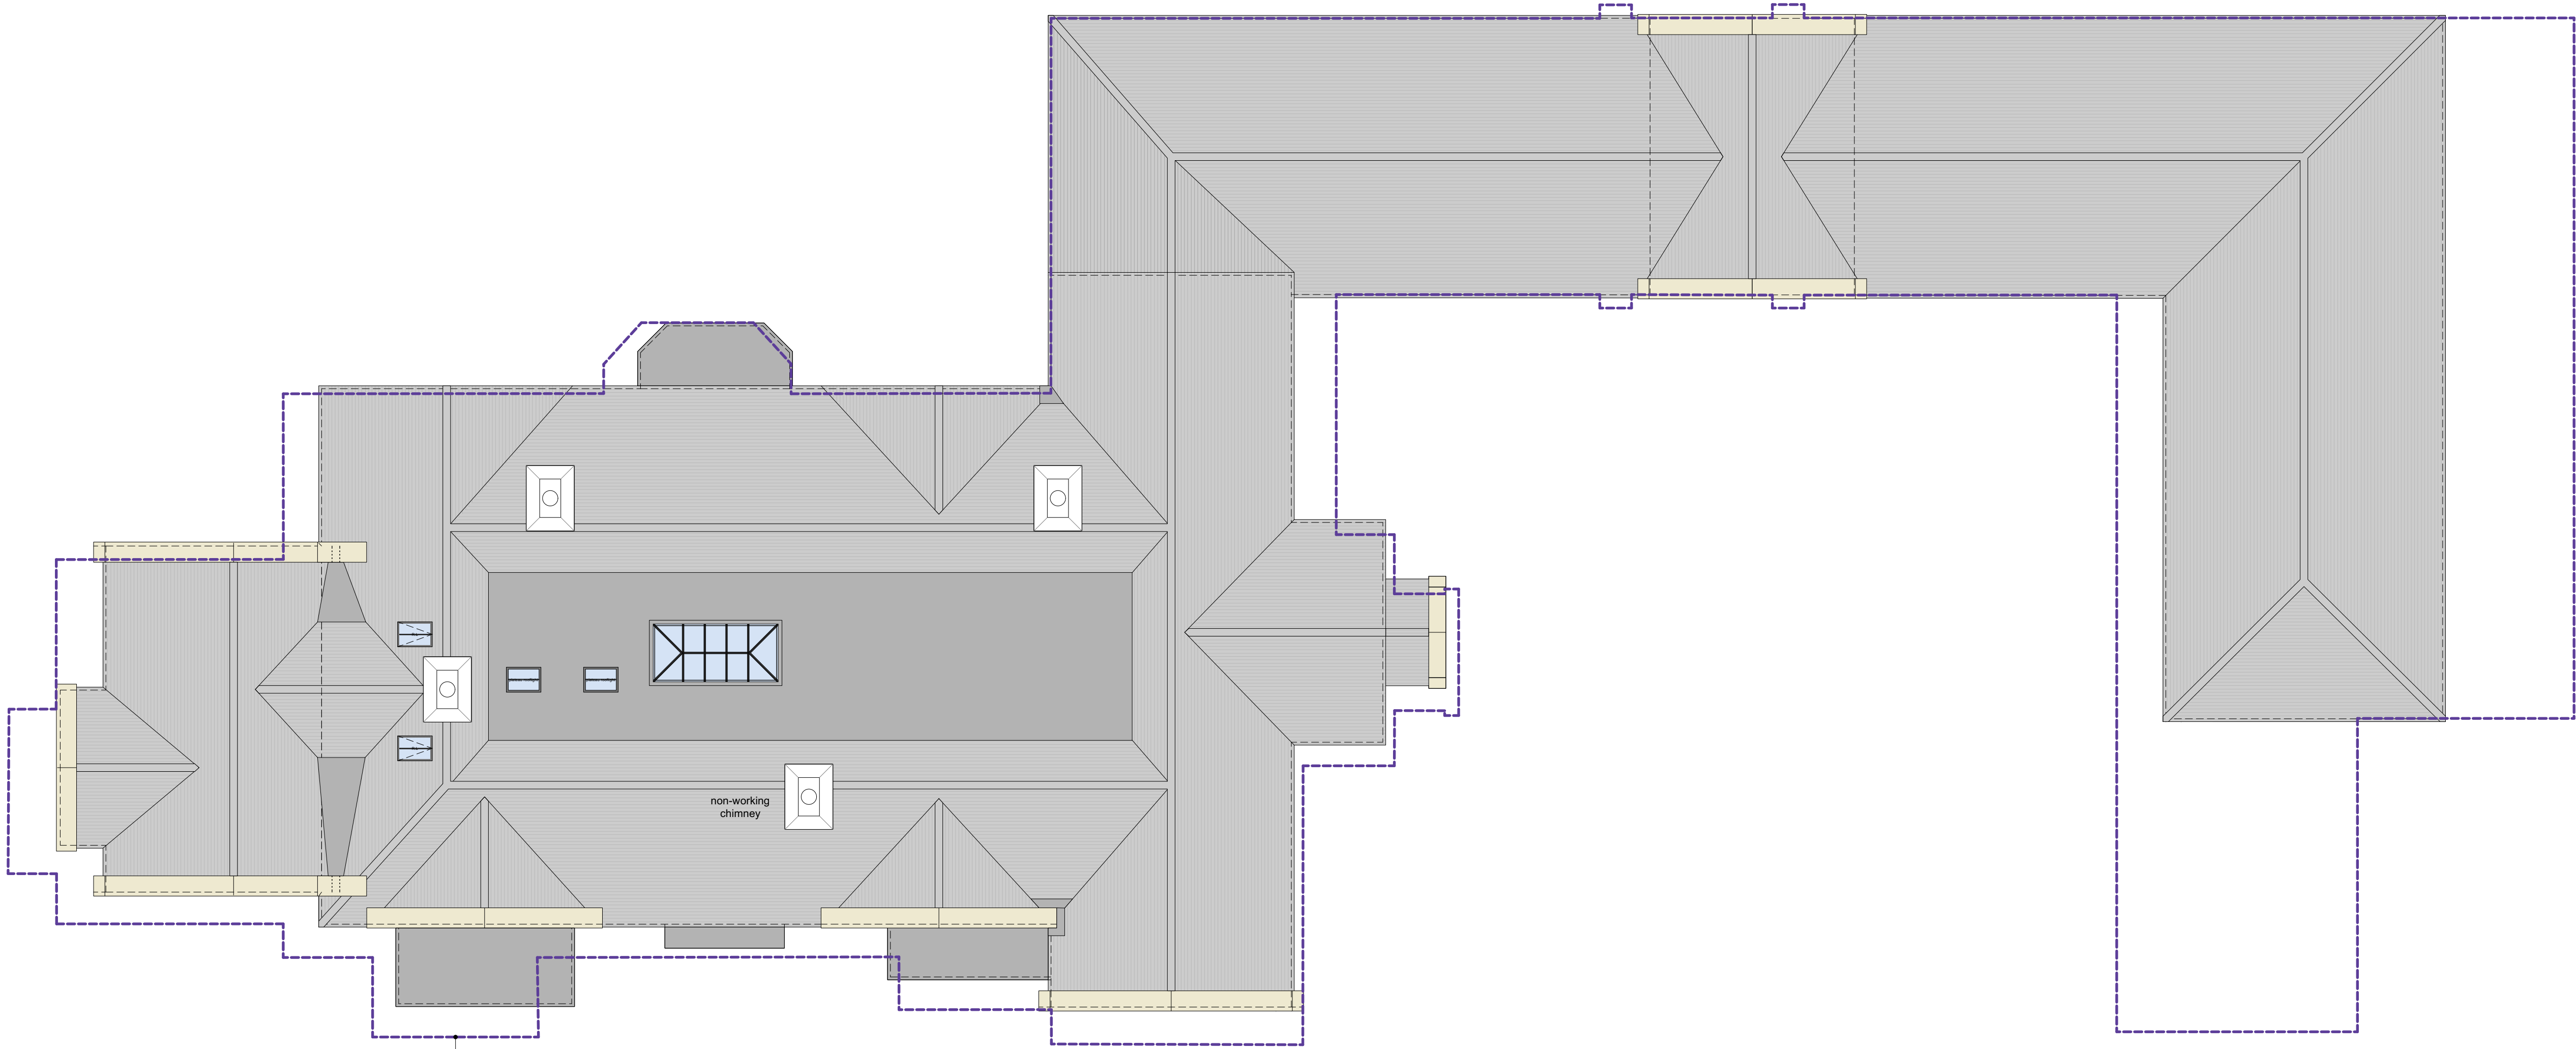


outline of previously submitted scheme as YA drawing: 2568-2108_rev A

ROOF PLAN
SCALE 1:100

General Notes:

1. This drawing is to be read in conjunction with other consultants drawings.
2. Check site conditions prior to commencement of work.
3. Discrepancies must be reported directly to the Architect.
4. Do not scale off drawing, use figured dimensions only, unless for planning purposes.
5. This drawing may be issued in colour, and may be a non-standard paper size.

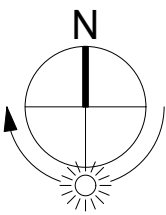

KEY:

- Proposed Flat Roof
- Proposed Roof
- Glazing/Flush conservation rooflight
- Outline of previously submitted scheme as YA drawing: 2568-2108_rev A

B	11/10/2024	Proposed house design - reduced scheme	SW
A	12/04/2024	Issued for consent	SW
Rev	Date	Notes	Drawn
Scale		1 : 100 @ A1	
		0 5m 0 15ft	

QA Serial Number	103735
------------------	--------

YIANGOU

Yiangou Architects, Dyer House, 3 Dyer Street, Cirencester, Gloucestershire, GL7 2PP
t 01285 888150 e architecture@yiangou.com w www.yiangou.com

Project Address	Frog Hall farm, Crow Lane, Sheepy Magna, CV9 2QX		
Project Description	Proposed Replacement Dwelling		
Drawing Title	Proposed Roof plan		
Drawing No.	2568-2108	Rev.	B