


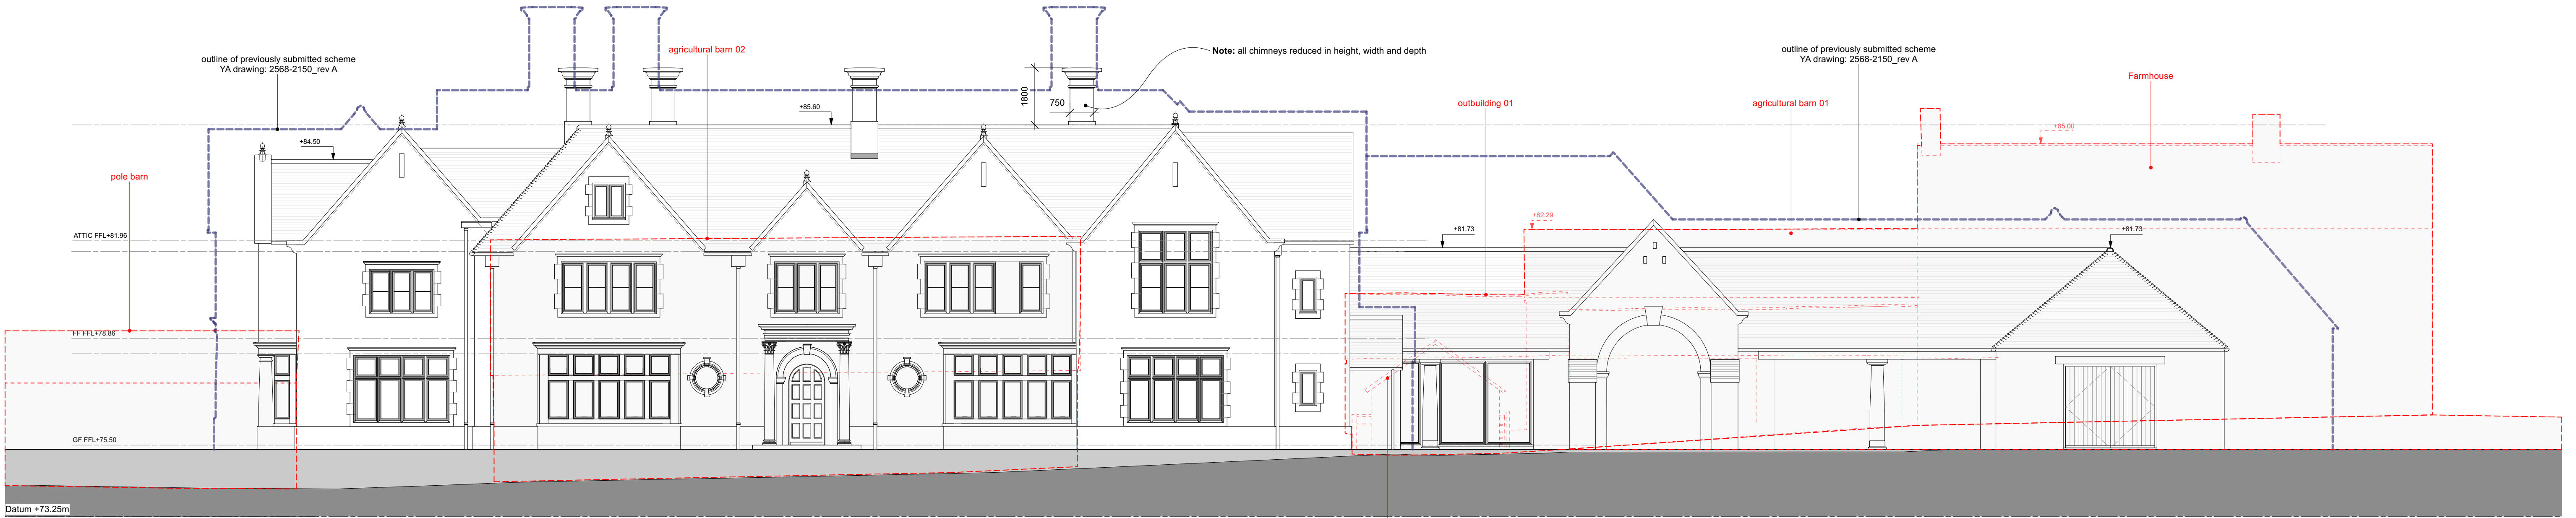

1. SOUTH ELEVATION
SCALE 1:100




2. WEST ELEVATION
SCALE 1:100

KEY:

- existing ground
- ground to be made up
- demolitions
- Outline of previously submitted scheme as YA drawing: 2568-2150_rev A

General Notes:

- This drawing is to be read in conjunction with other consultants drawings.
- Check site conditions prior to commencement of work.
- Discrepancies must be reported directly to the Architect.
- Do not scale off drawing, use figured dimensions only, unless for planning purposes.
- This drawing may be issued in colour, and may be a non-standard paper size.

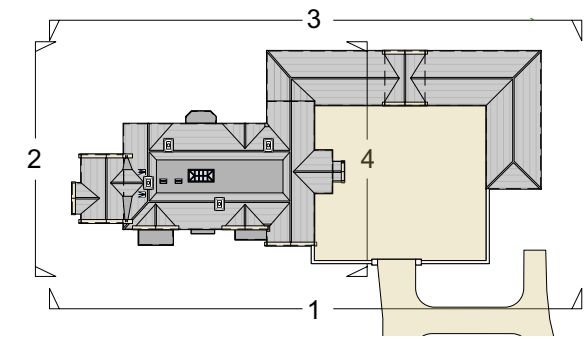

EXTERNAL MATERIALS:

- WALLS:**
Natural stone with stone detailing to the main house and ancillary areas.
- ROOF:**
Recon stone slates with flush conservation style rooflights.
- WINDOWS:**
Metal window frames within stone mullioned windows to the main house. Metal window frames with timber sub-frames to the auxiliary wings.
- DOORS:**
Painted timber doors.
- RAINWATER GOODS:**
Painted metal.

B	11/10/2024	Proposed house design - reduced scheme	SW
A	12/04/2024	Issued for consent.	SW
Rev	Date	Notes	Drawn
Scale	05m 1 : 100 @ A1 015ft		
QA Serial Number			
103737			
YIANGOU Yiangou Architects, Dyer House, 3 Dyer Street, Cirencester, Gloucestershire, GL7 2PP t 01285 888150 e architecture@yiangou.com w www.yiangou.com			
Project Address	Frog Hall farm, Crow Lane, Sheepy Magna, CV9 2QX		
Project Description	Proposed Replacement Dwelling		
Drawing Title	Proposed Elevations sheet 1 of 3		
Drawing No.	2568-2150	Rev.	B