



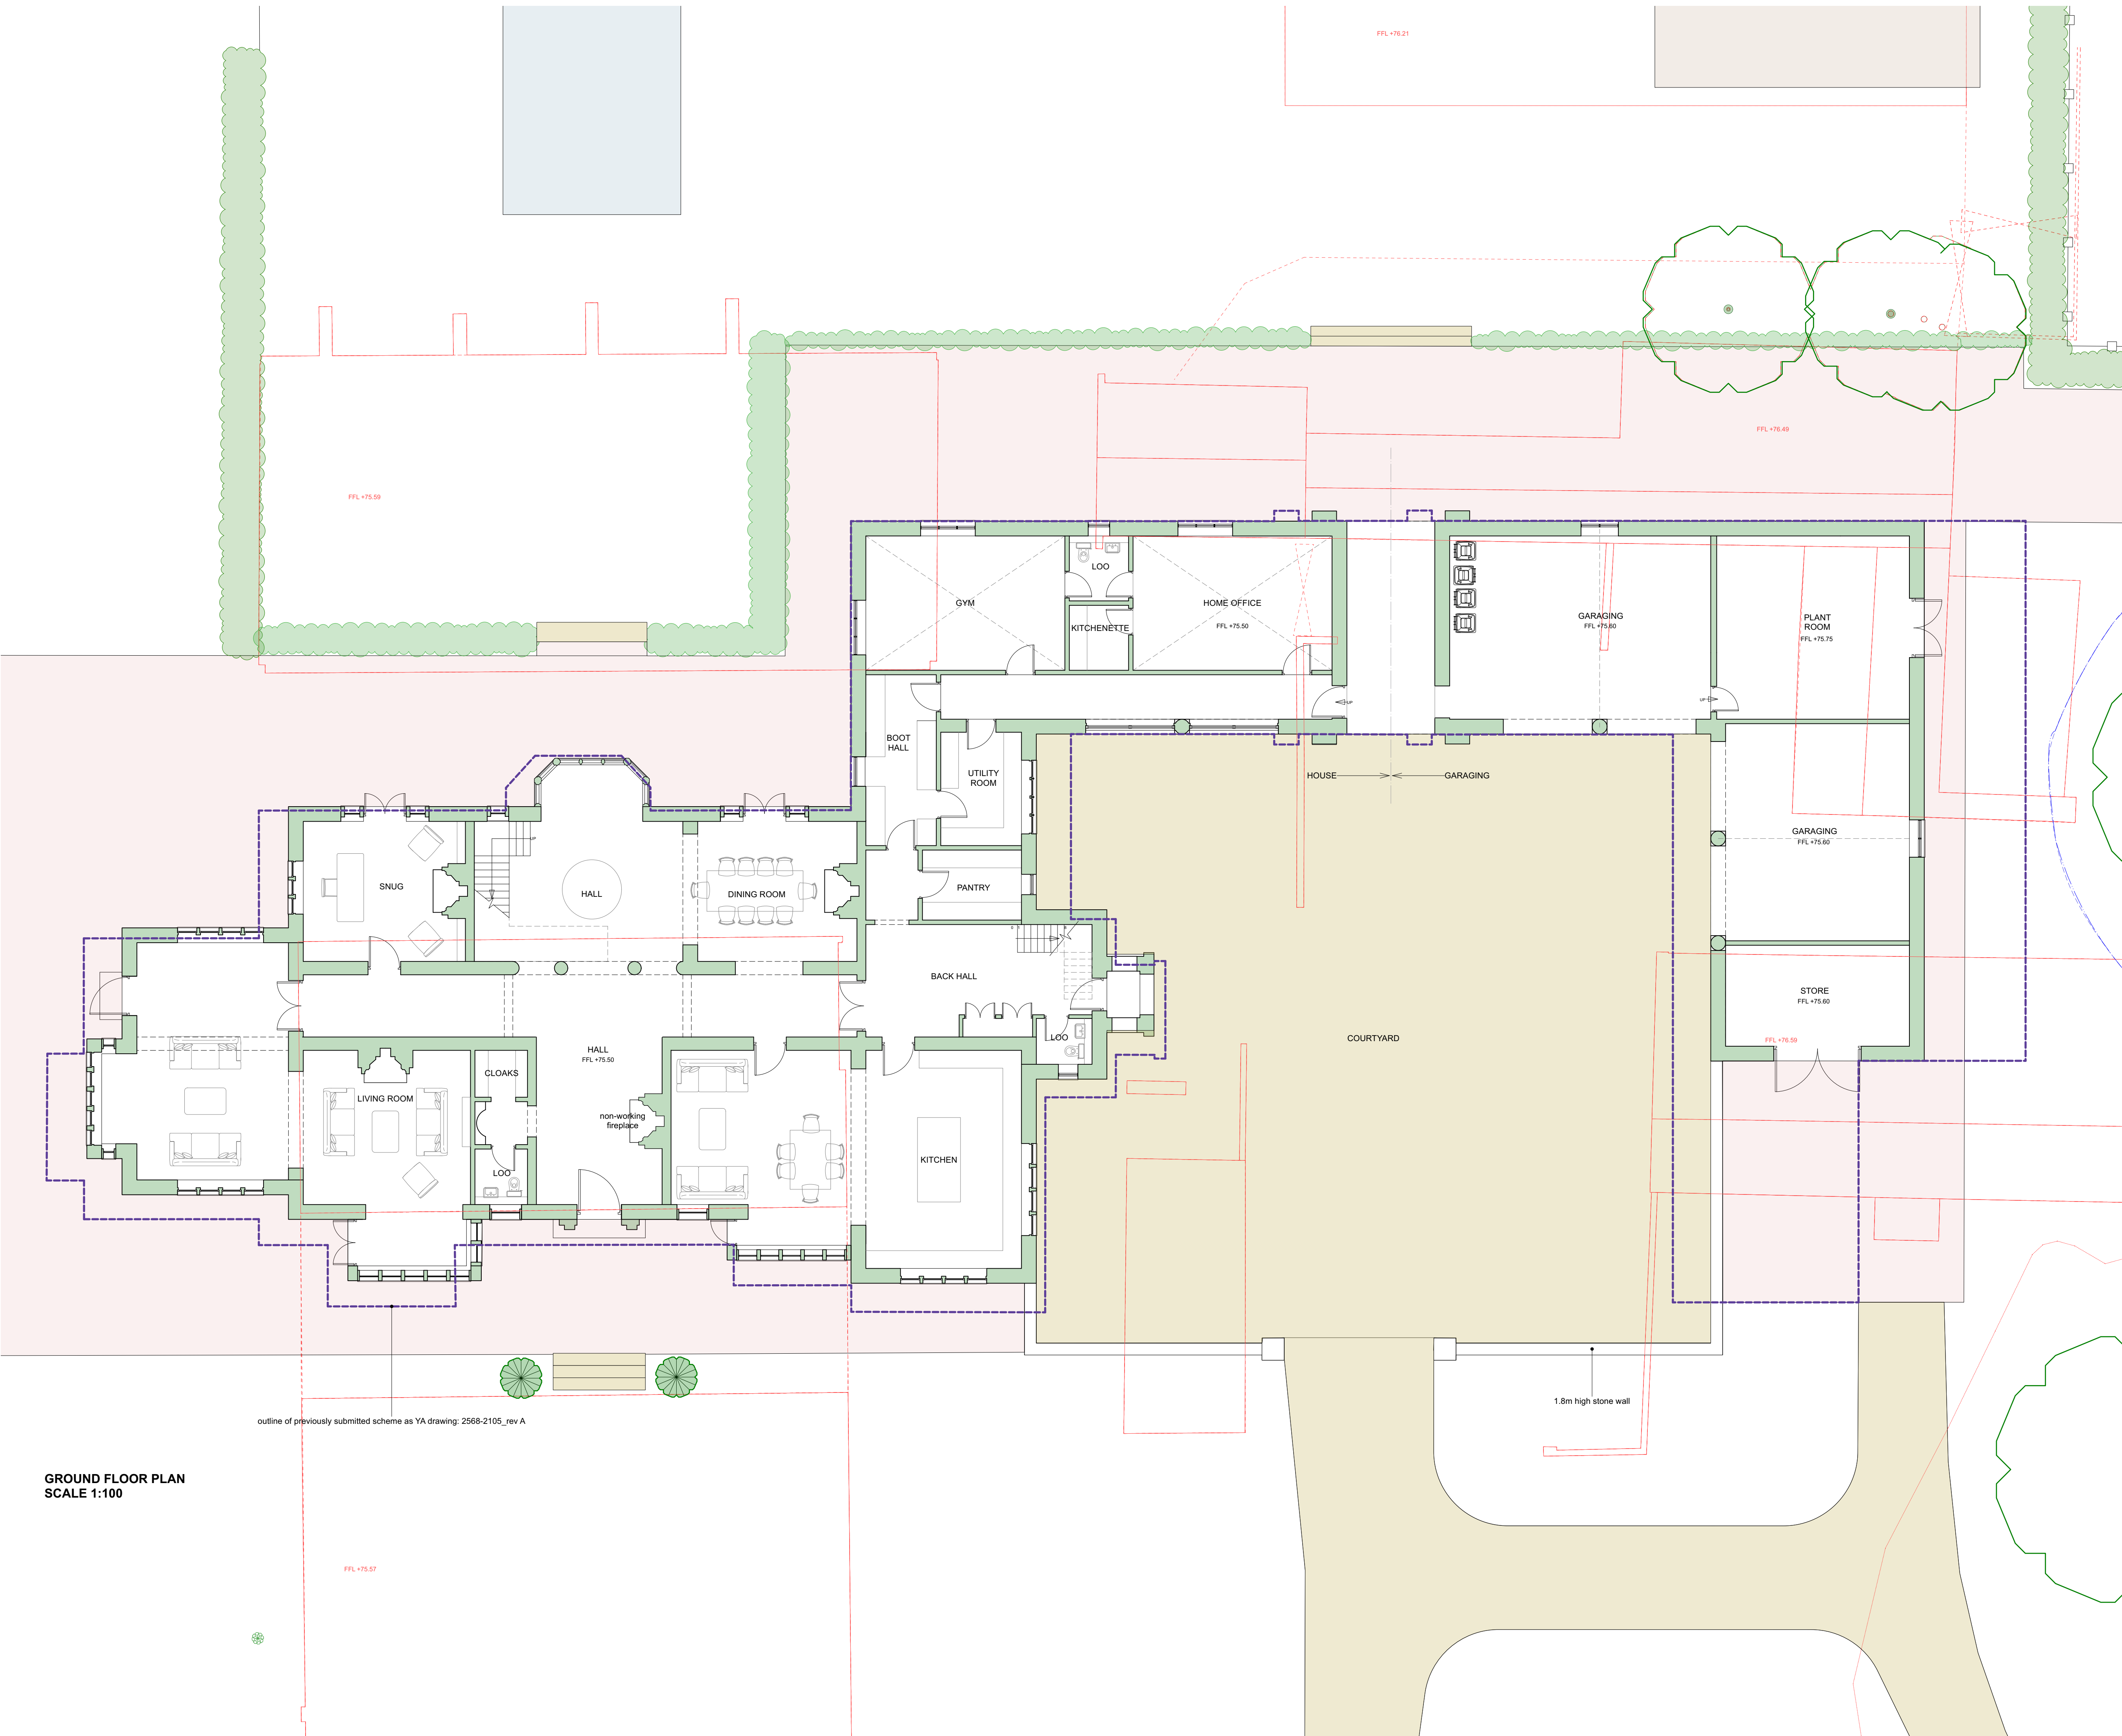

GROUND FLOOR PLAN
SCALE 1:100

- General Notes:**
1. This drawing is to be read in conjunction with other consultants drawings.
 2. Check site conditions prior to commencement of work.
 3. Discrepancies must be reported directly to the Architect.
 4. Do not scale off drawing, use figured dimensions only, unless for planning purposes.
 5. This drawing may be issued in colour, and may be a non-standard paper size.

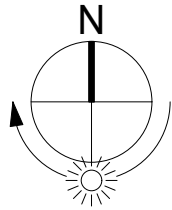

- KEY:**
- Proposed walls
 - Proposed Demolitions
 - Outline of previously submitted scheme as YA drawing: 2568-2105_rev A

B	11/10/2024	Proposed house design - reduced scheme		SW
A	12/04/2024	Issued for consent.		SW
Rev	Date	Notes		Drawn
Scale		05m 1 : 100 @ A1 015ft 		
QA Serial Number		103729		
YIANGOU Yiangou Architects, Dyer House, 3 Dyer Street, Cirencester, Gloucestershire, GL7 2PP t 01285 888150 e architecture@yiangou.com w www.yiangou.com				
Project Address		Frog Hall farm, Crow Lane, Sheepy Magna, CV9 2QX		
Project Description		Proposed Replacement Dwelling		
Drawing Title		Proposed Ground Floor plan		
Drawing No.		2568-2105		Rev. B